



SAVED: P:\1366 - Goodland - Kakanui Farm Park\5.0 Drawings\C227 SEDIMENT & EROSION CONTROL ADJACENT TO WETLAND.dwg - July 21, 2023. PRINTED: July 21, 2023

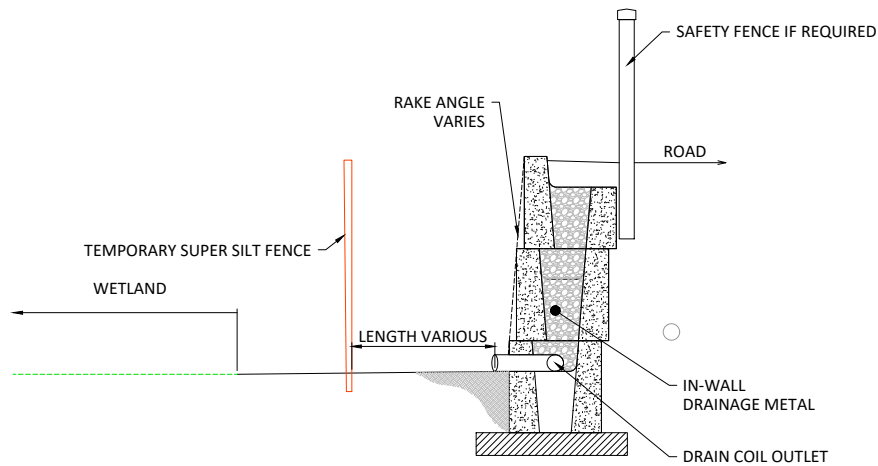

TYPICAL MASS BLOCK WALL DETAIL AT WETLAND
AND ROAD INTERFACE
SCALE 1:25

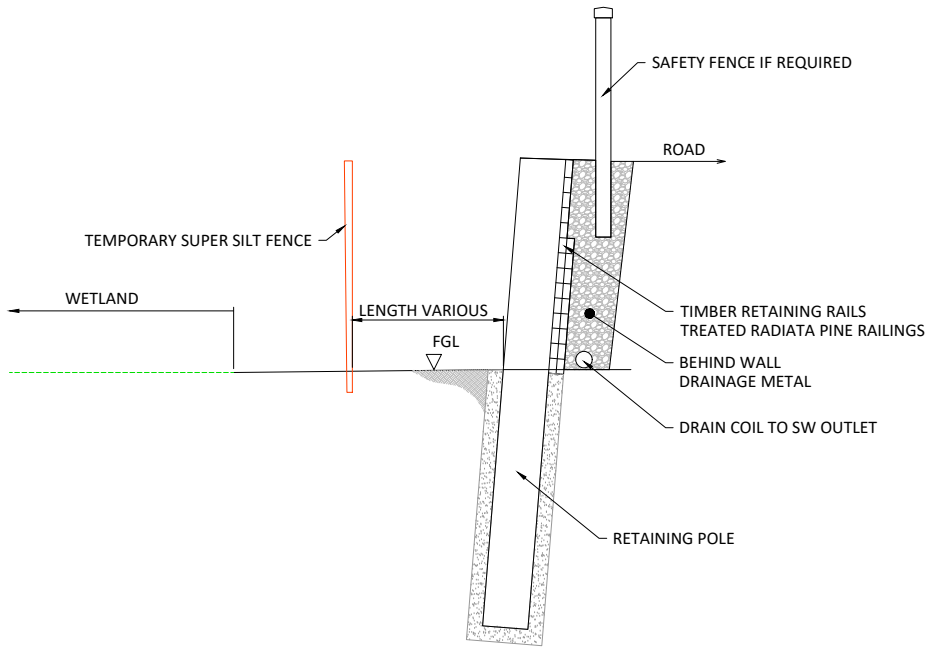

TYPICAL RETAINING WALL DETAIL AT WETLAND AND ROAD
INTERFACE
SCALE 1:25

CONSENT ISSUE

A	ORIGINAL ISSUE	ZY	21/07/23
REVISION	CHANGES	CHECKED	DATE

COPYRIGHT:
This document and the copyright in this document remain the property of Crang Consulting Ltd. The contents of this document may not be reproduced either in whole or in part by any means whatsoever without the prior written consent of Crang Consulting.



CRANGCIVIL
CONSULTING ENGINEERS

PHONE

WEB

ADDRESS

POST

+64 09 320 3325


www.crangcivil.co.nz

1016a Great South Road, Penrose, Auckland

PO Box 42-089, Orakei, Auckland 1745, NZ


CLIENT		
ABIB (OAMARU) LTD		
PROJECT		
GOODLAND COASTAL FARM		
TITLE		
EROSION & SEDIMENT CONTROL ADJACENT TO WETLAND		
DRAWN	TG	SCALE A1 1:25
DESIGNED	TG	A3 1:50
PROJECT No 1366	DRAWING No C227	REVISION A

SAVED: P:\1366 - Goodland - Kakanui Farm Park\5.0 Drawings\C240 RETAINING WALL LONGSECTIONS.dwg - July 18, 2023. PRINTED: July 21, 2023

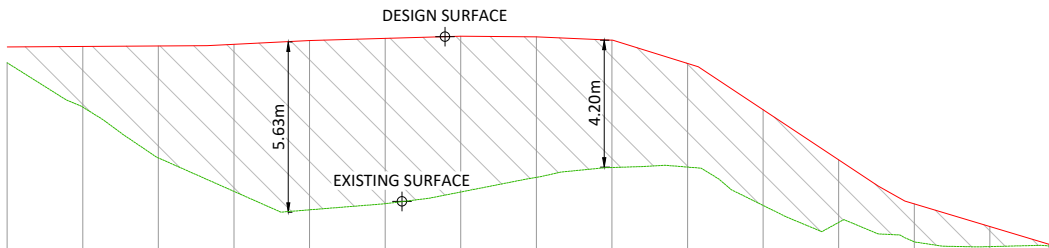


DATUM 40.00m										
TOP OF WALL										
BOTTOM OF WALL	47.15	45.68	47.71	47.76	42.29	47.89	42.49	47.96	48.03	48.01
WALL HEIGHT		2.01	3.70	4.86	5.60	5.47	5.15	4.65	4.21	3.43
CHAINAGE	0.00	5.00	10.00	15.00	20.00	25.00	30.00	35.00	40.00	45.00

RETAINING WALL 1
SCALE 1H:2V

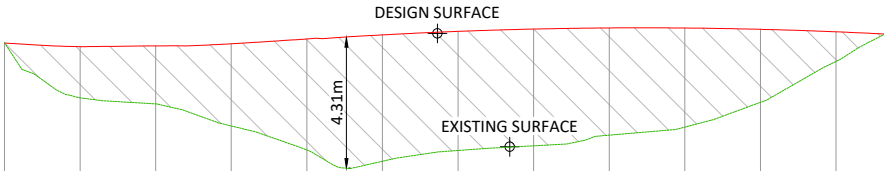


DATUM 40.00m										
TOP OF WALL	47.47									
BOTTOM OF WALL	47.48	45.66	47.35		47.38	47.45	47.61	47.74	47.86	47.94
WALL HEIGHT	-0.01	1.69			1.92	2.72	3.67	4.18	3.94	3.86
CHAINAGE	0.00	5.00	10.00	15.00	20.00	25.00	30.00	35.00	40.00	45.00

RETAINING WALL 2
SCALE 1H:2V

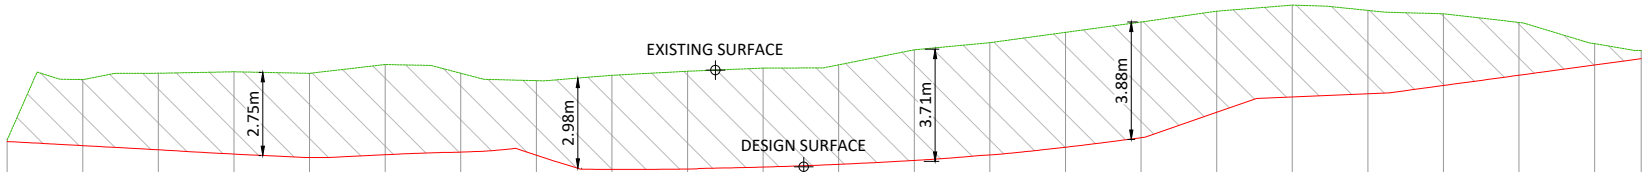


DATUM 65.00m										
TOP OF WALL	69.95	71.95	72.15	72.20	72.15	72.44	72.15	71.91	72.08	72.22
BOTTOM OF WALL	69.89	69.76	69.62	69.48	69.37	69.46	69.54	69.44	68.97	68.98
WALL HEIGHT	-0.06	-2.19	-2.53	-2.72	-2.78	-2.98	-2.61	-2.46	-3.11	-3.23
CHAINAGE	0.00	5.00	10.00	15.00	20.00	25.00	30.00	35.00	40.00	45.00

RETAINING WALL 3
SCALE 1H:2V

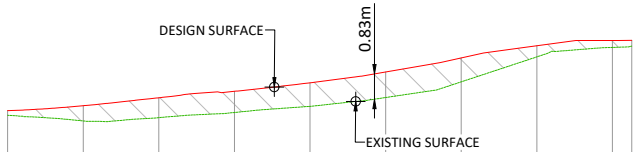

DATUM 65.00m										
TOP OF WALL	68.80	68.97	69.23	69.44	69.72	70.08	70.55	70.95	71.12	71.12
BOTTOM OF WALL	68.65	68.46	68.57	68.74	68.95	69.24	69.75	70.58	70.89	70.94
WALL HEIGHT	0.15	0.50	0.66	0.70	0.78	0.84	0.79	0.37	0.23	0.19
CHAINAGE	0.00	5.00	10.00	15.00	20.00	25.00	30.00	35.00	40.00	41.28

RETAINING WALL 4
SCALE 1H:2V

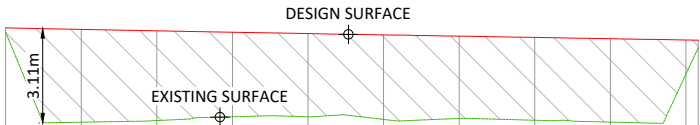

DATUM 75.00m										
TOP OF WALL	81.41	81.36	81.31	81.26	81.22	81.17	81.13	81.09	81.05	81.01
BOTTOM OF WALL	81.26	78.29	78.34	78.47	78.47	78.38	78.41	78.35	78.29	79.88
WALL HEIGHT	0.15	3.07	2.97	2.80	2.75	2.79	2.72	2.74	2.76	1.13
CHAINAGE	0.00	5.00	10.00	15.00	20.00	25.00	30.00	35.00	40.00	45.00

RETAINING WALL 5
SCALE 1H:2V

NOTES

1. REFER TO DRAWINGS C200 - C203 FOR RETAINING WALL ALIGNMENTS.

CONSENT ISSUE


C	INFORMAL S92 RESPONSE	ZY	21/07/23
B	ROAD 3 RE-ALIGN	VC	20/12/21
A	ORIGINAL	VC	16/09/21
REVISION	CHANGES	CHECKED	DATE

COPYRIGHT:
This document and the copyright in this document remain the property of Crang Consulting Ltd. The contents of this document may not be reproduced either in whole or in part by any means whatsoever without the prior written consent of Crang Consulting.




PHONE +64 09 320 3325
WEB www.crangcivil.co.nz
ADDRESS 1016a Great South Road, Penrose, Auckland
POST PO Box 42-089, Orakei, Auckland 1745, NZ


CLIENT			ABIB (OAMARU) LTD		
PROJECT			GOODLAND COASTAL FARM		
TITLE			RETAINING WALL LONGSECTIONS - SHEET 1		
DRAWN	MD		SCALE	A1 1:250	
DESIGNED	VC			A3 1:500	
PROJECT No	1366	DRAWING No	C240	REVISION	C

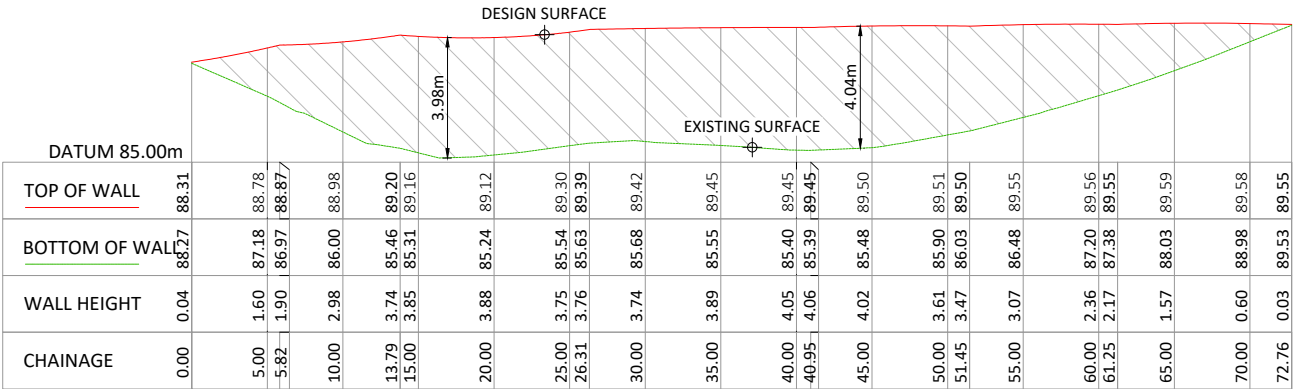

RETAINING WALL 6
SCALE 1H:2V

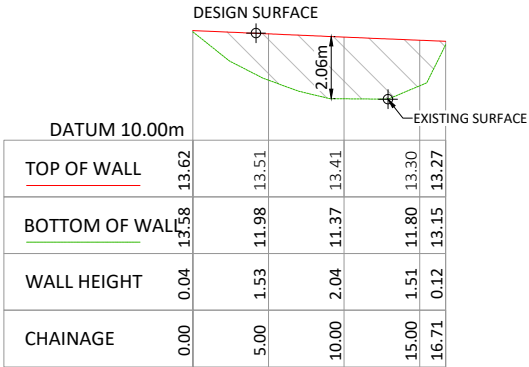

RETAINING WALL 8
SCALE 1H:2V

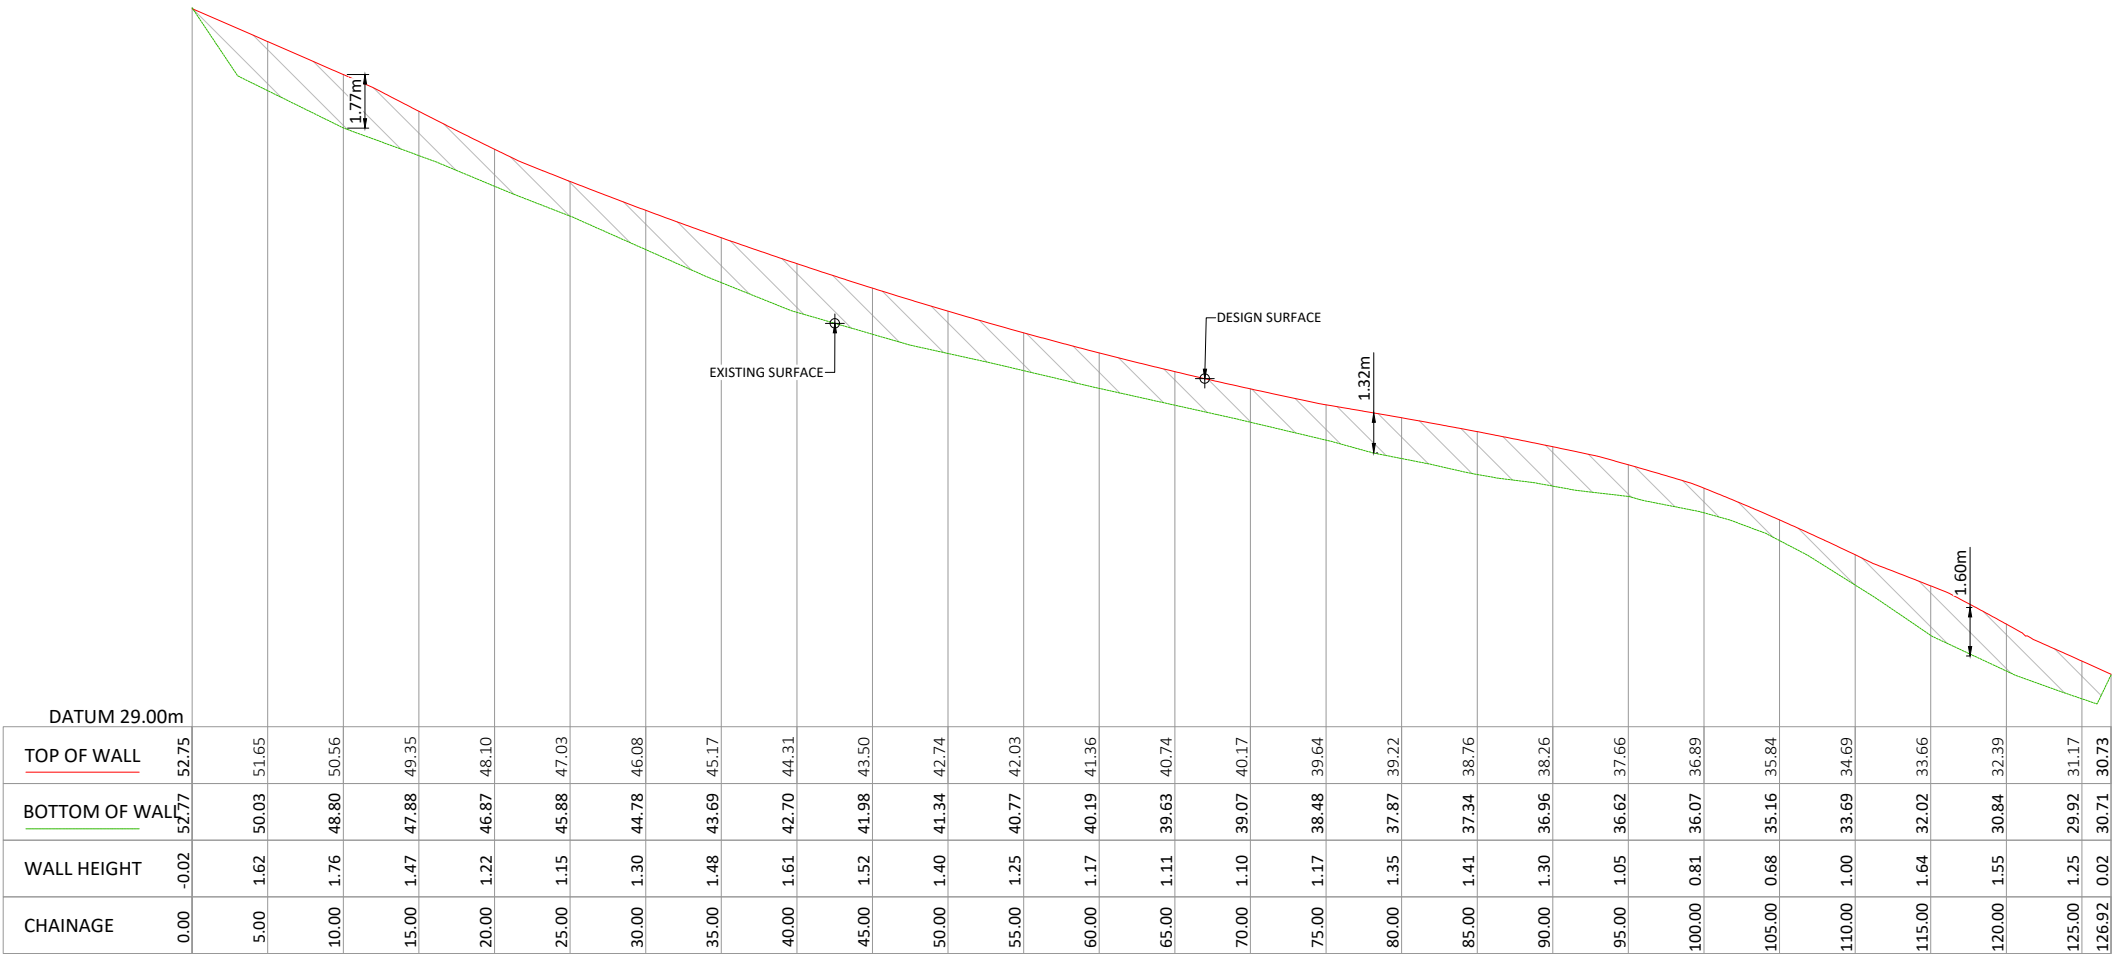

RETAINING WALL 7
SCALE 1H:2V

NOTES

1. REFER TO DRAWINGS C200 - C203 FOR RETAINING WALL ALIGNMENTS.

CONSENT ISSUE


C	INFORMAL S92 RESPONSE	ZY	21/07/23
B	ROAD 3 RE-ALIGN	VC	20/12/21
A	ORIGINAL	VC	16/09/21
REVISION	CHANGES	CHECKED	DATE

COPYRIGHT:
This document and the copyright in this document remain the property of Crang Consulting Ltd. The contents of this document may not be reproduced either in whole or in part by any means whatsoever without the prior written consent of Crang Consulting.




PHONE +64 09 320 3325
WEB www.crangcivil.co.nz
ADDRESS 1016a Great South Road, Penrose, Auckland
POST PO Box 42-089, Orakei, Auckland 1745, NZ


CLIENT	ABIB (OAMARU) LTD		
PROJECT	GOODLAND COASTAL FARM		
TITLE	RETAINING WALL LONGSECTIONS - SHEET 2		
DRAWN	MD	SCALE	A1 1:250
DESIGNED	VC		A3 1:500
PROJECT No	1366	DRAWING No	C241
		REVISION	C

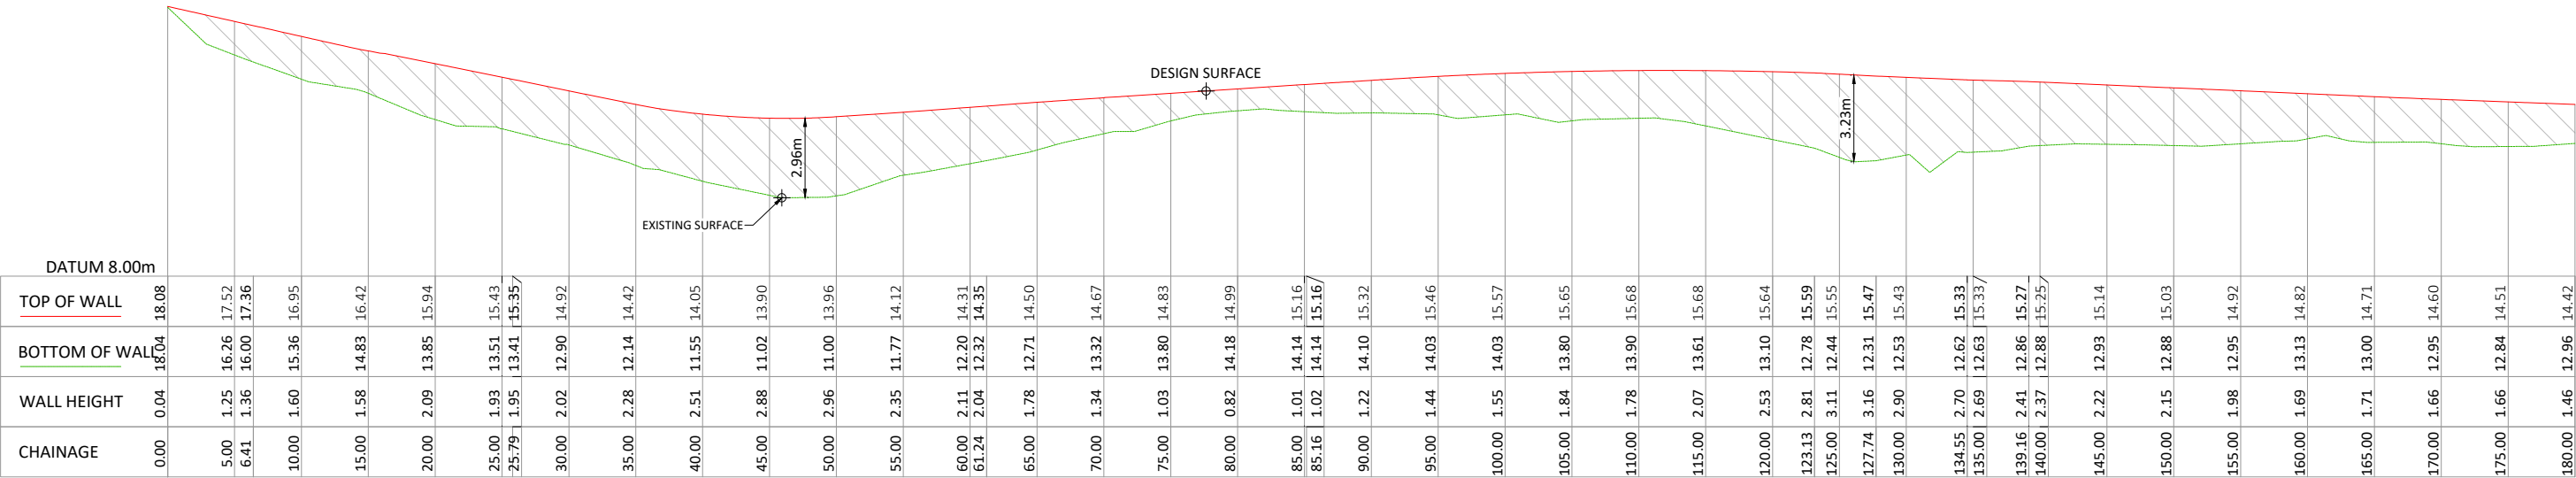


RETAINING WALL 9
SCALE 1H:2V

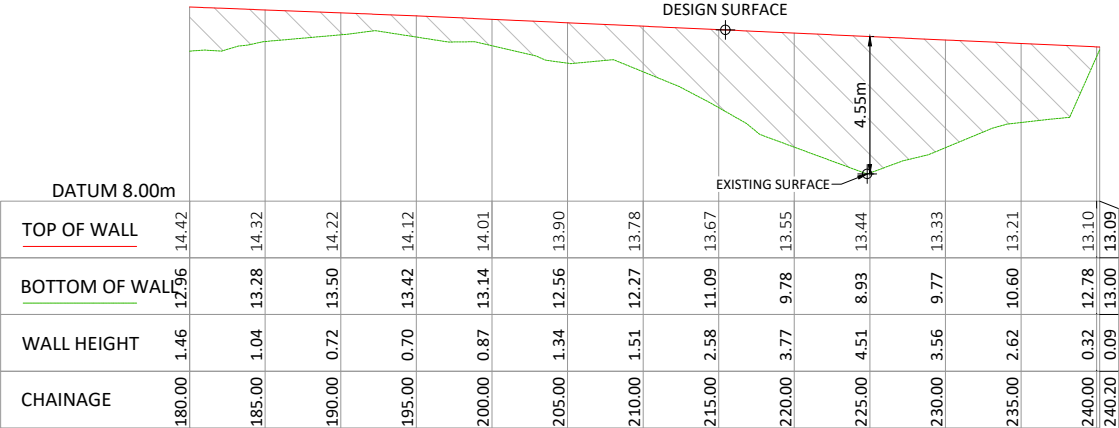

RETAINING WALL 9
SCALE 1H:2V

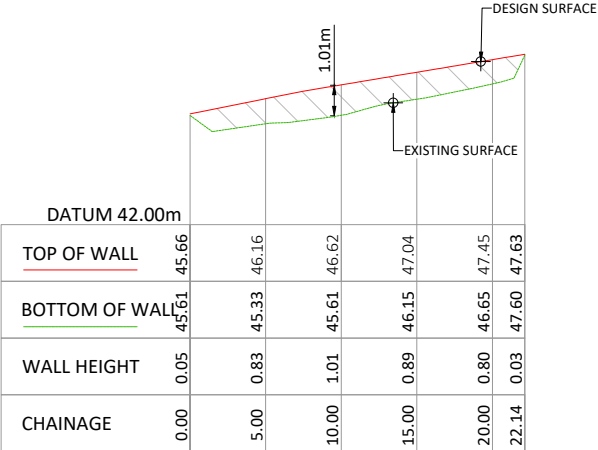

RETAINING WALL 11
SCALE 1H:2V

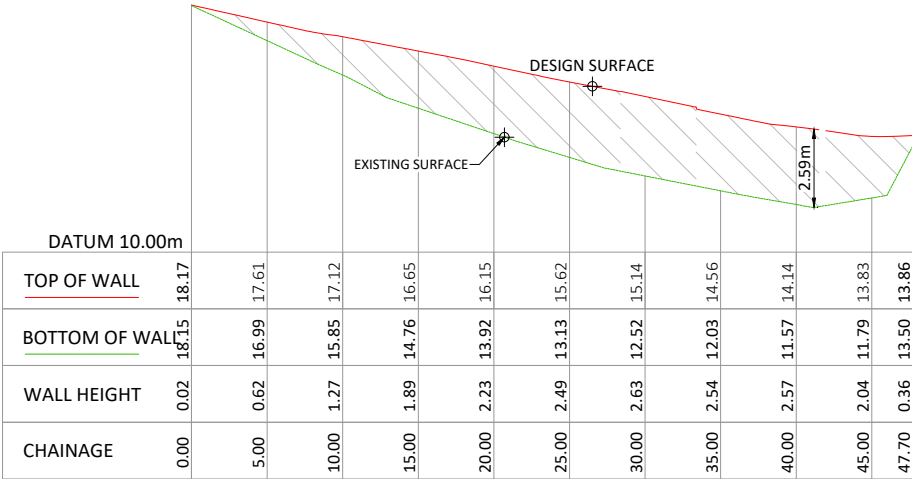

RETAINING WALL 10
SCALE 1H:2V

NOTES

1. REFER TO DRAWINGS C200 - C203 FOR
RETAINING WALL ALIGNMENTS.

CONSENT ISSUE

C	INFORMAL S92 RESPONSE	ZY	21/07/23
B	ROAD 3 RE-ALIGN	VC	20/12/21
A	ORIGINAL	VC	16/09/21
REVISION	CHANGES	CHECKED	DATE

COPYRIGHT:
This document and the copyright in this document remain the
property of Crang Consulting Ltd. The contents of this document
may not be reproduced either in whole or in part by any means
whatsoever without the prior written consent of Crang Consulting.



PHONE +64 09 320 3325
WEB www.crangcivil.co.nz
ADDRESS 1016a Great South Road, Penrose, Auckland
POST PO Box 42-089, Orakei, Auckland 1745, NZ

CLIENT			ABIB (OAMARU) LTD
PROJECT			GOODLAND COASTAL FARM
TITLE			RETAINING WALL LONGSECTIONS - SHEET 3
DRAWN	MD	SCALE	A1 1:250
DESIGNED	VC		A3 1:500
PROJECT No	1366	DRAWING No	C242
		REVISION	C

REFER TO C302 FOR DETAILS

REFER TO C303 FOR DETAILS

REFER TO C301 FOR DETAILS

LEGEND

- SITE BOUNDARY
- EARTHWORKS EXTENT
- PROPOSED CONTOURS
- EXISTING CONTOURS
- PROPOSED RETAINING WALL
- EXISTING NATURAL WETLAND
- EXISTING MANMADE WETLAND

CONSENT ISSUE

D	INFORMAL S92 RESPONSE	ZY	21/07/23
C	ROAD 3 RE-ALIGN	VC	20/12/21
B	ARCHAEOLOGICAL SITE	VC	09/11/21
A	ORIGINAL ISSUE	VC	21/09/21
REVISION	CHANGES	CHECKED	DATE

COPYRIGHT:
This document and the copyright in this document remain the property of Crang Consulting Ltd. The contents of this document may not be reproduced either in whole or in part by any means whatsoever without the prior written consent of Crang Consulting.



CRANGCIVIL
CONSULTING ENGINEERS

PHONE

+64 09 320 3325

WEB

www.crangcivil.co.nz

ADDRESS

1016a Great South Road, Penrose, Auckland

POST

PO Box 42-089, Orakei, Auckland 1745, NZ

CLIENT

ABIB (OAMARU) LTD


PROJECT

GOODLAND COASTAL FARM

TITLE

OVERALL ROADING LAYOUT PLAN

DRAWN	MD	SCALE
DESIGNED	VC	A1 1:2000
PROJECT No	DRAWING No	REVISION
1366	C300	D

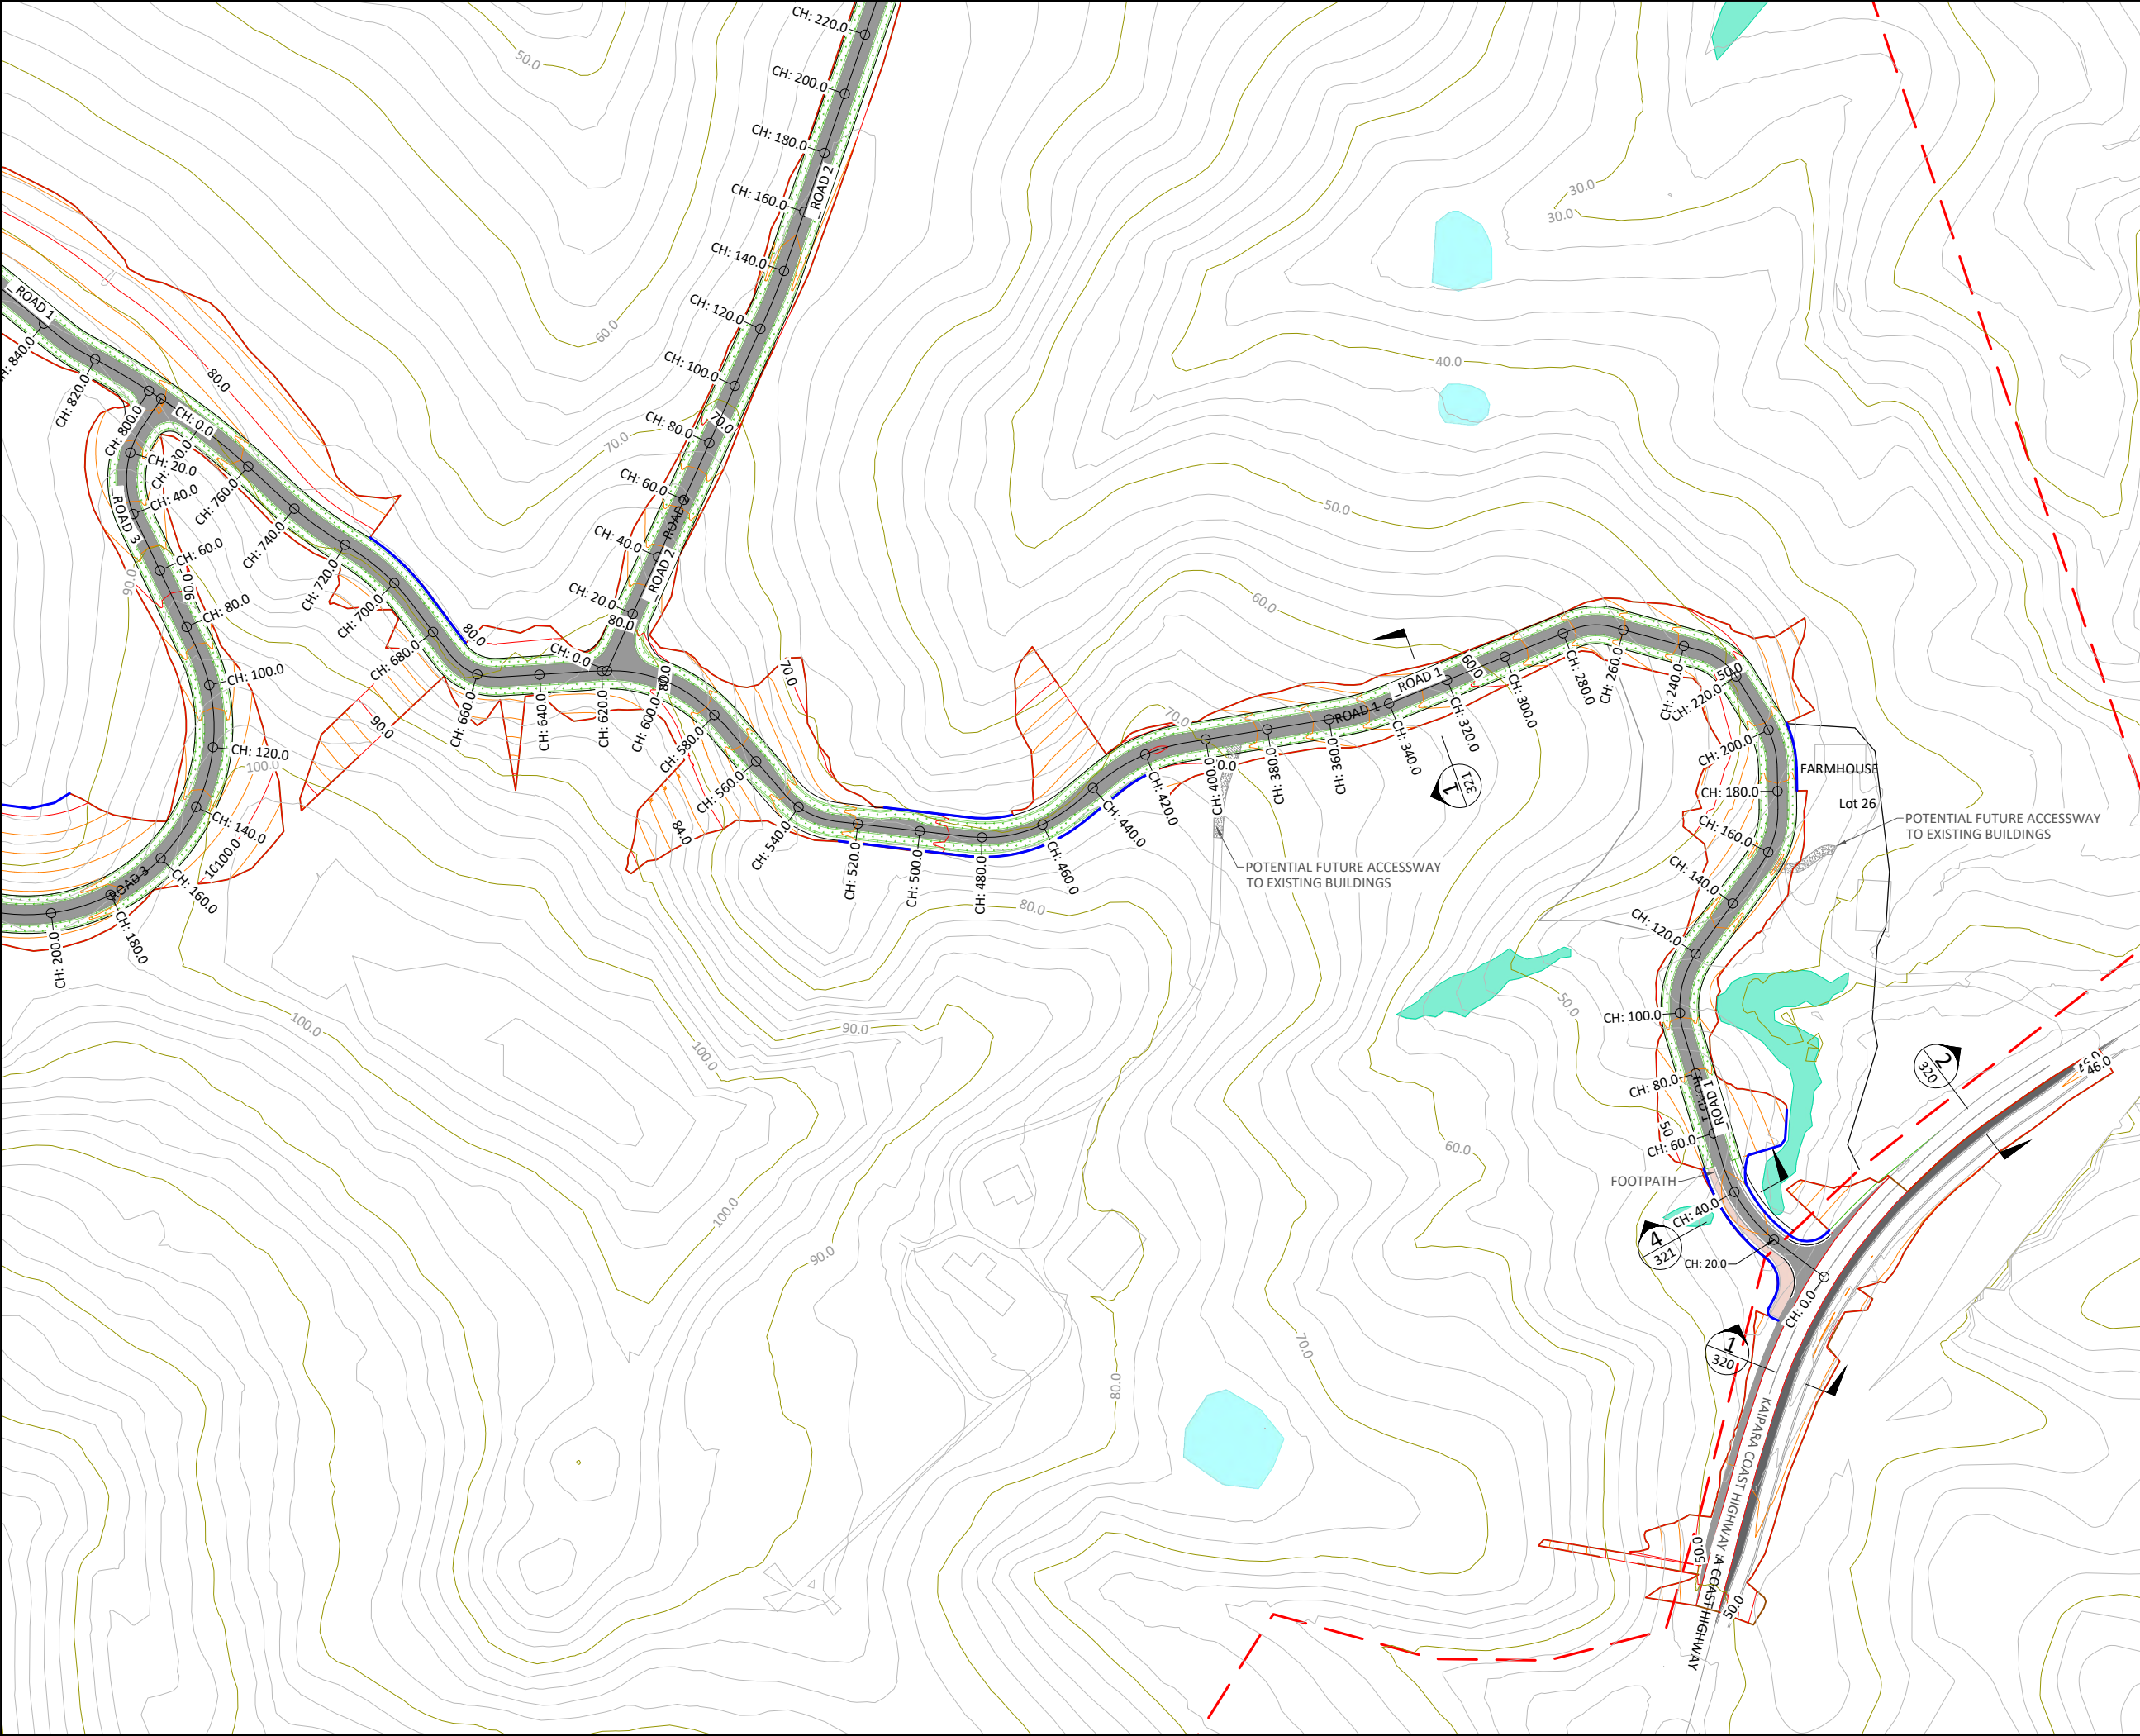

LEGEND

- SITE BOUNDARY
- EARTHWORKS EXTENT
- PROPOSED CONTOURS
- EXISTING CONTOURS
- PROPOSED RETAINING WALL
- EXISTING NATURAL WETLAND
- EXISTING MANMADE WETLAND

CONSENT ISSUE

D	INFORMAL S92 RESPONSE	ZY	21/07/23
C	ROAD 3 RE-ALIGN	VC	20/12/21
B	ARCHAEOLOGICAL SITE	VC	09/11/21
A	ORIGINAL ISSUE	VC	21/09/21
REVISION	CHANGES	CHECKED	DATE

COPYRIGHT:
This document and the copyright in this document remain the property of Crang Consulting Ltd. The contents of this document may not be reproduced either in whole or in part by any means whatsoever without the prior written consent of Crang Consulting.



PHONE +64 09 320 3325
WEB www.crangcivil.co.nz
ADDRESS 1016a Great South Road, Penrose, Auckland
POST PO Box 42-089, Orakei, Auckland 1745, NZ

CLIENT

ABIB (OAMARU) LTD


PROJECT

GOODLAND COASTAL FARM

TITLE

ROADING LAYOUT PLAN
SHEET 1

DRAWN	MD	SCALE A1 1:1000
DESIGNED	VC	A3 1:2000
PROJECT No 1366	DRAWING No C301	REVISION D

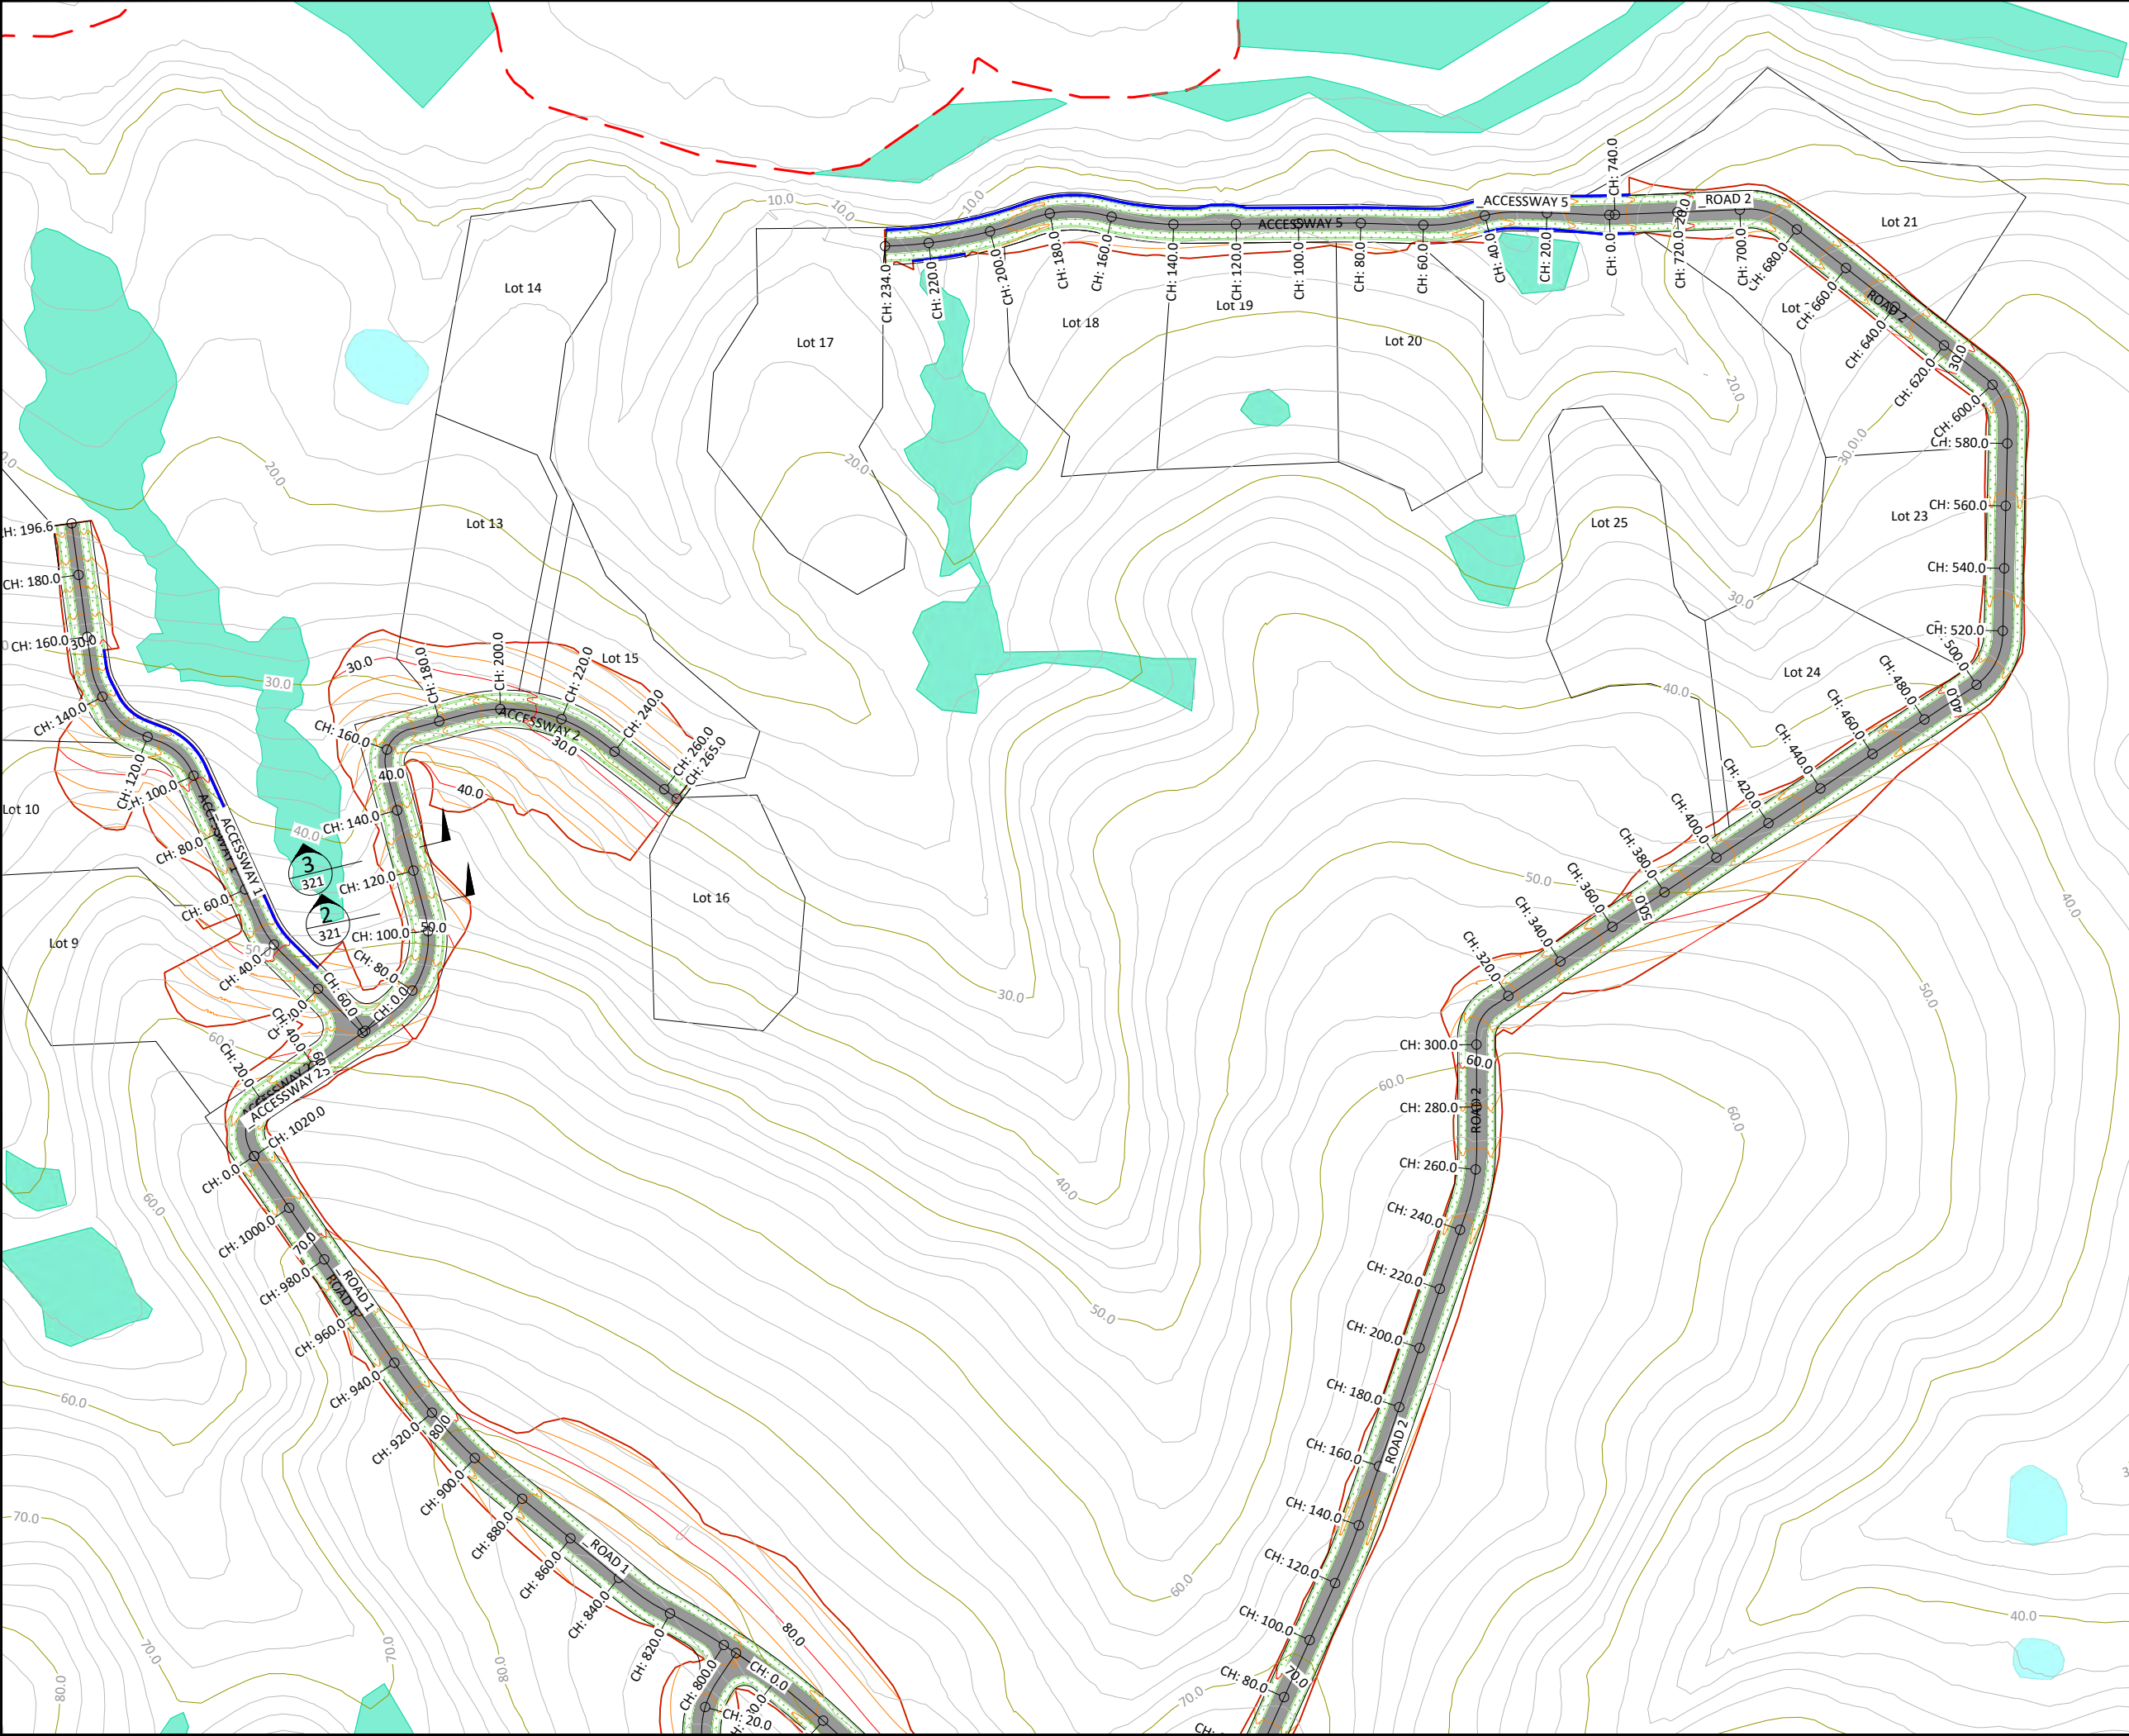

LEGEND

- SITE BOUNDARY
- EARTHWORKS EXTENT
- PROPOSED CONTOURS
- EXISTING CONTOURS
- PROPOSED RETAINING WALL
- EXISTING NATURAL WETLAND
- EXISTING MANMADE WETLAND

CONSENT ISSUE

C	INFORMAL S92 RESPONSE	ZY	21/07/23
B	ARCHAEOLOGICAL SITE	VC	09/11/21
A	ORIGINAL ISSUE	VC	21/09/21
REVISION	CHANGES	CHECKED	DATE


COPYRIGHT:
This document and the copyright in this document remain the property of Crang Consulting Ltd. The contents of this document may not be reproduced either in whole or in part by any means whatsoever without the prior written consent of Crang Consulting.

CRANGCIVIL
CONSULTING ENGINEERS

PHONE +64 09 320 3325
WEB www.crangcivil.co.nz
ADDRESS 1016a Great South Road, Penrose, Auckland
POST PO Box 42-089, Orakei, Auckland 1745, NZ

CLIENT	ABIB (OAMARU) LTD		
PROJECT	GOODLAND COASTAL FARM		
TITLE	ROADING LAYOUT PLAN SHEET 2		
DRAWN	MD	SCALE	A1 1:1000
DESIGNED	VC		A3 1:2000
PROJECT No	1366	DRAWING No	C302
		REVISION	C

SAVED: P:\1366 - Goodland - Kakanui Farm Park\5.0 Drawings\C300 ROADING PLAN.dwg - July 21, 2023. PRINTED: July 21, 2023

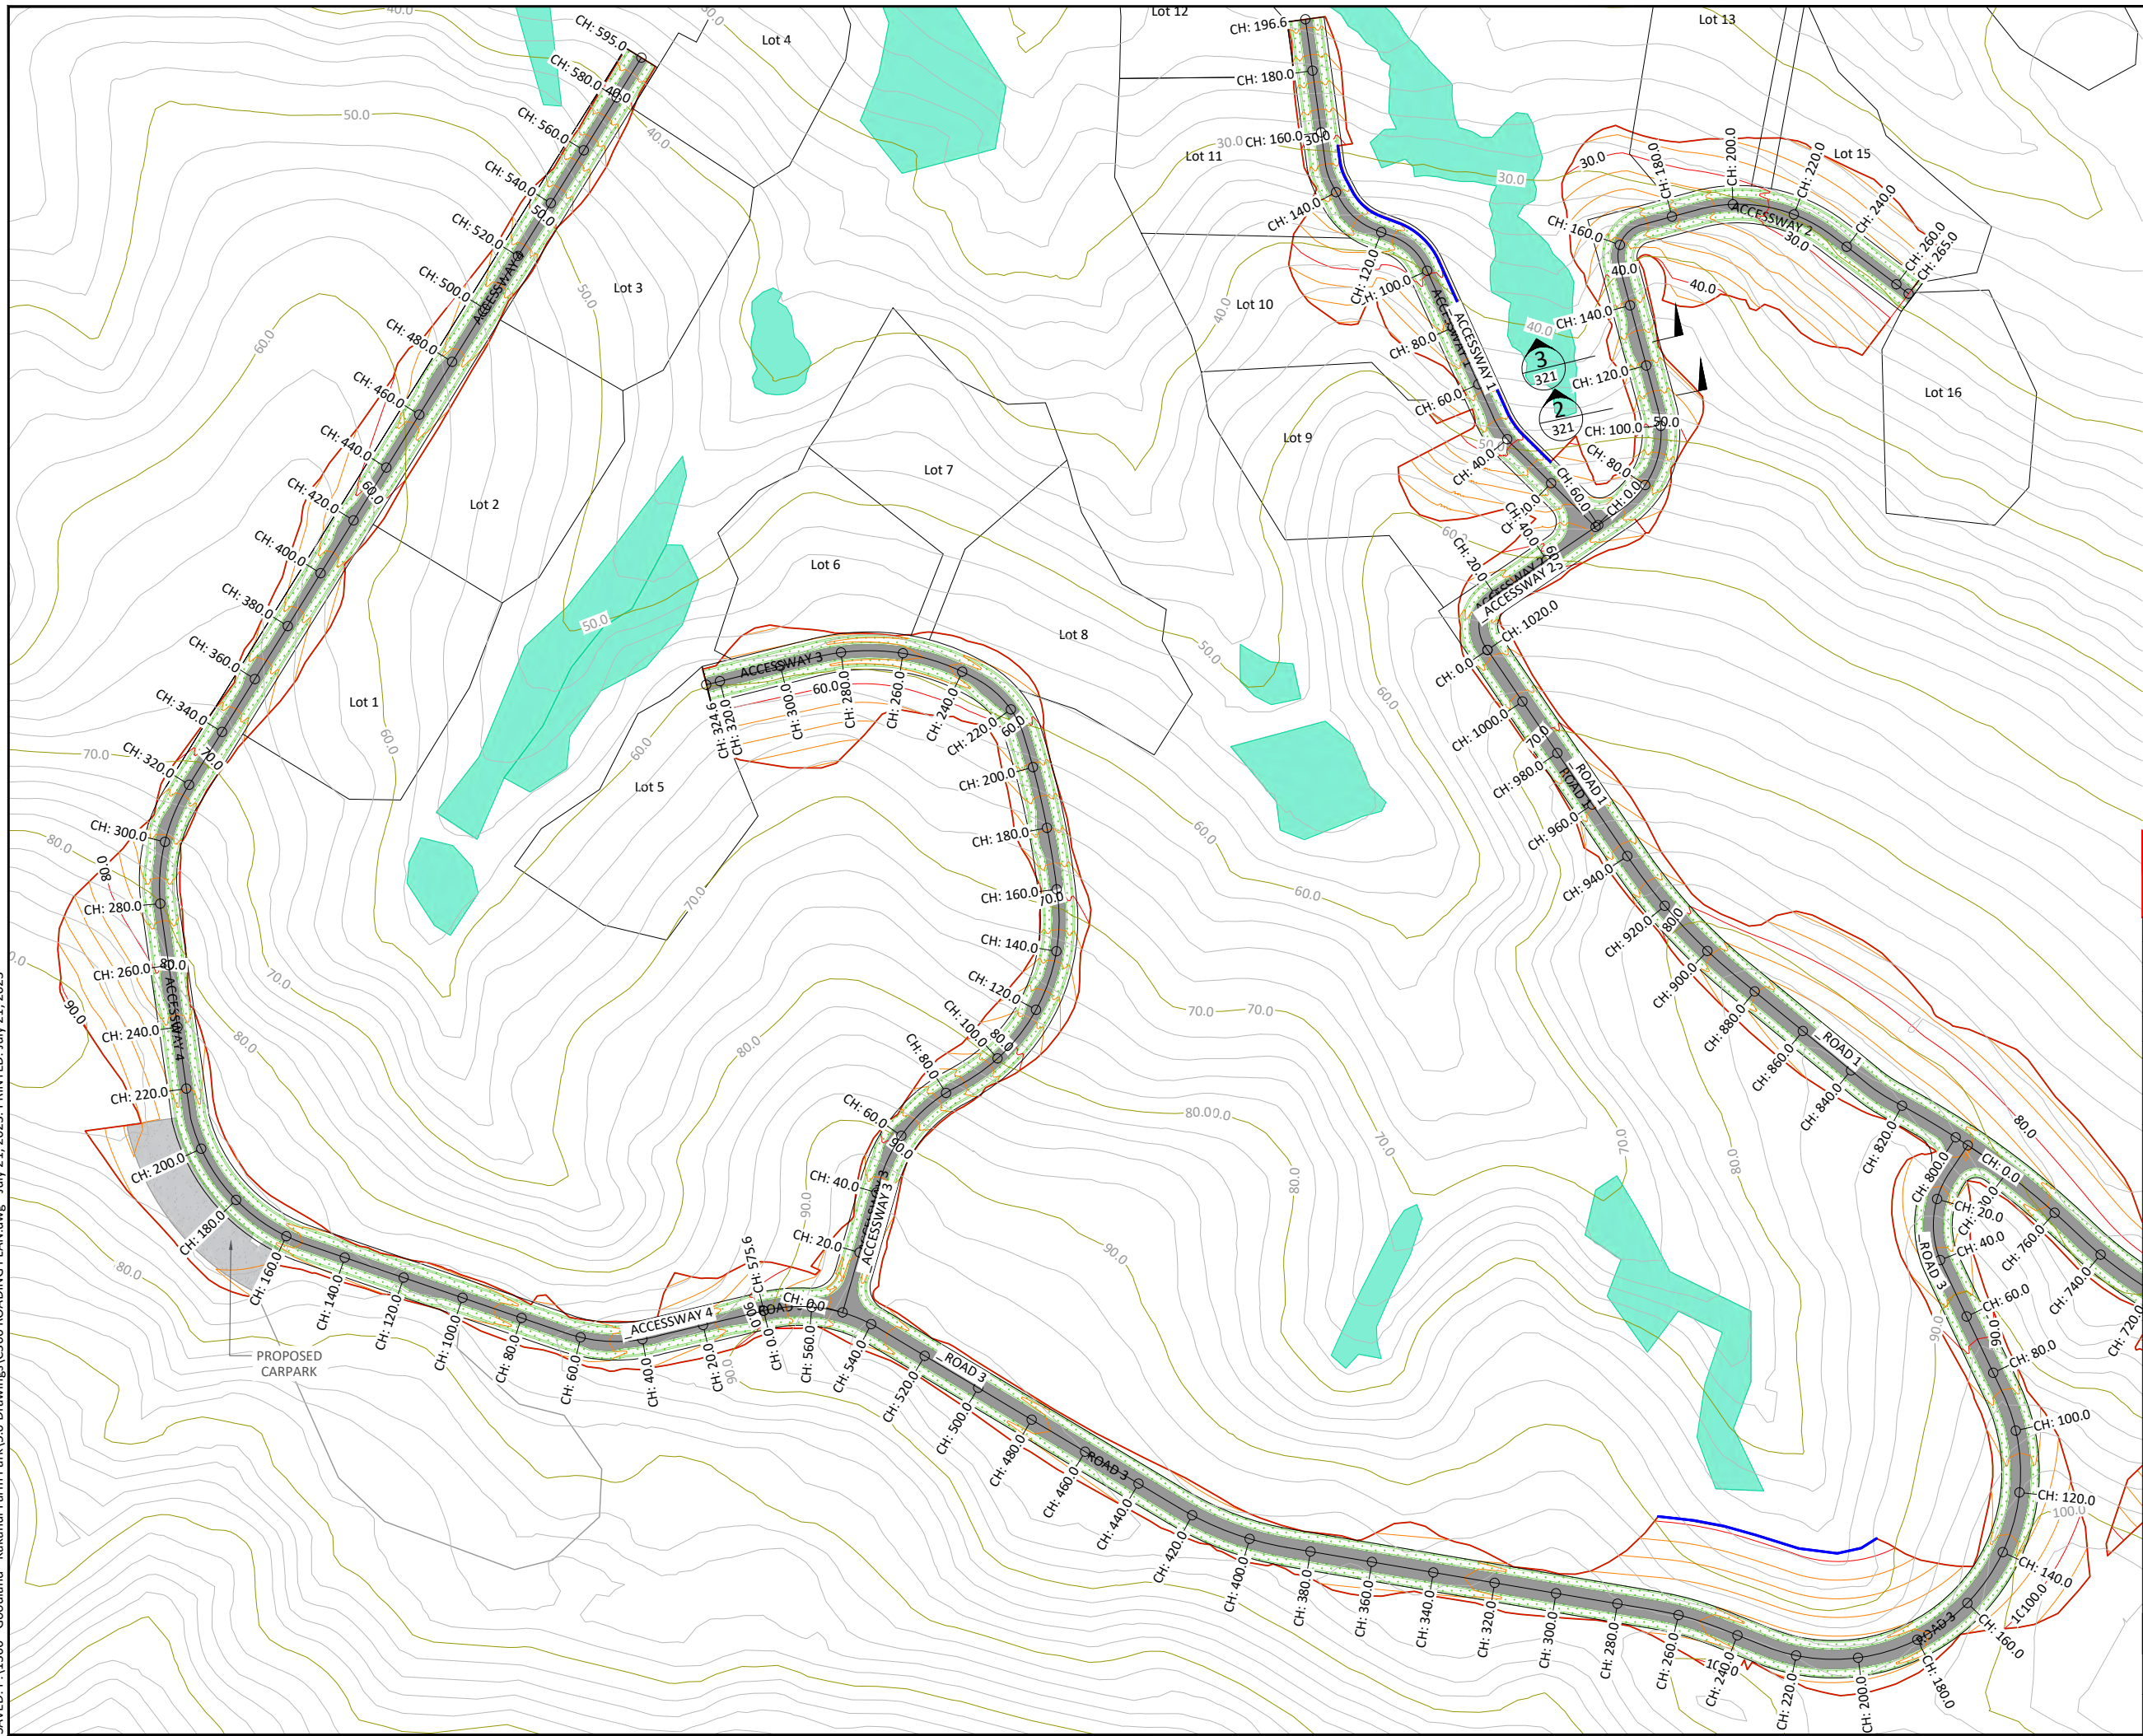

LEGEND

- SITE BOUNDARY
- EARTHWORKS EXTENT
- PROPOSED CONTOURS
- EXISTING CONTOURS
- PROPOSED RETAINING WALL
- EXISTING NATURAL WETLAND
- EXISTING MANMADE WETLAND

CONSENT ISSUE

D	INFORMAL S92 RESPONSE	ZY	21/07/23
C	ROAD 3 RE-ALIGN	VC	20/12/21
B	ARCHAEOLOGICAL SITE	VC	09/11/21
A	ORIGINAL ISSUE	VC	21/09/21
REVISION	CHANGES	CHECKED	DATE

COPYRIGHT:
This document and the copyright in this document remain the property of Crang Consulting Ltd. The contents of this document may not be reproduced either in whole or in part by any means whatsoever without the prior written consent of Crang Consulting.



PHONE +64 09 320 3325
WEB www.crangcivil.co.nz
ADDRESS 1016a Great South Road, Penrose, Auckland
POST PO Box 42-089, Orakei, Auckland 1745, NZ

CLIENT

ABIB (OAMARU) LTD


PROJECT

GOODLAND COASTAL FARM


TITLE

ROADING LAYOUT PLAN
SHEET 3


DRAWN	MD	SCALE
DESIGNED	VC	A1 1:1000
PROJECT No	DRAWING No	A3 1:2000
1366	C303	REVISION D

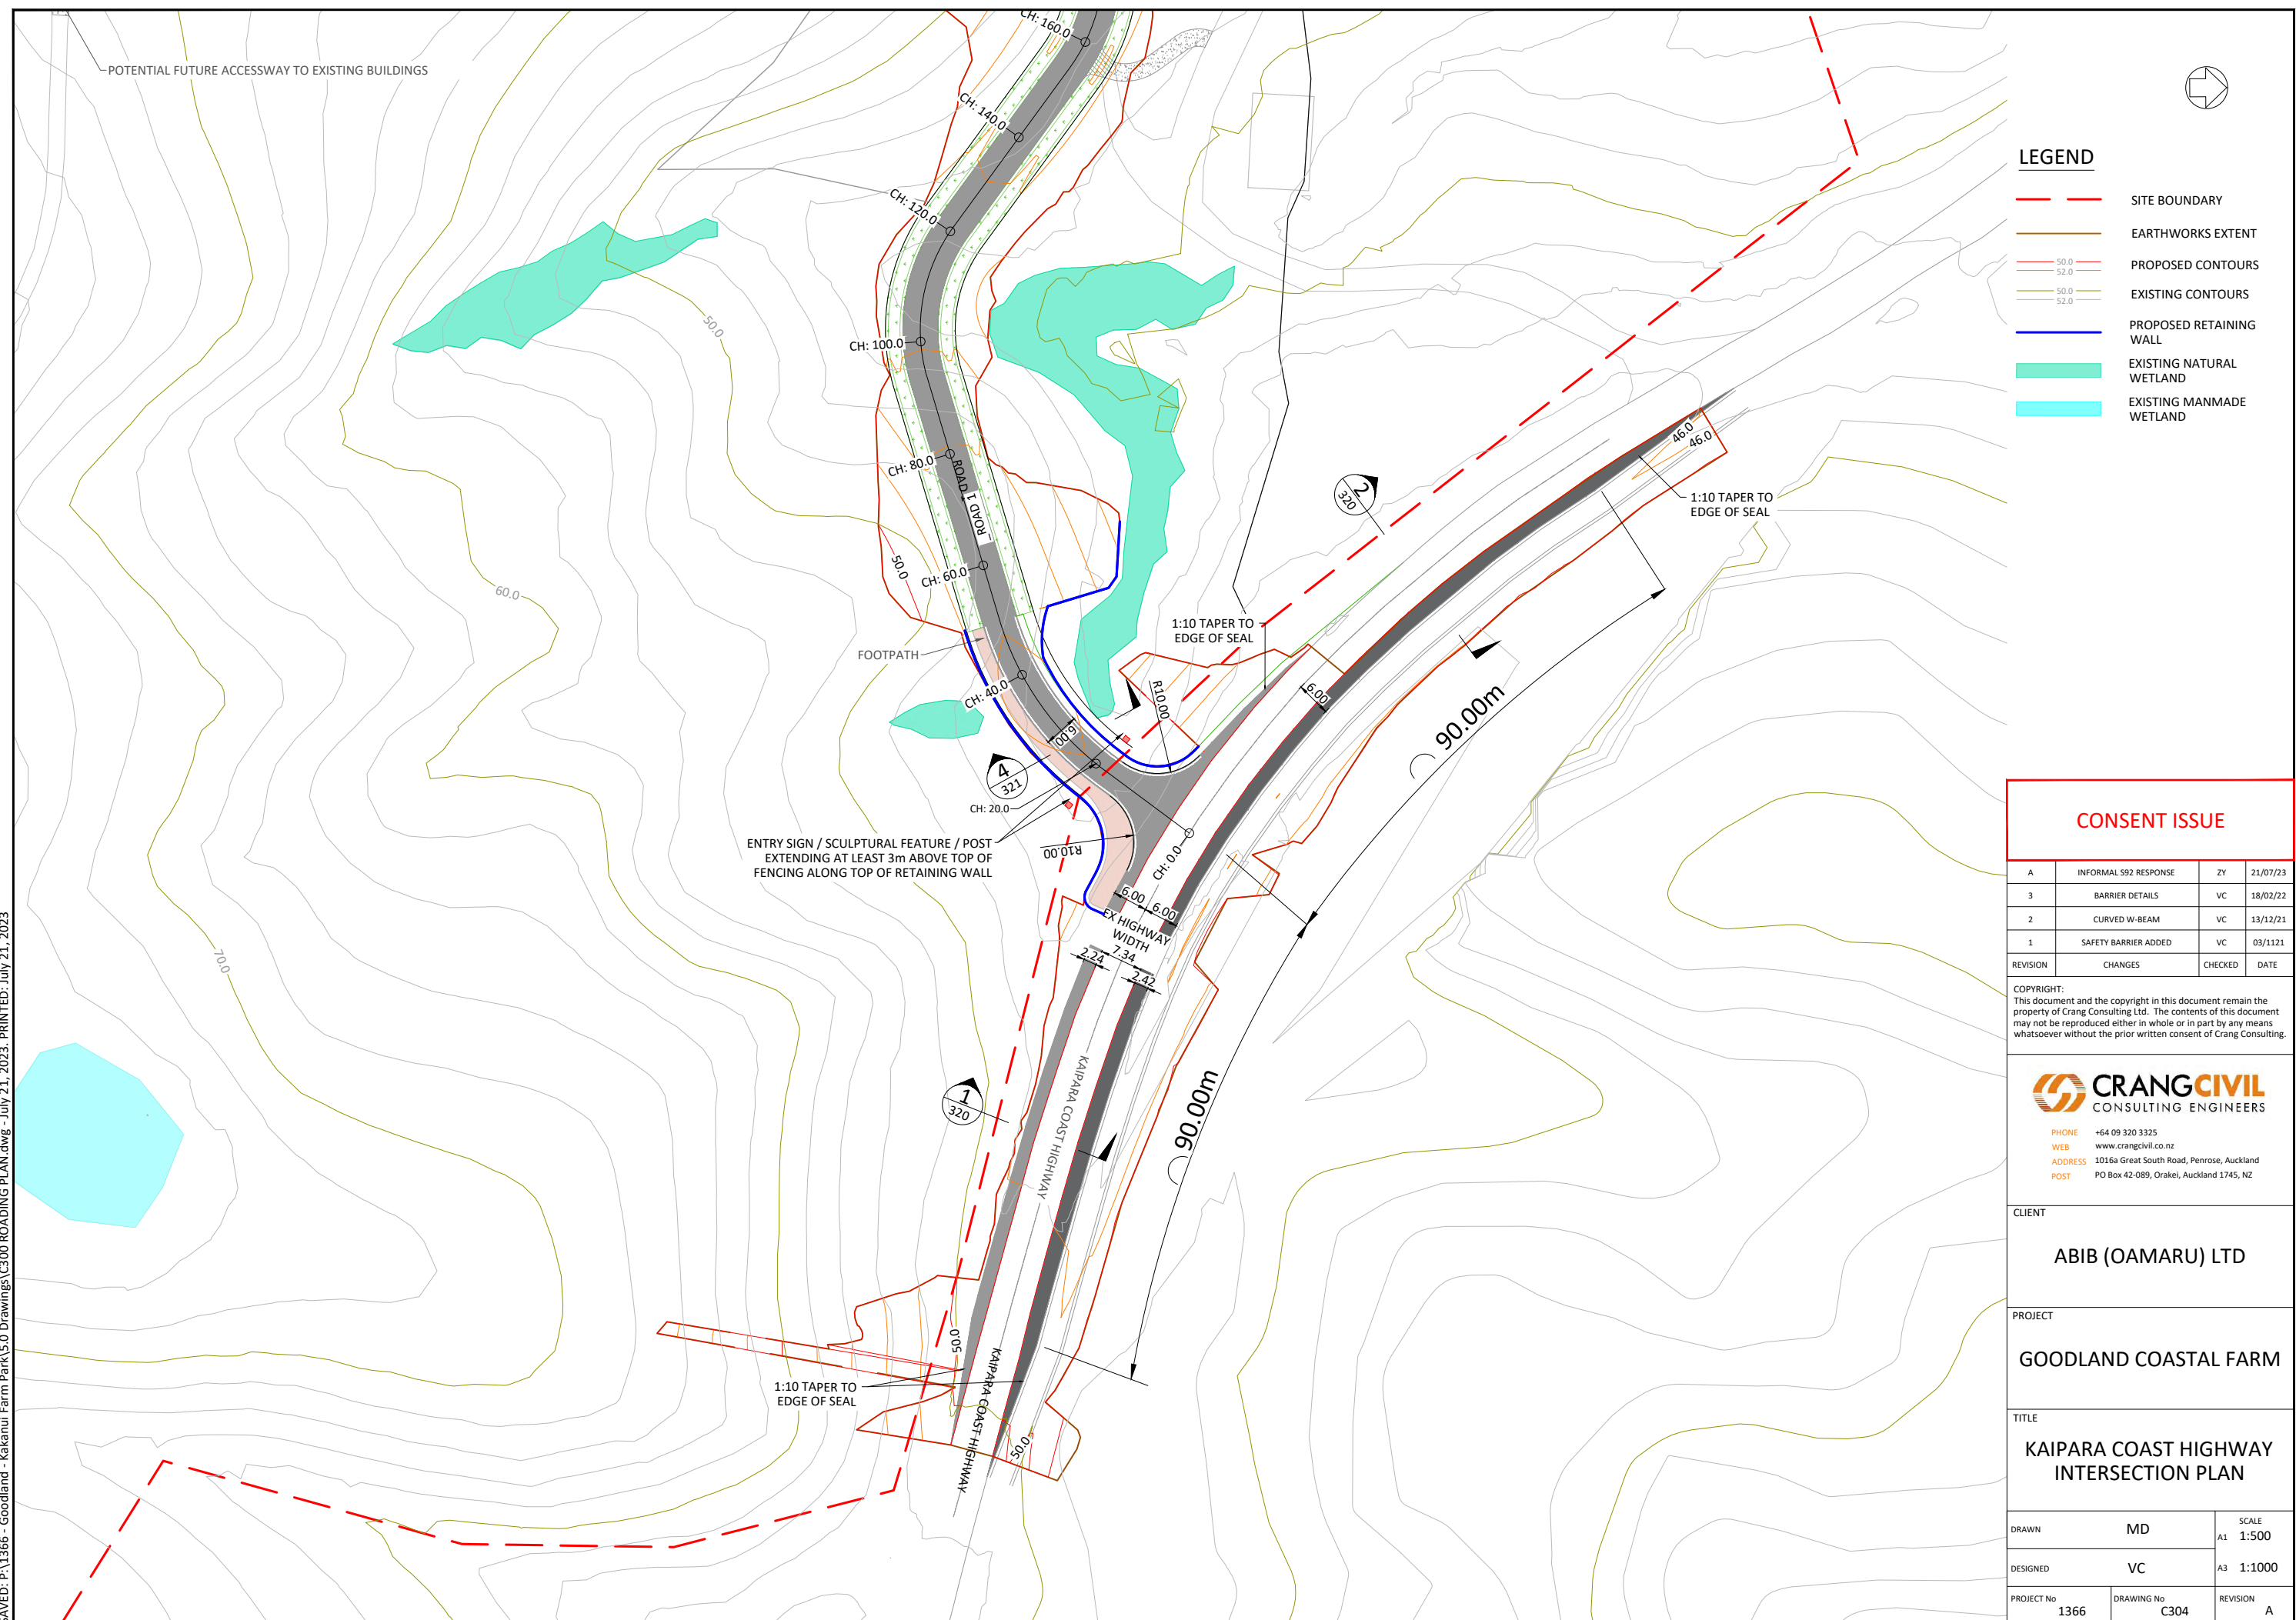

SAVED: P:\1366 - Goodland - Kakanui Farm Park\5.0 Drawings\C310 ROADING LONGSECTIONS.dwg - July 19, 2023. PRINTED: July 21, 2023

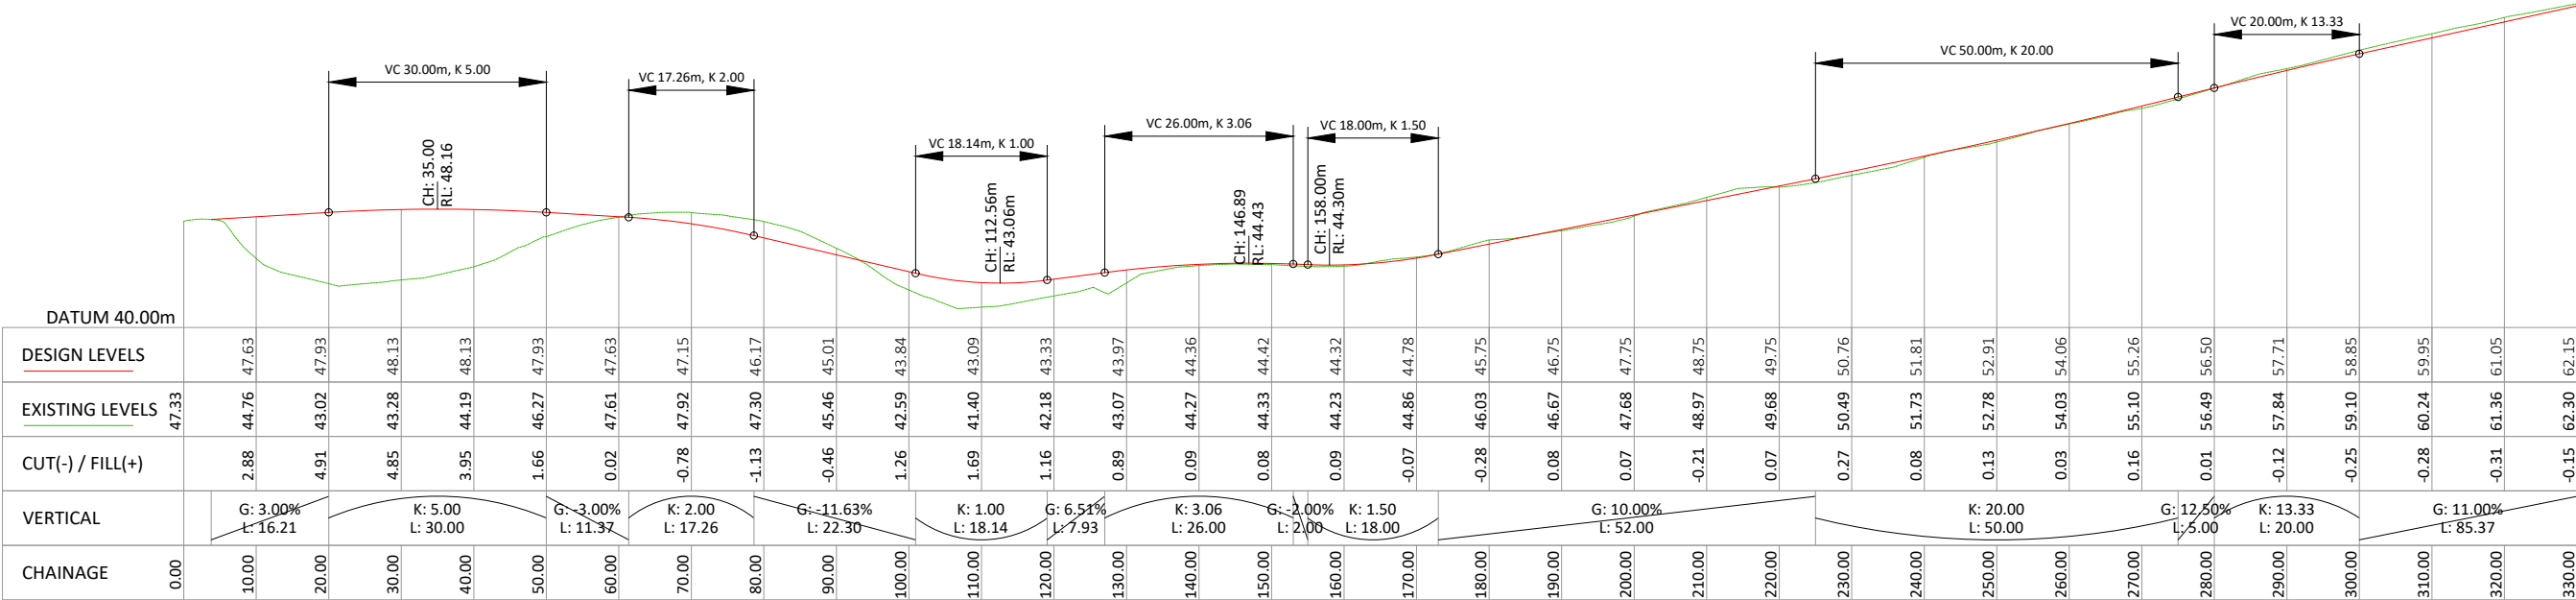

ROAD 1
SCALE 1H:2V

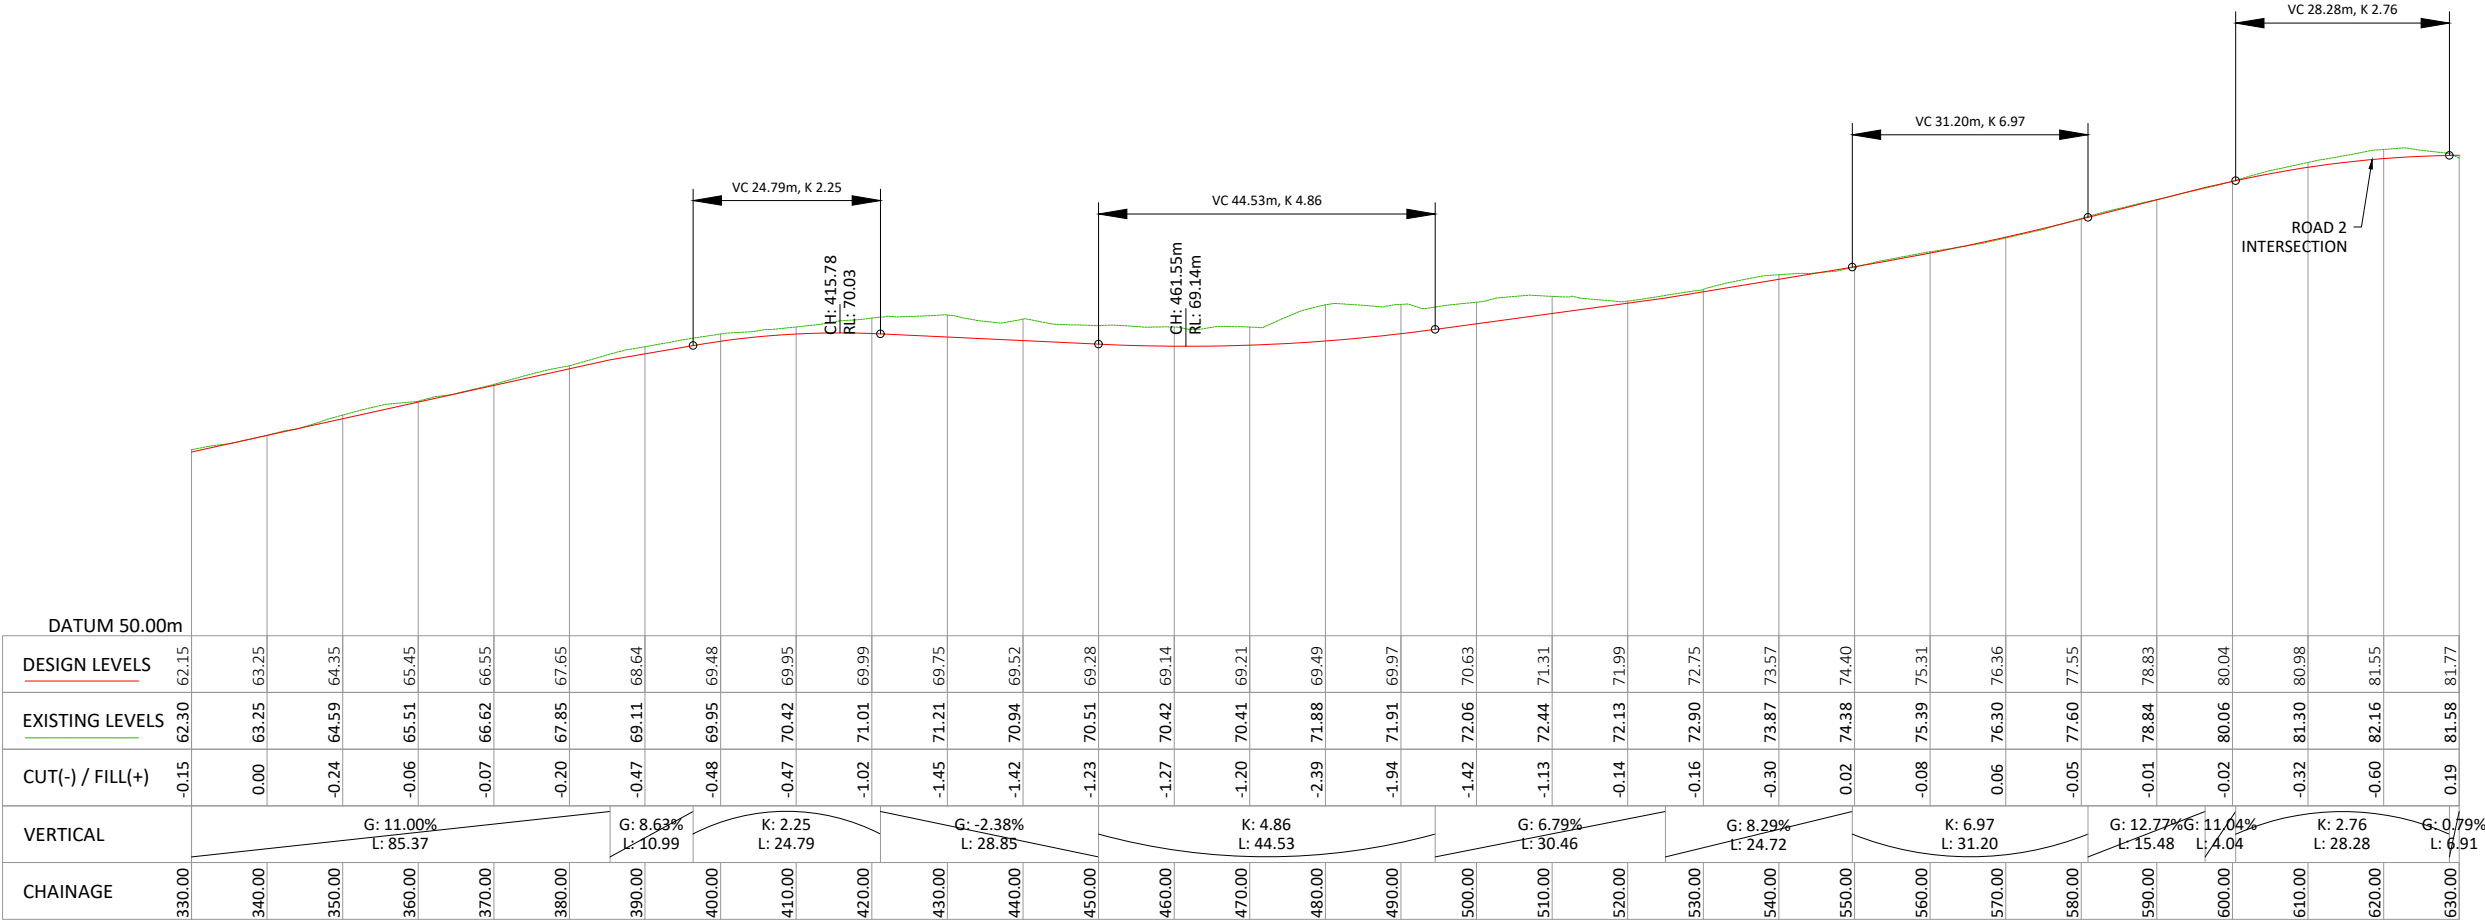

ROAD 2
SCALE 1H:2V

CONSENT ISSUE

B	INFORMAL S92 RESPONSE	ZY	21/07/23
A	ORIGINAL	VC	24/11/21
REVISION	CHANGES	CHECKED	DATE

COPYRIGHT:
This document and the copyright in this document remain the property of Crang Consulting Ltd. The contents of this document may not be reproduced either in whole or in part by any means whatsoever without the prior written consent of Crang Consulting.




PHONE +64 09 320 3325
WEB www.crangcivil.co.nz
ADDRESS 1016a Great South Road, Penrose, Auckland
POST PO Box 42-089, Orakei, Auckland 1745, NZ

CLIENT
ABIB (OAMARU) LTD


PROJECT
GOODLAND COASTAL FARM

TITLE
**ROADING LONGSECTIONS
SHEET 1**

DRAWN	MD	SCALE A1 1:500
DESIGNED	VC	A3 1:1000
PROJECT No 1366	DRAWING No C310	REVISION B

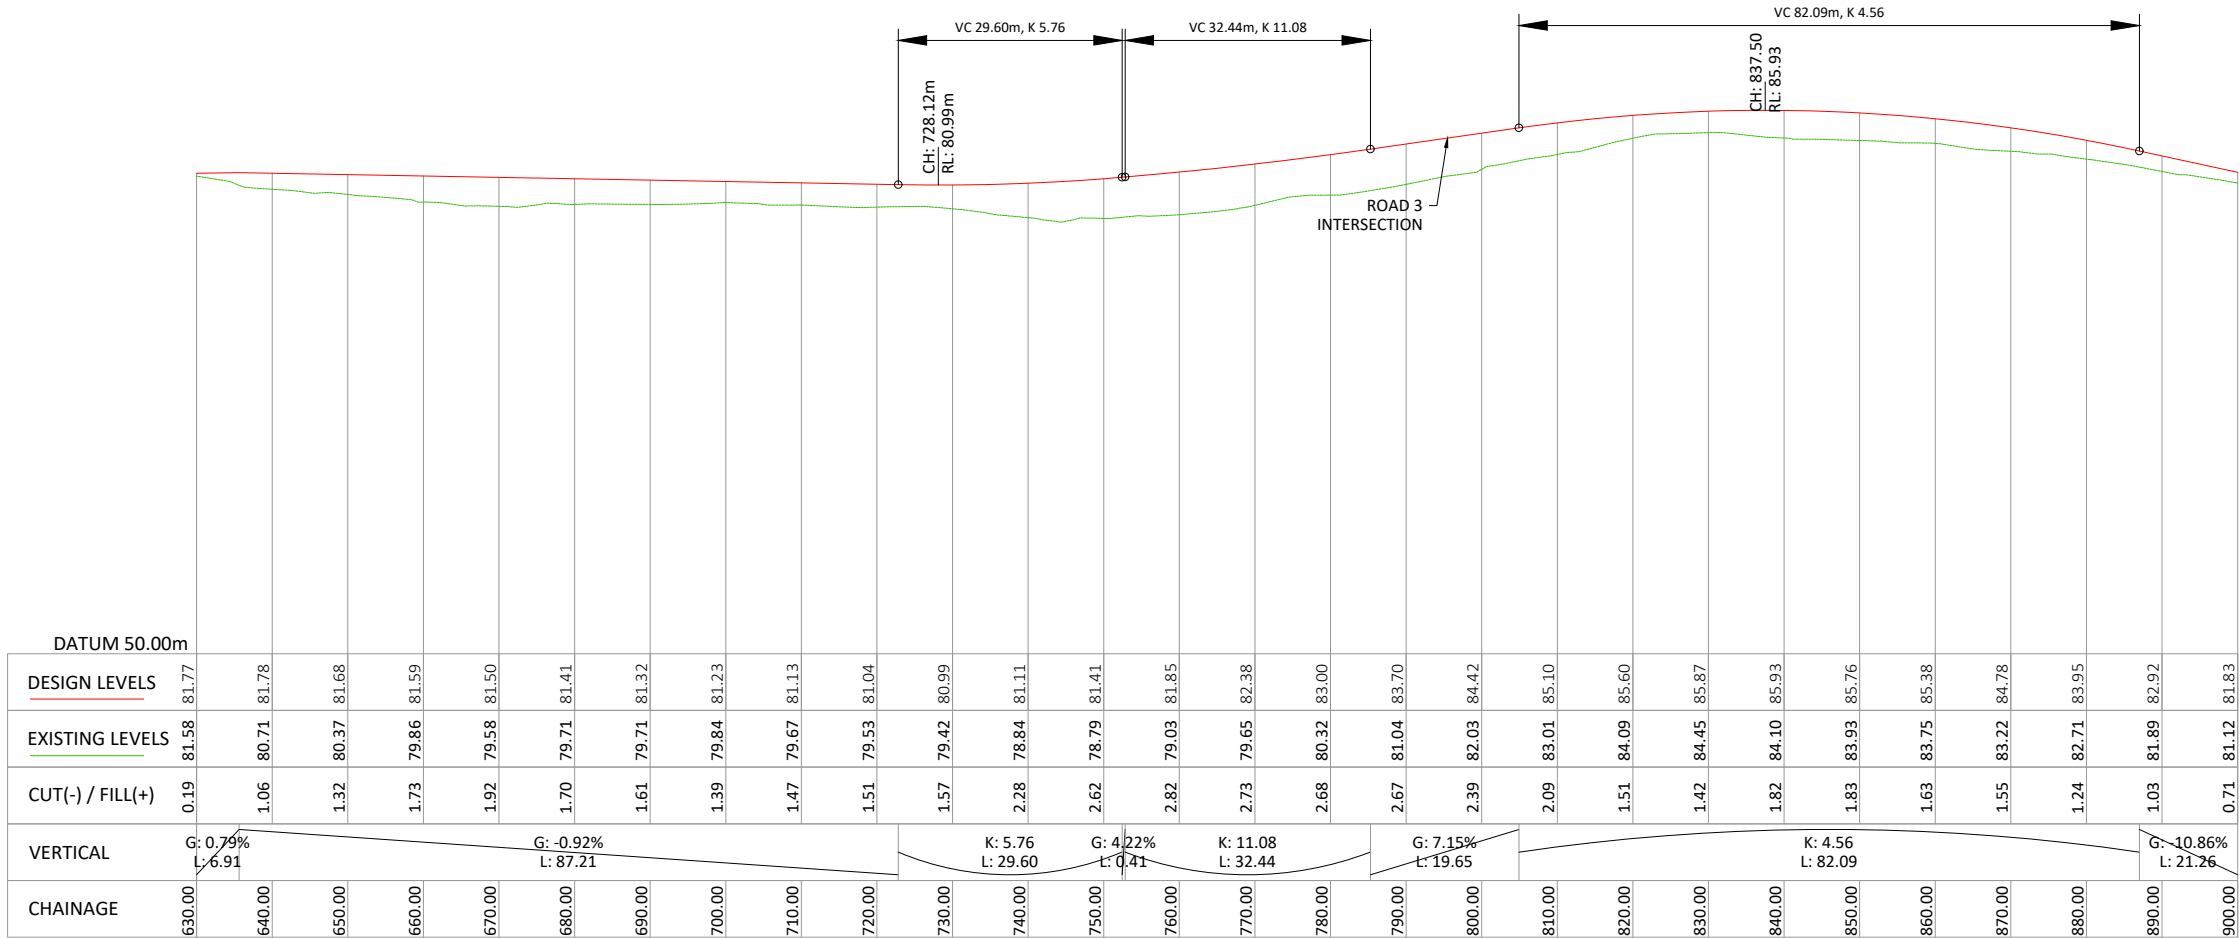

ROAD 1
SCALE 1H:2V

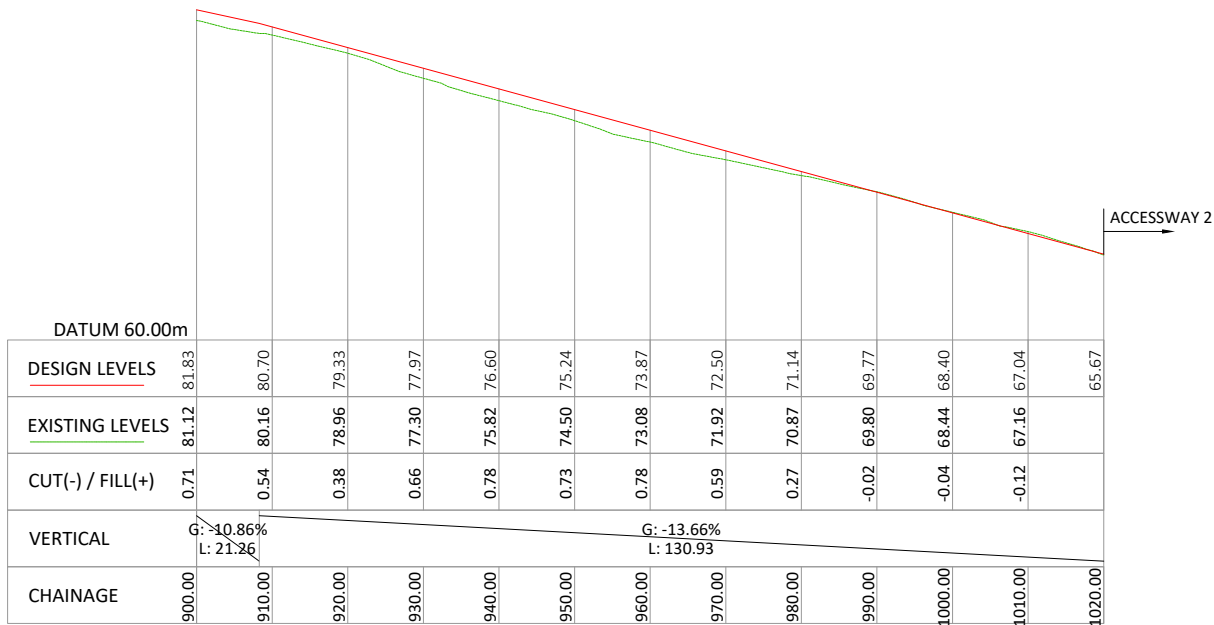

ROAD 1
SCALE 1H:2V

CONSENT ISSUE

B	INFORMAL S92 RESPONSE	ZY	21/07/23
A	ORIGINAL	VC	24/11/21
REVISION	CHANGES	CHECKED	DATE


COPYRIGHT:
This document and the copyright in this document remain the property of Crang Consulting Ltd. The contents of this document may not be reproduced either in whole or in part by any means whatsoever without the prior written consent of Crang Consulting.



PHONE +64 09 320 3325
WEB www.crangcivil.co.nz
ADDRESS 1016a Great South Road, Penrose, Auckland
POST PO Box 42-089, Orakei, Auckland 1745, NZ

CLIENT		ABIB (OAMARU) LTD	
PROJECT			
GOODLAND COASTAL FARM			
TITLE			
ROADING LONGSECTIONS SHEET 2			
DRAWN		MD	SCALE A1 1:500
DESIGNED		VC	A3 1:1000
PROJECT No 1366	DRAWING No C311	REVISION B	

SAVED: P:\1366 - Goodland - Goodland - Kakanui Farm Park\5.0 Drawings\C310 ROADING LONGSECTIONS.dwg - July 19, 2023. PRINTED: July 21, 2023

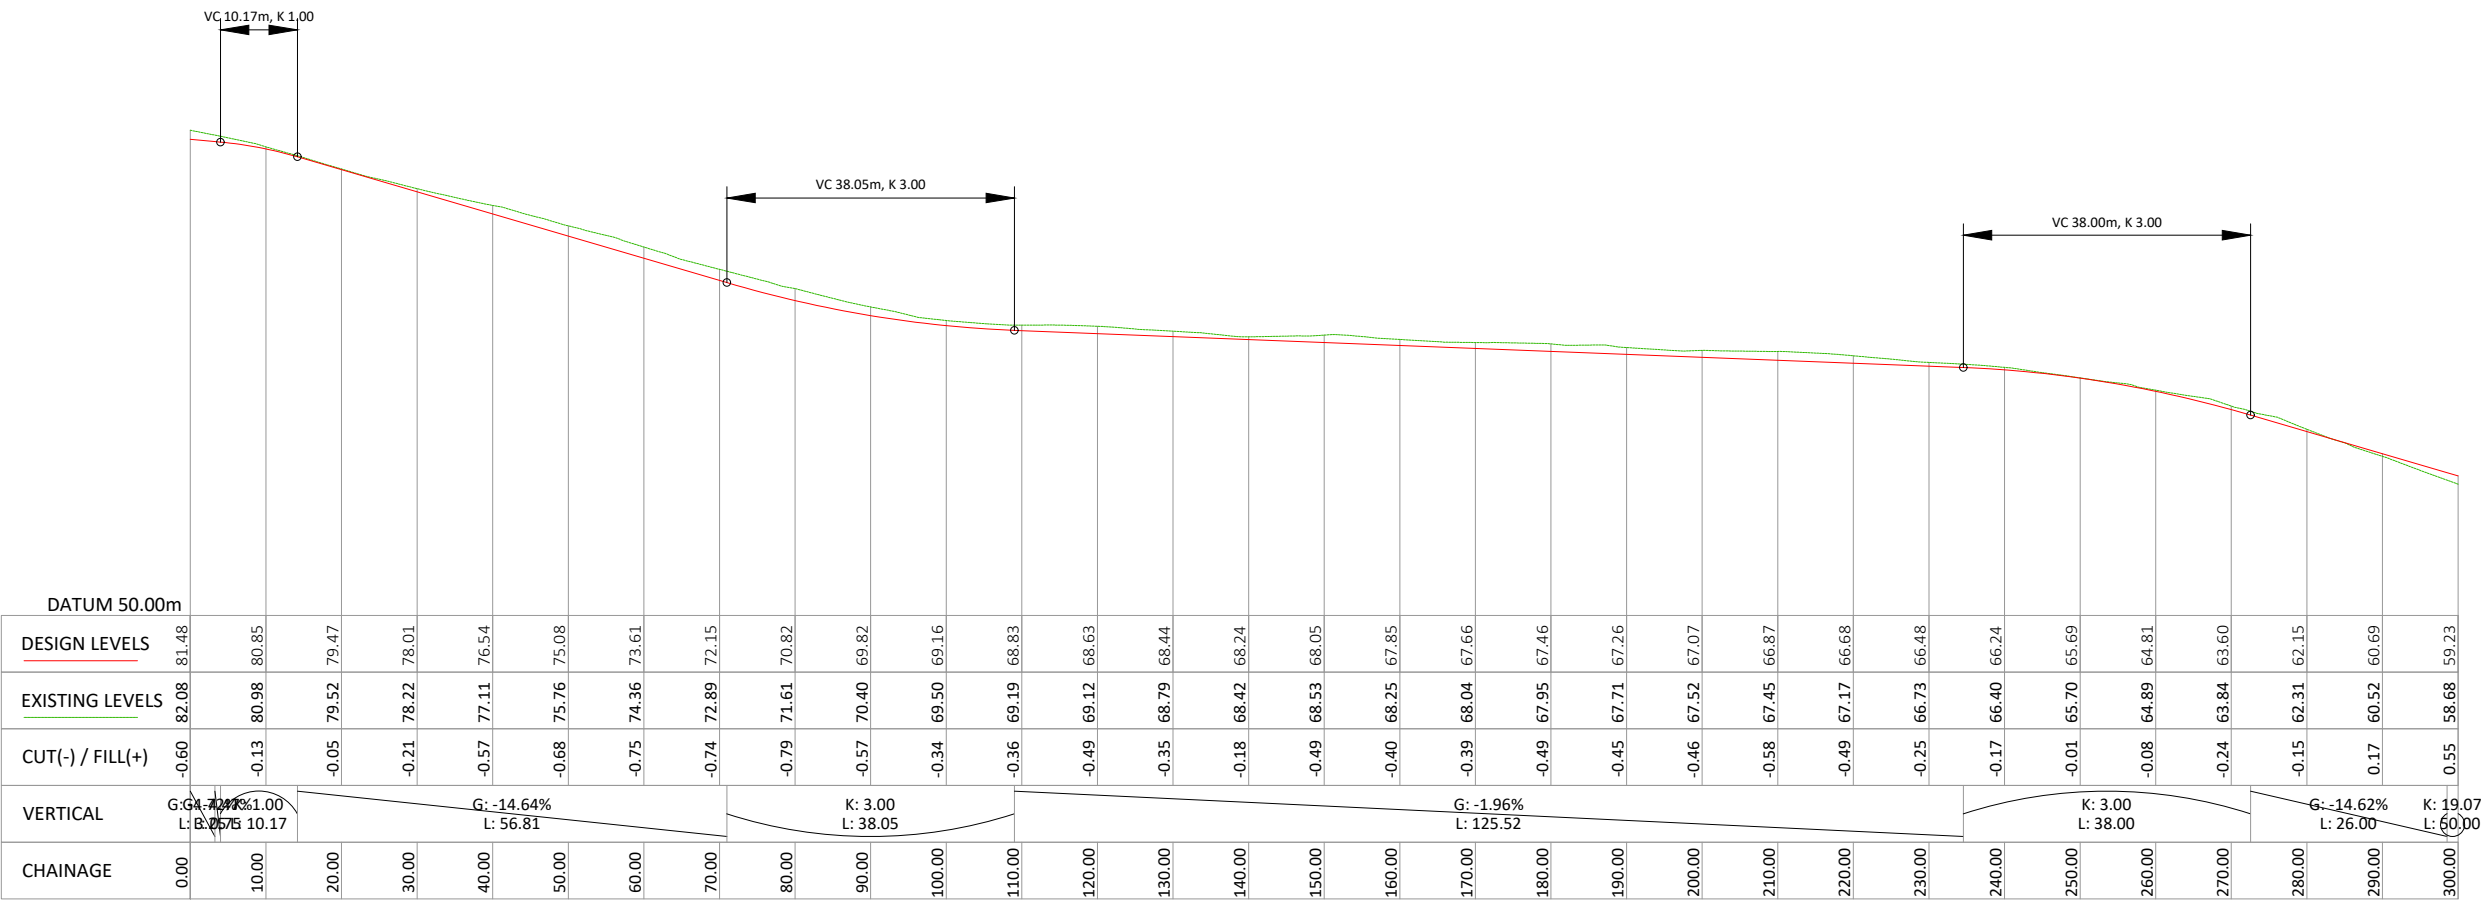

ROAD 2
SCALE 1H:2V

CONSENT ISSUE

B	INFORMAL S92 RESPONSE	ZY	21/07/23
A	ORIGINAL	VC	24/11/21
REVISION	CHANGES	CHECKED	DATE

COPYRIGHT:
This document and the copyright in this document remain the property of Crang Consulting Ltd. The contents of this document may not be reproduced either in whole or in part by any means whatsoever without the prior written consent of Crang Consulting.



CRANGCIVIL
CONSULTING ENGINEERS

PHONE

WEB

ADDRESS

POST


+64 09 320 3325

www.crangcivil.co.nz


1016a Great South Road, Penrose, Auckland

PO Box 42-089, Orakei, Auckland 1745, NZ

CLIENT	ABIB (OAMARU) LTD	
PROJECT	GOODLAND COASTAL FARM	
TITLE	ROADING LONGSECTIONS SHEET 3	
DRAWN	MD	SCALE A1 1:500
DESIGNED	VC	A3 1:1000
PROJECT No	DRAWING No	REVISION
1366	C312	B

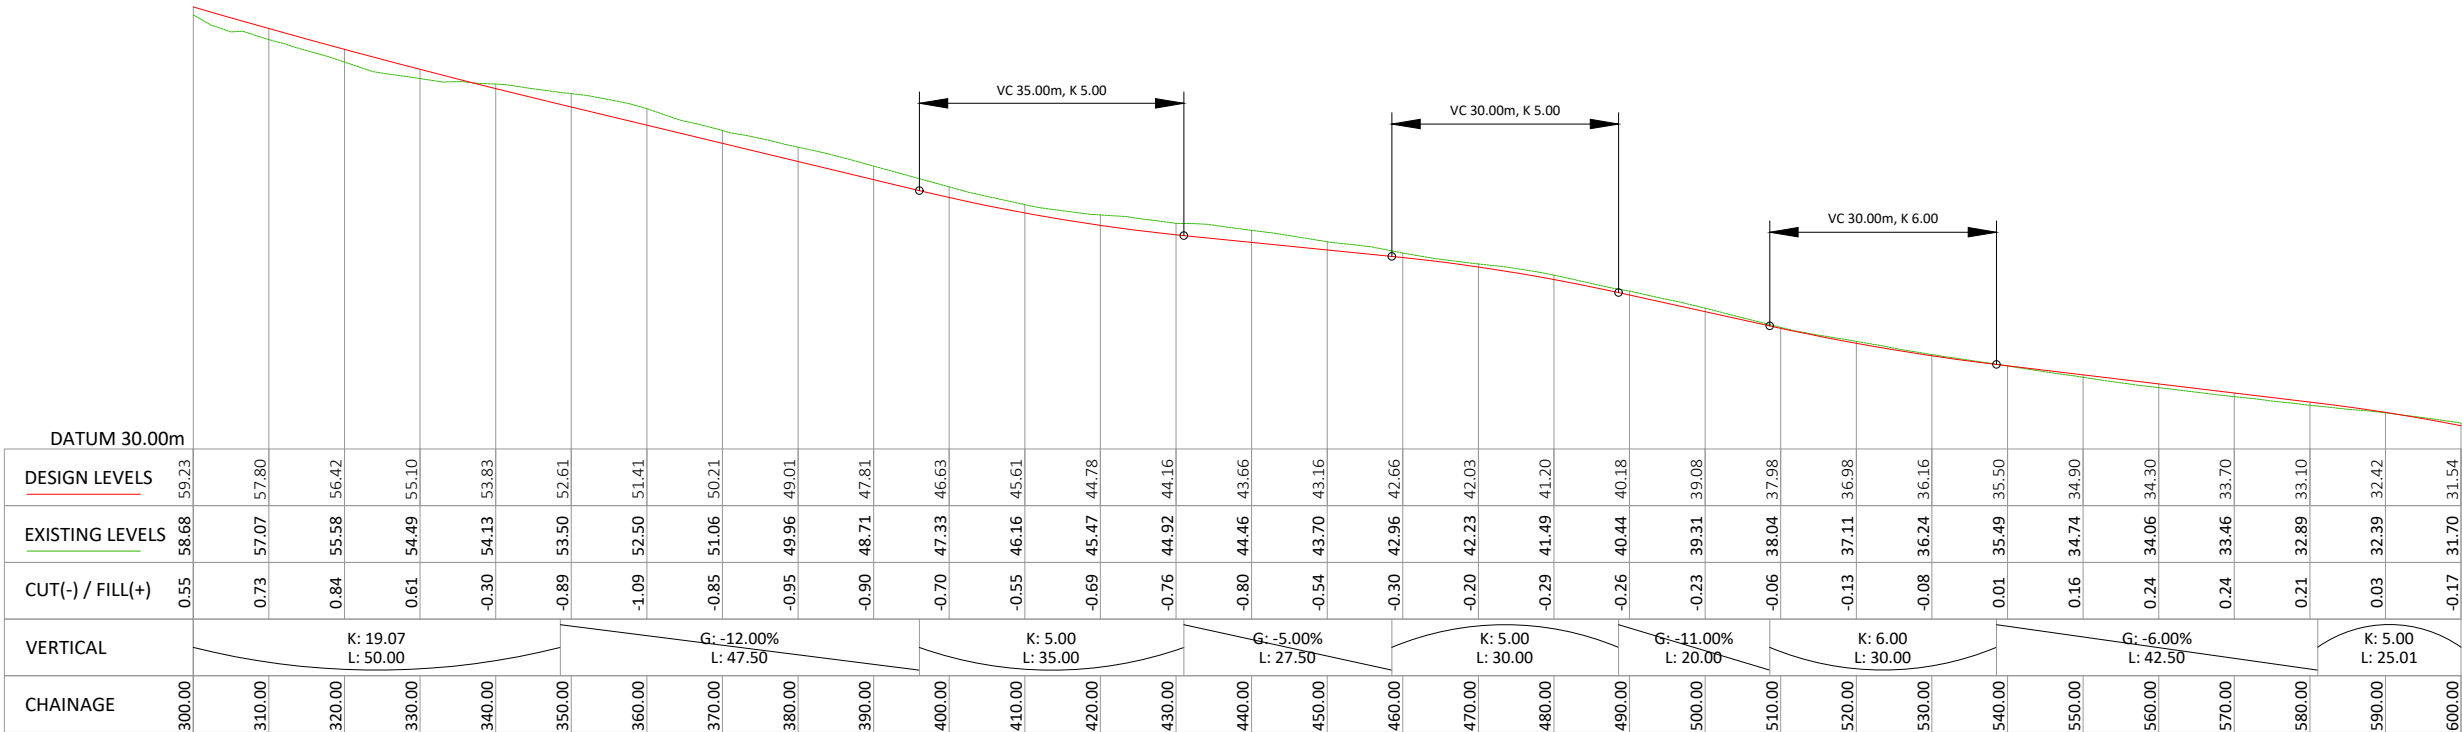

ROAD 2
SCALE 1H:2V

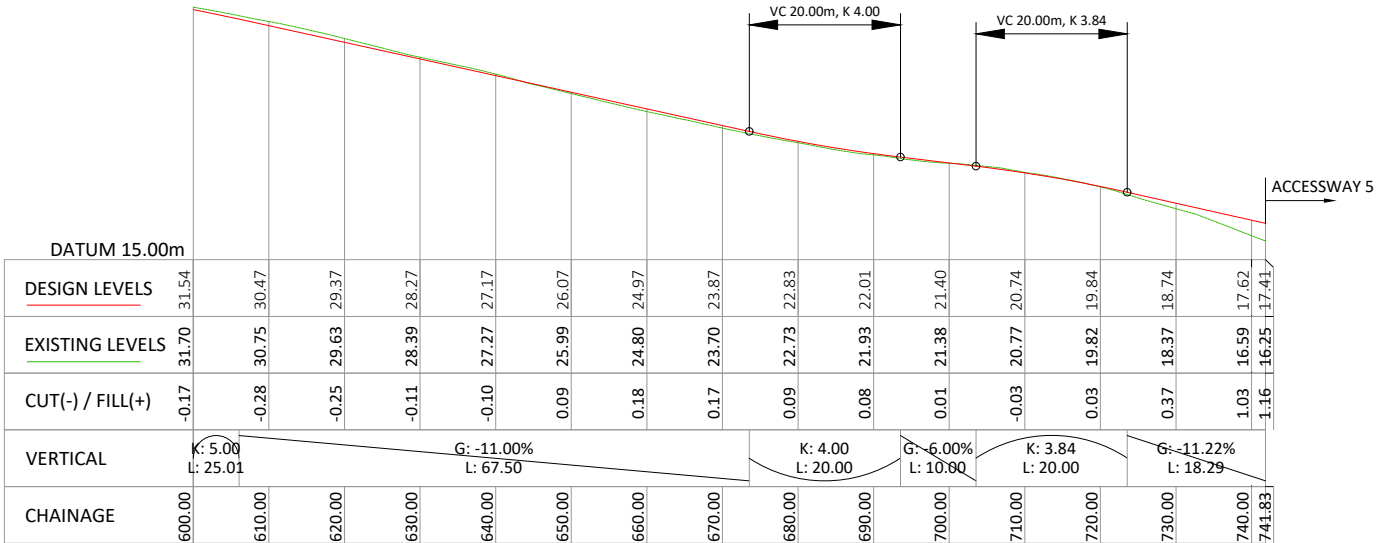

ROAD 2
SCALE 1H:2V

CONSENT ISSUE


C	INFORMAL S92 RESPONSE	ZY	21/07/23
B	ROAD 3 RE-ALIGN	VC	20/12/21
A	ORIGINAL	VC	24/11/21
REVISION	CHANGES	CHECKED	DATE

COPYRIGHT:
This document and the copyright in this document remain the property of Crang Consulting Ltd. The contents of this document may not be reproduced either in whole or in part by any means whatsoever without the prior written consent of Crang Consulting.




PHONE +64 09 320 3325
WEB www.crangcivil.co.nz
ADDRESS 1016a Great South Road, Penrose, Auckland
POST PO Box 42-089, Orakei, Auckland 1745, NZ

CLIENT		ABIB (OAMARU) LTD	
PROJECT			
GOODLAND COASTAL FARM			
TITLE			
ROADING LONGSECTIONS SHEET 4			
DRAWN		MD	SCALE A1 1:500
DESIGNED		VC	A3 1:1000
PROJECT No 1366	DRAWING No C313	REVISION C	

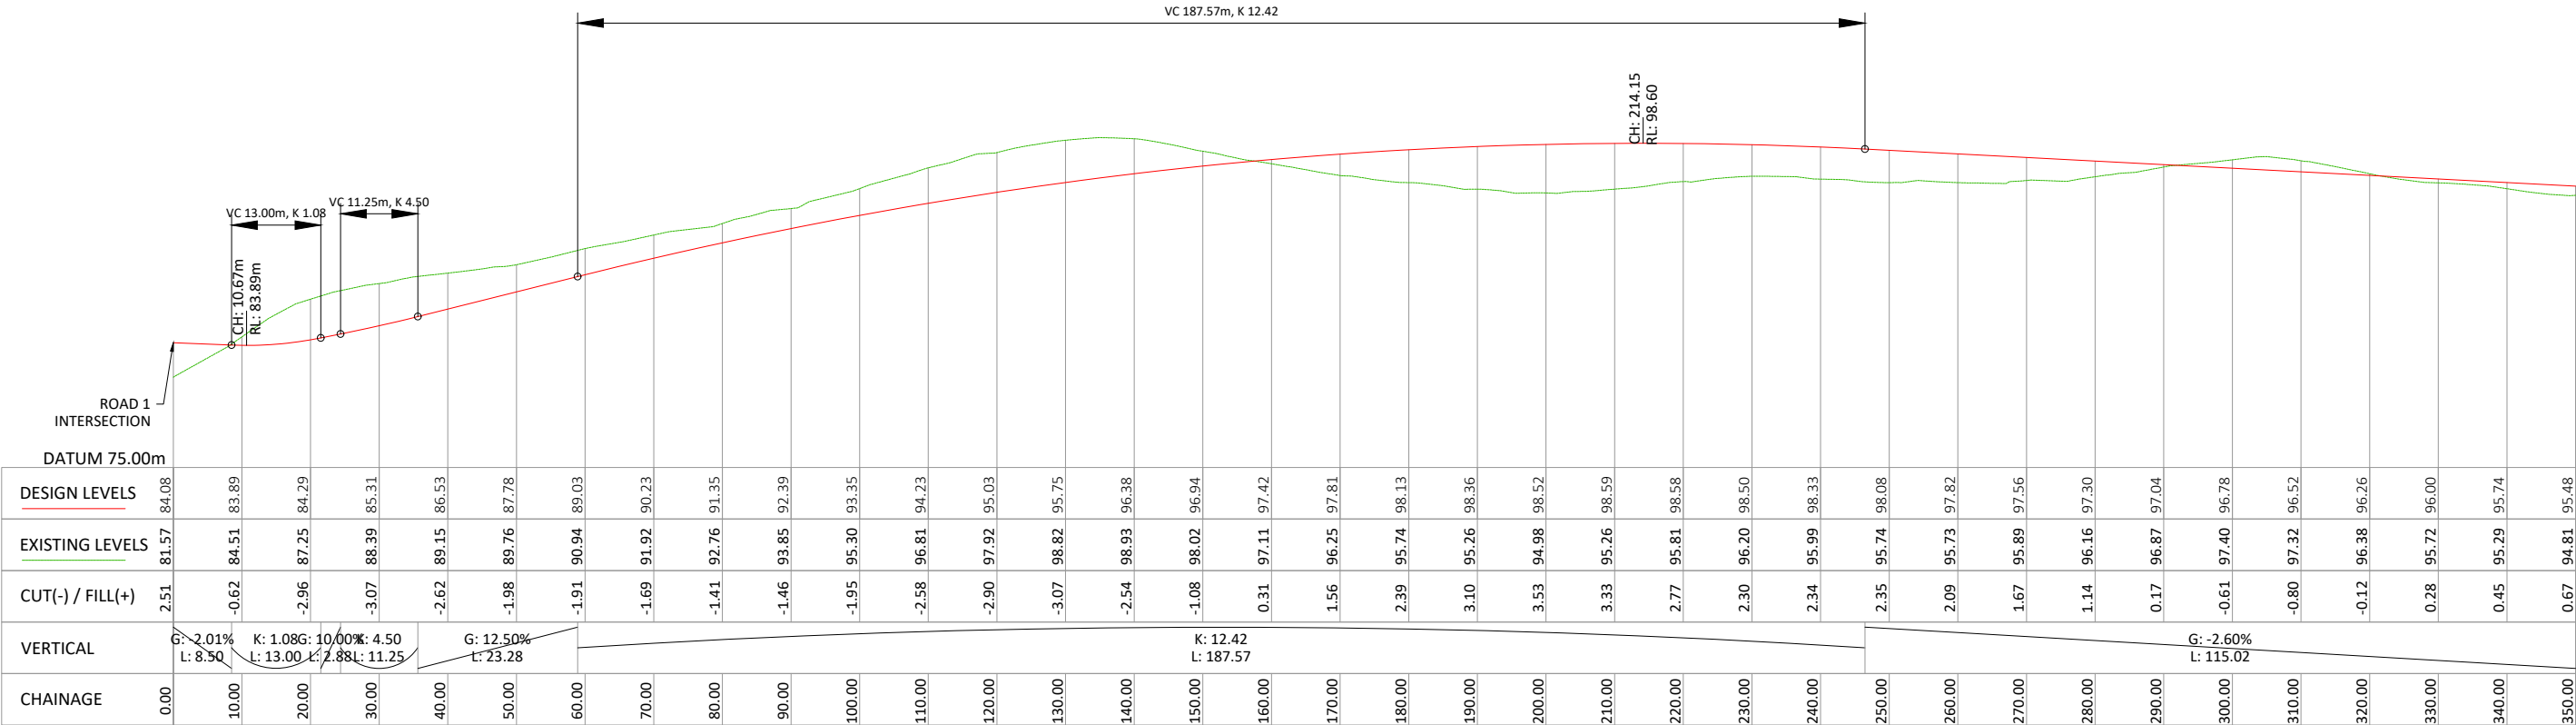

ROAD 3
SCALE 1H:2V

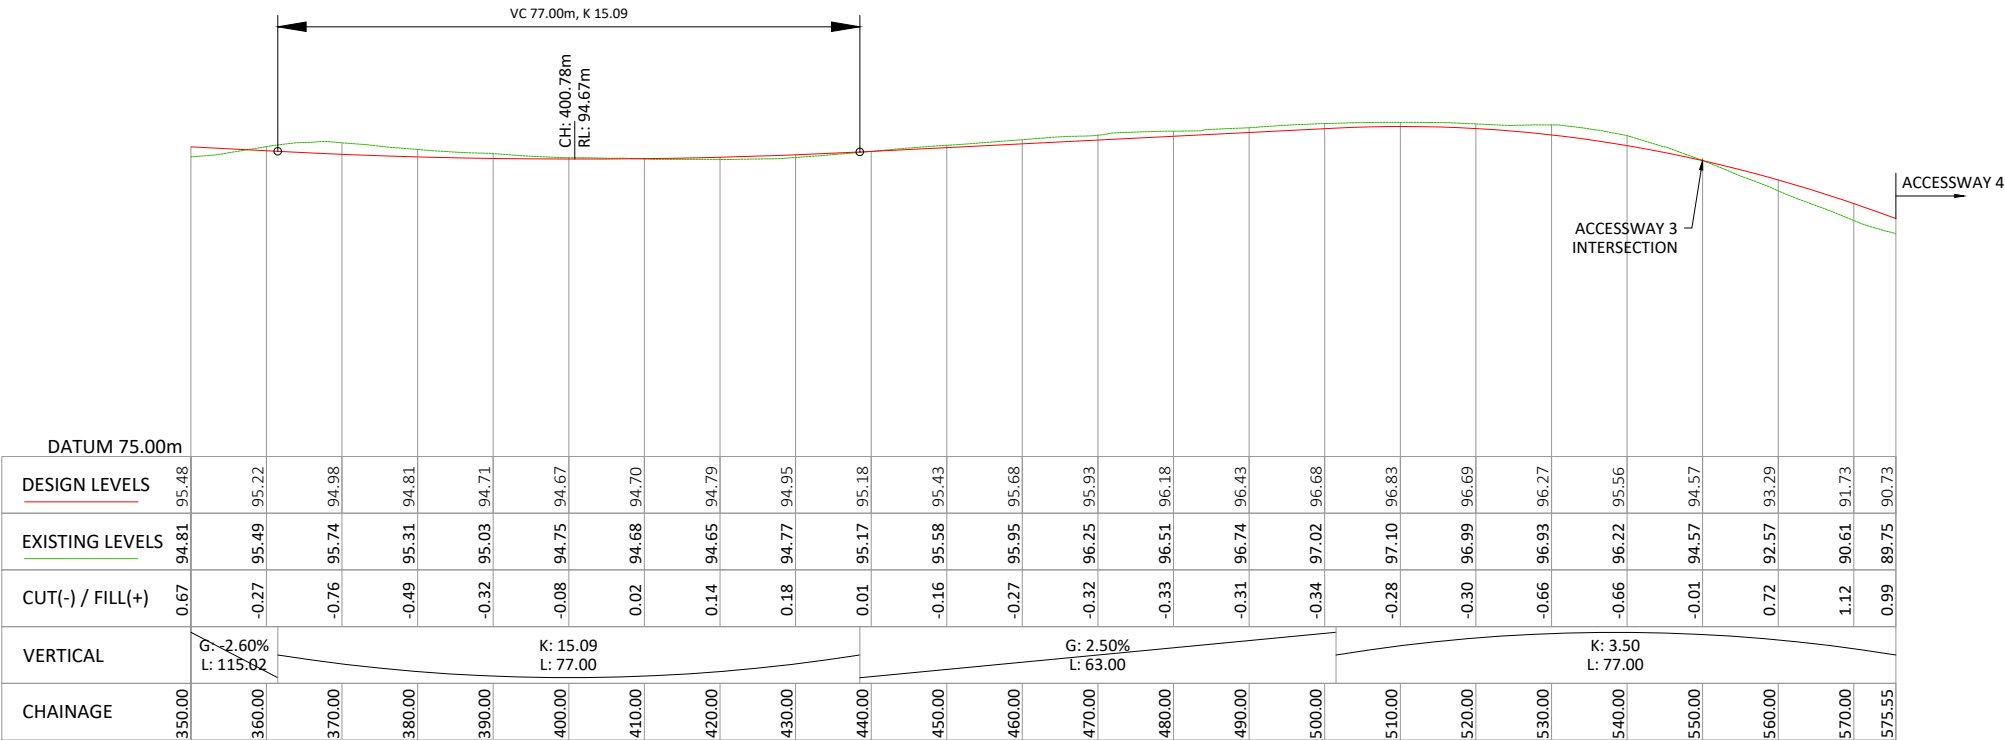

ROAD 3
SCALE 1H:2V

CONSENT ISSUE

C	INFORMAL S92 RESPONSE	ZY	21/07/23
B	ROAD 3 RE-ALIGN	VC	20/12/21
A	ORIGINAL	VC	24/11/21
REVISION	CHANGES	CHECKED	DATE

COPYRIGHT:
This document and the copyright in this document remain the property of Crang Consulting Ltd. The contents of this document may not be reproduced either in whole or in part by any means whatsoever without the prior written consent of Crang Consulting.



PHONE +64 09 320 3325
WEB www.crangcivil.co.nz
ADDRESS 1016a Great South Road, Penrose, Auckland
POST PO Box 42-089, Orakei, Auckland 1745, NZ

CLIENT

ABIB (OAMARU) LTD

PROJECT


GOODLAND COASTAL FARM

TITLE


ROADING LONGSECTIONS
SHEET 5

DRAWN	MD	SCALE
DESIGNED	VC	A1 1:500
PROJECT No	DRAWING No	REVISION
1366	C314	C

SAVED: P:\1366 - Goodland - Kakanui Farm Park\5.0 Drawings\C310 ROADING LONGSECTIONS.dwg - July 19, 2023. PRINTED: July 21, 2023

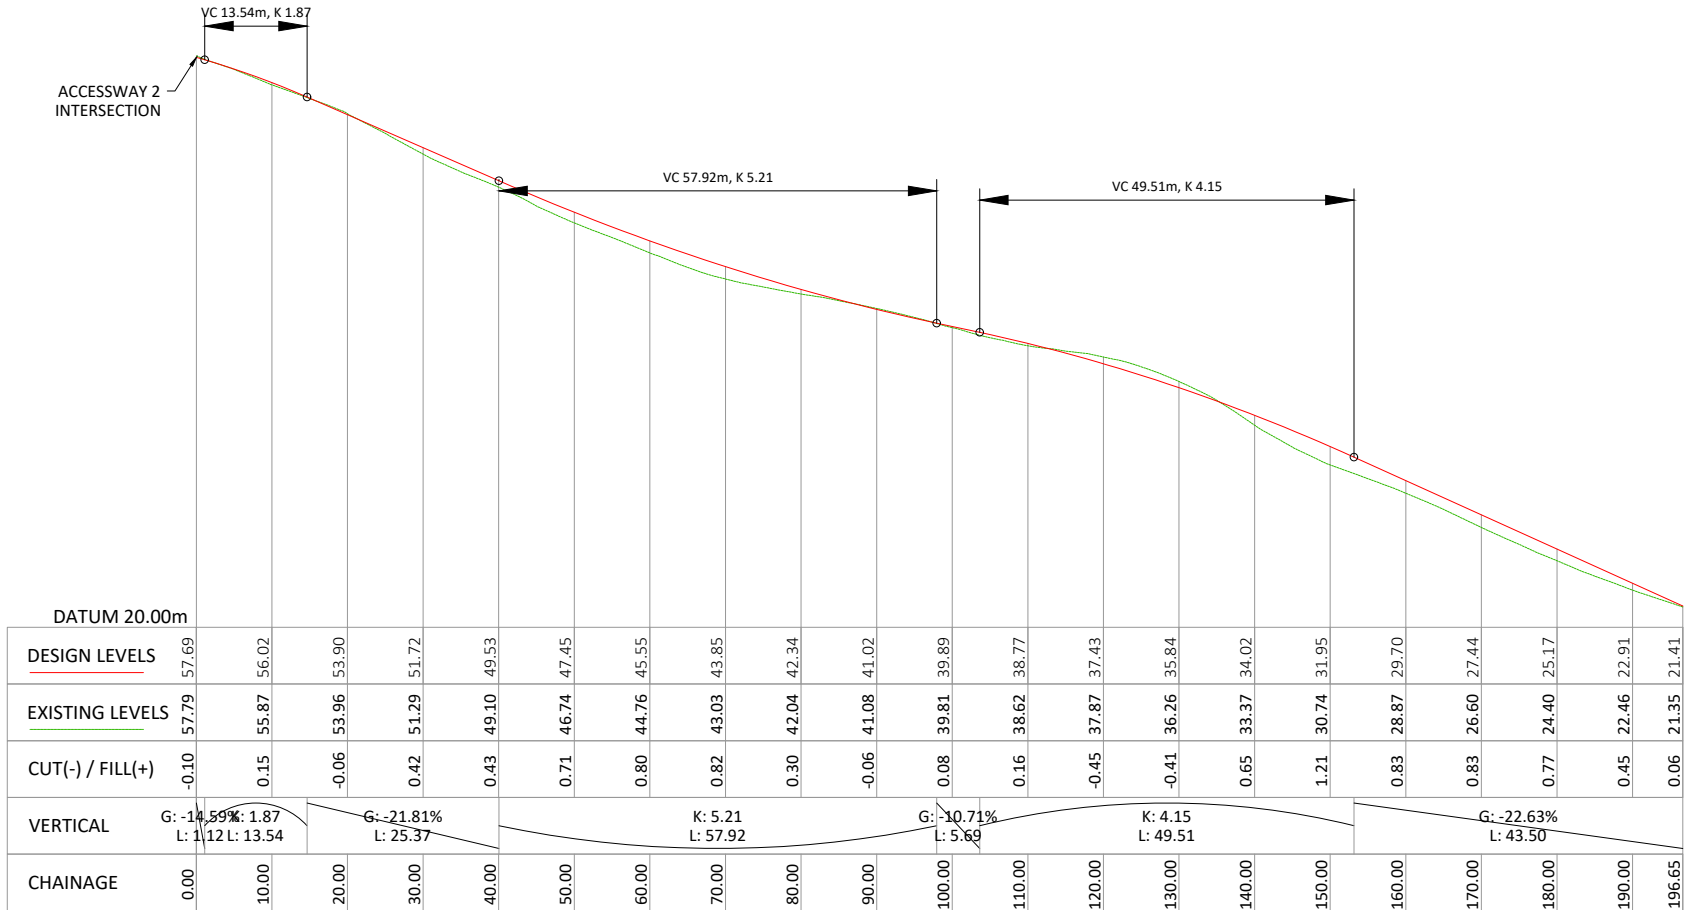

_ACCESSWAY 1
SCALE 1H:2V

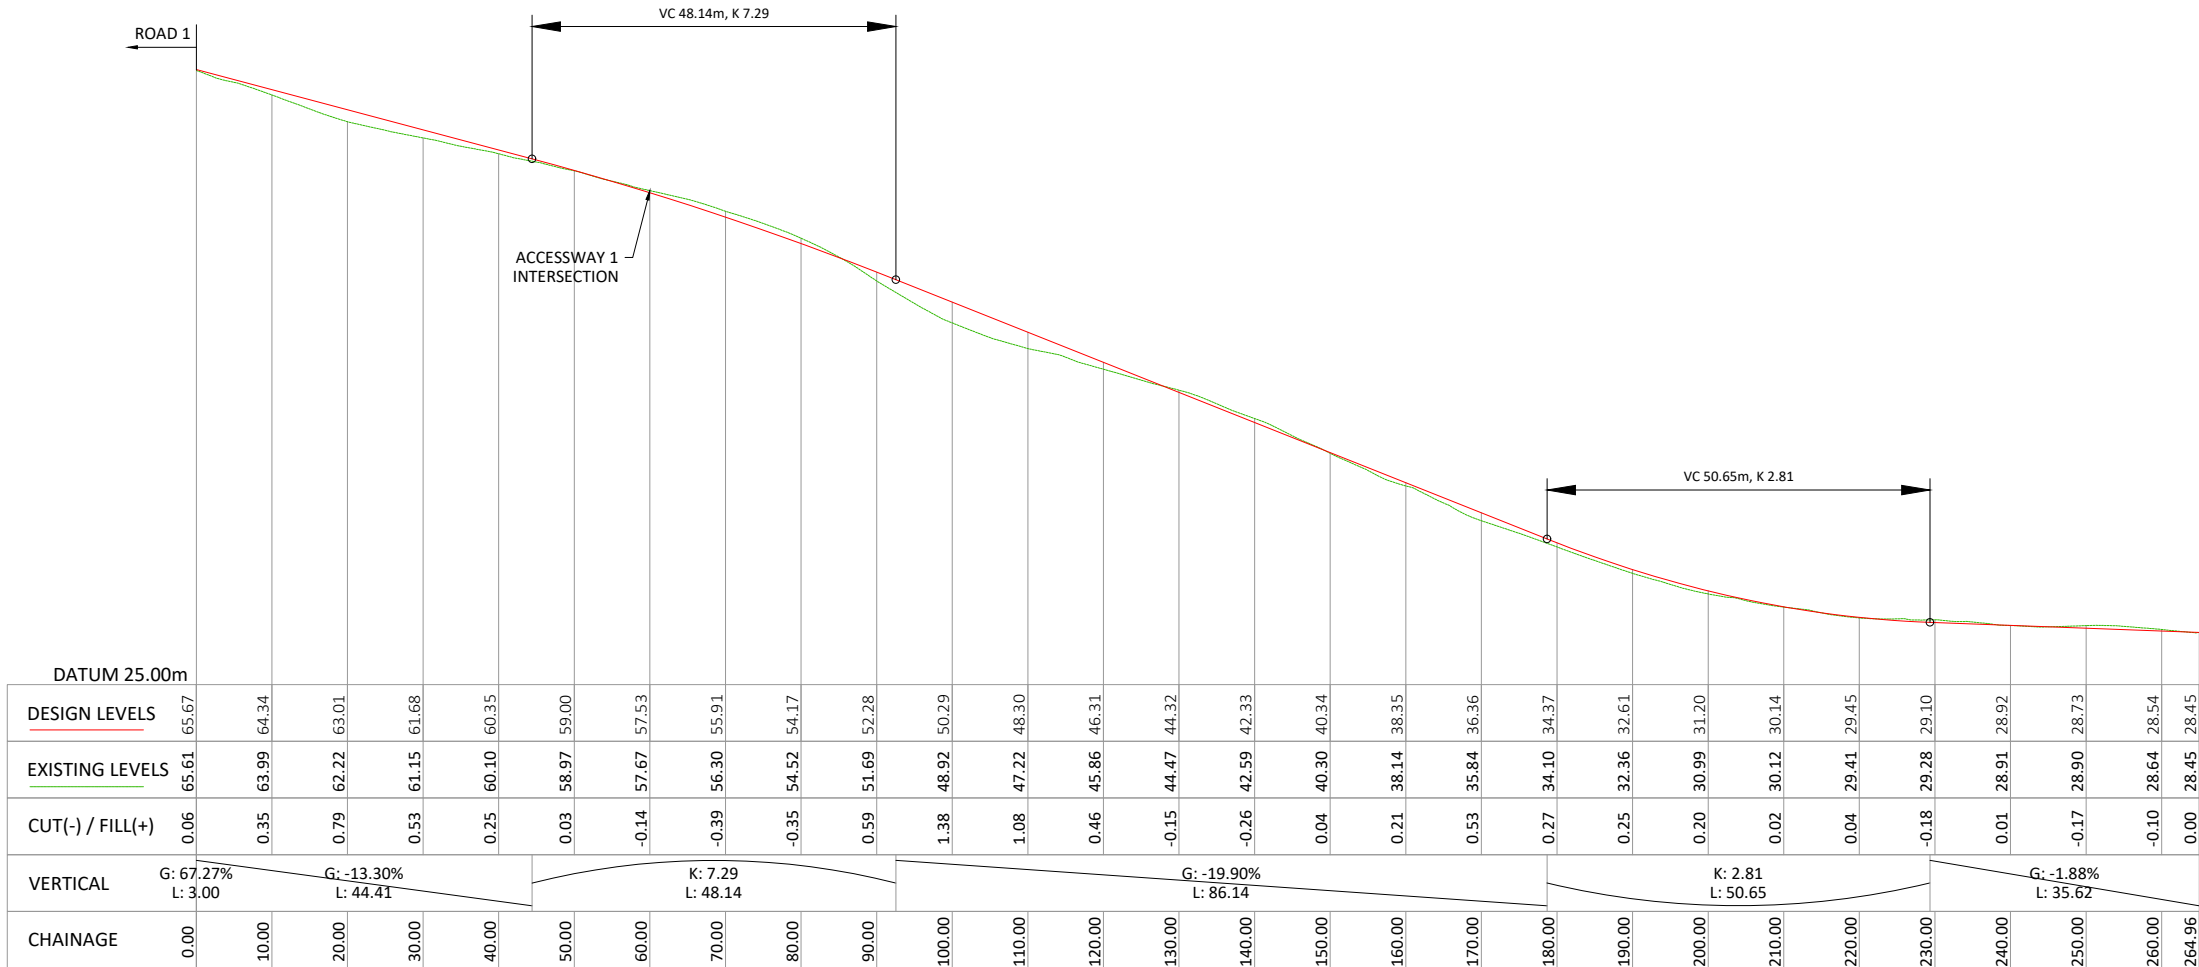

_ACCESSWAY 2
SCALE 1H:2V

CONSENT ISSUE

B	INFORMAL S92 RESPONSE	ZY	21/07/23
A	ORIGINAL	VC	24/11/21
REVISION	CHANGES	CHECKED	DATE

COPYRIGHT:
This document and the copyright in this document remain the property of Crang Consulting Ltd. The contents of this document may not be reproduced either in whole or in part by any means whatsoever without the prior written consent of Crang Consulting.



CRANGCIVIL
CONSULTING ENGINEERS

PHONE

WEB

ADDRESS

POST

+64 09 320 3325


www.crangcivil.co.nz

1016a Great South Road, Penrose, Auckland


PO Box 42-089, Orakei, Auckland 1745, NZ

CLIENT			ABIB (OAMARU) LTD		
PROJECT			GOODLAND COASTAL FARM		
TITLE			ROADING LONGSECTIONS SHEET 6		
DRAWN	MD		SCALE		A1 1:500
DESIGNED	VC				A3 1:1000
PROJECT No	1366	DRAWING No	C315	REVISION	B

SAVED: P:\1366 - Goodland - Kakanui Farm Park\5.0 Drawings\C310 ROADING LONGSECTIONS.dwg - July 19, 2023. PRINTED: July 21, 2023

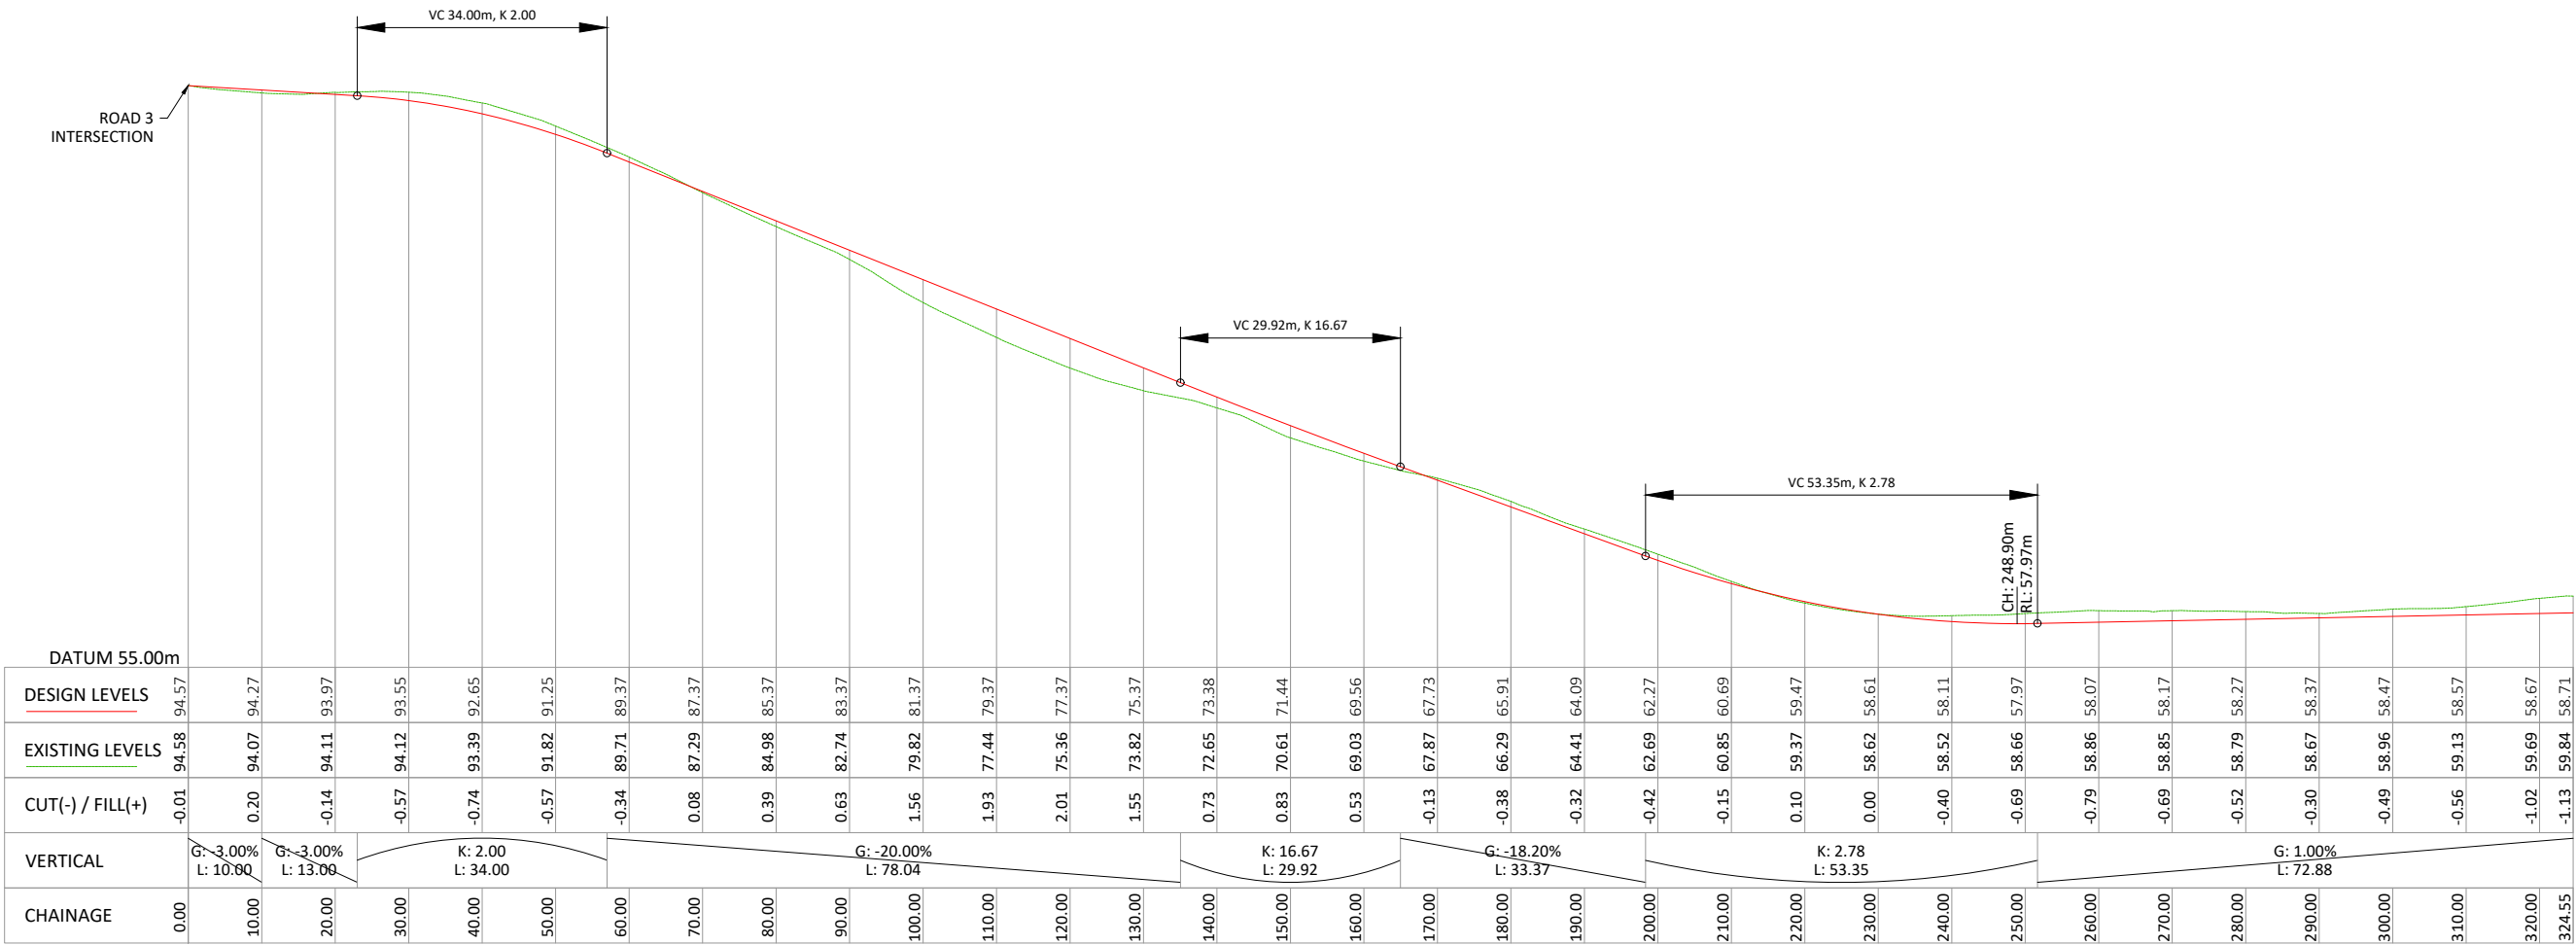

_ACCESSWAY 3
SCALE 1H:2V

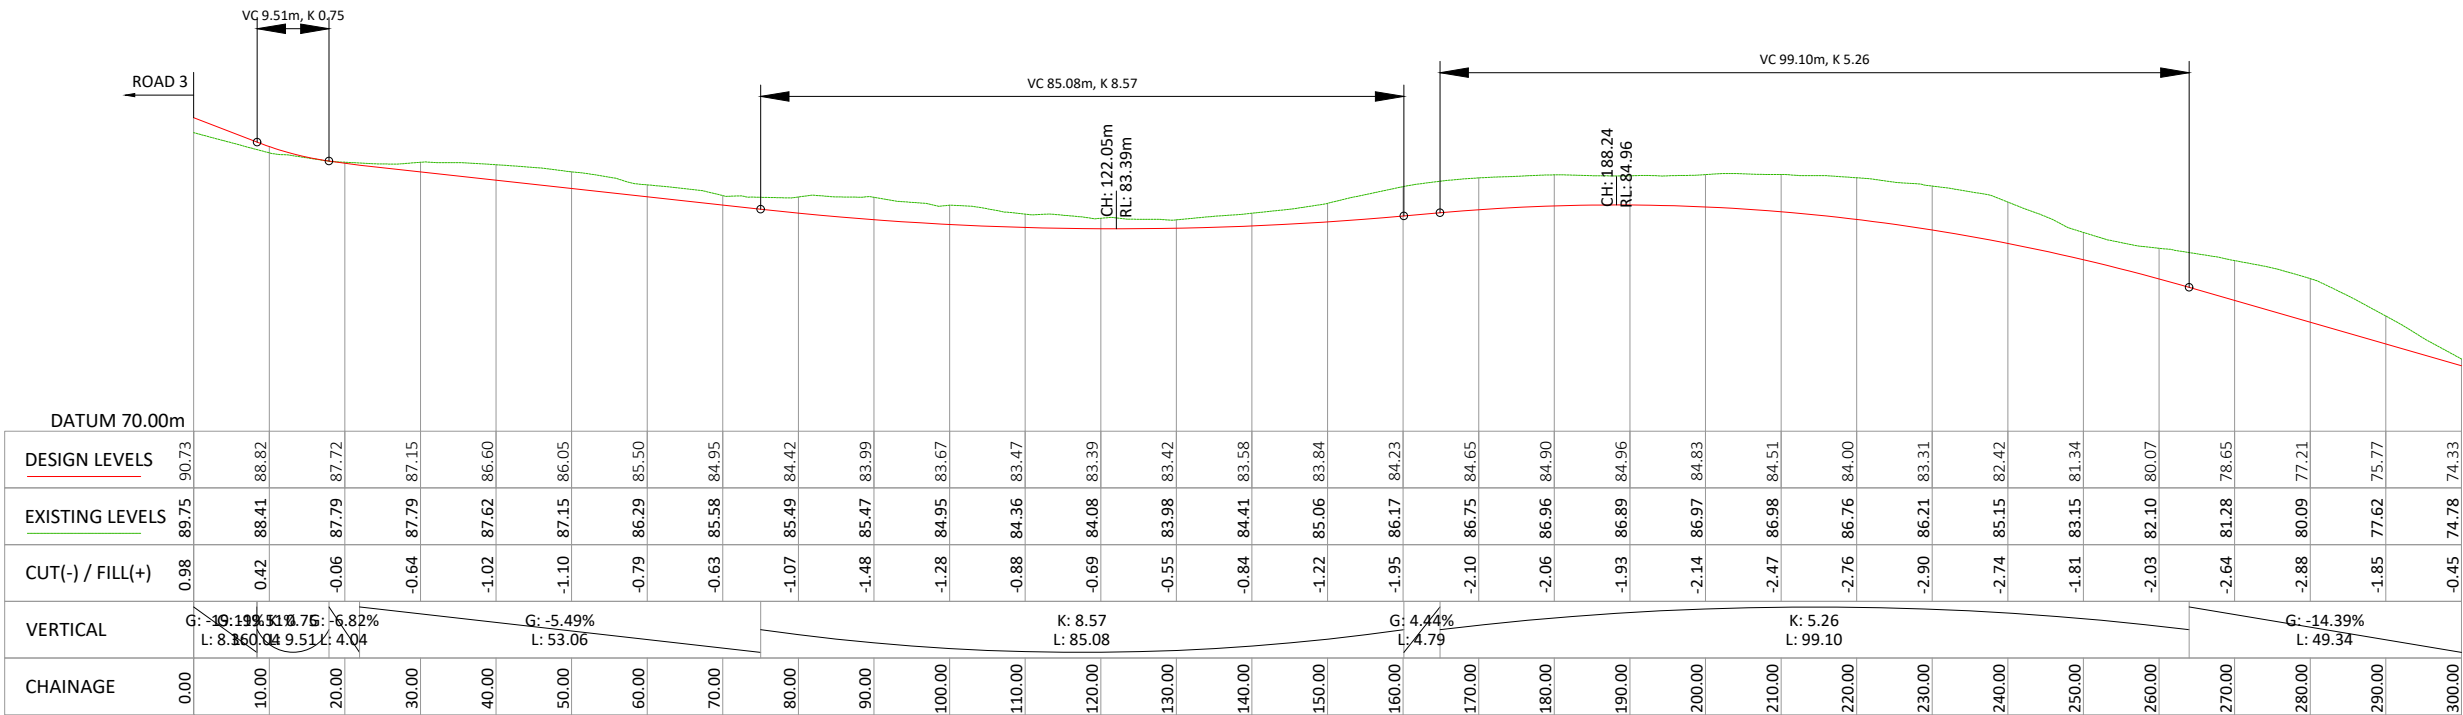

_ACCESSWAY 4
SCALE 1H:2V

CONSENT ISSUE

B	INFORMAL S92 RESPONSE	ZY	21/07/23
A	ORIGINAL	VC	24/11/21
REVISION	CHANGES	CHECKED	DATE

COPYRIGHT:
This document and the copyright in this document remain the property of Crang Consulting Ltd. The contents of this document may not be reproduced either in whole or in part by any means whatsoever without the prior written consent of Crang Consulting.



PHONE +64 09 320 3325
WEB www.crangcivil.co.nz
ADDRESS 1016a Great South Road, Penrose, Auckland
POST PO Box 42-089, Orakei, Auckland 1745, NZ


CLIENT
ABIB (OAMARU) LTD

PROJECT
GOODLAND COASTAL FARM


TITLE
**ROADING LONGSECTIONS
SHEET 7**

DRAWN	MD	SCALE A1 1:500
DESIGNED	VC	A3 1:1000
PROJECT No 1366	DRAWING No C316	REVISION B

SAVED: P:\1366 - Goodland - Kakanui Farm Park\5.0 Drawings\C310 ROADING LONGSECTIONS.dwg - July 19, 2023. PRINTED: July 21, 2023

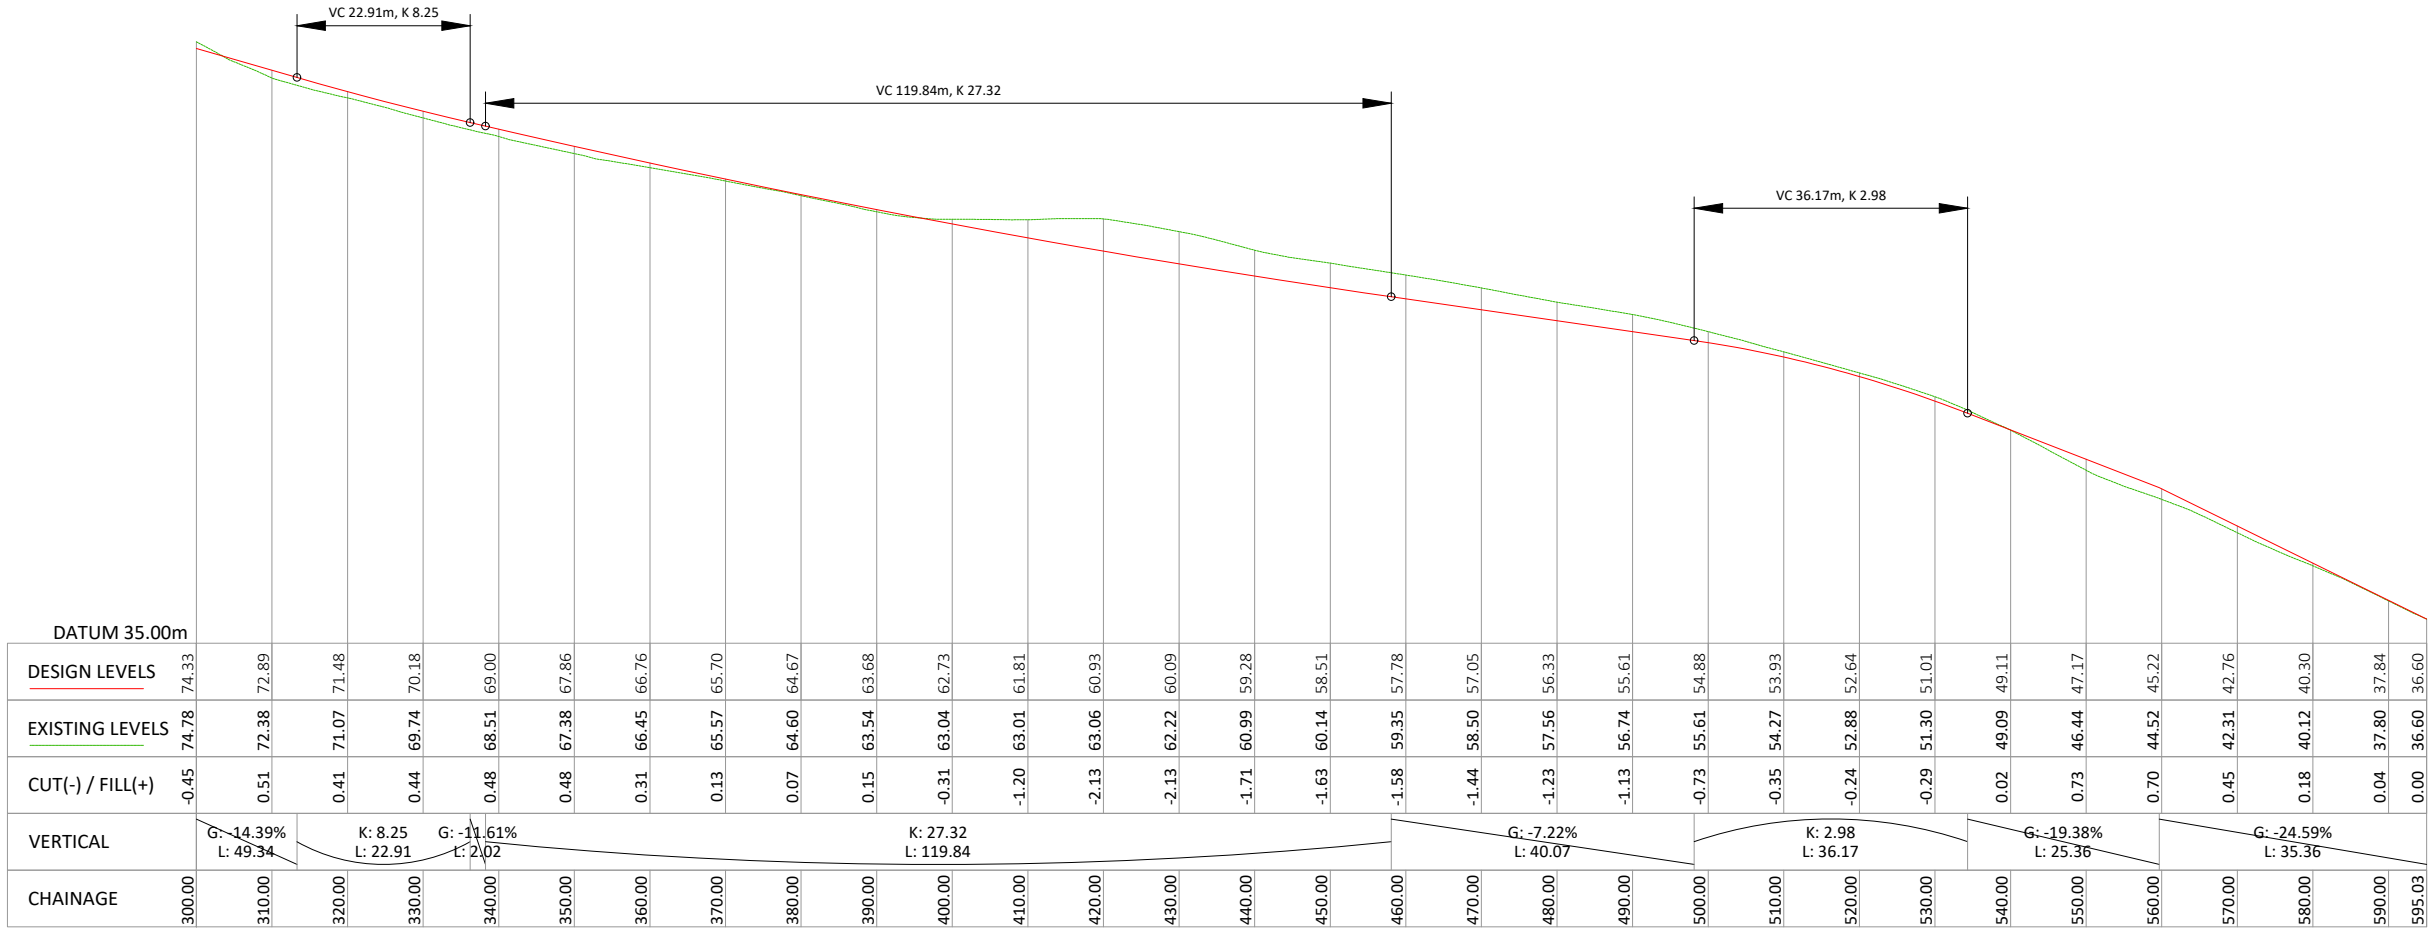

_ACCESSWAY 4
SCALE 1H:2V

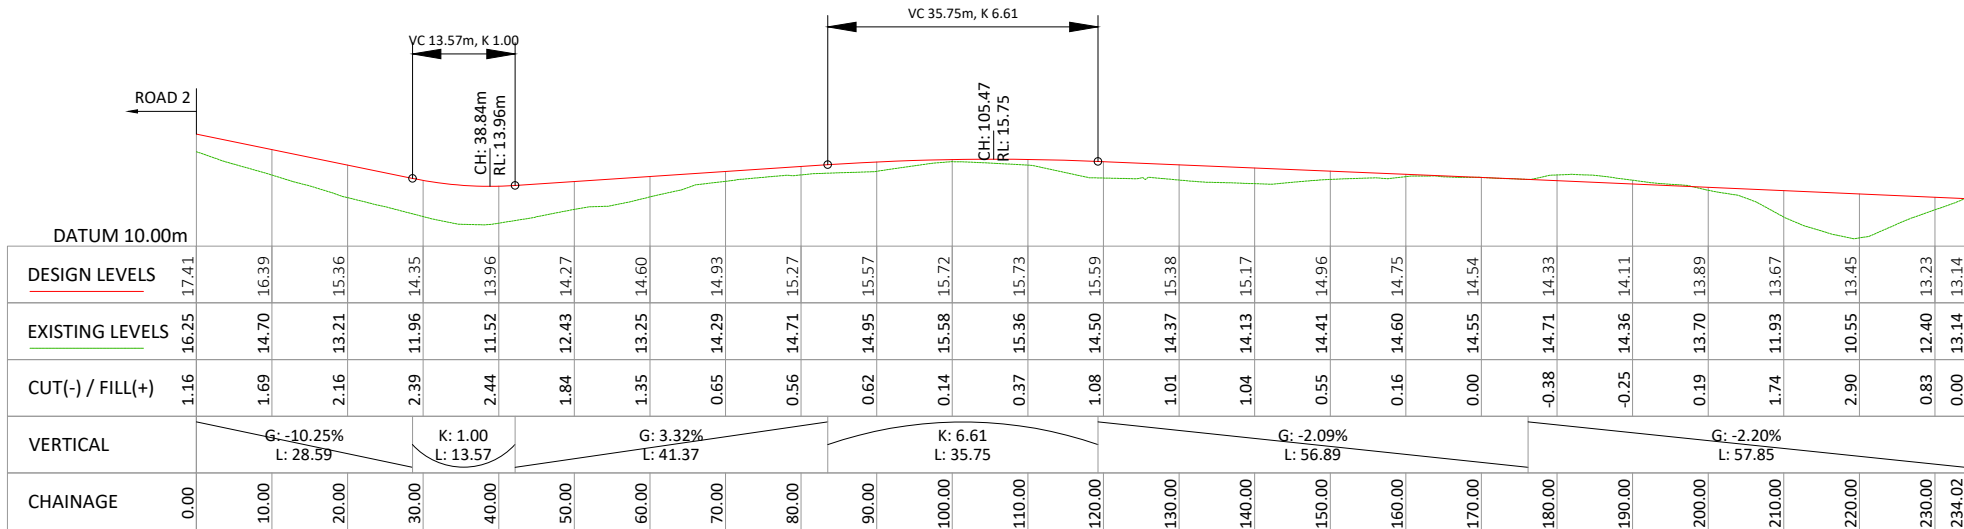

_ACCESSWAY 5
SCALE 1H:2V

CONSENT ISSUE

B	INFORMAL S92 RESPONSE	ZY	21/07/23
A	ORIGINAL	VC	24/11/21
REVISION	CHANGES	CHECKED	DATE

COPYRIGHT:
This document and the copyright in this document remain the property of Crang Consulting Ltd. The contents of this document may not be reproduced either in whole or in part by any means whatsoever without the prior written consent of Crang Consulting.





CRANGCIVIL
CONSULTING ENGINEERS

PHONE +64 09 320 3325
WEB www.crangcivil.co.nz
ADDRESS 1016a Great South Road, Penrose, Auckland
POST PO Box 42-089, Orakei, Auckland 1745, NZ

CLIENT			
ABIB (OAMARU) LTD			
PROJECT			
GOODLAND COASTAL FARM			
TITLE			
ROADING LONGSECTIONS SHEET 8			
DRAWN		MD	SCALE A1 1:500
DESIGNED		VC	A3 1:1000
PROJECT No 1366	DRAWING No C317	REVISION B	

SAVED: P:\1366 - Goodland - Goodland - Kakanui Farm Park\5.0 Drawings\C320 ROADING TYPICAL CROSS SECTIONS.dwg - July 21, 2023. PRINTED: July 21, 2023

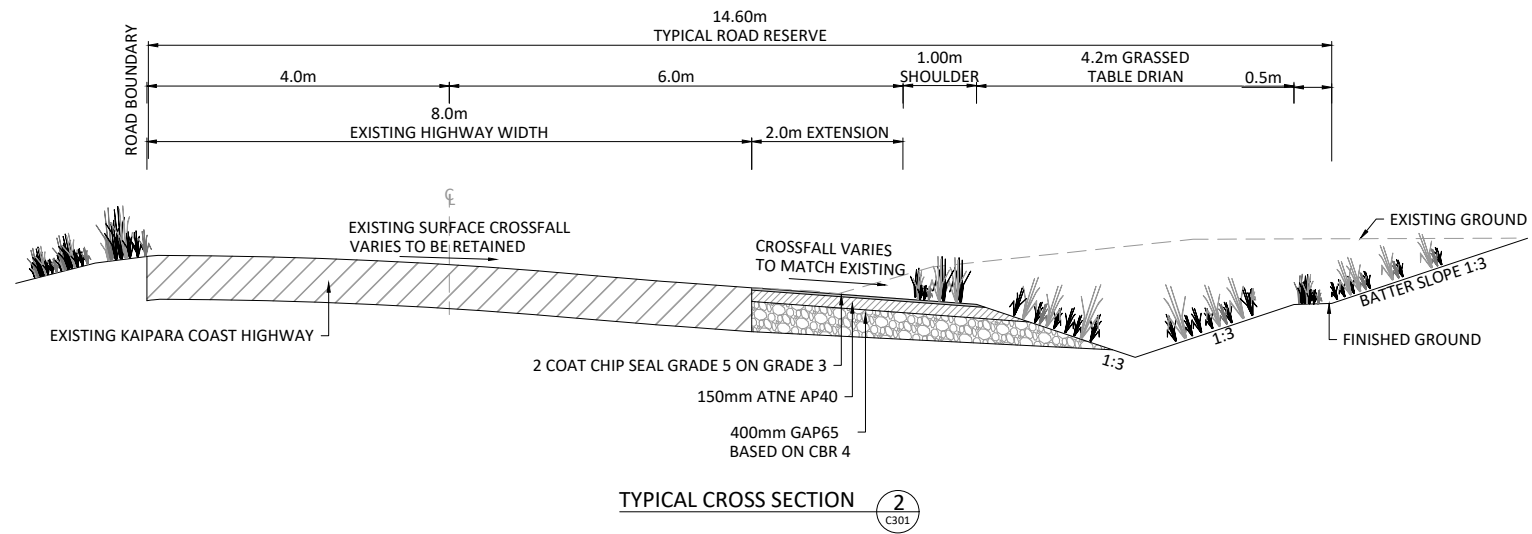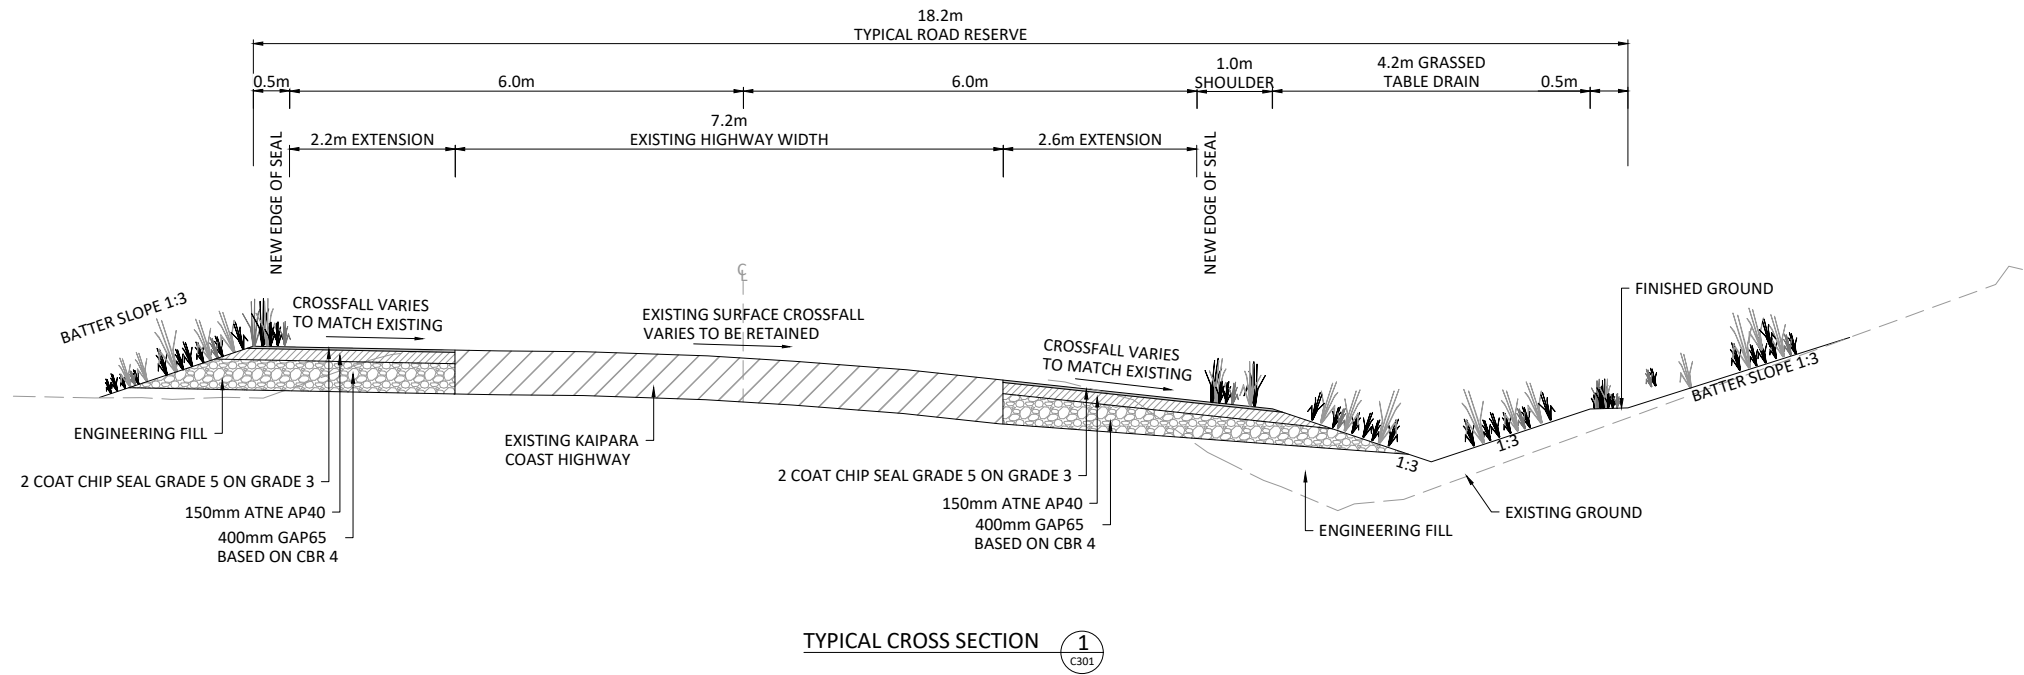

CONSENT ISSUE

A	INFORMAL S92 RESPONSE	ZY	21/07/23
3	ROAD WIDTH	VC	22/12/21
2	CURVED W-BEAM	VC	13/12/21
1	SAFETY BARRIER ADDED	VC	03/11/21
REVISION	CHANGES	CHECKED	DATE

COPYRIGHT:
This document and the copyright in this document remain the property of Crang Consulting Ltd. The contents of this document may not be reproduced either in whole or in part by any means whatsoever without the prior written consent of Crang Consulting.

CRANGCIVIL
CONSULTING ENGINEERS

PHONE +64 09 320 3325
WEB www.crangcivil.co.nz
ADDRESS 1016a Great South Road, Penrose, Auckland
POST PO Box 42-089, Orakei, Auckland 1745, NZ






CLIENT
ABIB (OAMARU) LTD

PROJECT
GOODLAND COASTAL FARM

TITLE
ROADING TYPICAL CROSS SECTIONS SHEET 1

DRAWN	MD	SCALE
DESIGNED	VC	A1 1:50
PROJECT No	DRAWING No	A3 1:100
1366	C320	REVISION A

SAVED: P:\1366 - Goodland - Goodland Farm Park\5.0 Drawings\C320 ROADING TYPICAL CROSS SECTIONS.dwg - January 29, 2024. PRINTED: January 29, 2024

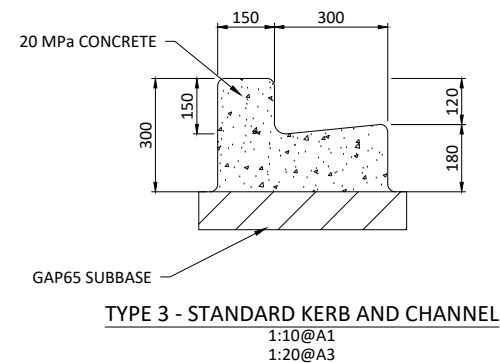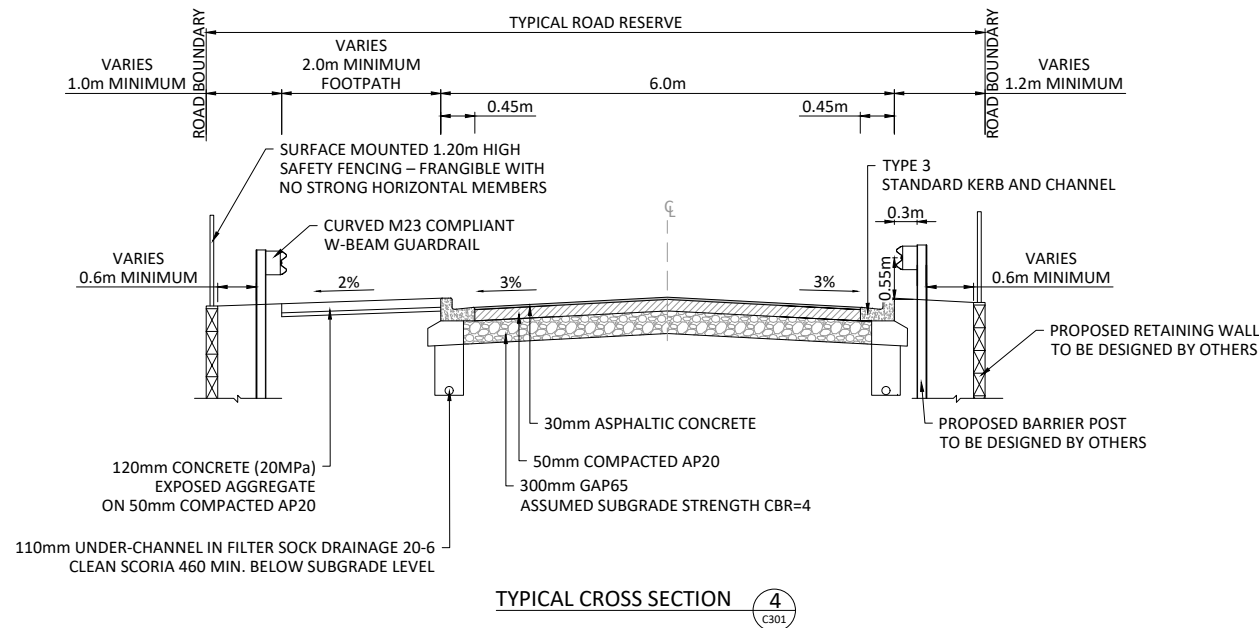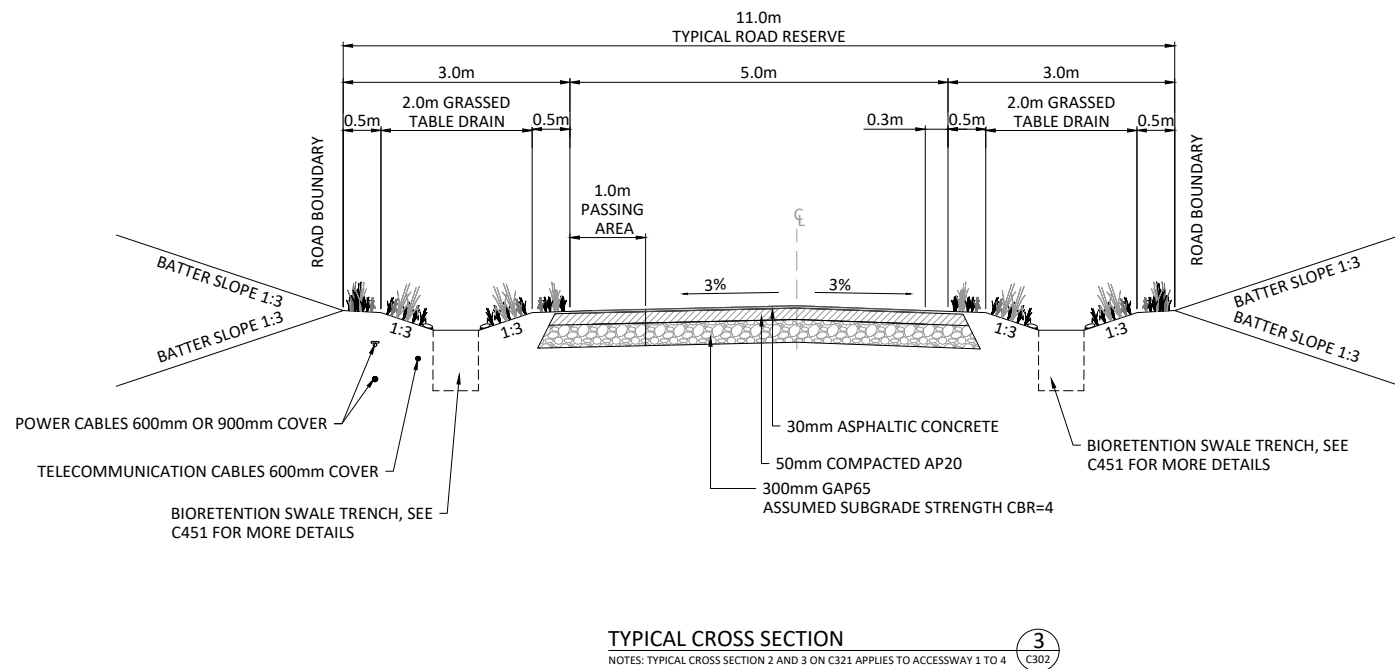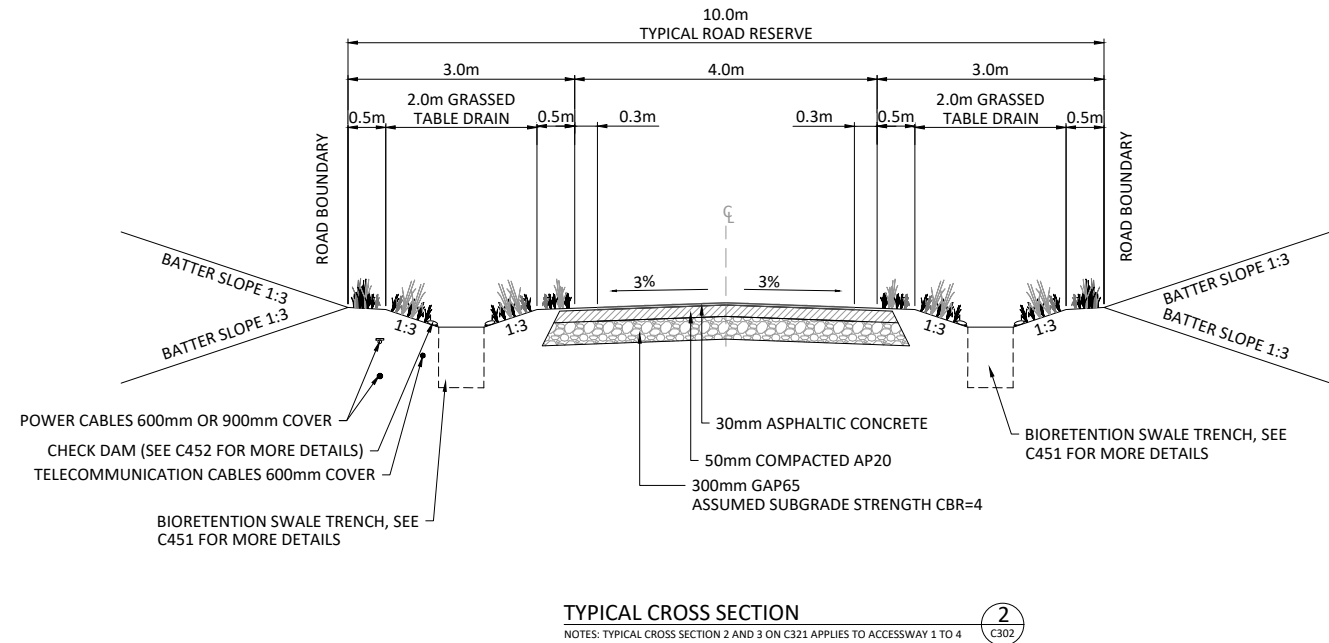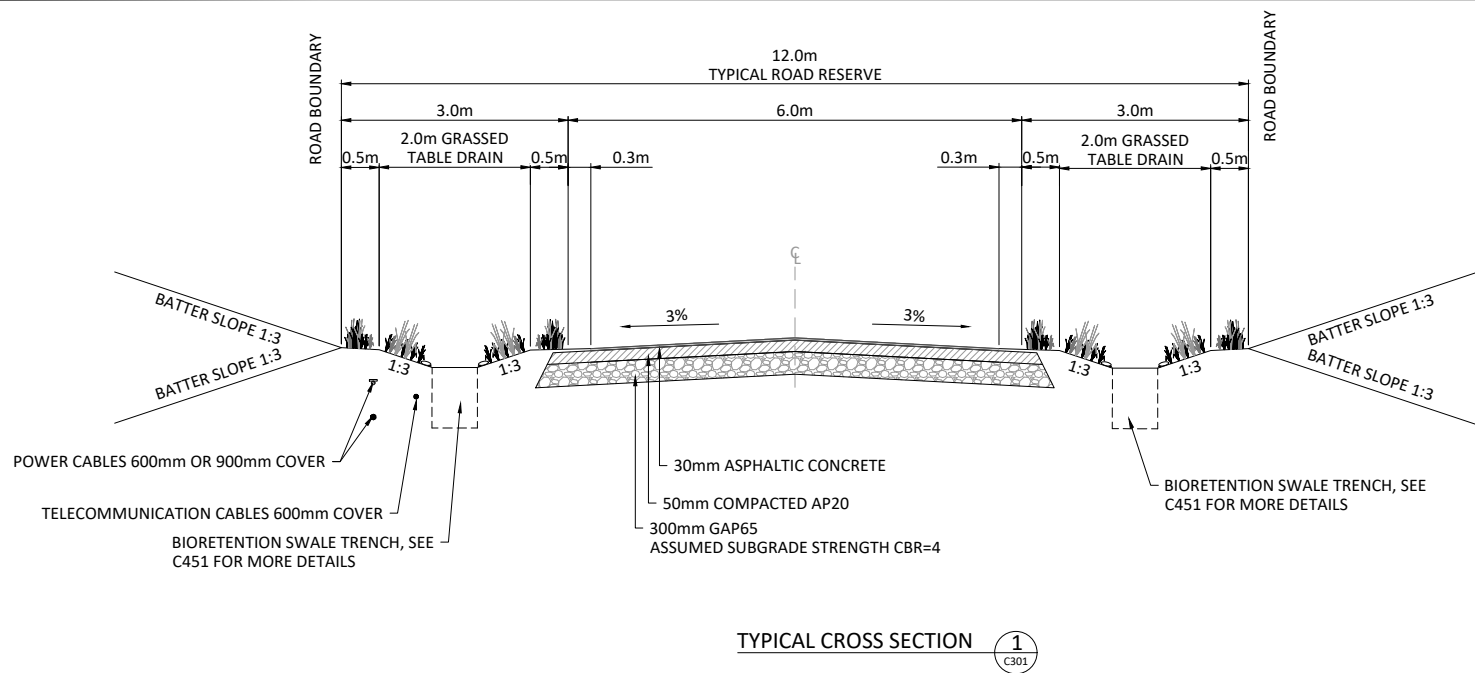

NOTES
TYPICAL CROSS SECTION 2 AND 3 ON C321
ALSO APPLIES TO ACCESSWAY 1 TO 4.

CONSENT ISSUE


D	FORMAL S92 RESPONSE	ZY	31/01/24
C	INFORMAL S92 RESPONSE	ZY	21/07/23
B	UPDATED TABLE DRAIN	ZY	20/04/23
A	ORIGINAL ISSUE	VC	24/11/21
REVISION	CHANGES	CHECKED	DATE

COPYRIGHT:
This document and the copyright in this document remain the property of Crang Consulting Ltd. The contents of this document may not be reproduced either in whole or in part by any means whatsoever without the prior written consent of Crang Consulting.

CRANGCIVIL
CONSULTING ENGINEERS
PHONE +64 09 320 3325
WEB www.crangcivil.co.nz
ADDRESS 1016a Great South Road, Penrose, Auckland
POST PO Box 42-089, Orakei, Auckland 1745, NZ

CLIENT	ABIB (OAMARU) LTD		
PROJECT	GOODLAND COASTAL FARM		
TITLE	ROADING TYPICAL CROSS SECTIONS SHEET 2		
DRAWN	MD	SCALE	A1 1:50
DESIGNED	VC	A3	1:100
PROJECT No	1366	DRAWING No	C321
REVISION	D		

SAVED: P:\1366 - Goodland - Kakanui Farm Park\5.0 Drawings\C400 DRAINAGE PLAN.dwg - January 31, 2024. PRINTED: January 31, 2024

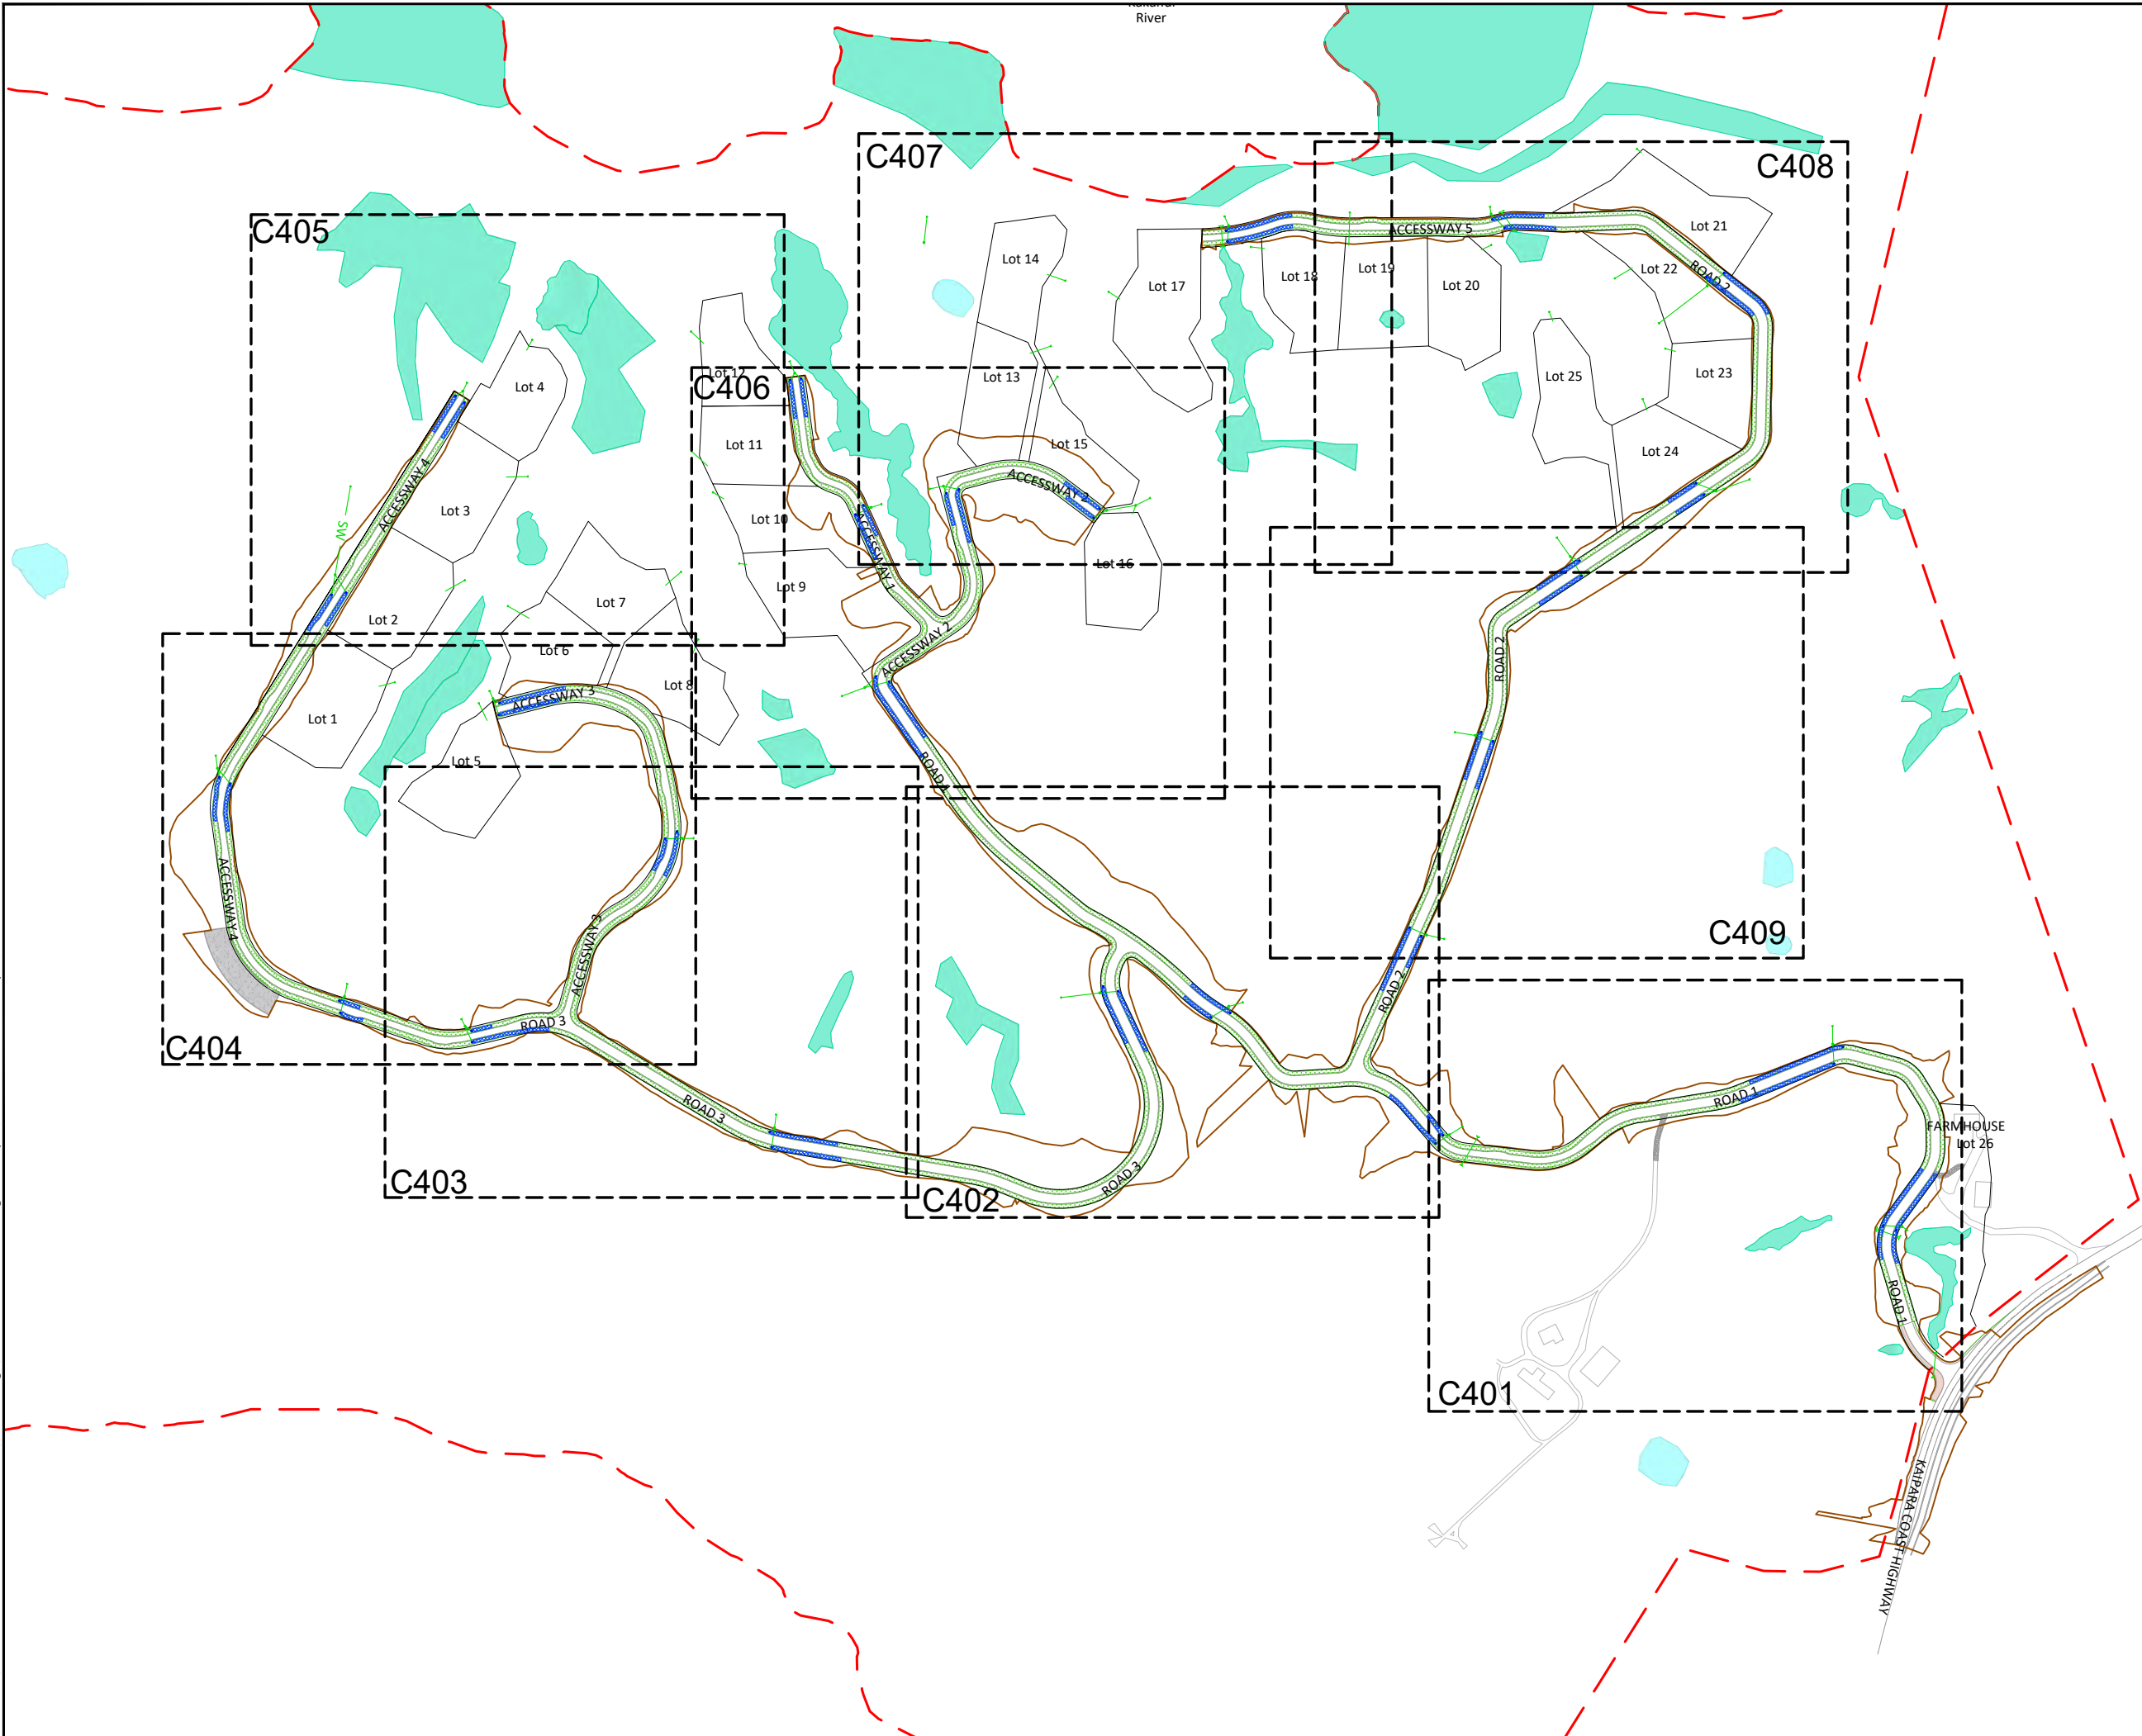

LEGEND

- SITE BOUNDARY
- 50.0 PROPOSED CONTOURS
- 52.0 EXISTING CONTOURS
- EARTHWORKS EXTENT
- EXISTING NATURAL WETLAND
- EXISTING ARTIFICIAL WETLAND
- PROPOSED STORMWATER PIPE NETWORK
- PROPOSED SCRUFFY DOME
- PROPOSED CULVERT
- BIORETENTION SWALE
- GRASSED TABLE DRAIN

NOTES:

- APPROVED HARDFILL SHALL BE USED WHEN BACKFILLING ALL ROAD CROSSINGS.
- ALL MANHOLES SHALL BE 1050Ømm MINIMUM UNLESS SHOWN OTHERWISE ON LONG-SECTION DRAWINGS.
- 7MPa SCORIA CONCRETE BEDDING TO BE USED WHERE GRADIENTS EXCEED 10%.
- ANCHOR BLOCKS TO BE USED WHERE LONGITUDINAL GRADIENT EXCEEDS 20% (TO BE CONSTRUCTED TO SW CoP SPECIFICATIONS).

CONSENT ISSUE

D	FORMAL S92 RESPONSE	ZY	31/01/24
C	INFORMAL S92 RESPONSE	ZY	21/07/23
B	ROAD 3 RE-ALIGN	VC	20/12/21
REVISION	CHANGES	CHECKED	DATE

COPYRIGHT:
This document and the copyright in this document remain the property of Crang Consulting Ltd. The contents of this document may not be reproduced either in whole or in part by any means whatsoever without the prior written consent of Crang Consulting.

CRANGCIVIL
CONSULTING ENGINEERS

PHONE +64 09 320 3325
WEB www.crangcivil.co.nz
ADDRESS 1016a Great South Road, Penrose, Auckland
POST PO Box 42-089, Orakei, Auckland 1745, NZ

CLIENT

ABIB (OAMARU) LTD

PROJECT


GOODLAND COASTAL FARM

TITLE


DRAINAGE OVERALL PLAN

DRAWN	MD	SCALE
DESIGNED	VC	A1 1:2000
PROJECT No	DRAWING No	A3 1:4000
1366	C400	REVISION D

SAVED: P:\1366 - Goodland - Kakanui Farm Park\5.0 Drawings\C400 DRAINAGE PLAN.dwg - January 31, 2024. PRINTED: January 31, 2024

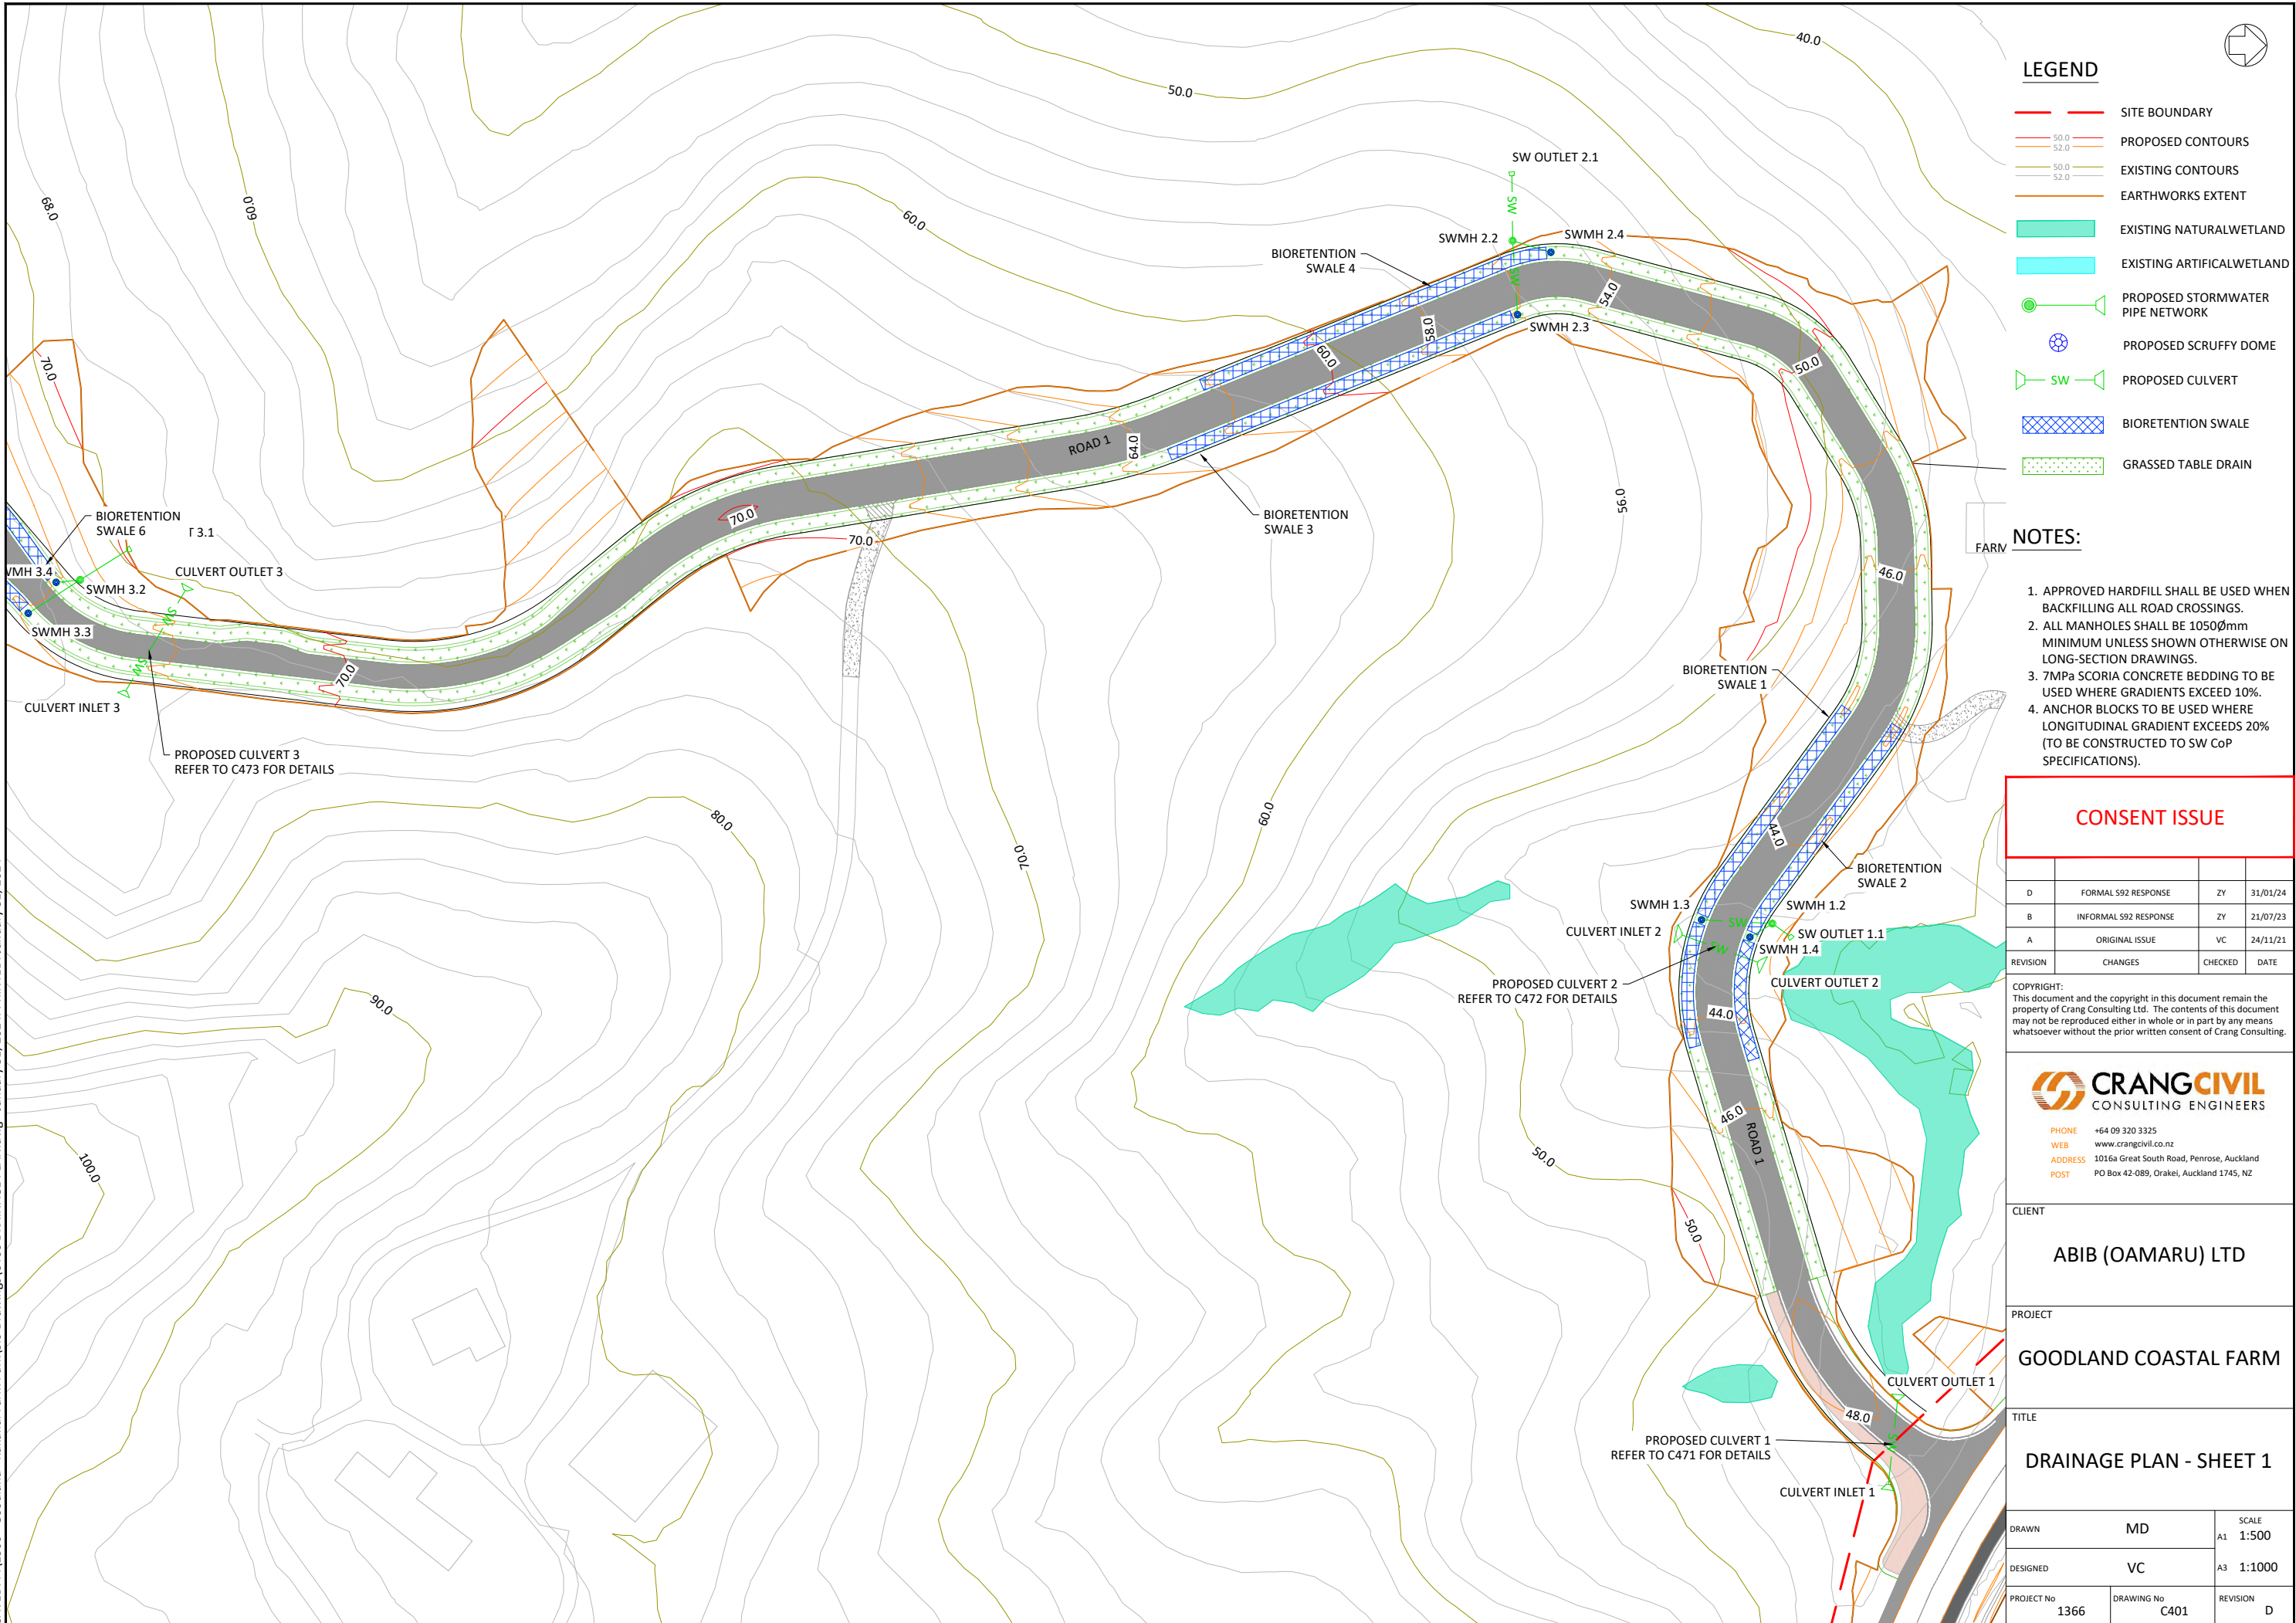

SAVED: P:\1366 - Goodland - Kakanui Farm Park\5.0 Drawings\C400 DRAINAGE PLAN.dwg - January 31, 2024. PRINTED: January 31, 2024

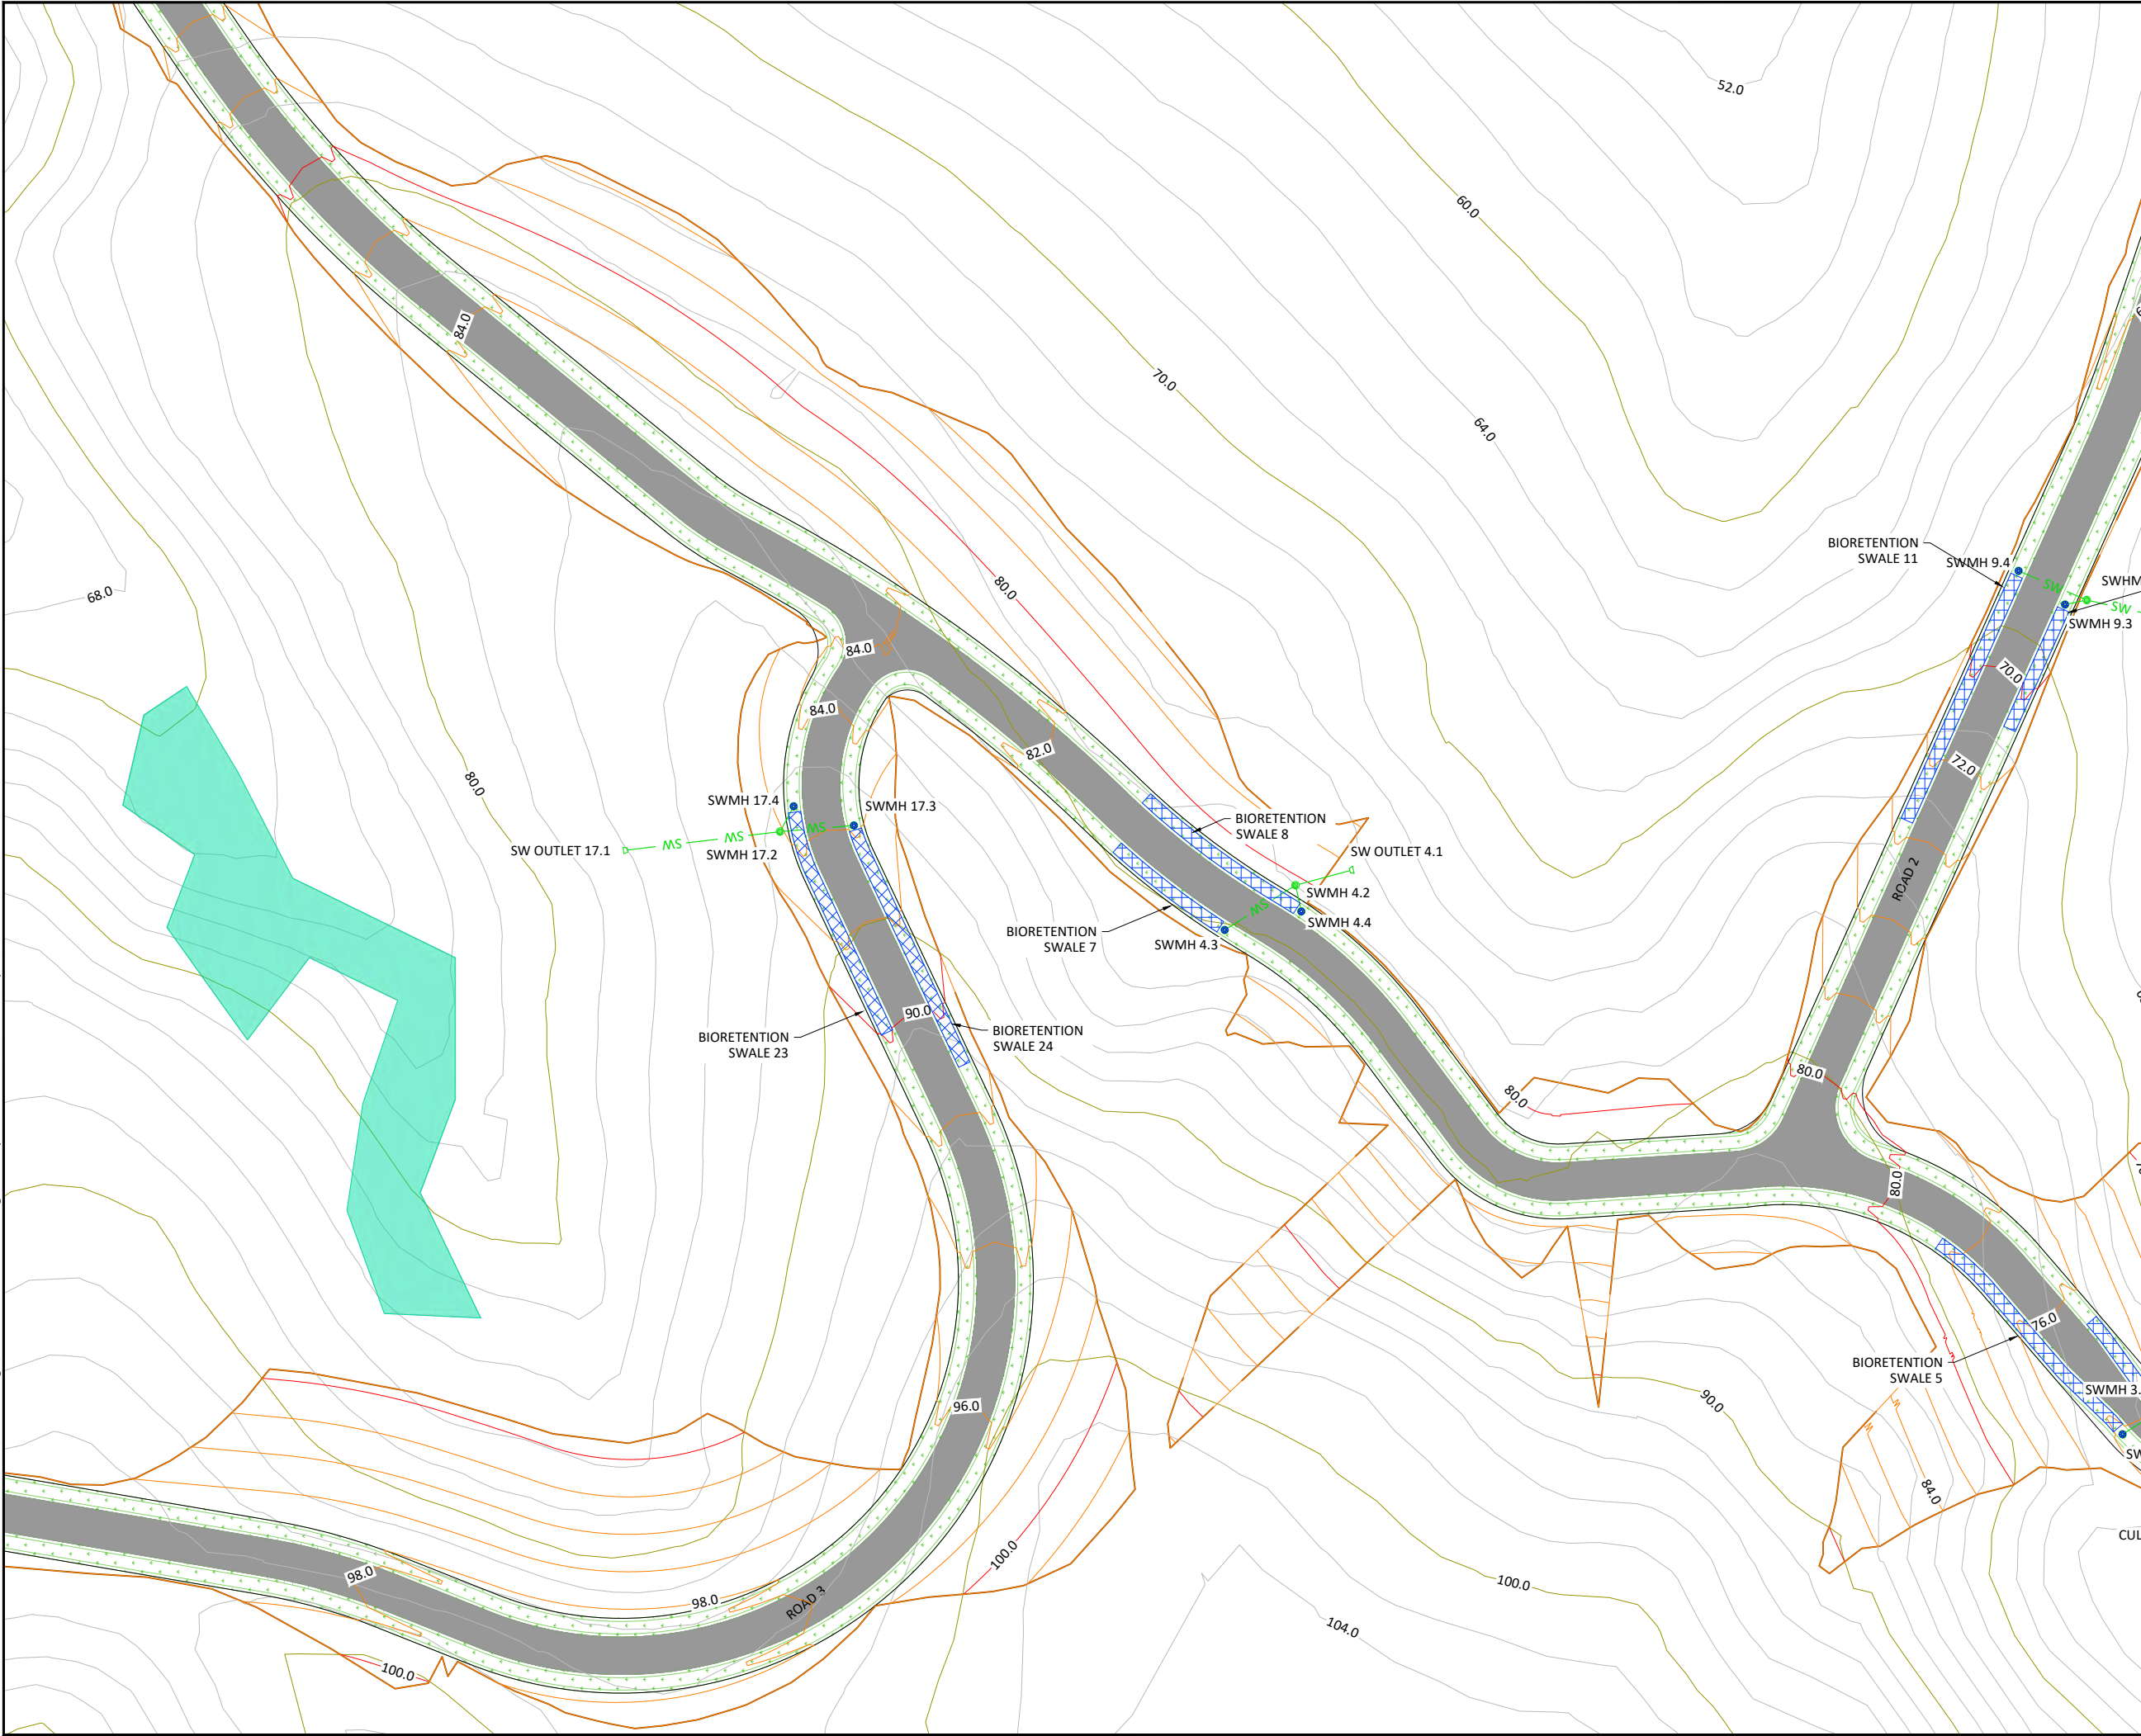

LEGEND

SITE BOUNDARY

50.0

PROPOSED CONTOURS

50.0

EXISTING CONTOURS

52.0

EXISTING CONTOURS

EARTHWORKS EXTENT

EXISTING NATURALWETLAND

EXISTING ARTIFICIALWETLAND

PROPOSED STORMWATER PIPE NETWORK

PROPOSED SCRUFFY DOME

PROPOSED CULVERT

BIORETENTION SWALE

GRASSED TABLE DRAIN

NOTES:

1. APPROVED HARDFILL SHALL BE USED WHEN BACKFILLING ALL ROAD CROSSINGS.

2. ALL MANHOLES SHALL BE 1050Ømm MINIMUM UNLESS SHOWN OTHERWISE ON LONG-SECTION DRAWINGS.

3. 7MPa SCORIA CONCRETE BEDDING TO BE USED WHERE GRADIENTS EXCEED 10%.

4. ANCHOR BLOCKS TO BE USED WHERE LONGITUDINAL GRADIENT EXCEEDS 20% (TO BE CONSTRUCTED TO SW CoP SPECIFICATIONS).

CONSENT ISSUE

D	FORMAL S92 RESPONSE	ZY	31/01/24
C	INFORMAL S92 RESPONSE	ZY	21/07/23
B	ROAD 3 RE-ALIGN	VC	20/12/21
REVISION	CHANGES	CHECKED	DATE

COPYRIGHT:

This document and the copyright in this document remain the property of Crang Consulting Ltd. The contents of this document may not be reproduced either in whole or in part by any means whatsoever without the prior written consent of Crang Consulting.

CRANGCIVIL

CONSULTING ENGINEERS

PHONE

+64 09 320 3325

WEB

www.crangcivil.co.nz

ADDRESS

1016a Great South Road, Penrose, Auckland

POST

PO Box 42-089, Orakei, Auckland 1745, NZ

CLIENT

ABIB (OAMARU) LTD

PROJECT


GOODLAND COASTAL FARM

TITLE

DRAINAGE PLAN - SHEET 2

DRAWN	MD	SCALE
		A1 1:500
DESIGNED	VC	A3 1:1000
PROJECT No	DRAWING No	REVISION
1366	C402	D

SAVED: P:\1366 - Goodland - Kakanui Farm Park\5.0 Drawings\C400 DRAINAGE PLAN.dwg - January 31, 2024. PRINTED: January 31, 2024

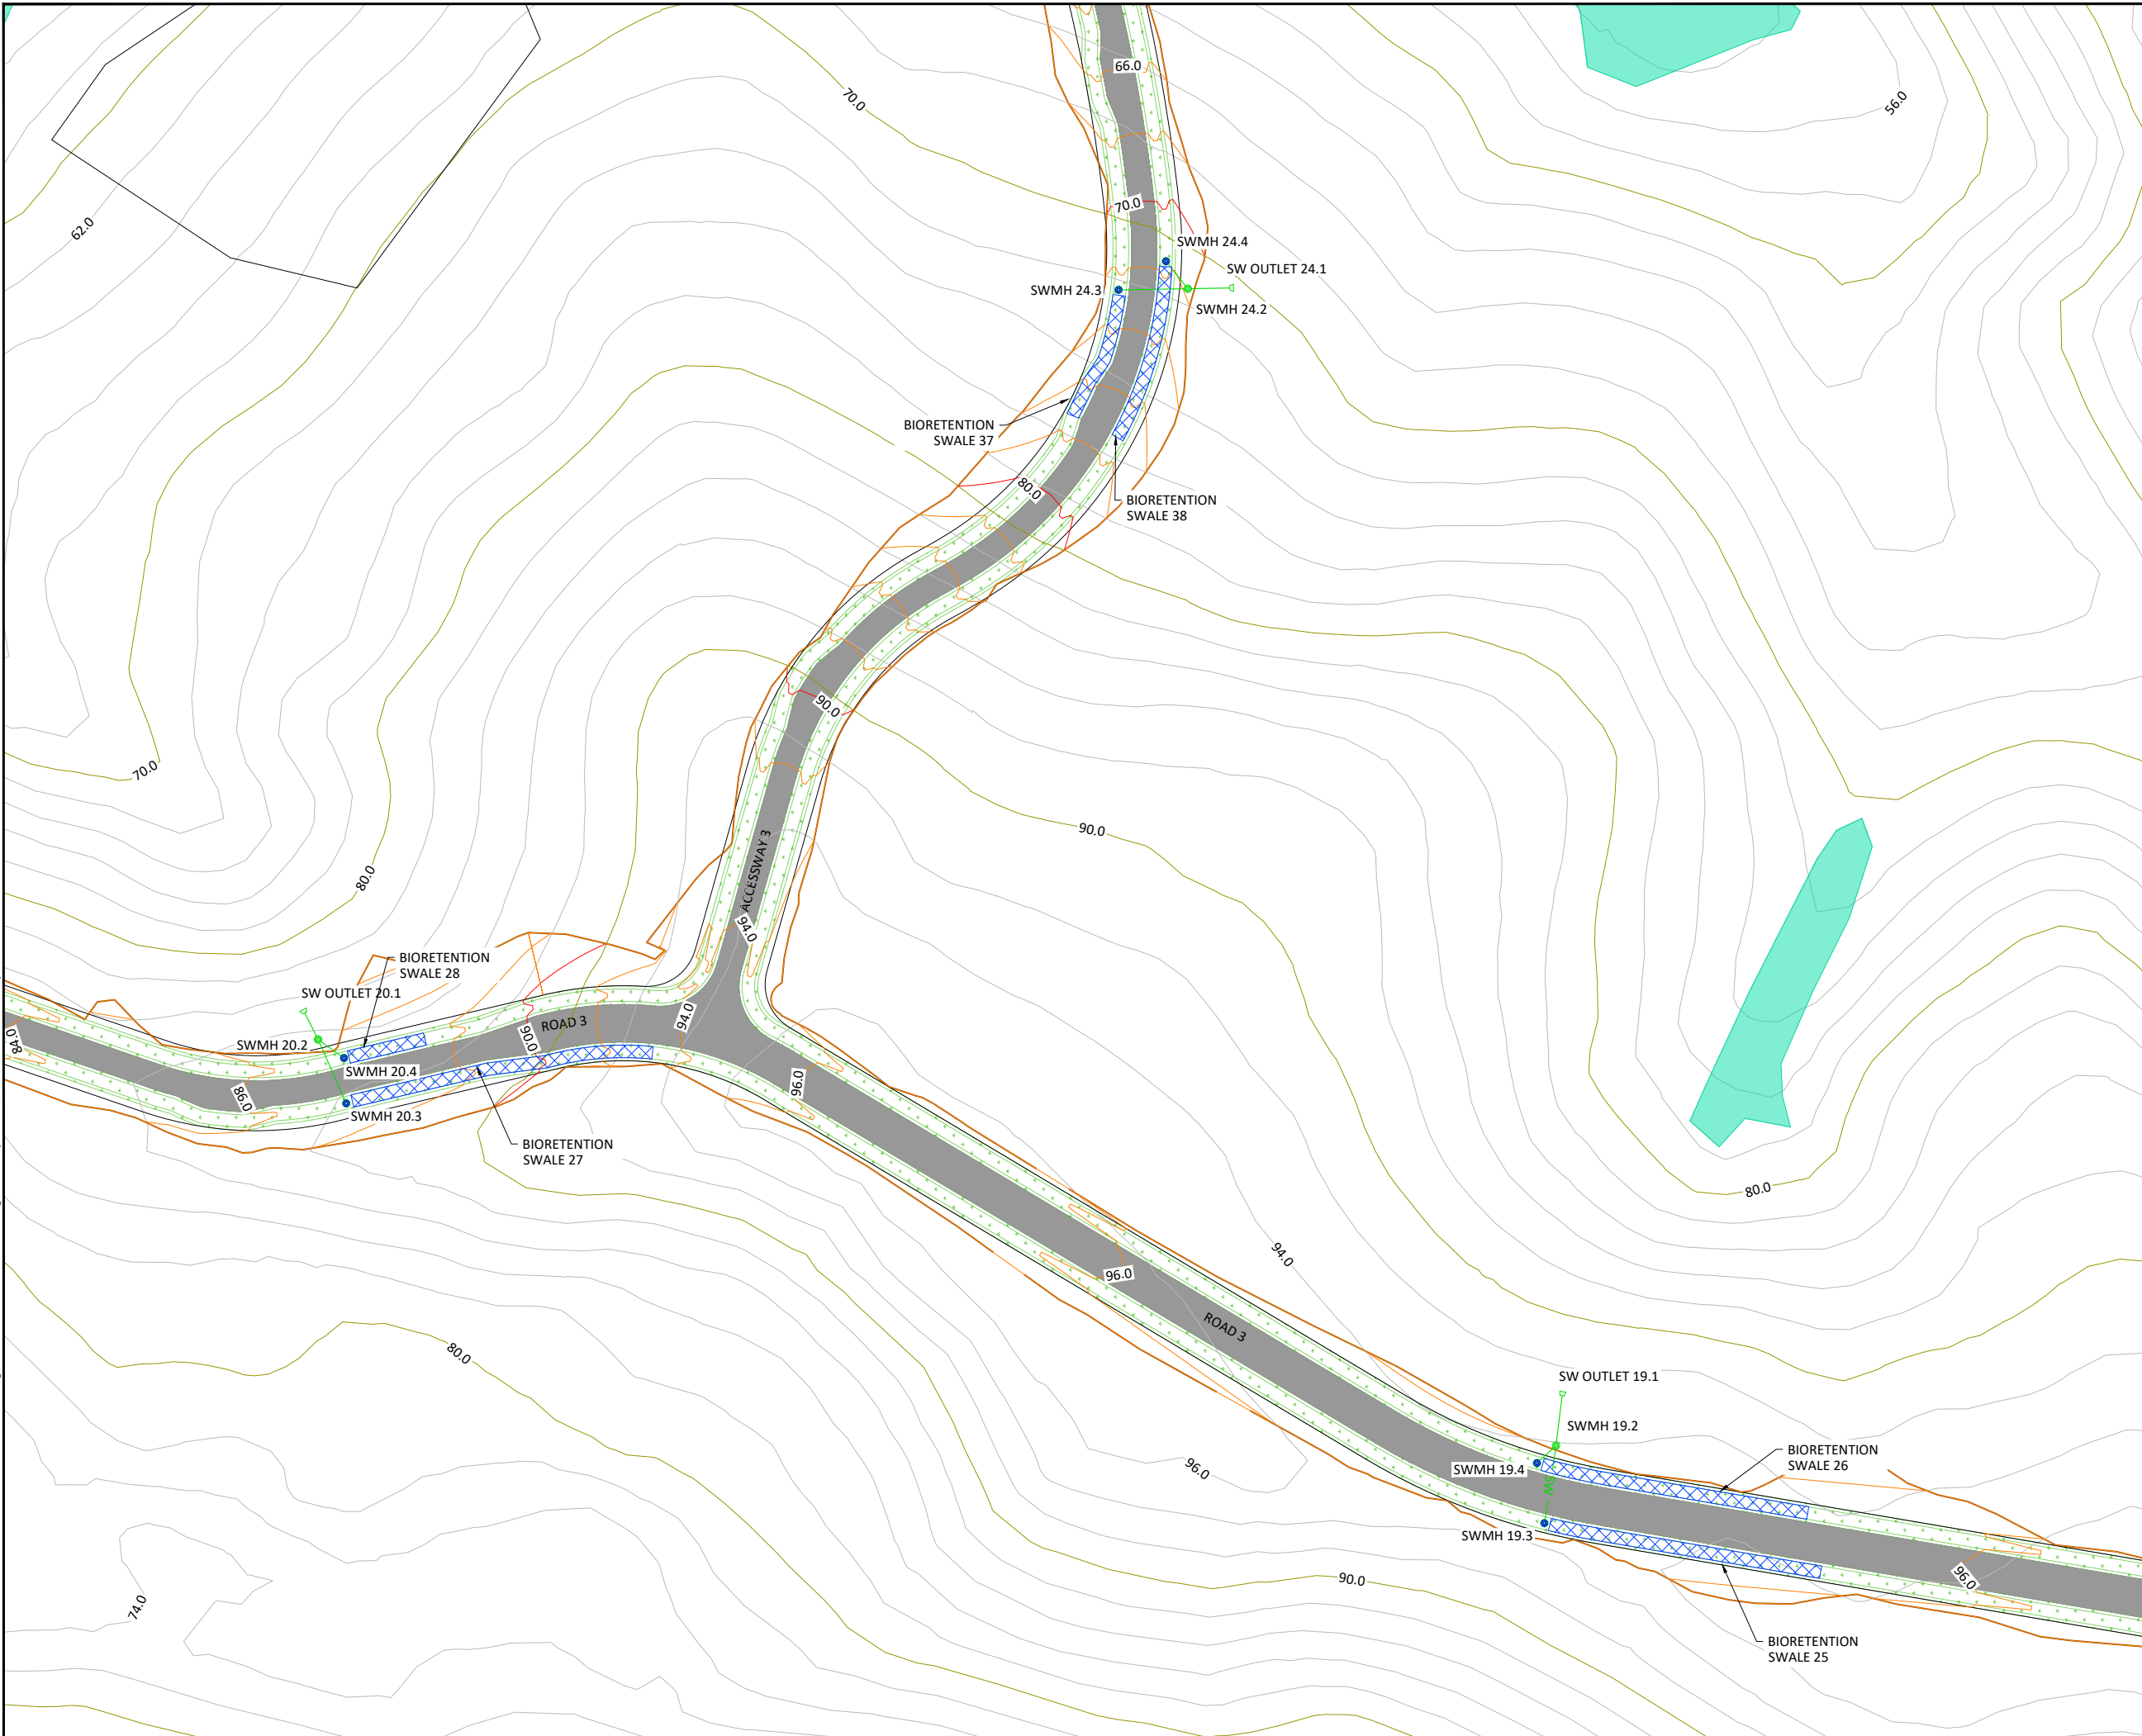

LEGEND

- SITE BOUNDARY
- PROPOSED CONTOURS
- EXISTING CONTOURS
- EARTHWORKS EXTENT
- EXISTING NATURAL WETLAND
- EXISTING ARTIFICIAL WETLAND
- PROPOSED STORMWATER PIPE NETWORK
- PROPOSED SCRUFFY DOME
- PROPOSED CULVERT
- BIORETENTION SWALE
- GRASSED TABLE DRAIN

NOTES:

- APPROVED HARDFILL SHALL BE USED WHEN BACKFILLING ALL ROAD CROSSINGS.
- ALL MANHOLES SHALL BE 1050Ømm MINIMUM UNLESS SHOWN OTHERWISE ON LONG-SECTION DRAWINGS.
- 7MPa SCORIA CONCRETE BEDDING TO BE USED WHERE GRADIENTS EXCEED 10%.
- ANCHOR BLOCKS TO BE USED WHERE LONGITUDINAL GRADIENT EXCEEDS 20% (TO BE CONSTRUCTED TO SW CoP SPECIFICATIONS).

CONSENT ISSUE

D	FORMAL S92 RESPONSE	ZY	31/01/24
B	INFORMAL S92 RESPONSE	ZY	21/07/23
A	ORIGINAL ISSUE	VC	24/11/21
REVISION	CHANGES	CHECKED	DATE

COPYRIGHT:
This document and the copyright in this document remain the property of Crang Consulting Ltd. The contents of this document may not be reproduced either in whole or in part by any means whatsoever without the prior written consent of Crang Consulting.

CRANGCIVIL
CONSULTING ENGINEERS

PHONE +64 09 320 3325
WEB www.crangcivil.co.nz
ADDRESS 1016a Great South Road, Penrose, Auckland
POST PO Box 42-089, Orakei, Auckland 1745, NZ

CLIENT

ABIB (OAMARU) LTD

PROJECT


GOODLAND COASTAL FARM


TITLE

DRAINAGE PLAN - SHEET 3


DRAWN	MD	SCALE
DESIGNED	VC	A1 1:500
PROJECT No	DRAWING No	A3 1:1000
1366	C403	REVISION D

SAVED: P:\1366 - Goodland - Goodland Farm Park\5.0 Drawings\C400 DRAINAGE PLAN.dwg - January 31, 2024. PRINTED: January 31, 2024

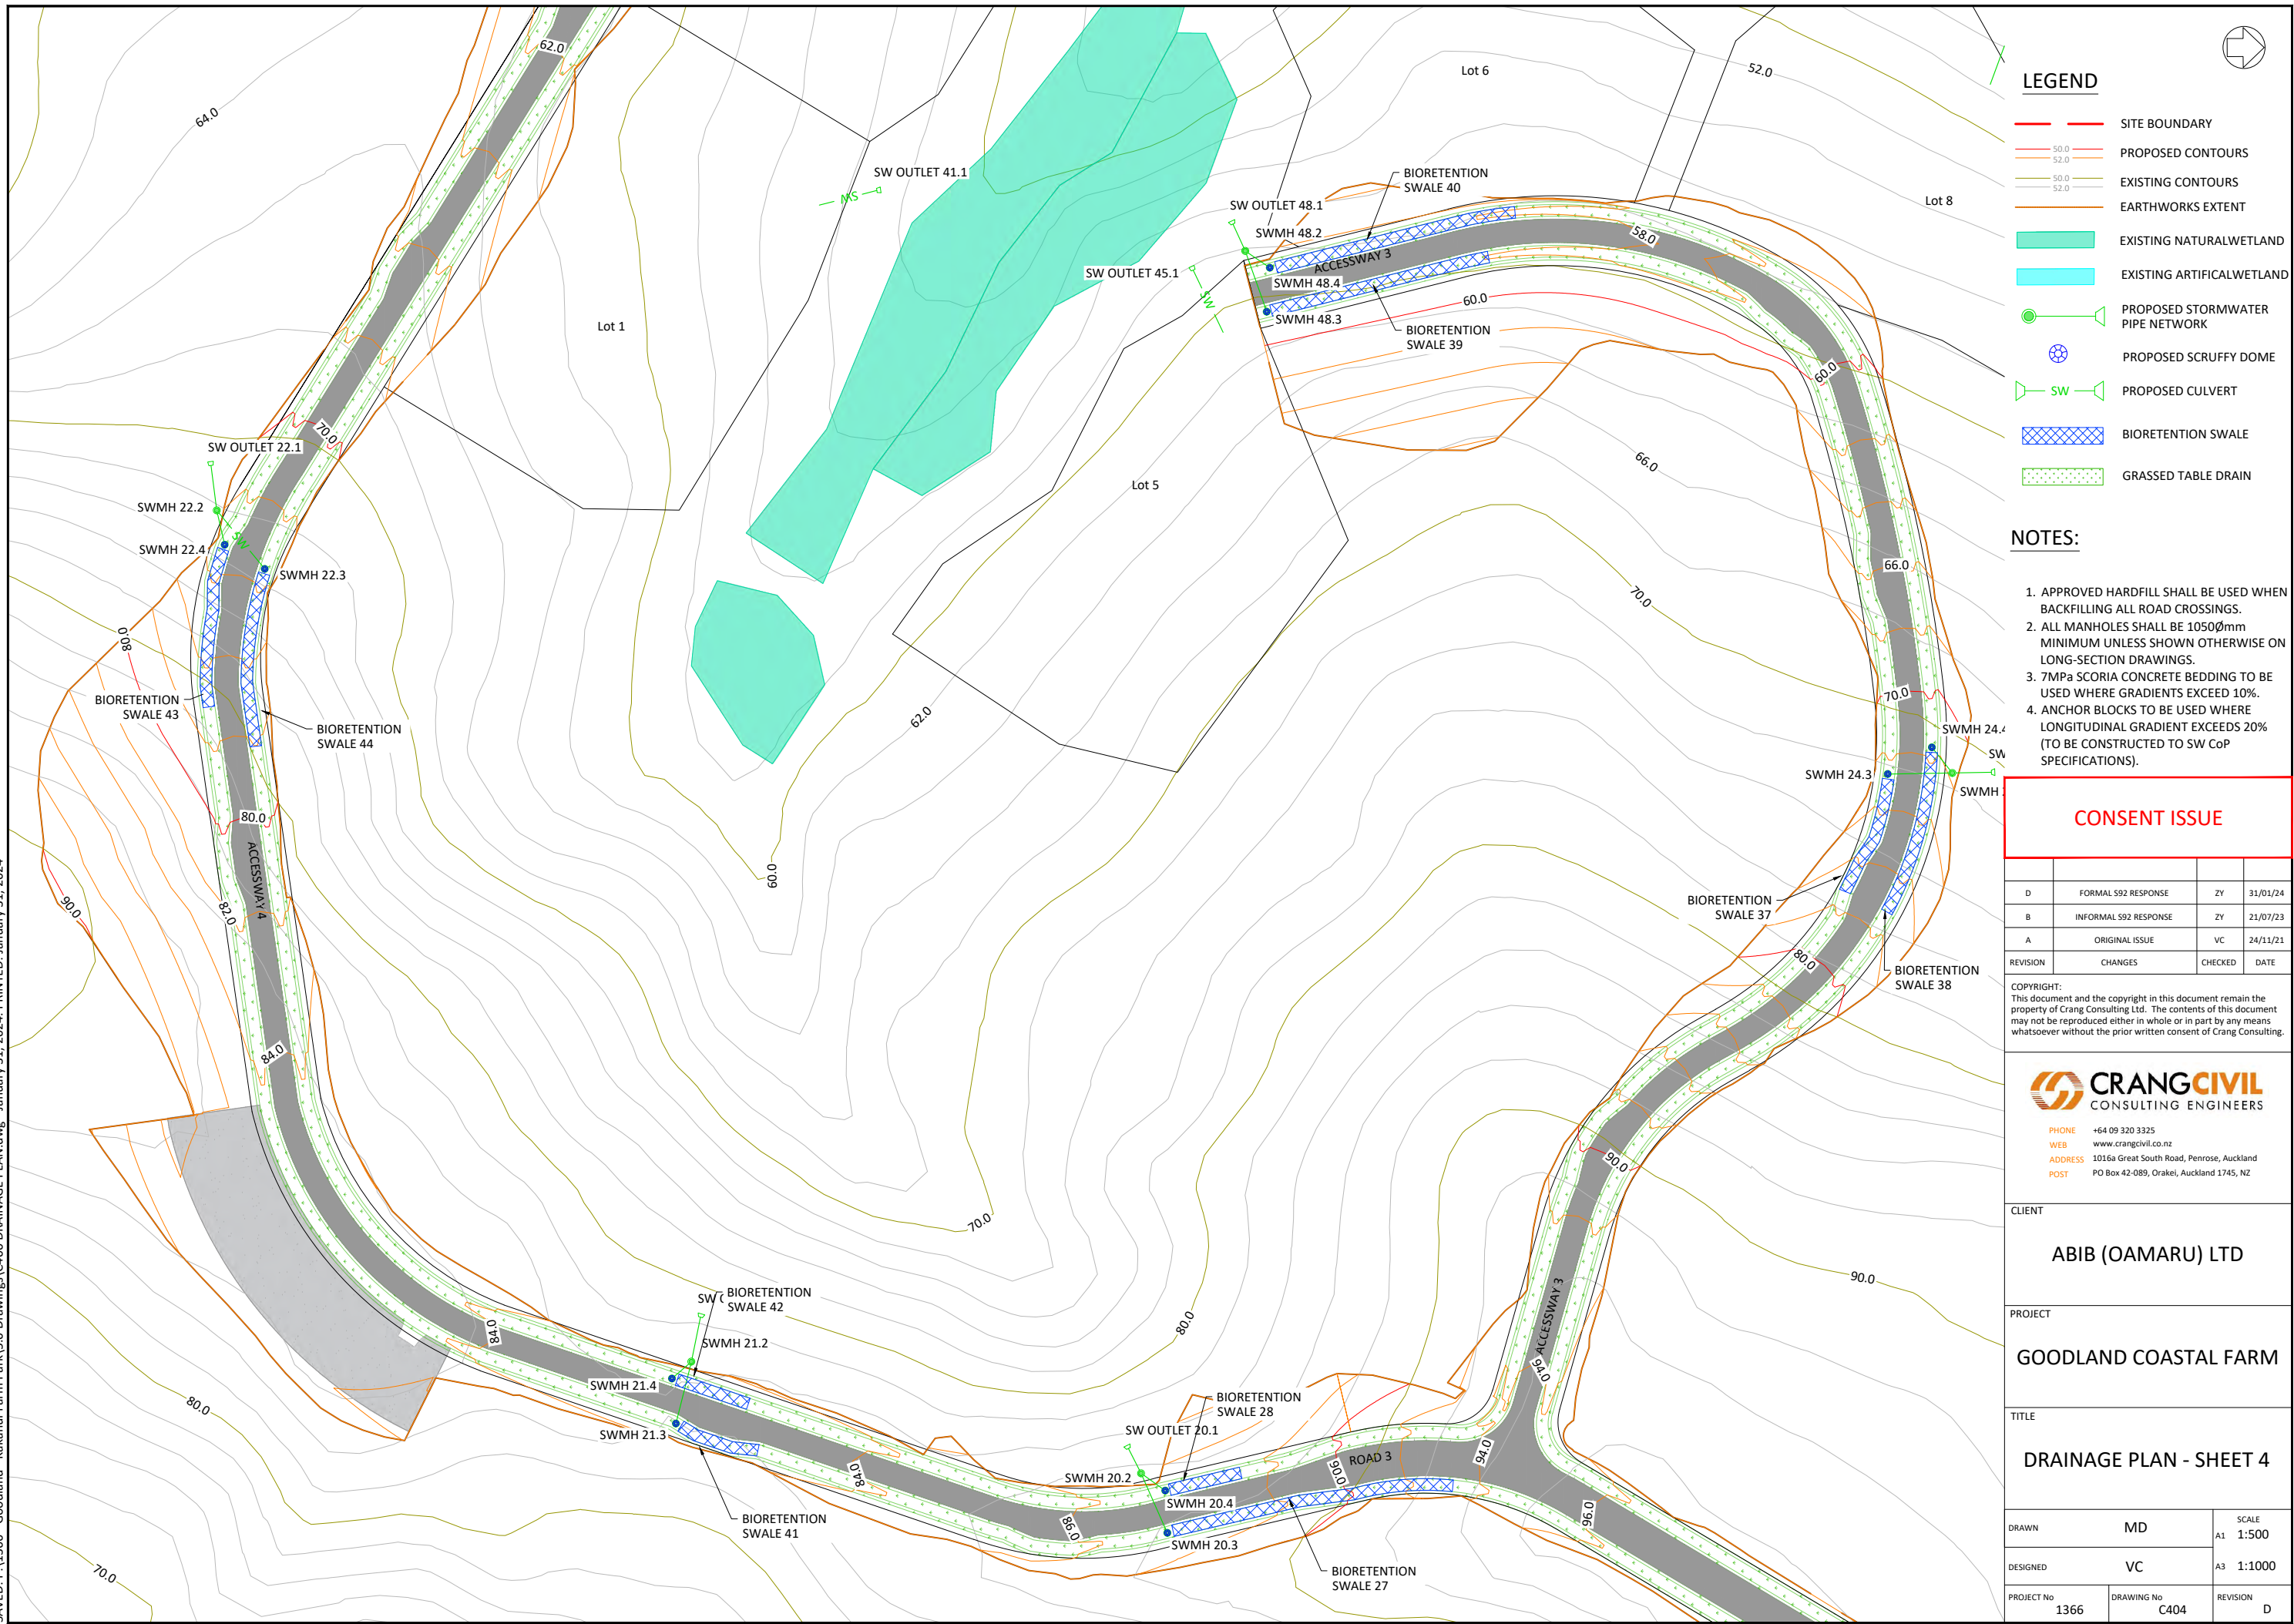

 

SAVED: P:\1366 - Goodland - Kakanui Farm Park\5.0 Drawings\C400 DRAINAGE PLAN.dwg - January 31, 2024. PRINTED: January 31, 2024

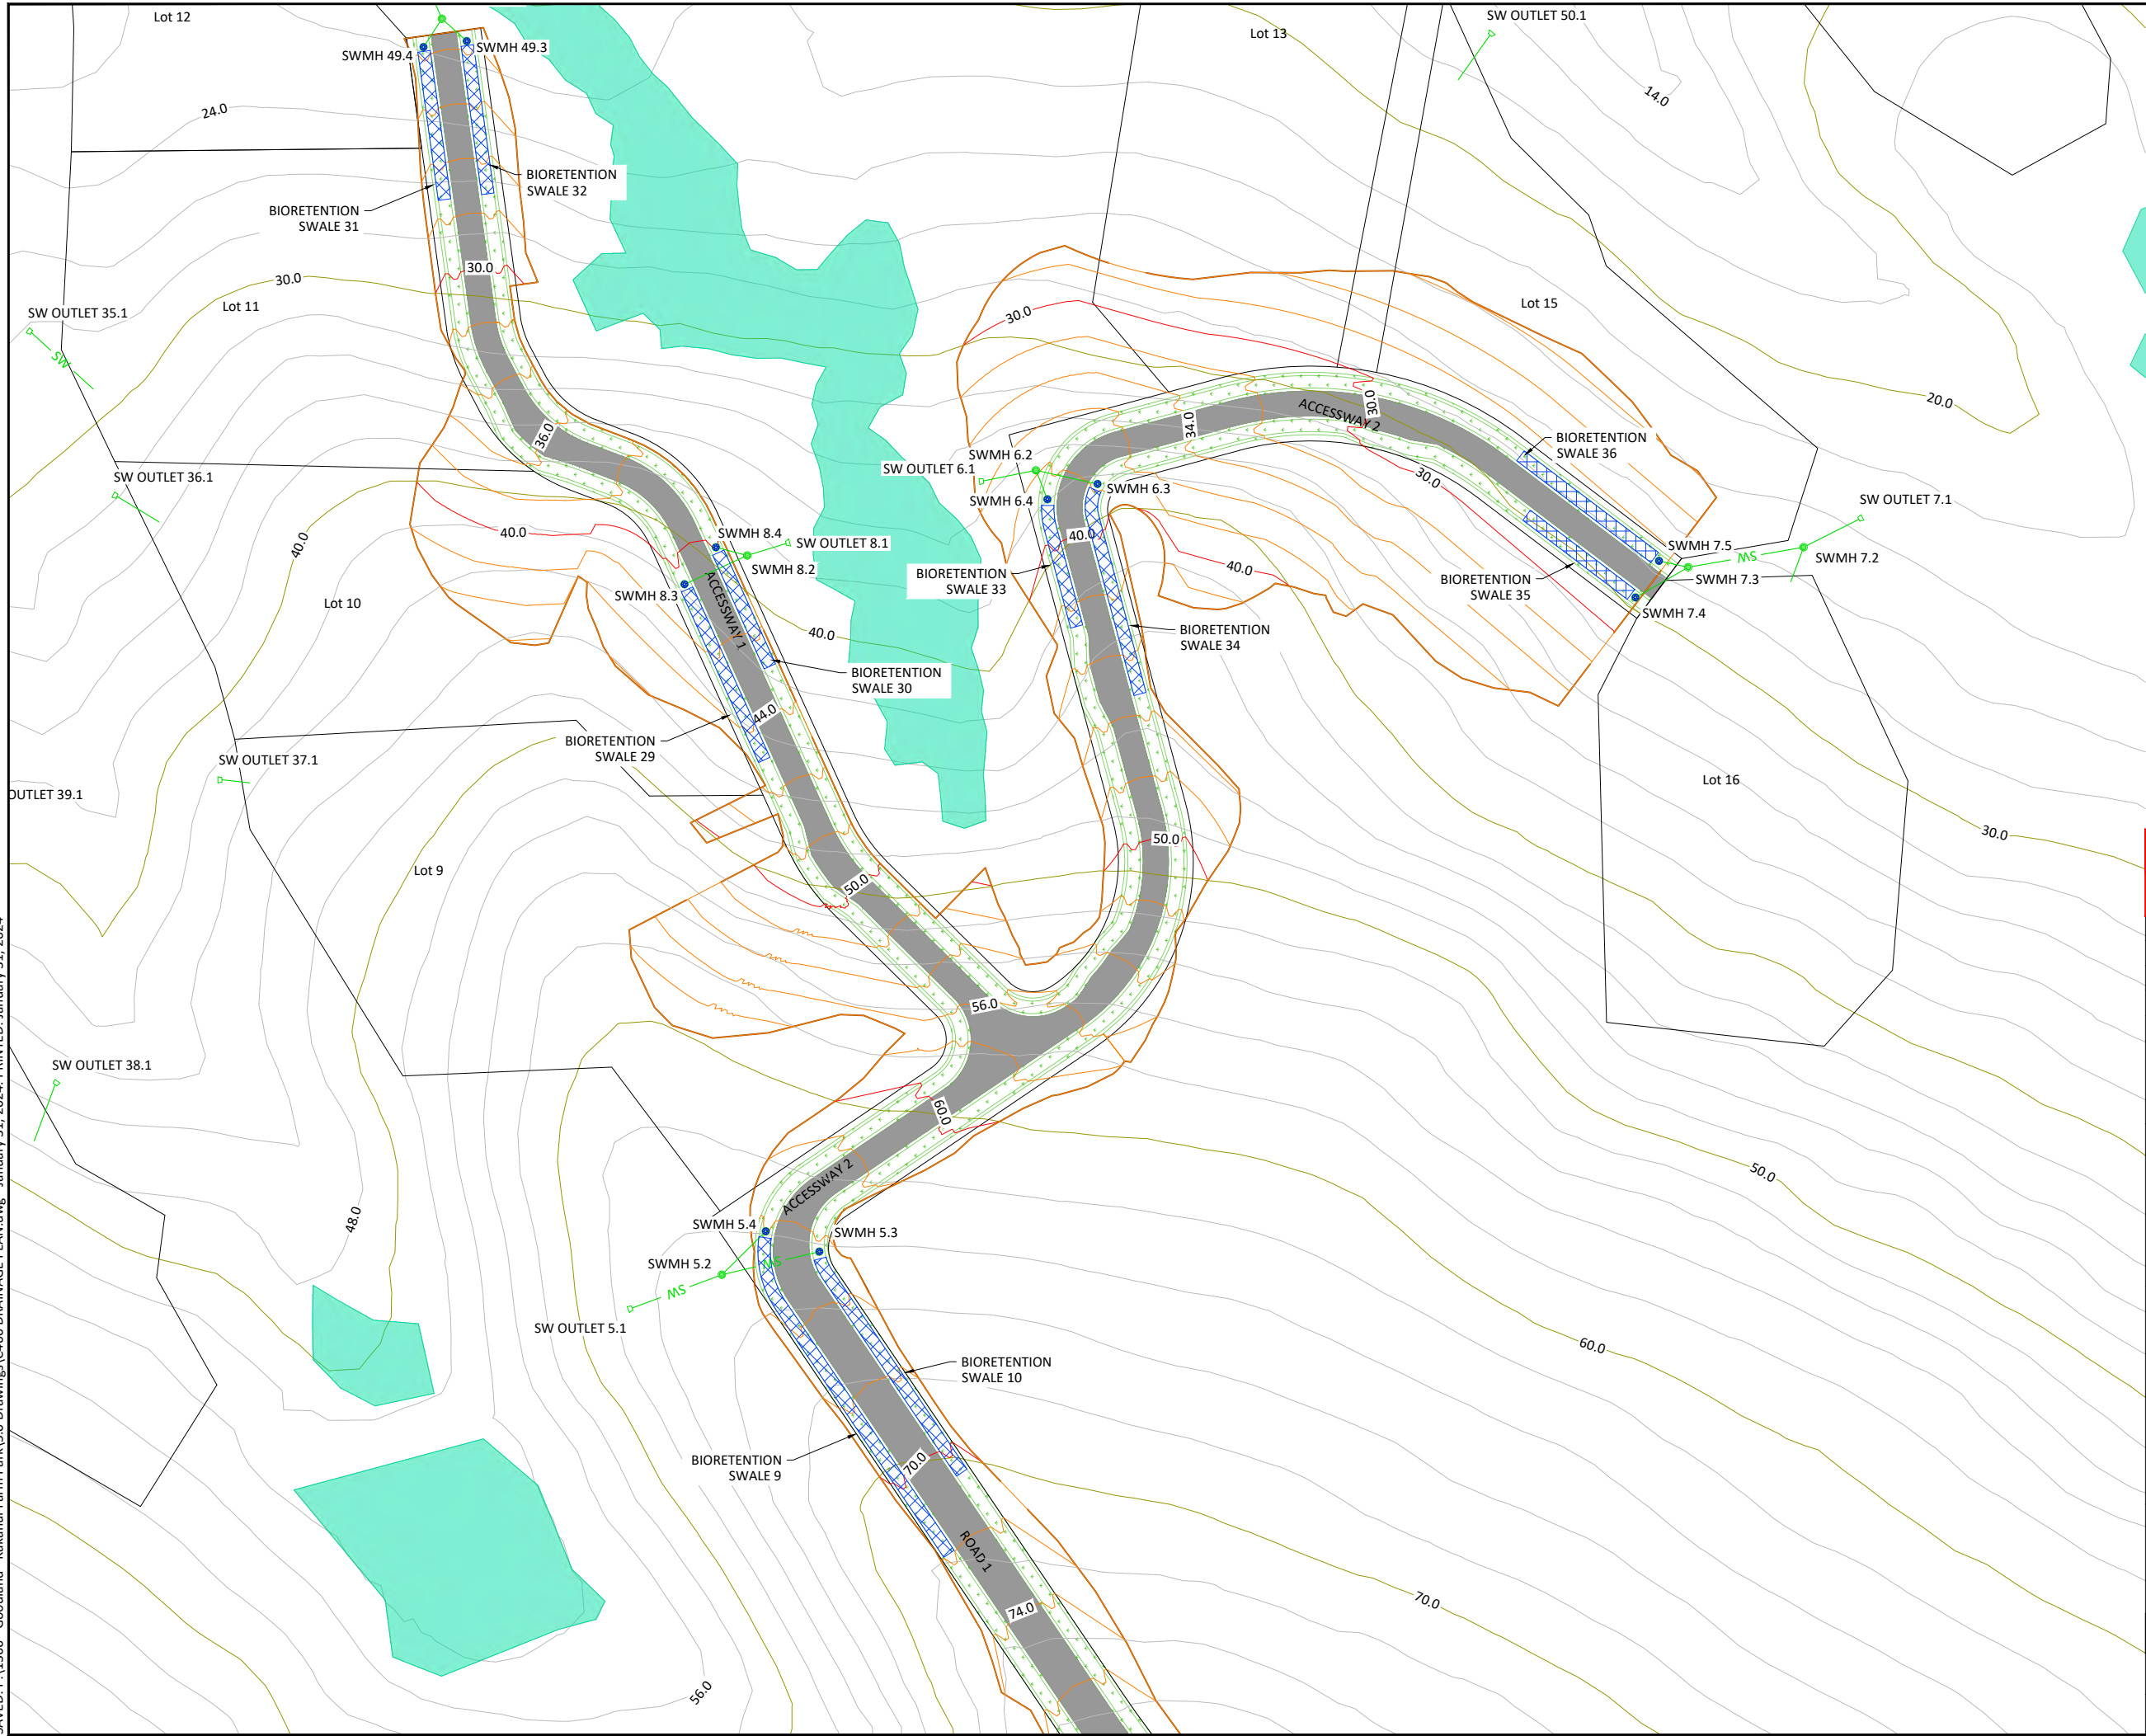

LEGEND

SITE BOUNDARY

50.0

52.0

PROPOSED CONTOURS

50.0

52.0

EXISTING CONTOURS

EARTHWORKS EXTENT

EXISTING NATURAL WETLAND

EXISTING ARTIFICIAL WETLAND

PROPOSED STORMWATER PIPE NETWORK

PROPOSED SCRUFFY DOME

PROPOSED CULVERT

BIORETENTION SWALE

GRASSED TABLE DRAIN

NOTES:

1. APPROVED HARDFILL SHALL BE USED WHEN BACKFILLING ALL ROAD CROSSINGS.

2. ALL MANHOLES SHALL BE 1050Ømm MINIMUM UNLESS SHOWN OTHERWISE ON LONG-SECTION DRAWINGS.

3. 7MPa SCORIA CONCRETE BEDDING TO BE USED WHERE GRADIENTS EXCEED 10%.

4. ANCHOR BLOCKS TO BE USED WHERE LONGITUDINAL GRADIENT EXCEEDS 20% (TO BE CONSTRUCTED TO SW CoP SPECIFICATIONS).

CONSENT ISSUE

D	FORMAL S92 RESPONSE	ZY	31/01/24
B	INFORMAL S92 RESPONSE	ZY	21/07/23
A	ORIGINAL ISSUE	VC	24/11/21
REVISION	CHANGES	CHECKED	DATE

COPYRIGHT:

This document and the copyright in this document remain the property of Crang Consulting Ltd. The contents of this document may not be reproduced either in whole or in part by any means whatsoever without the prior written consent of Crang Consulting.

CRANGCIVIL

CONSULTING ENGINEERS

PHONE

WEB

ADDRESS

POST

+64 09 320 3325

www.crangcivil.co.nz

1016a Great South Road, Penrose, Auckland

PO Box 42-089, Orakei, Auckland 1745, NZ

CLIENT

ABIB (OAMARU) LTD

PROJECT

GOODLAND COASTAL FARM

TITLE

DRAINAGE PLAN - SHEET 6

DRAWN

MD

SCALE

A1 1:500

DESIGNED

VC

A3 1:1000

PROJECT No

1366


DRAWING No

C406

REVISION

D

SAVED: P:\1366 - Goodland - Kakanui Farm Park\5.0 Drawings\C400 DRAINAGE PLAN.dwg - January 31, 2024. PRINTED: January 31, 2024

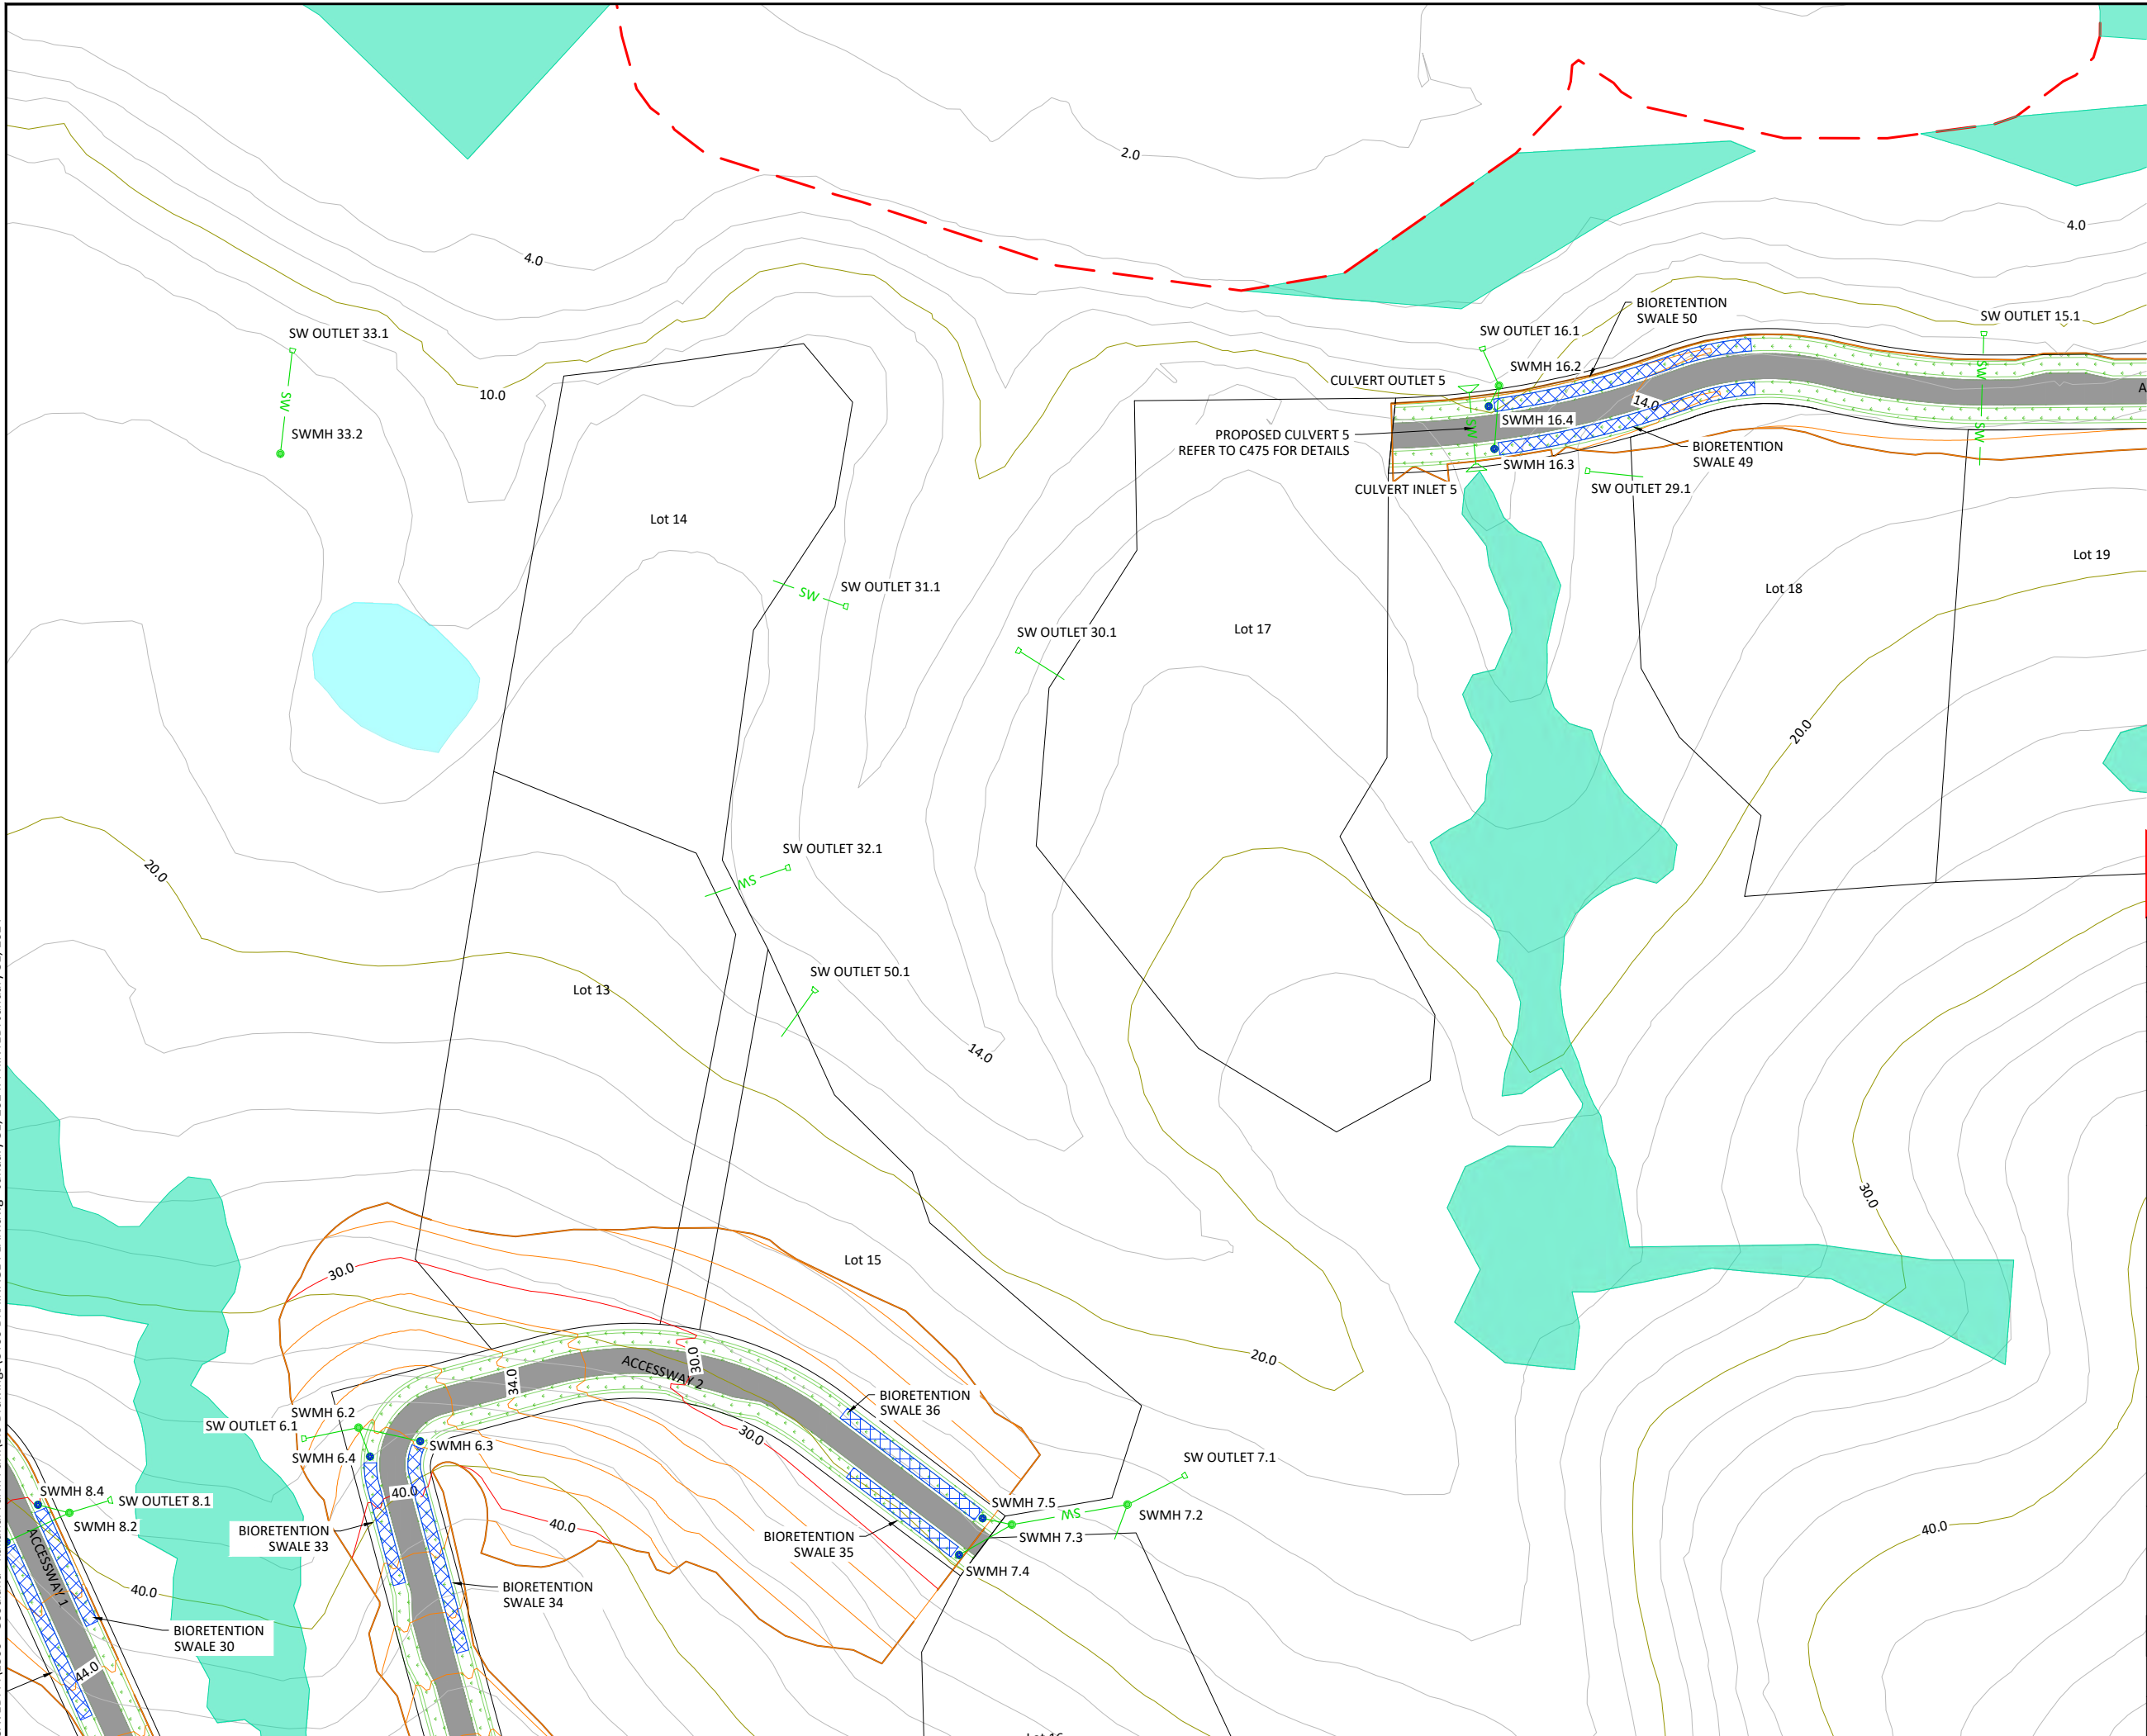

LEGEND

- SITE BOUNDARY
- 50.0 PROPOSED CONTOURS
- 52.0 EXISTING CONTOURS
- 50.0 EARTHWORKS EXTENT
- 52.0
- EXISTING NATURAL WETLAND
- EXISTING ARTIFICIAL WETLAND
- PROPOSED STORMWATER PIPE NETWORK
- PROPOSED SCRUFFY DOME
- PROPOSED CULVERT
- BIORETENTION SWALE
- GRASSED TABLE DRAIN

NOTES:

- APPROVED HARDFILL SHALL BE USED WHEN BACKFILLING ALL ROAD CROSSINGS.
- ALL MANHOLES SHALL BE 1050Ømm MINIMUM UNLESS SHOWN OTHERWISE ON LONG-SECTION DRAWINGS.
- 7MPa SCORIA CONCRETE BEDDING TO BE USED WHERE GRADIENTS EXCEED 10%.
- ANCHOR BLOCKS TO BE USED WHERE LONGITUDINAL GRADIENT EXCEEDS 20% (TO BE CONSTRUCTED TO SW CoP SPECIFICATIONS).

CONSENT ISSUE

D	FORMAL S92 RESPONSE	ZY	31/01/24
B	INFORMAL S92 RESPONSE	ZY	21/07/23
A	ORIGINAL ISSUE	VC	24/11/21
REVISION	CHANGES	CHECKED	DATE

COPYRIGHT:
This document and the copyright in this document remain the property of Crang Consulting Ltd. The contents of this document may not be reproduced either in whole or in part by any means whatsoever without the prior written consent of Crang Consulting.



PHONE +64 09 320 3325
WEB www.crangcivil.co.nz
ADDRESS 1016a Great South Road, Penrose, Auckland
POST PO Box 42-089, Orakei, Auckland 1745, NZ

CLIENT

ABIB (OAMARU) LTD

PROJECT


GOODLAND COASTAL FARM

TITLE

DRAINAGE PLAN - SHEET 7

DRAWN	MD	SCALE
DESIGNED	VC	A1 1:500
PROJECT No	DRAWING No	A3 1:1000
1366	C407	REVISION D

SAVED: P:\1366 - Goodland - Kakanui Farm Park\5.0 Drawings\C400 DRAINAGE PLAN.dwg - January 31, 2024. PRINTED: January 31, 2024

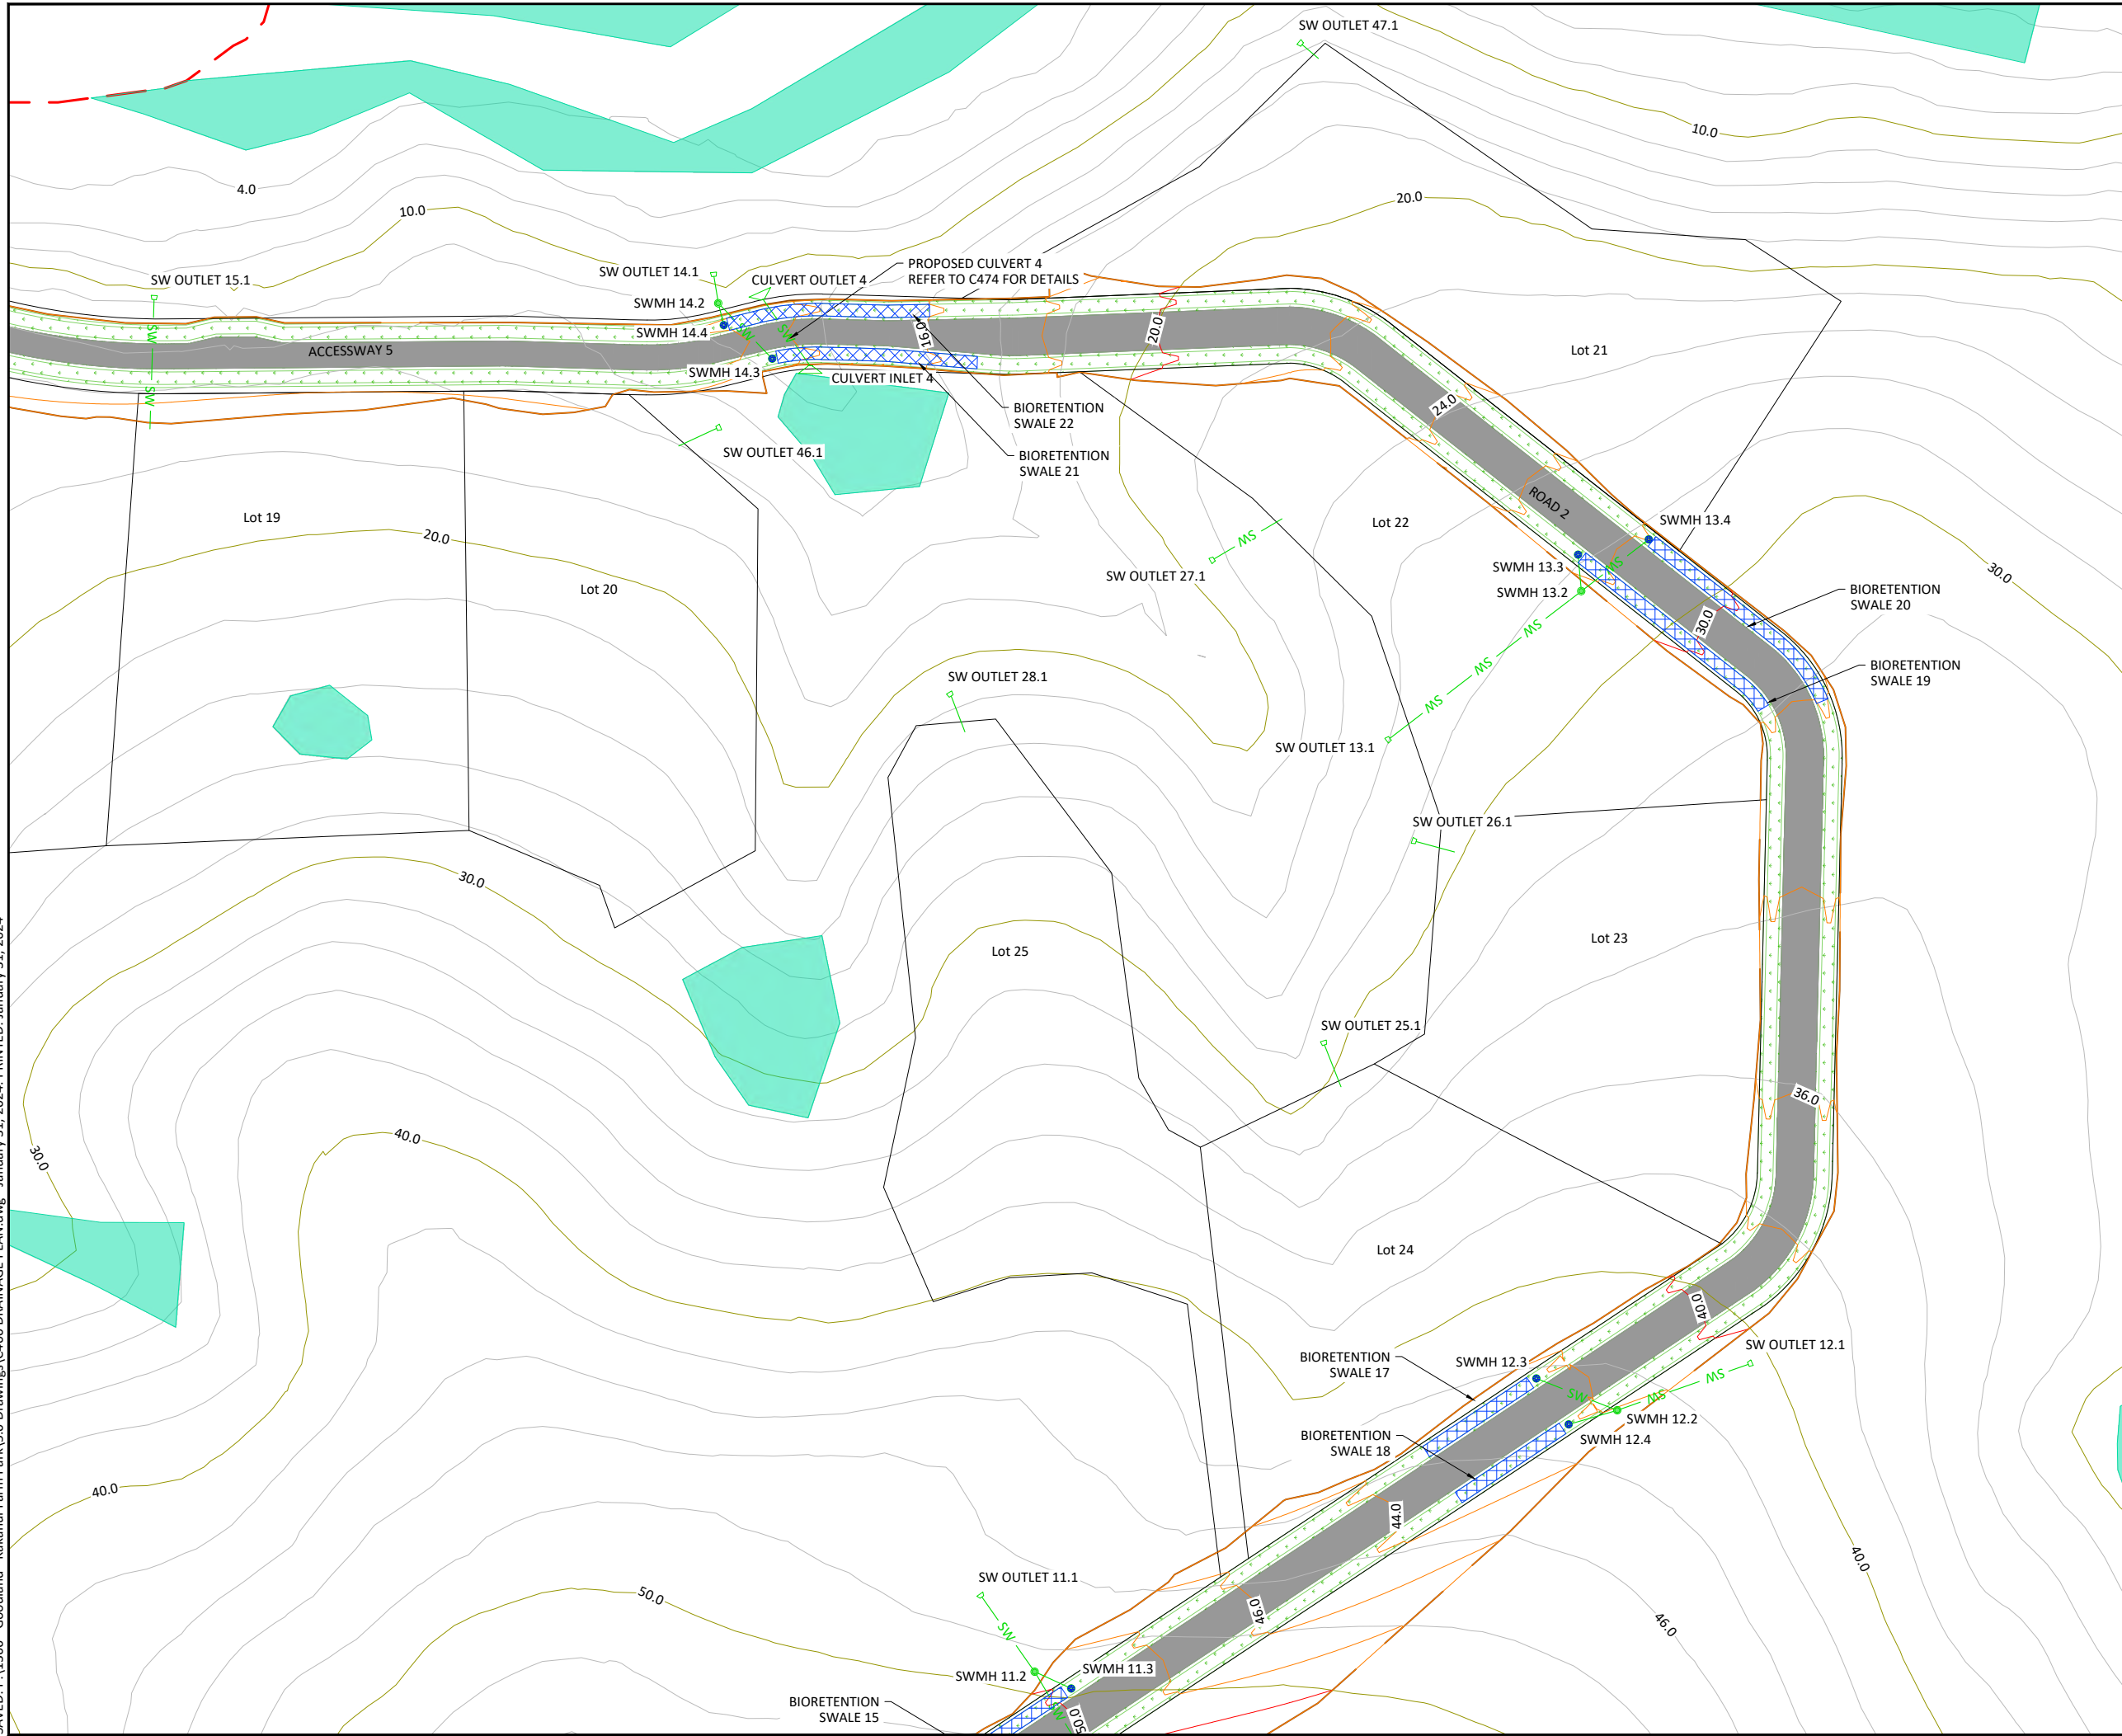

LEGEND

- SITE BOUNDARY
- PROPOSED CONTOURS
- EXISTING CONTOURS
- EARTHWORKS EXTENT
- EXISTING NATURAL WETLAND
- EXISTING ARTIFICIAL WETLAND
- PROPOSED STORMWATER PIPE NETWORK
- PROPOSED SCRUFFY DOME
- PROPOSED CULVERT
- BIORETENTION SWALE
- GRASSED TABLE DRAIN

NOTES:

- APPROVED HARDFILL SHALL BE USED WHEN BACKFILLING ALL ROAD CROSSINGS.
- ALL MANHOLES SHALL BE 1050Ømm MINIMUM UNLESS SHOWN OTHERWISE ON LONG-SECTION DRAWINGS.
- 7MPa SCORIA CONCRETE BEDDING TO BE USED WHERE GRADIENTS EXCEED 10%.
- ANCHOR BLOCKS TO BE USED WHERE LONGITUDINAL GRADIENT EXCEEDS 20% (TO BE CONSTRUCTED TO SW CoP SPECIFICATIONS).

CONSENT ISSUE

D	FORMAL S92 RESPONSE	ZY	31/01/24
B	INFORMAL S92 RESPONSE	ZY	21/07/23
A	ORIGINAL ISSUE	VC	24/11/21
REVISION	CHANGES	CHECKED	DATE

COPYRIGHT:
This document and the copyright in this document remain the property of Crang Consulting Ltd. The contents of this document may not be reproduced either in whole or in part by any means whatsoever without the prior written consent of Crang Consulting.

CRANGCIVIL
CONSULTING ENGINEERS

PHONE +64 09 320 3325
WEB www.crangcivil.co.nz
ADDRESS 1016a Great South Road, Penrose, Auckland
POST PO Box 42-089, Orakei, Auckland 1745, NZ

CLIENT

ABIB (OAMARU) LTD

PROJECT


GOODLAND COASTAL FARM

TITLE

DRAINAGE PLAN - SHEET 8

DRAWN	MD	SCALE
DESIGNED	VC	A1 1:500
PROJECT No	DRAWING No	A3 1:1000
1366	C408	REVISION D

SAVED: P:\1366 - Goodland - Kakanui Farm Park\5.0 Drawings\C400 DRAINAGE PLAN.dwg - January 31, 2024. PRINTED: January 31, 2024

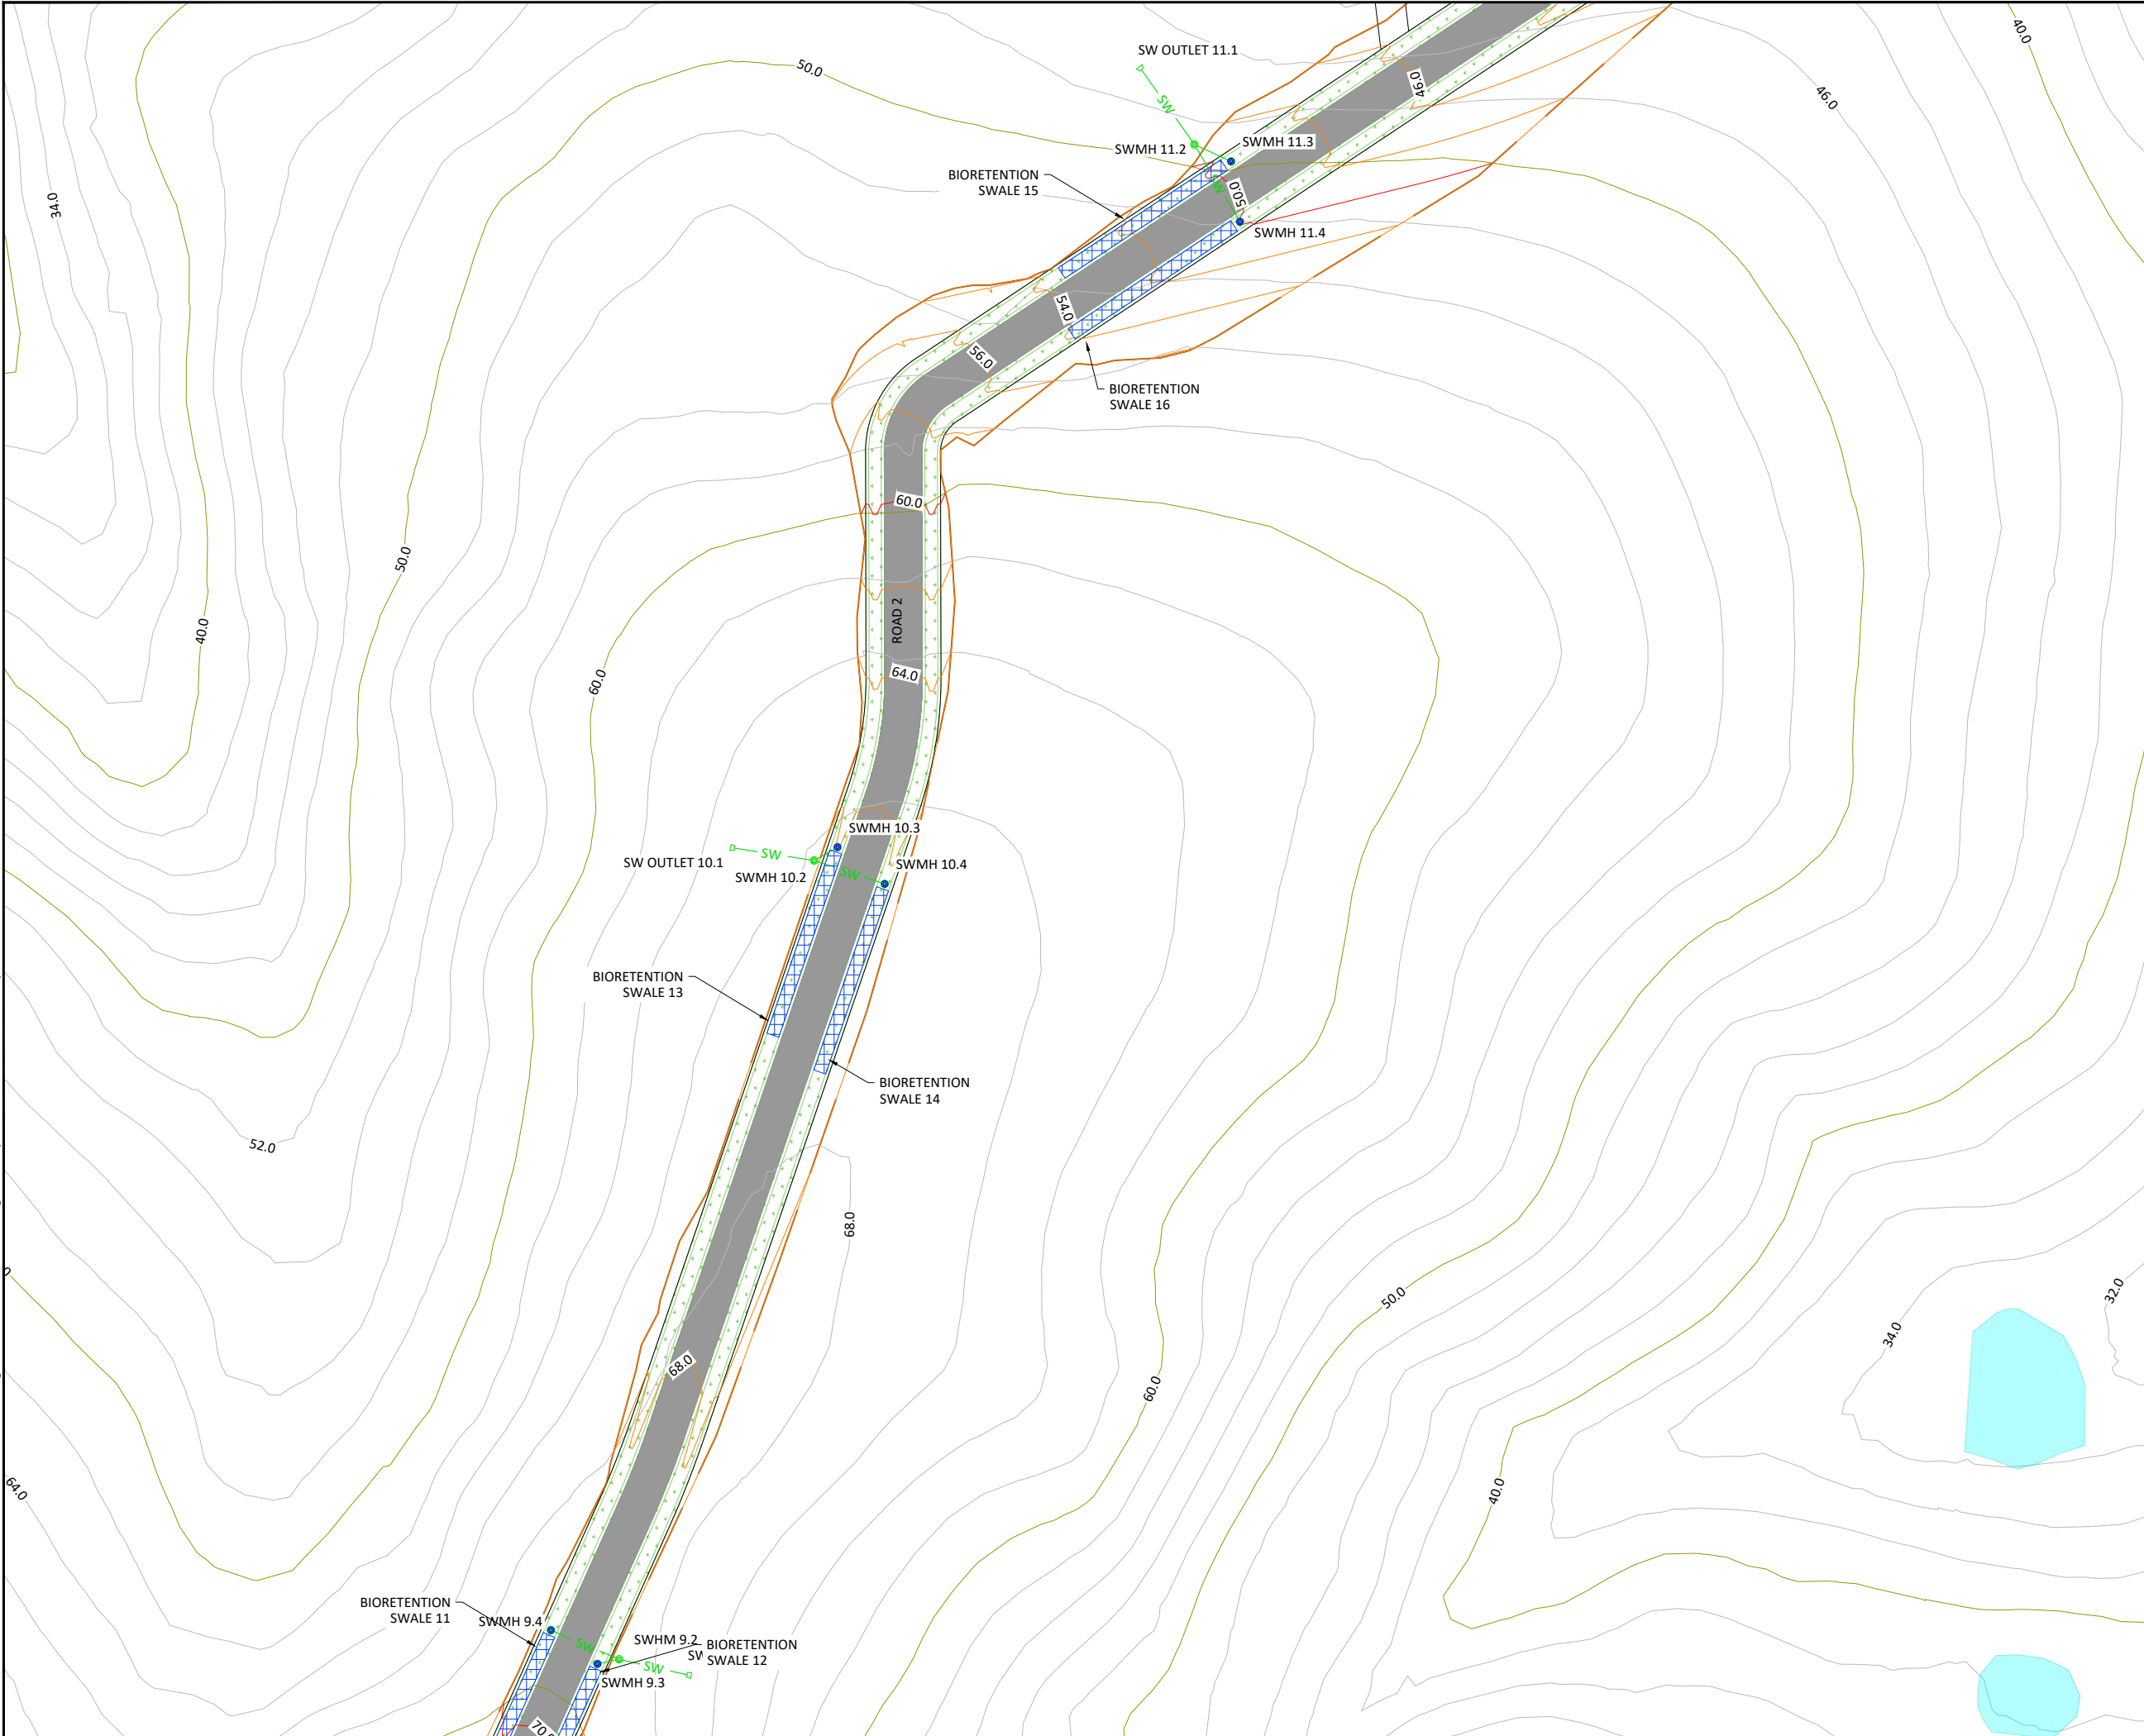

LEGEND

- SITE BOUNDARY
- PROPOSED CONTOURS
- EXISTING CONTOURS
- EARTHWORKS EXTENT
- EXISTING NATURAL WETLAND
- EXISTING ARTIFICIAL WETLAND
- PROPOSED STORMWATER PIPE NETWORK
- PROPOSED SCRUFFY DOME
- PROPOSED CULVERT
- BIORETENTION SWALE
- GRASSED TABLE DRAIN

NOTES:

- APPROVED HARDFILL SHALL BE USED WHEN BACKFILLING ALL ROAD CROSSINGS.
- ALL MANHOLES SHALL BE 1050mm MINIMUM UNLESS SHOWN OTHERWISE ON LONG-SECTION DRAWINGS.
- 7MPa SCORIA CONCRETE BEDDING TO BE USED WHERE GRADIENTS EXCEED 10%.
- ANCHOR BLOCKS TO BE USED WHERE LONGITUDINAL GRADIENT EXCEEDS 20% (TO BE CONSTRUCTED TO SW CoP SPECIFICATIONS).

CONSENT ISSUE

D	FORMAL S92 RESPONSE	ZY	31/01/24
B	INFORMAL S92 RESPONSE	ZY	22/07/23
A	ORIGINAL ISSUE	VC	25/11/21
REVISION	CHANGES	CHECKED	DATE


COPYRIGHT:
This document and the copyright in this document remain the property of Crang Consulting Ltd. The contents of this document may not be reproduced either in whole or in part by any means whatsoever without the prior written consent of Crang Consulting.

CRANGCIVIL
CONSULTING ENGINEERS


PHONE +64 09 320 3325
WEB www.crangcivil.co.nz
ADDRESS 1016a Great South Road, Penrose, Auckland
POST PO Box 42-089, Orakei, Auckland 1745, NZ

CLIENT	ABIB (OAMARU) LTD		
PROJECT	GOODLAND COASTAL FARM		
TITLE	DRAINAGE PLAN - SHEET 9		
DRAWN	MD	SCALE	A1 1:500
DESIGNED	VC	A3	1:1000
PROJECT No	1366	DRAWING No	C409
		REVISION	D


SAVED: P:\1366 - Goodland - Kakanui Farm Park\5.0 Drawings\C450 SCRUFFY DOME DETAILS.dwg - February 1, 2024. PRINTED: February 1, 2024

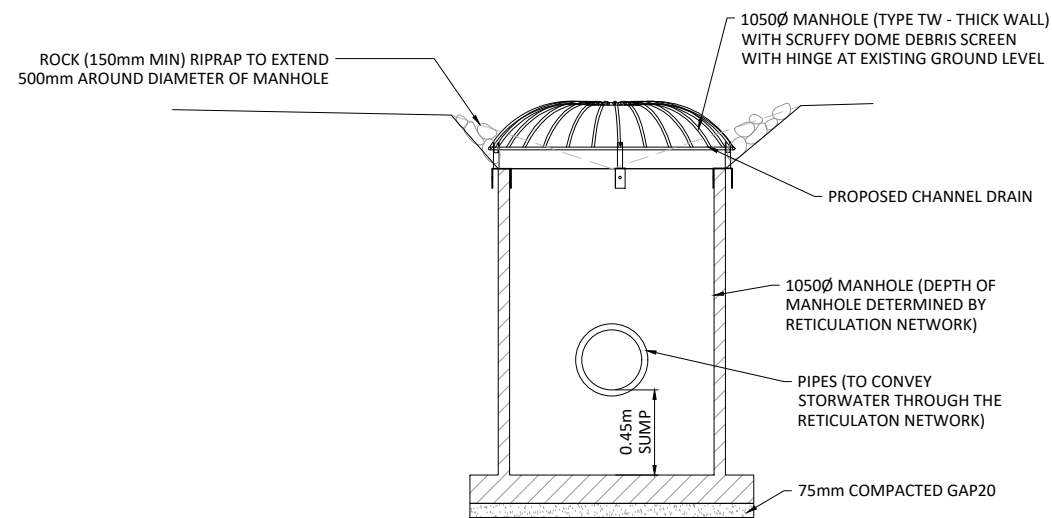

SCRUFFY DOME CROSS SECTION
SCALE 1:20 (A1), 1:40 (A3)

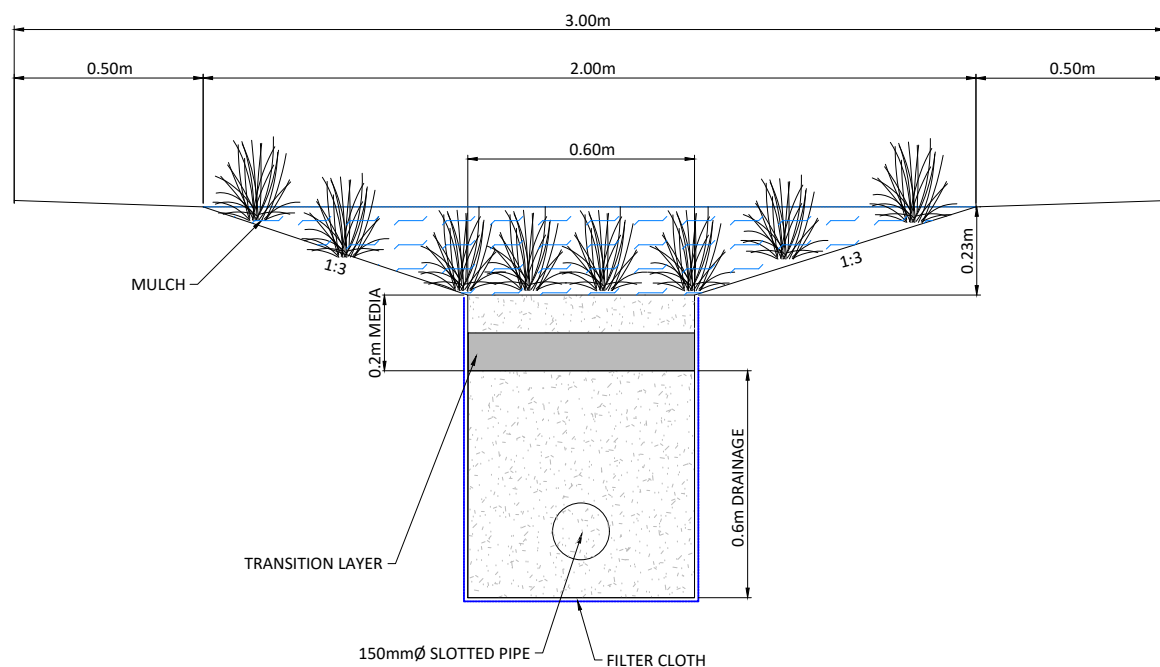

BIORETENTION SWALE
SCALE 1:10 (A1), 1:20 (A3)

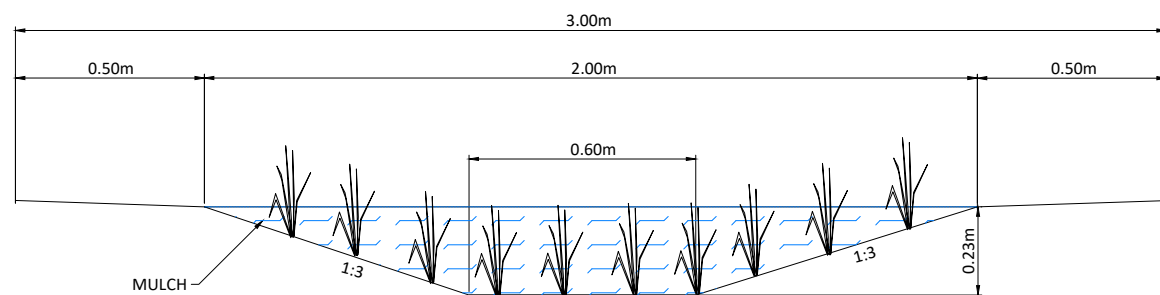

GRASSED TABLE DRAIN
SCALE 1:10 (A1), 1:20 (A3)

CONSENT ISSUE

REVISION	CHANGES	CHECKED	DATE
B	FORMAL S92 RESPONSE	ZY	31/01/24
A	ORIGINAL ISSUE	ZY	21/07/23

COPYRIGHT:
This document and the copyright in this document remain the property of Crang Consulting Ltd. The contents of this document may not be reproduced either in whole or in part by any means whatsoever without the prior written consent of Crang Consulting.

CRANGCIVIL
CONSULTING ENGINEERS

PHONE +64 09 320 3325
WEB www.crangcivil.co.nz
ADDRESS 1016a Great South Road, Penrose, Auckland
POST PO Box 42-089, Orakei, Auckland 1745, NZ

CLIENT
ABIB (OAMARU) LTD

PROJECT
GOODLAND COASTAL FARM

TITLE
SCRUFFY DOME & TABLE DRAIN DETAILS

DRAWN	TG	SCALE A1 1:20 A3 1:40
DESIGNED	TG	
PROJECT No 1366	DRAWING No C450	REVISION A


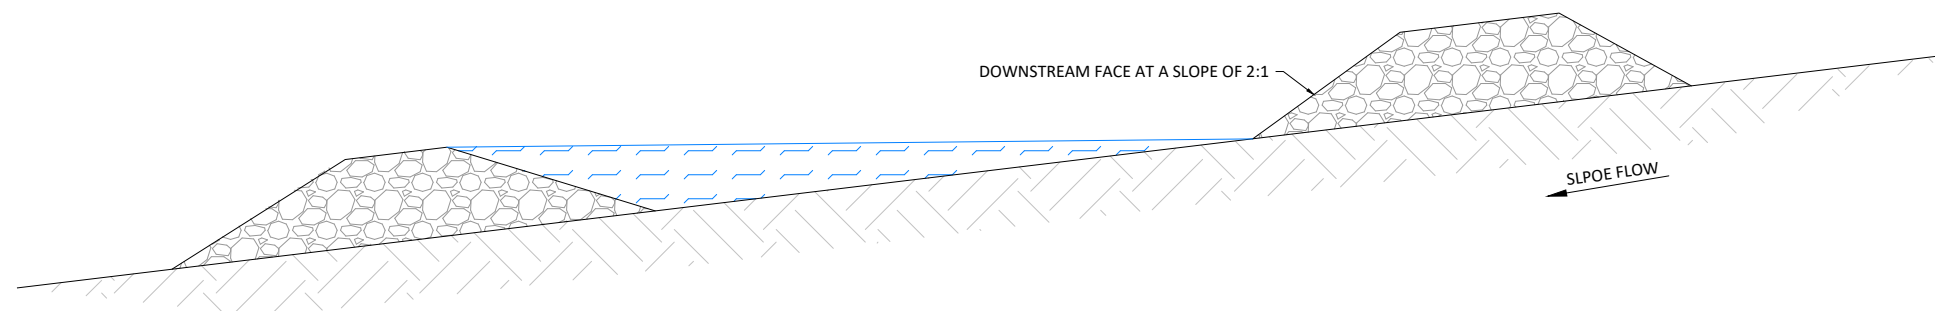


TABLE DRAIN WITH CHECK DAM LONG SECTION

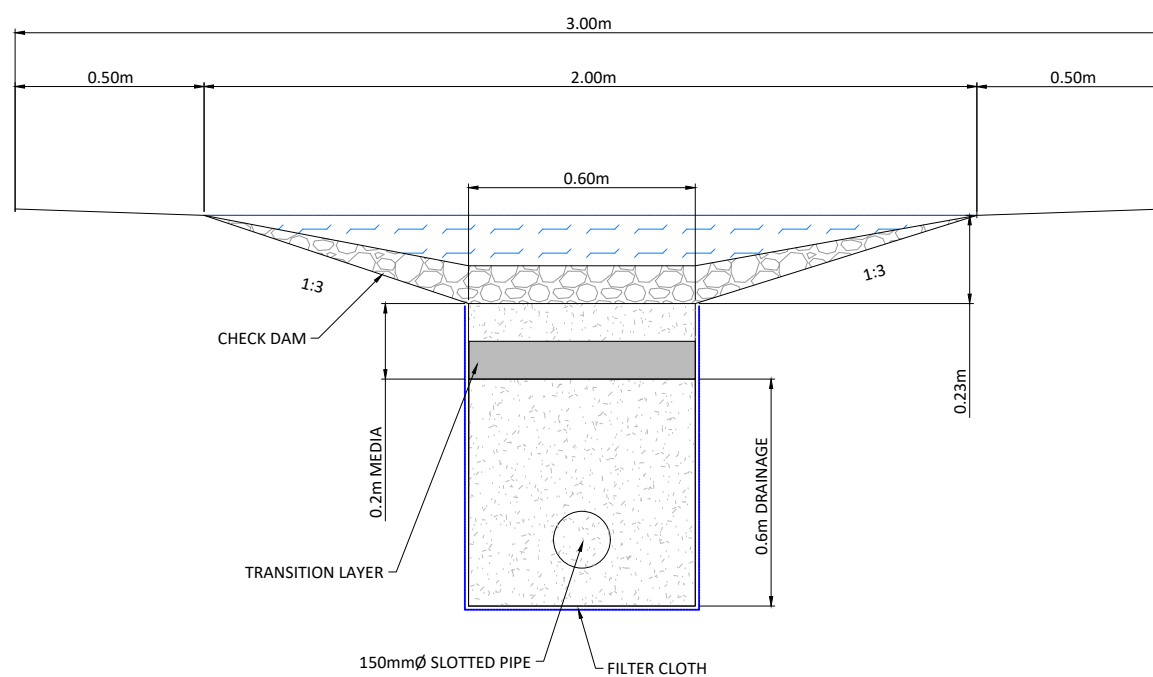

BIORETENTION SWALE WITH CHECK DAM


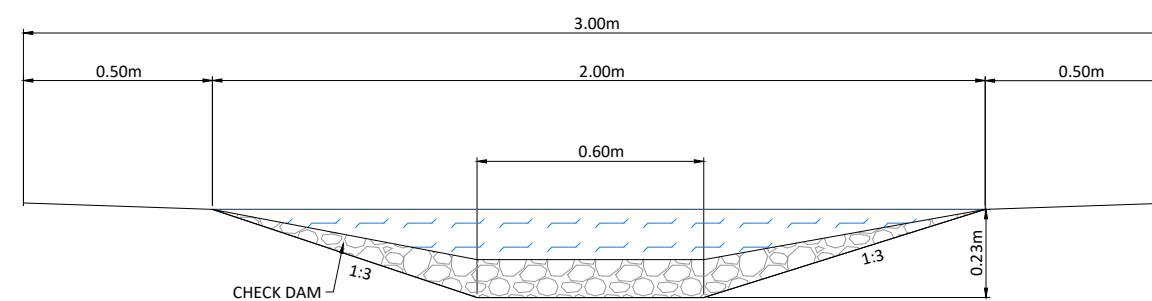


TABLE DRAIN WITH CHECK DAM
SCALE N.T.S

CONSENT ISSUE			
B	FORMAL 592 RESPONSE	ZY	31/01/24
A	ORIGINAL ISSUE	ZY	21/07/23
REVISION	CHANGES	CHECKED	DATE
COPYRIGHT: This document and the copyright in this document remain the property of Crang Consulting Ltd. The contents of this document may not be reproduced either in whole or in part by any means whatsoever without the prior written consent of Crang Consulting.			
 CRANGCIVIL CONSULTING ENGINEERS PHONE WEB ADDRESS POST +64 09 320 3325 www.crangcivil.co.nz 1016a Great South Road, Penrose, Auckland PO Box 42-089, Orakei, Auckland 1745, NZ			
CLIENT			
ABIB (OAMARU) LTD			
PROJECT			
GOODLAND COASTAL FARM			
TITLE			
TABLE DRAIN SECTIONS			
DRAWN	TG	A1	SCALE NTS
DESIGNED	TG	A3	NTS
PROJECT No	DRAWING No	REVISION	
1366	C451		A

SAVED: P:\1366 - Goodland - Kakanui Farm Park\5.0 Drawings\C470 CULVERT PLAN & LONG SECTIONS.dwg - January 31, 2024. PRINTED: January 31, 2024

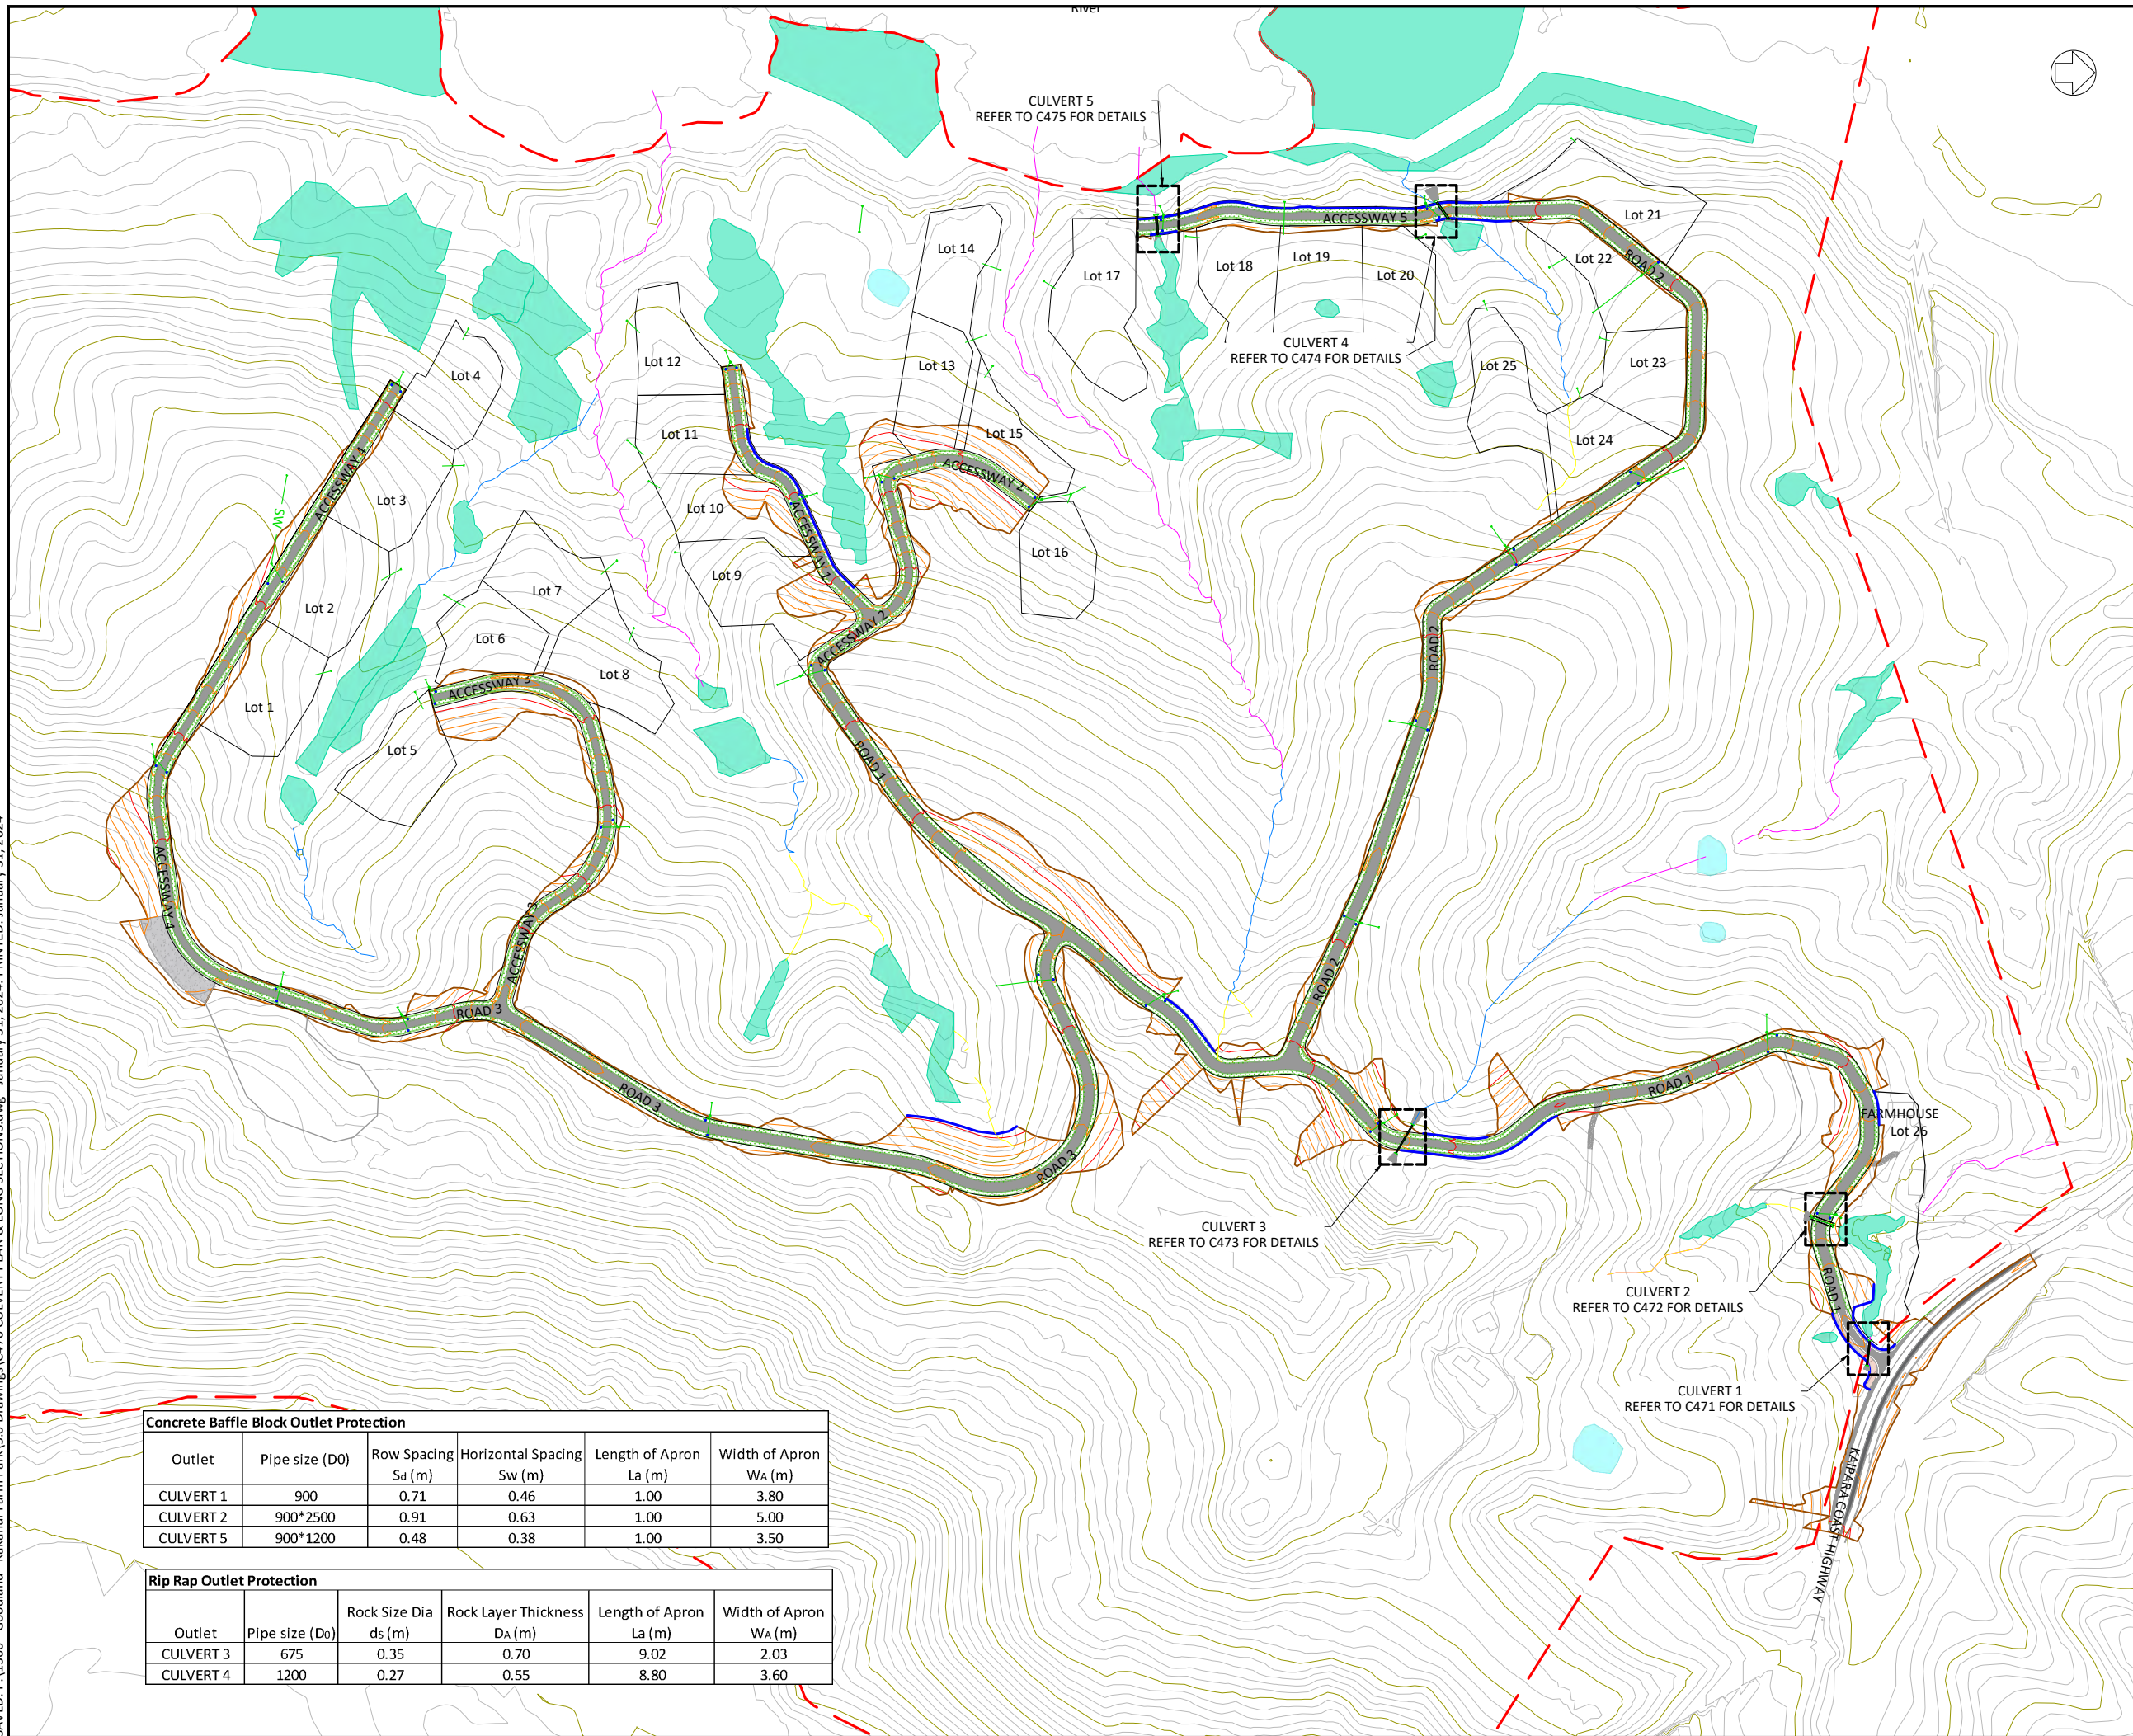

LEGEND

SITE BOUNDARY

50.0

52.0

PROPOSED CONTOURS

50.0

52.0

EXISTING CONTOURS

EARTHWORKS EXTENT

EXISTING NATURAL WETLAND

EXISTING ARTIFICIAL WETLAND

PROPOSED STORMWATER PIPE NETWORK

PROPOSED SCRUFFY DOME

SW

PROPOSED CULVERT

CONSENT ISSUE

B	FORMAL S92 RESPONSE	ZY	31/01/24
A	ORIGINAL ISSUE	ZY	21/07/23
REVISION	CHANGES	CHECKED	DATE

COPYRIGHT:
This document and the copyright in this document remain the property of Crang Consulting Ltd. The contents of this document may not be reproduced either in whole or in part by any means whatsoever without the prior written consent of Crang Consulting.

CRANGCIVIL

CONSULTING ENGINEERS

PHONE

+64 09 320 3325

WEB

www.crangcivil.co.nz

ADDRESS


1016a Great South Road, Penrose, Auckland

POST


PO Box 42-089, Orakei, Auckland 1745, NZ

CLIENT	ABIB (OAMARU) LTD		
PROJECT	GOODLAND COASTAL FARM		
TITLE	CULVERT OVERALL PLAN		
DRAWN	MA	SCALE A1 1:2000	
DESIGNED	MA	A3 1:4000	
PROJECT No	1366	DRAWING No	C470
		REVISION	A


SAVED: P:\1366 - Goodland - Kakanui Farm Park\5.0 Drawings\C470 CULVERT PLAN & LONG SECTIONS.dwg - January 31, 2024. PRINTED: January 31, 2024

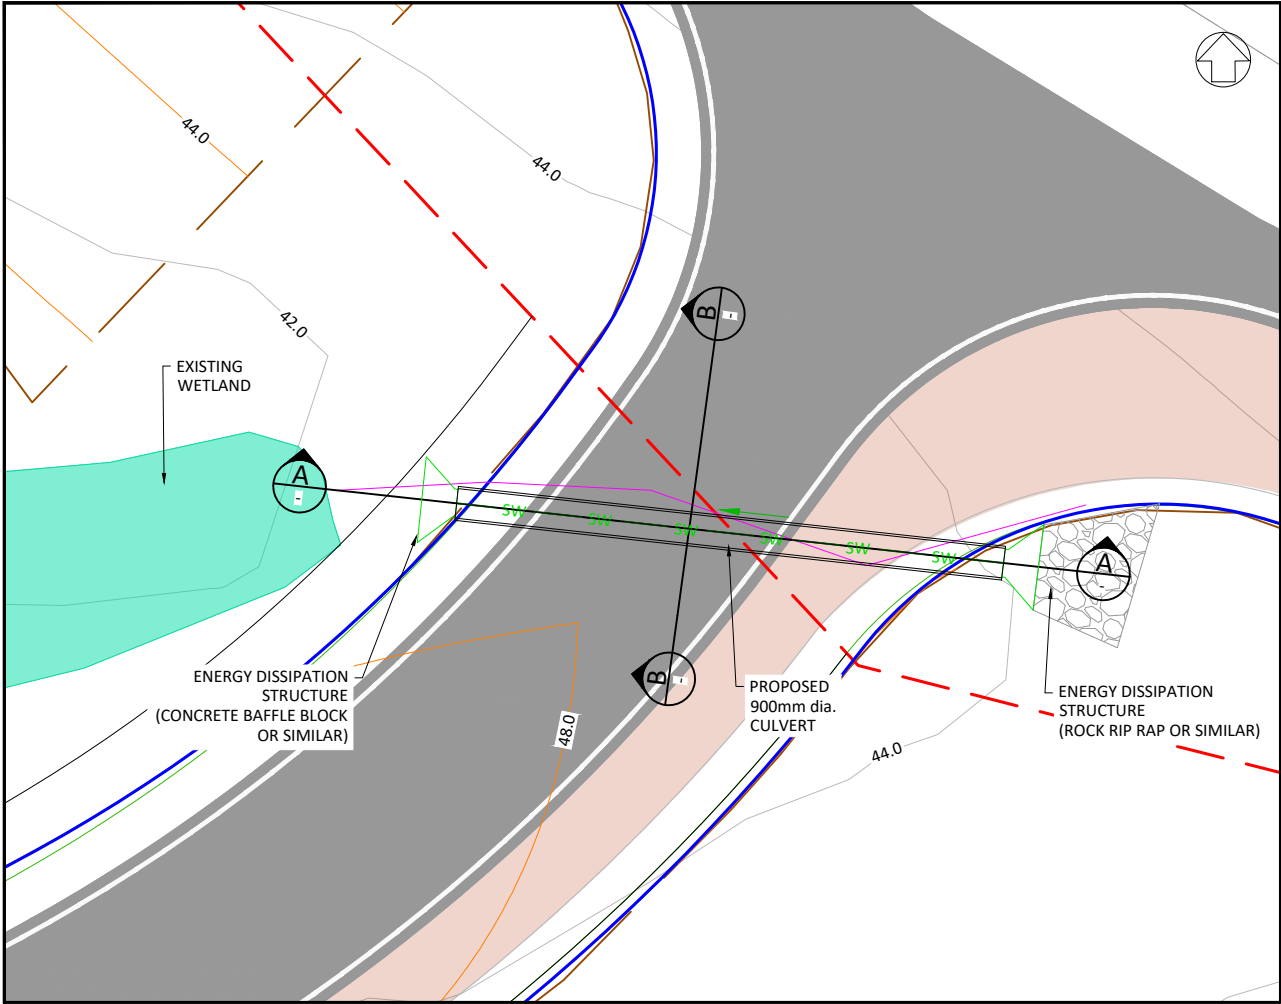

CULVERT DETAIL PLAN 1
SCALE 1:100 (A1)

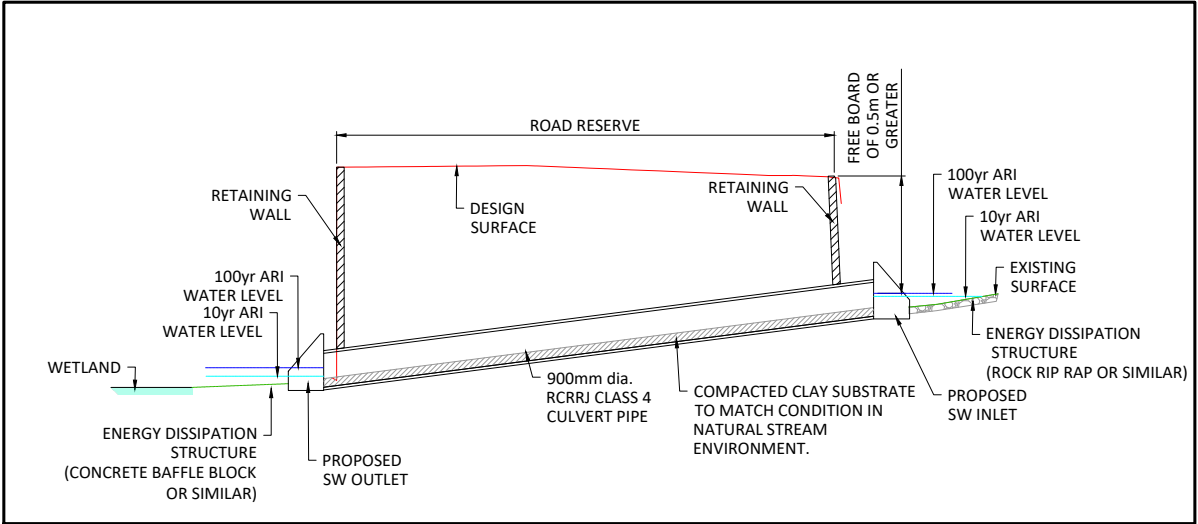

CULVERT 1 SECTION A
SCALE 1:100 (A1)

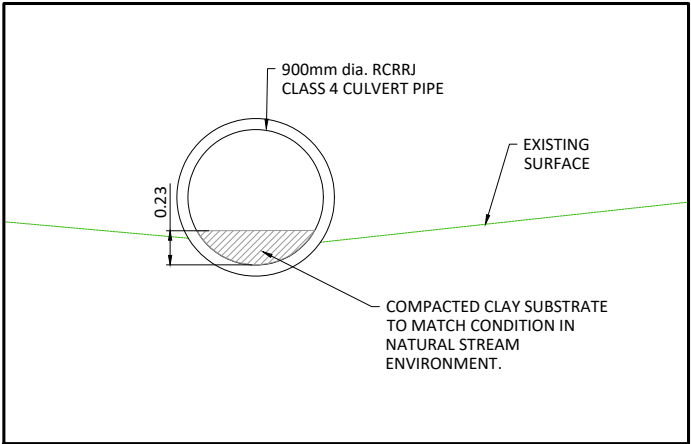

CULVERT 1 SECTION B
SCALE 1:50 (A1)

CONSENT ISSUE

B	FORMAL S92 RESPONSE	ZY	31/01/24
A	ORIGINAL ISSUE	ZY	21/07/23
REVISION	CHANGES	CHECKED	DATE


COPYRIGHT:
This document and the copyright in this document remain the property of Crang Consulting Ltd. The contents of this document may not be reproduced either in whole or in part by any means whatsoever without the prior written consent of Crang Consulting.




PHONE +64 09 320 3325
WEB www.crangcivil.co.nz
ADDRESS 1016a Great South Road, Penrose, Auckland
POST PO Box 42-089, Orakei, Auckland 1745, NZ

CLIENT		
ABIB (OAMARU) LTD		
PROJECT		
GOODLAND COASTAL FARM		
TITLE		
CULVERT DETAIL PLAN AND LONG SECTION SHEET 1		
DRAWN	MA	SCALE A1 1:100
DESIGNED	MA	A3 1:200
PROJECT No 1366	DRAWING No C471	REVISION A


SAVED: P:\1366 - Goodland - Kakanui Farm Park\5.0 Drawings\C470 CULVERT PLAN & LONG SECTIONS.dwg - January 31, 2024. PRINTED: January 31, 2024

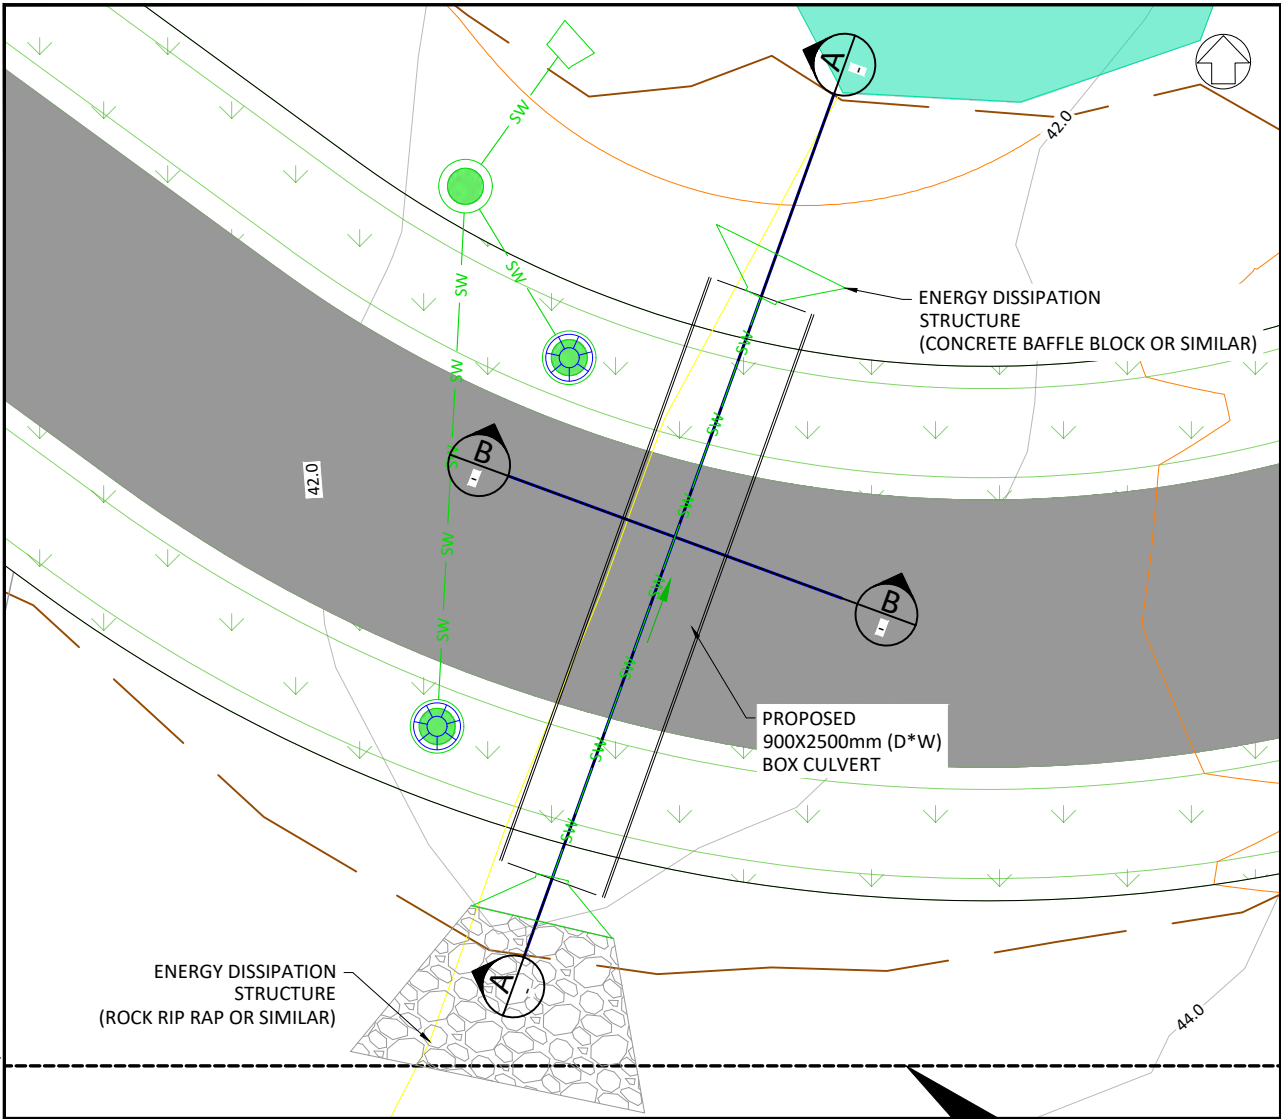

CULVERT DETAIL PLAN 2
SCALE 1:100 (A1)

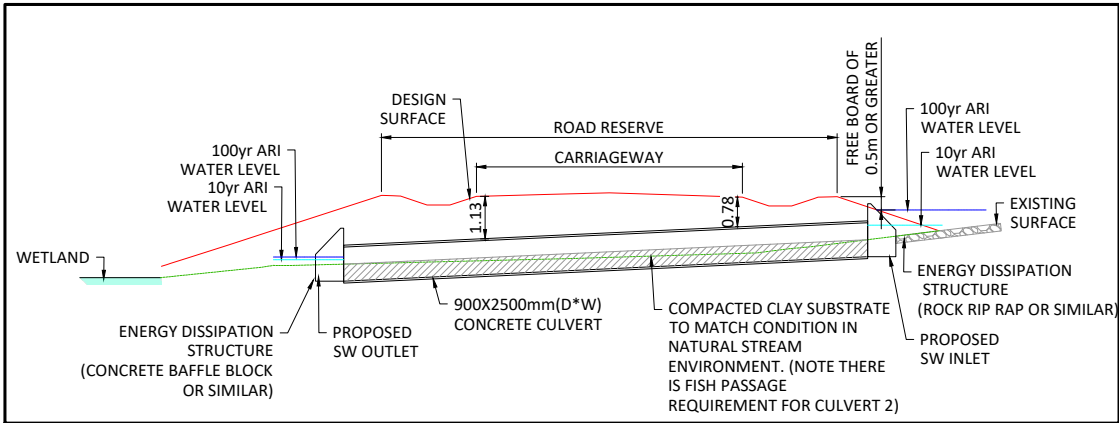

CULVERT 2 SECTION A
SCALE 1:100 (A1)

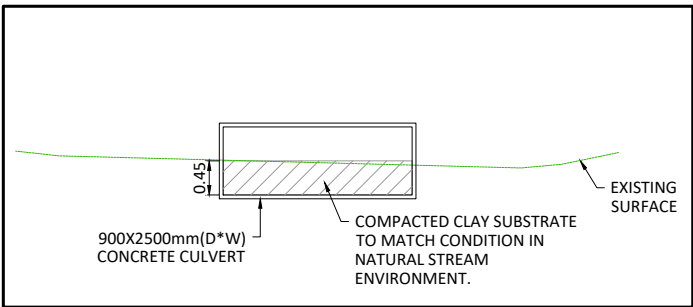

CULVERT 2 SECTION B
SCALE 1:50 (A1)

CONSENT ISSUE

B	FORMAL S92 RESPONSE	ZY	31/01/24
A	ORIGINAL ISSUE	ZY	21/07/23
REVISION	CHANGES	CHECKED	DATE

COPYRIGHT:
This document and the copyright in this document remain the property of Crang Consulting Ltd. The contents of this document may not be reproduced either in whole or in part by any means whatsoever without the prior written consent of Crang Consulting.



PHONE +64 09 320 3325
WEB www.crangcivil.co.nz
ADDRESS 1016a Great South Road, Penrose, Auckland
POST PO Box 42-089, Orakei, Auckland 1745, NZ


CLIENT
ABIB (OAMARU) LTD

PROJECT
GOODLAND COASTAL FARM


TITLE
CULVERT DETAIL PLAN AND LONG SECTION SHEET 2

DRAWN	MA	SCALE
DESIGNED	MA	A1 #####
PROJECT No	DRAWING No	REVISION
1366	C472	A


SAVED: P:\1366 - Goodland - Kakanui Farm Park\5.0 Drawings\C470 CULVERT PLAN & LONG SECTIONS.dwg - January 31, 2024. PRINTED: January 31, 2024

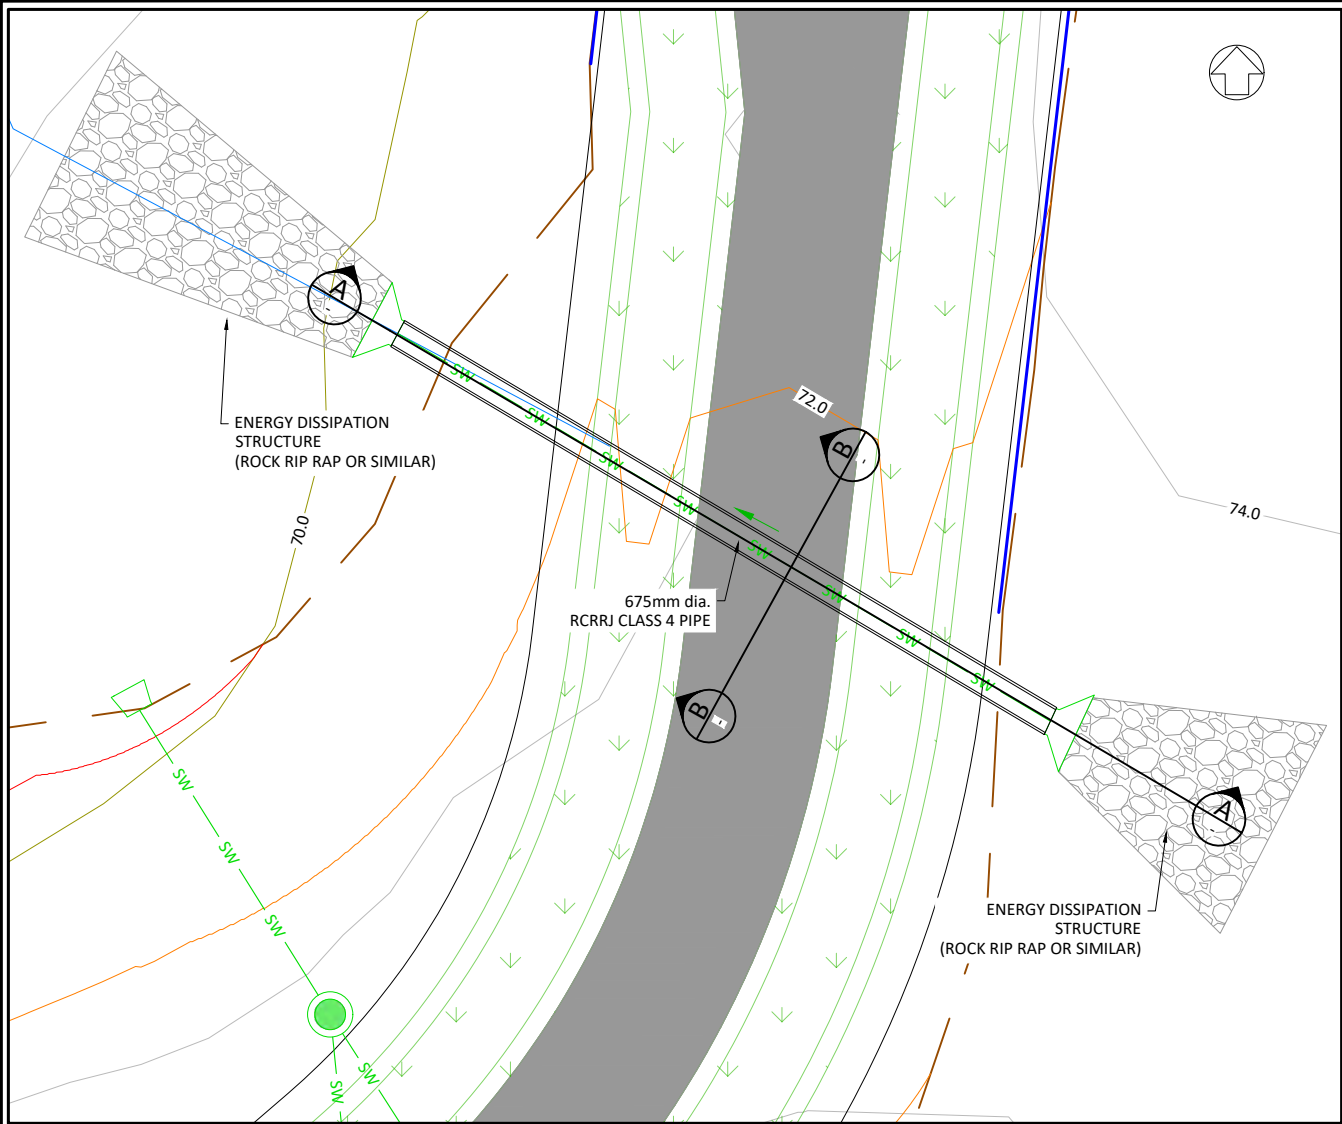

CULVERT DETAIL PLAN **3**
SCALE 1:100 (A1)

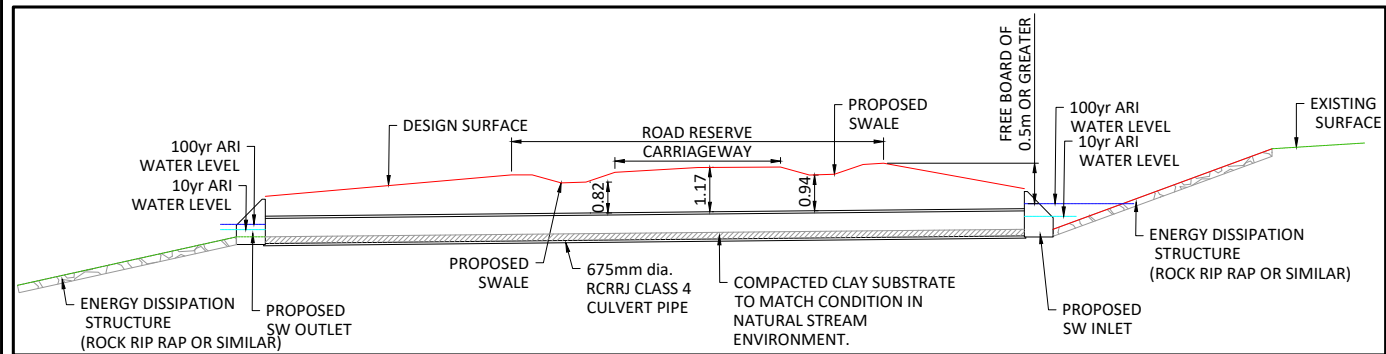

CULVERT 3 SECTION **A**
SCALE 1:100 (A1)

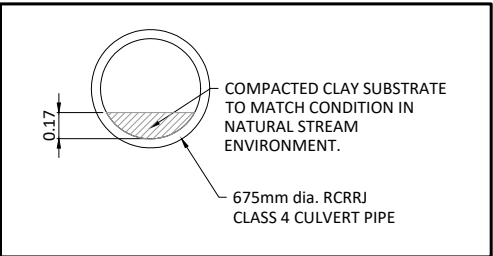

CULVERT 3 SECTION **B**
SCALE 1:25 (A1)

CONSENT ISSUE

B	FORMAL S92 RESPONSE	ZY	31/01/24
A	ORIGINAL ISSUE	ZY	21/07/23
REVISION	CHANGES	CHECKED	DATE

COPYRIGHT:
This document and the copyright in this document remain the property of Crang Consulting Ltd. The contents of this document may not be reproduced either in whole or in part by any means whatsoever without the prior written consent of Crang Consulting.



PHONE +64 09 320 3325
WEB www.crangcivil.co.nz
ADDRESS 1016a Great South Road, Penrose, Auckland
POST PO Box 42-089, Orakei, Auckland 1745, NZ


CLIENT
ABIB (OAMARU) LTD

PROJECT
GOODLAND COASTAL FARM


TITLE
CULVERT DETAIL PLAN AND LONG SECTION SHEET 3

DRAWN	MA	SCALE A1 1:100
DESIGNED	MA	A3 1:200
PROJECT No 1366	DRAWING No C473	REVISION A


SAVED: P:\1366 - Goodland - Kakanui Farm Park\5.0 Drawings\C470 CULVERT PLAN & LONG SECTIONS.dwg - January 31, 2024. PRINTED: January 31, 2024

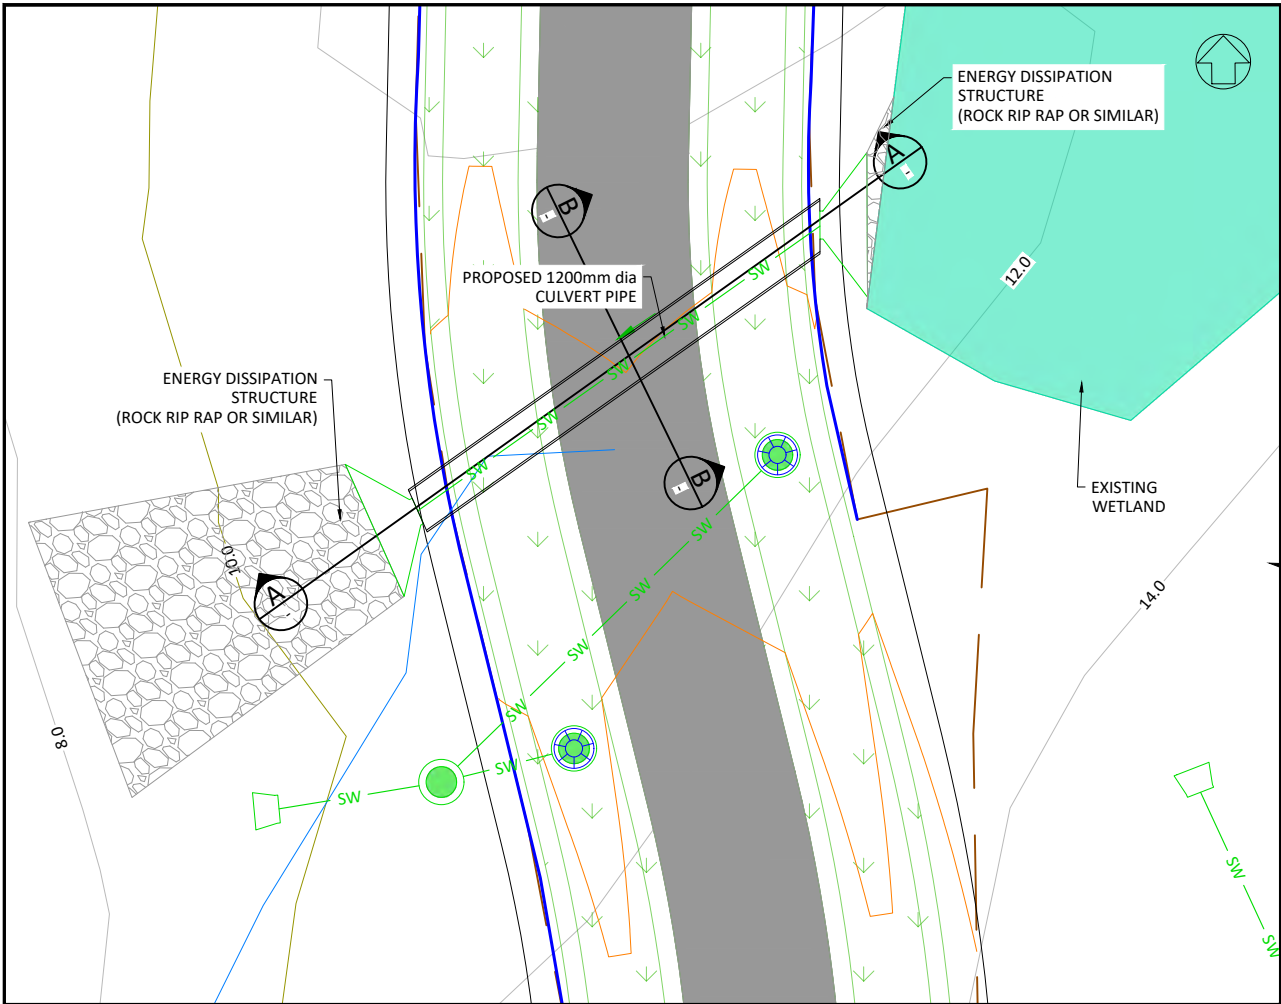

CULVERT DETAIL PLAN 4
SCALE 1:100 (A1)

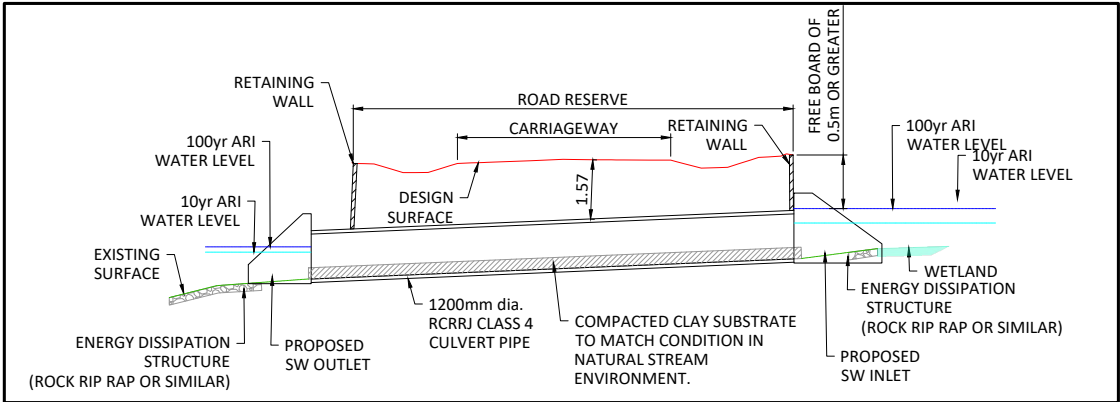

CULVERT 4 SECTION A
SCALE 1:100 (A1)

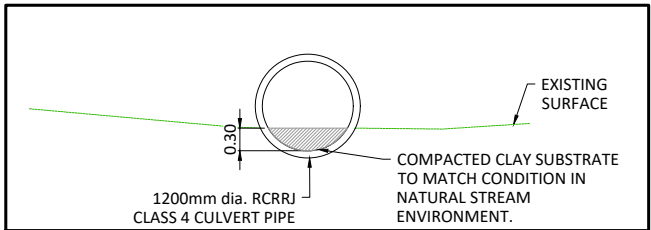

CULVERT 4 SECTION B
SCALE 1:50 (A1)

CONSENT ISSUE

B	FORMAL S92 RESPONSE	ZY	31/01/24
A	ORIGINAL ISSUE	ZY	21/07/23
REVISION	CHANGES	CHECKED	DATE

COPYRIGHT:
This document and the copyright in this document remain the property of Crang Consulting Ltd. The contents of this document may not be reproduced either in whole or in part by any means whatsoever without the prior written consent of Crang Consulting.



PHONE +64 09 320 3325
WEB www.crangcivil.co.nz
ADDRESS 1016a Great South Road, Penrose, Auckland
POST PO Box 42-089, Orakei, Auckland 1745, NZ


CLIENT
ABIB (OAMARU) LTD

PROJECT
GOODLAND COASTAL FARM


TITLE
CULVERT DETAIL PLAN AND LONG SECTION SHEET 4

DRAWN	MA	SCALE
DESIGNED	MA	A1 1:100
PROJECT No	DRAWING No	A3 1:200
1366	C474	REVISION A


SAVED: P:\1366 - Goodland - Kakanui Farm Park\5.0 Drawings\C470 CULVERT PLAN & LONG SECTIONS.dwg - January 31, 2024. PRINTED: January 31, 2024

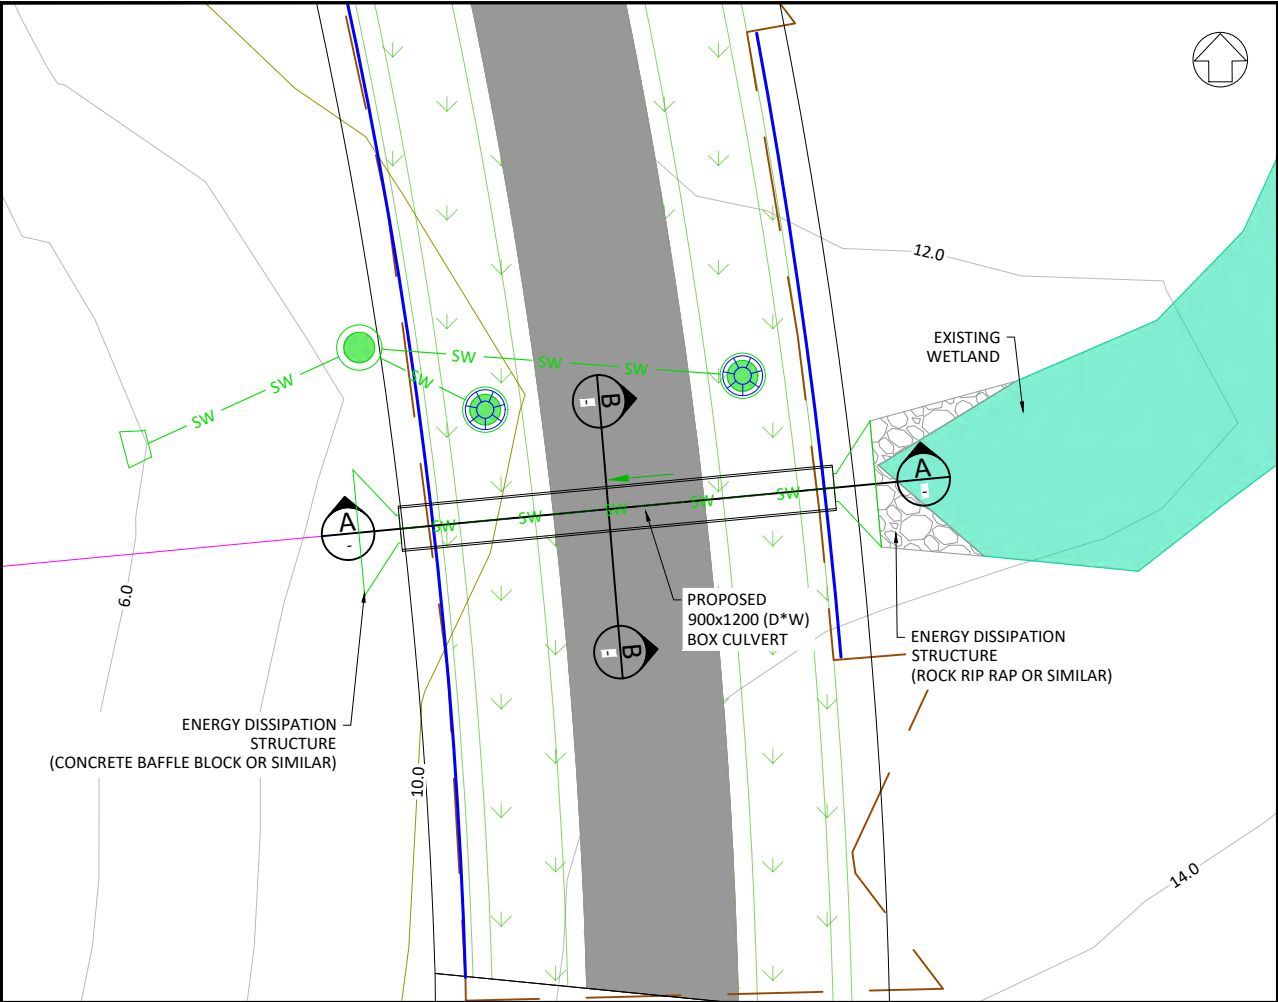

CULVERT DETAIL PLAN 5
SCALE 1:100 (A1)

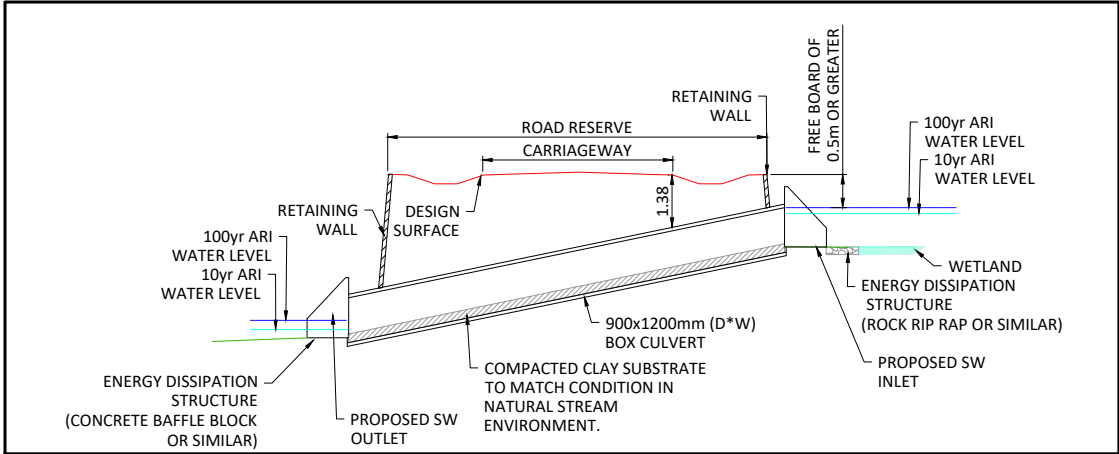

CULVERT 5 SECTION A
SCALE 1:100 (A1)

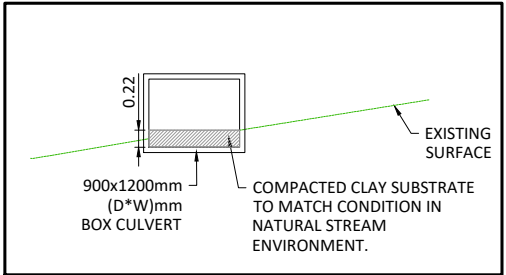

CULVERT 5 SECTION B
SCALE 1:50 (A1)

CONSENT ISSUE

B	FORMAL S92 RESPONSE	ZY	31/01/24
A	ORIGINAL ISSUE	ZY	21/07/23
REVISION	CHANGES	CHECKED	DATE

COPYRIGHT:
This document and the copyright in this document remain the property of Crang Consulting Ltd. The contents of this document may not be reproduced either in whole or in part by any means whatsoever without the prior written consent of Crang Consulting.



PHONE +64 09 320 3325
WEB www.crangcivil.co.nz
ADDRESS 1016a Great South Road, Penrose, Auckland
POST PO Box 42-089, Orakei, Auckland 1745, NZ


CLIENT
ABIB (OAMARU) LTD

PROJECT
GOODLAND COASTAL FARM


TITLE
CULVERT DETAIL PLAN AND LONG SECTION SHEET 5

DRAWN	MA	SCALE A1 1:100
DESIGNED	MA	A3 1:200
PROJECT No 1366	DRAWING No C475	REVISION A

SAVED: P:\1366 - Goodland - Kakanui Farm Park\5.0 Drawings\C476 ROCK RIP RAP OUTLET DETAILS.dwg - January 31, 2024 - PRINTED: January 31, 2024

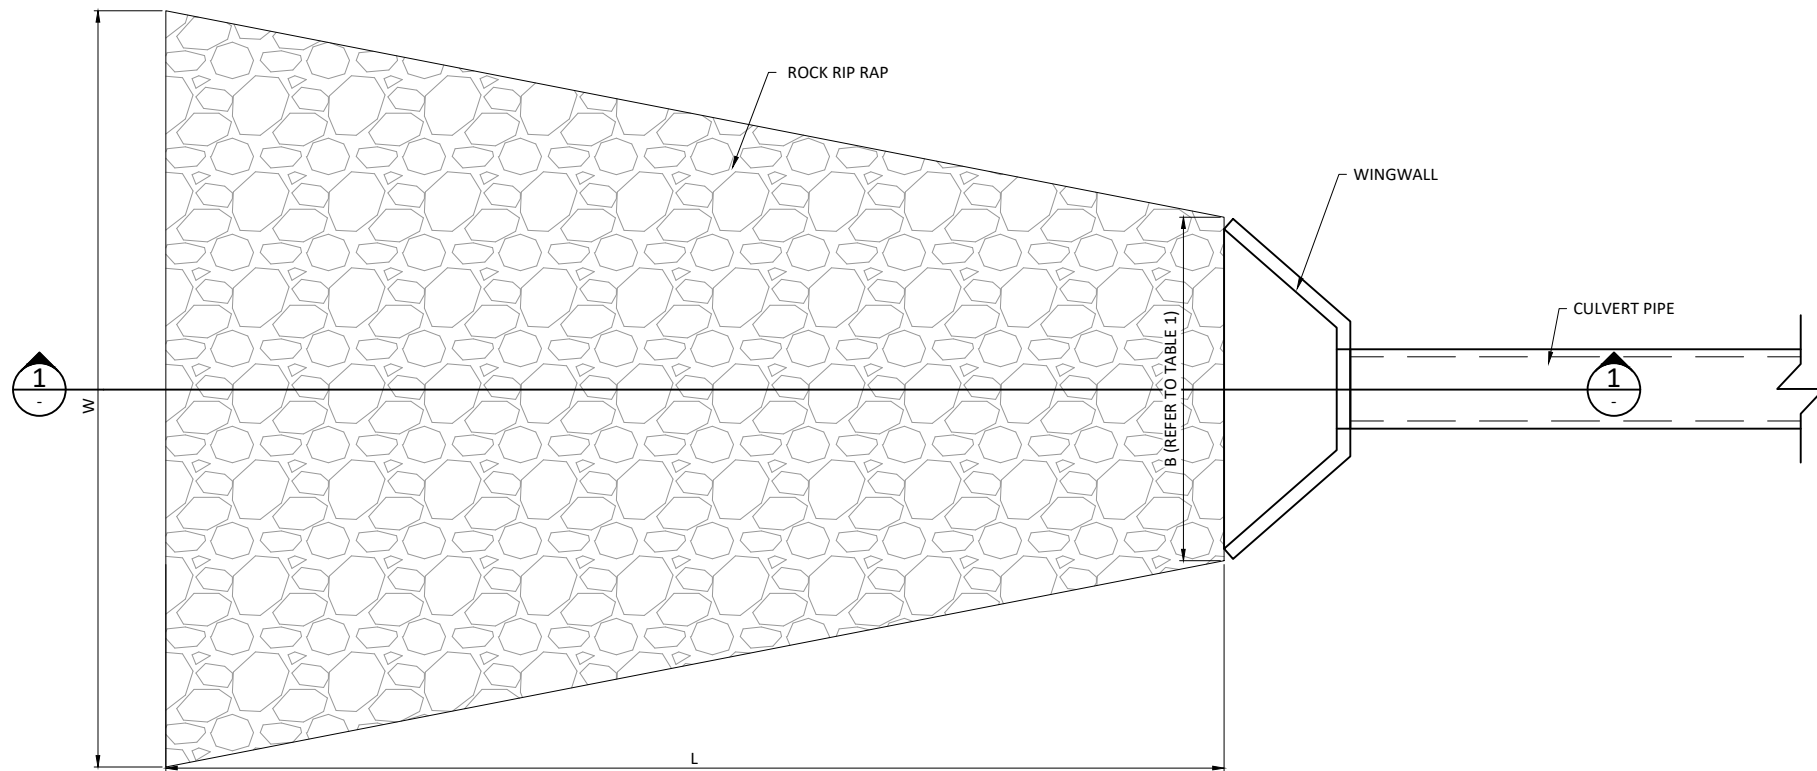

CULVERT OUTLET PLAN
SCALE: NTS

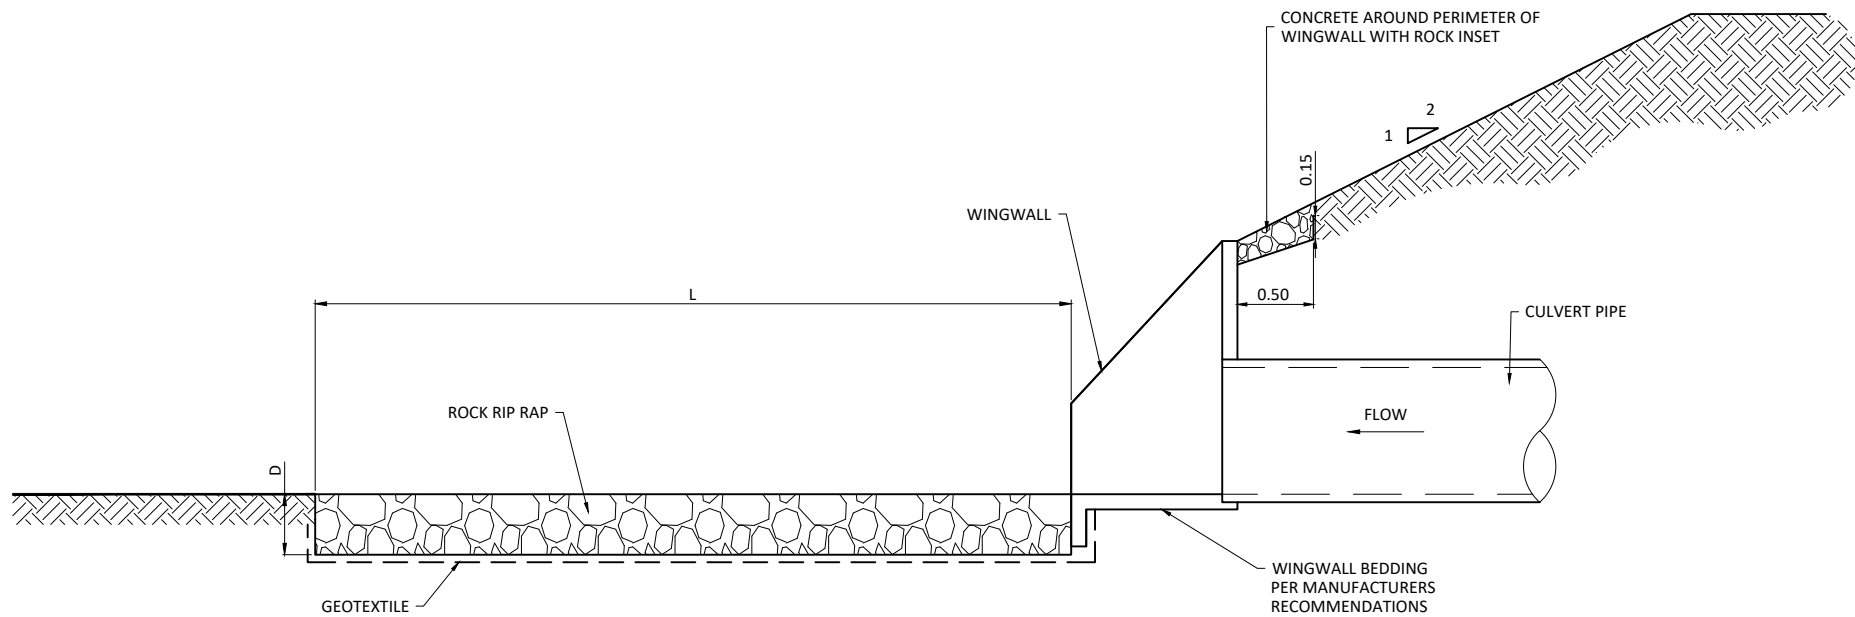

CULVERT OUTLET SECTION
SCALE: NTS

2127 Kaipara Coast Highway						
	Outlet	Pipe size (D0)	Min. WA (m)	ds (m)	DA (m)	La (m)
	SW OUTLET 1.1	300	0.90	0.13	0.26	3.60
	SW OUTLET 2.1	300	0.90	0.19	0.37	4.40
	SW OUTLET 3.1	300	0.90	0.26	0.52	5.16
	SW OUTLET 4.1	300	0.90	0.27	0.54	5.25
	SW OUTLET 5.1	300	0.90	0.07	0.14	2.29
	SW OUTLET 6.1	300	0.90	0.28	0.56	5.32
	SW OUTLET 7.1	300	0.90	0.21	0.42	4.67
	SW OUTLET 8.1	300	0.90	0.14	0.27	3.73
	SW OUTLET 9.1	300	0.90	0.16	0.31	4.03
	SW OUTLET 10.1	300	0.90	0.07	0.15	2.40
	SW OUTLET 11.1	300	0.90	0.22	0.43	4.73
	SW OUTLET 12.1	300	0.90	0.09	0.17	2.72
	SW OUTLET 13.1	300	0.90	0.07	0.14	2.29
	SW OUTLET 14.1	300	0.90	0.30	0.60	5.47
	SW OUTLET 16.1	300	0.90	0.25	0.50	5.07
	SW OUTLET 17.1	300	0.90	0.15	0.31	4.00
	SW OUTLET 18.1	300	0.90	0.23	0.46	4.87
	SW OUTLET 19.1	300	0.90	0.07	0.15	2.35
	SW OUTLET 20.1	300	0.90	0.08	0.16	2.52
	SW OUTLET 21.1	300	0.90	0.18	0.36	4.34
	SW OUTLET 22.1	300	0.90	0.24	0.49	5.00
	SW OUTLET 23.1	300	0.90	0.05	0.09	1.29
	SW OUTLET 24.1	300	0.90	0.23	0.47	4.91
	SW OUTLET 48.1	300	0.90	0.09	0.18	2.74
	SW OUTLET 49.1	300	0.90	0.07	0.15	2.33

CONSENT ISSUE

B	FORMAL S92 RESPONSE	ZY	31/01/24
A	ORIGINAL ISSUE	ZY	21/07/23
REVISION	CHANGES	CHECKED	DATE


COPYRIGHT:
This document and the copyright in this document remain the property of Crang Consulting Ltd. The contents of this document may not be reproduced either in whole or in part by any means whatsoever without the prior written consent of Crang Consulting.



PHONE +64 09 320 3325
WEB www.crangcivil.co.nz
ADDRESS 1016a Great South Road, Penrose, Auckland
POST PO Box 42-089, Orakei, Auckland 1745, NZ


CLIENT		
ABIB (OAMARU) LTD		
PROJECT		
GOODLAND COASTAL FARM		
TITLE		
ROCK RIP RAP AND OUTLET DETAILS		
DRAWN	TG	SCALE A1 1:25
DESIGNED	TG	A3 1:50
PROJECT No 1366	DRAWING No C476	REVISION A

SAVED: P:\1366 - Goodland - Kakanui Farm Park\5.0 Drawings\C477 TEMPORARY STREAM DIVERSION WORKS.dwg - January 30, 2024, PRINTED: February 1, 2024

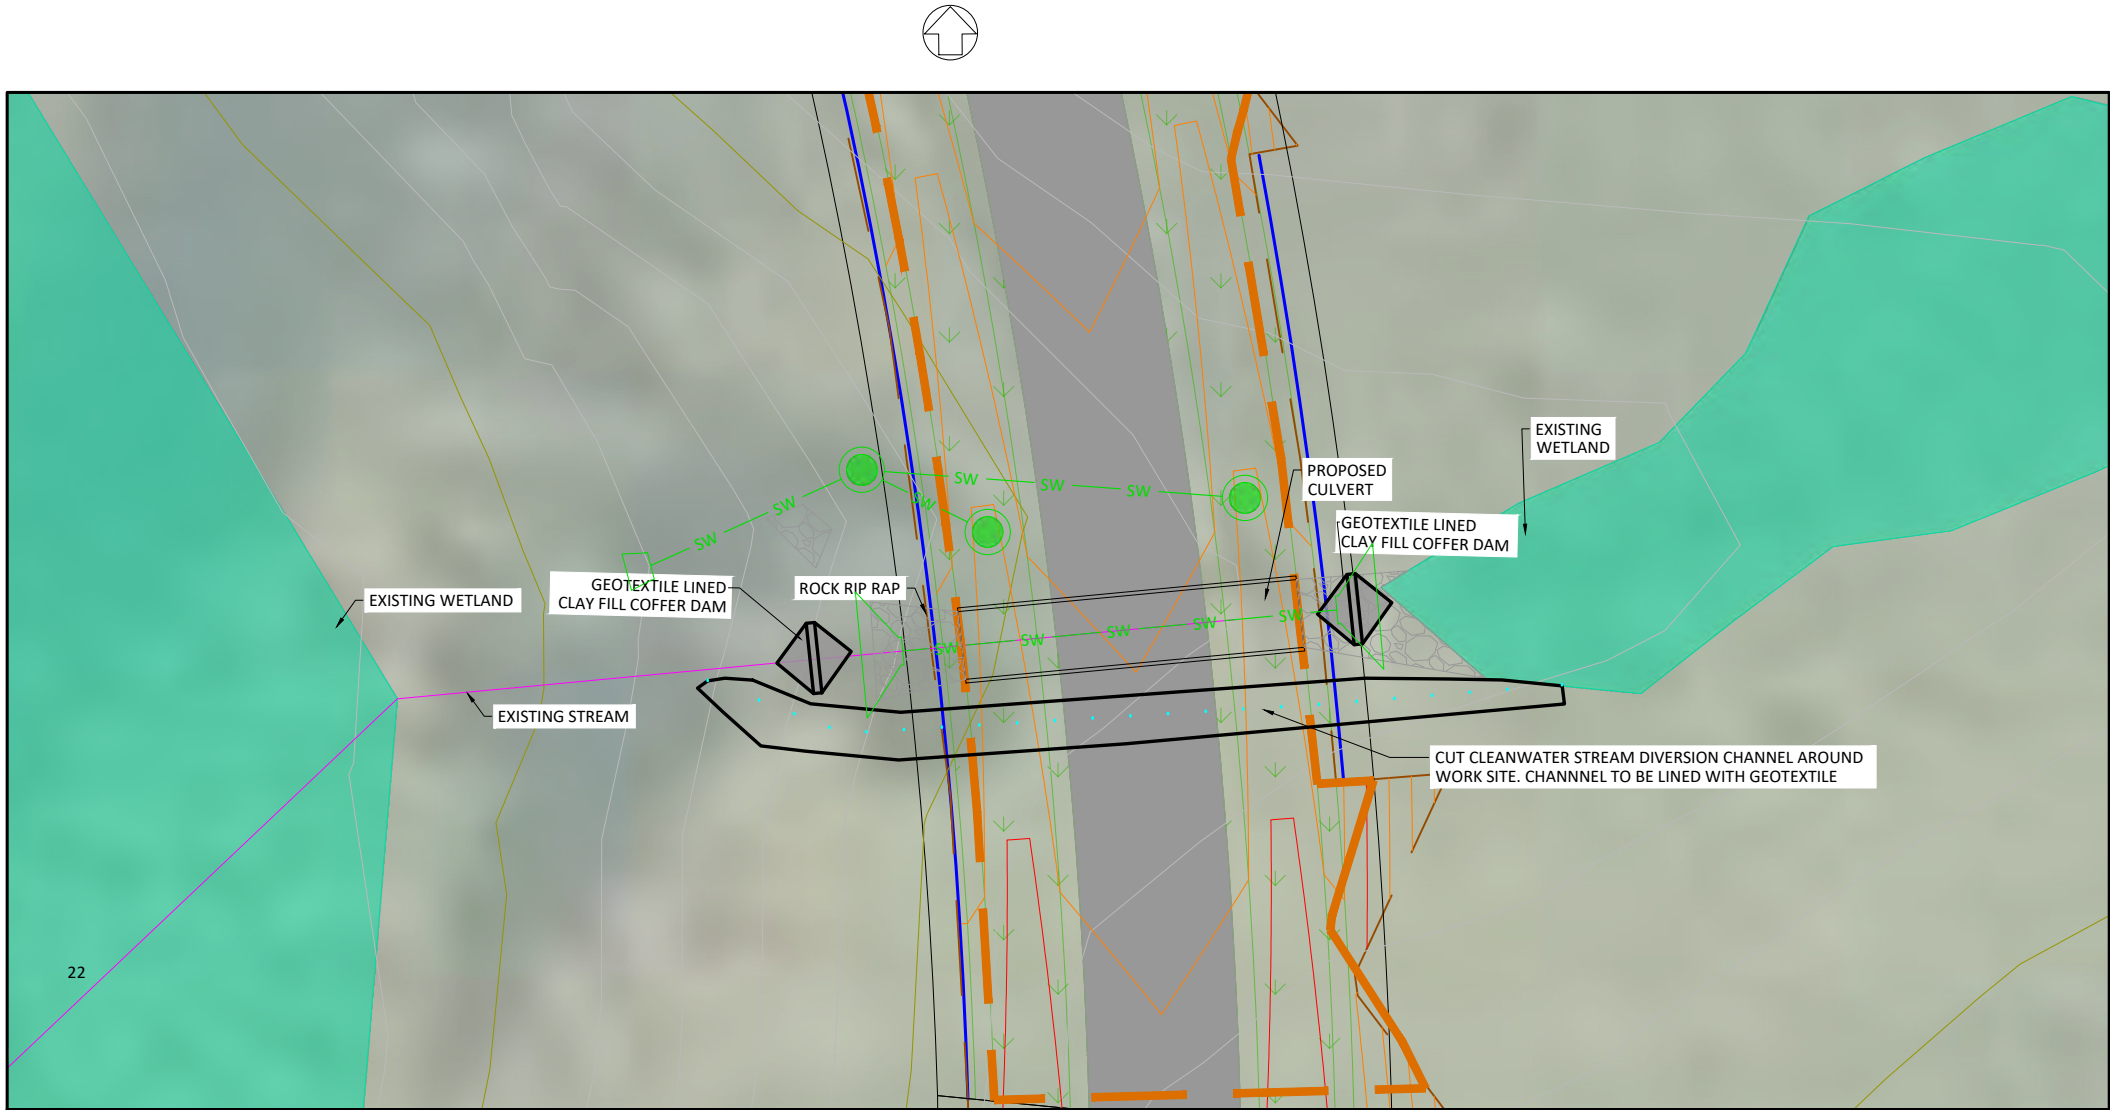

PROPOSED TEMPORARY STREAM DIVERSION

SCALE : A1 @ 1:100 & A3 @ 1:200

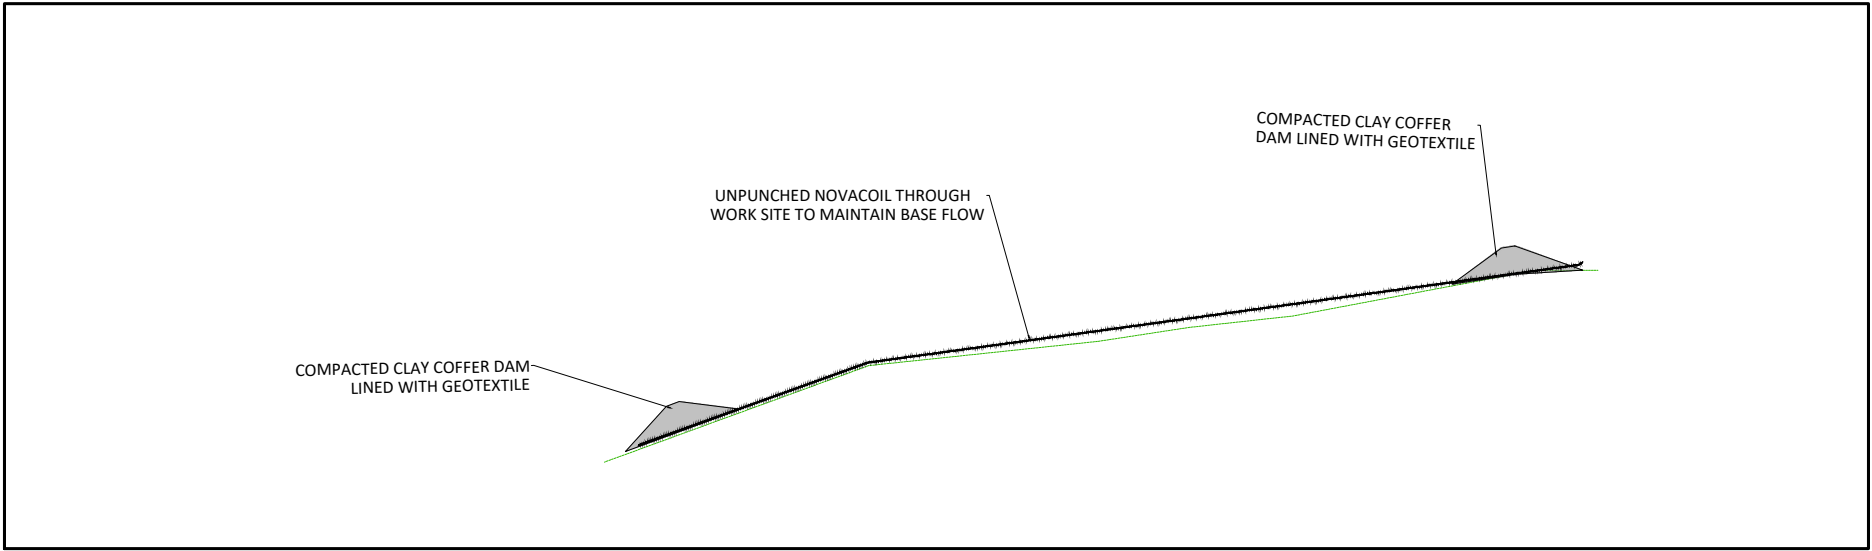

PROPOSED COFFER DAM INSTALLATION

SCALE : A1 @ 1:50 & A3 @ 1:100

CONSENT ISSUE

B	FORMAL S92 RESPONSE	ZY	31/01/24
A	ORIGINAL ISSUE	ZY	21/07/23
REVISION	CHANGES	CHECKED	DATE


COPYRIGHT:
This document and the copyright in this document remain the property of Crang Consulting Ltd. The contents of this document may not be reproduced either in whole or in part by any means whatsoever without the prior written consent of Crang Consulting.



PHONE +64 09 320 3325
WEB www.crangcivil.co.nz
ADDRESS 1016a Great South Road, Penrose, Auckland
POST PO Box 42-089, Orakei, Auckland 1745, NZ

CLIENT		
ABIB (OAMARU) LTD		
PROJECT		
GOODLAND COASTAL FARM		
TITLE		
TEMPORARY STREAM DIVERSION WORKS		
DRAWN	TG	SCALE A1 1:100
DESIGNED	TG	A3 1:200
PROJECT No 1366	DRAWING No C477	REVISION A

SAVED: P:\1366 - Goodland - Goodland - Kakanui Farm Park\5.0 Drawings\C900 SIGNIFICANT ECOLOGICAL AREA PLAN.dwg - July 20, 2023, PRINTED: July 21, 2023

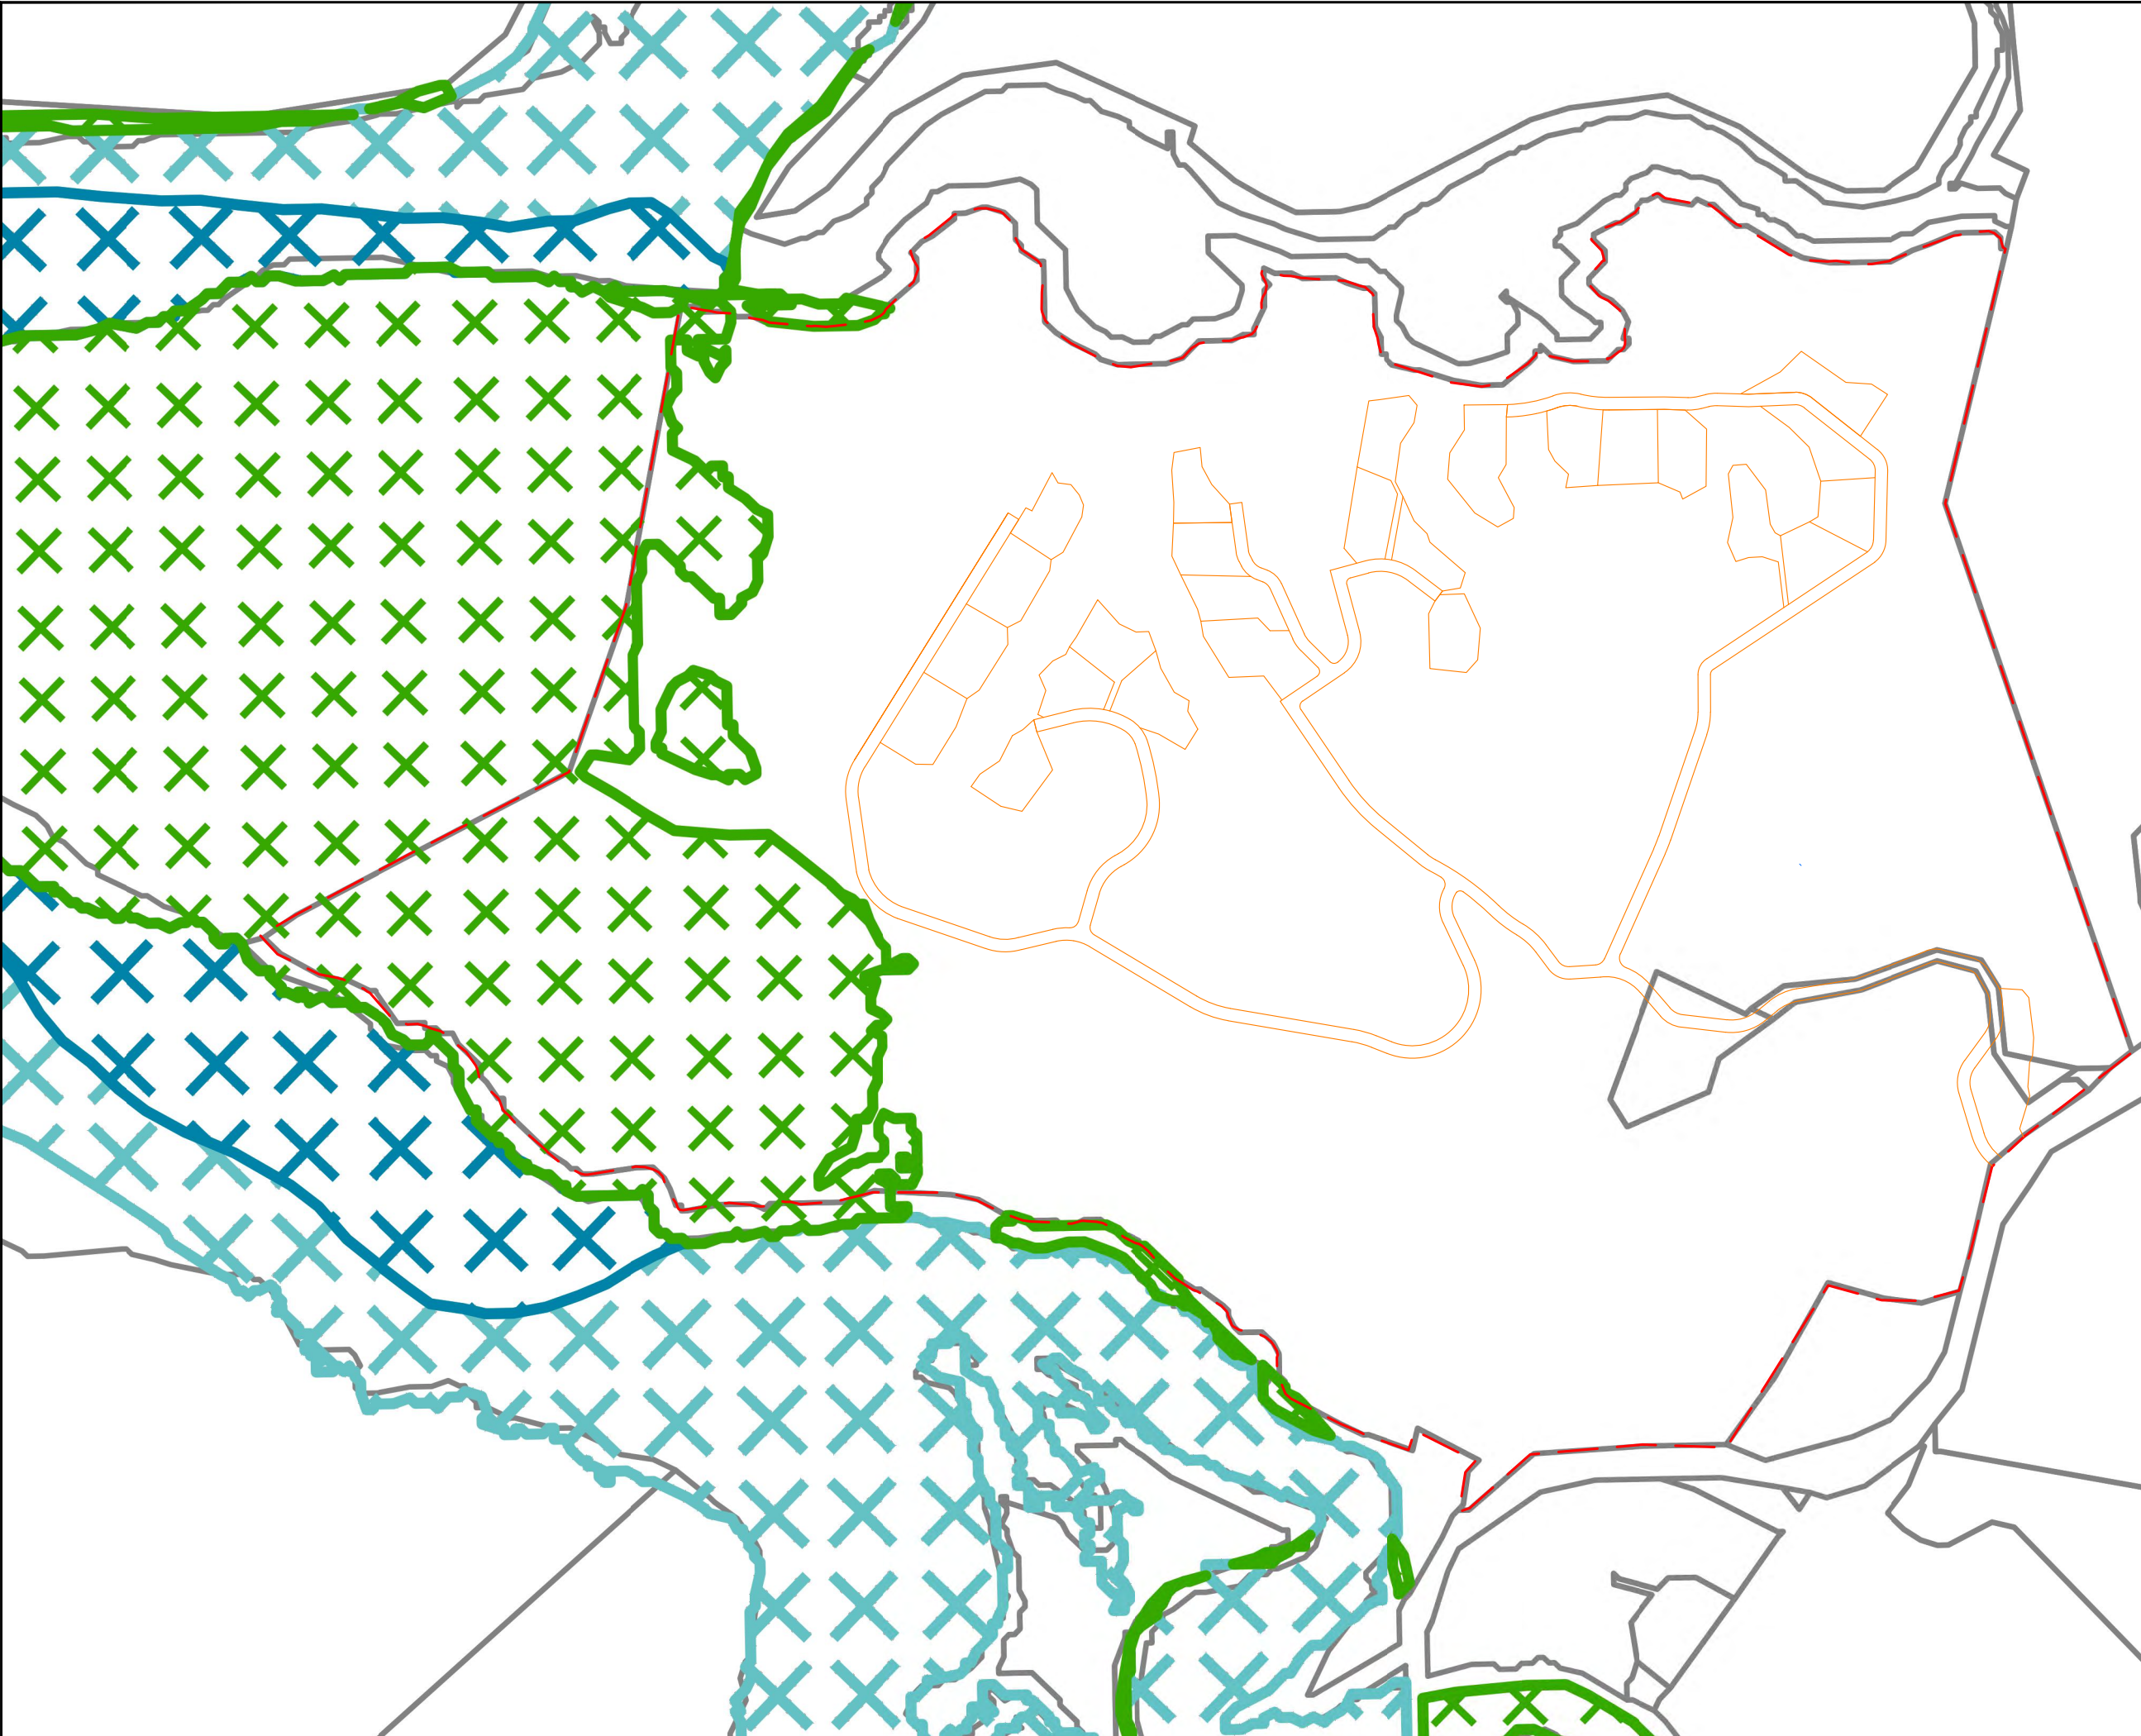

LEGEND

- SITE BOUNDARY
- EXISTING BOUNDARIES
- PROPOSED LOT AND ROAD BOUNDARIES
- ++ TERRESTRIAL[RP/DP]
- ++ MARINE 1 [RCP]
- ++ MARINE 2 [RCP]

CONSENT ISSUE

A	ORIGINAL	ZY	21/07/23
REVISION	CHANGES	CHECKED	DATE

COPYRIGHT:
This document and the copyright in this document remain the property of Crang Consulting Ltd. The contents of this document may not be reproduced either in whole or in part by any means whatsoever without the prior written consent of Crang Consulting.



PHONE +64 09 320 3325
WEB www.crangcivil.co.nz
ADDRESS 1016a Great South Road, Penrose, Auckland
POST PO Box 42-089, Orakei, Auckland 1745, NZ


CLIENT
ABIB (OAMARU) LTD

PROJECT
GOODLAND COASTAL FARM

TITLE
SIGNIFICANT ECOLOGICAL AREA PLAN

DRAWN	TG	SCALE
DESIGNED	TG	A1 1:3000
PROJECT No	DRAWING No	A3 1:6000
1366	C900	REVISION A

SAVED: P:\1366 - Goodland - Kakanui Farm Park\5.0 Drawings\C901 EXISTING WETLAND PLAN(10m AND 20m SETBACK).dwg - July 20, 2023 - PRINTED: July 21, 2023

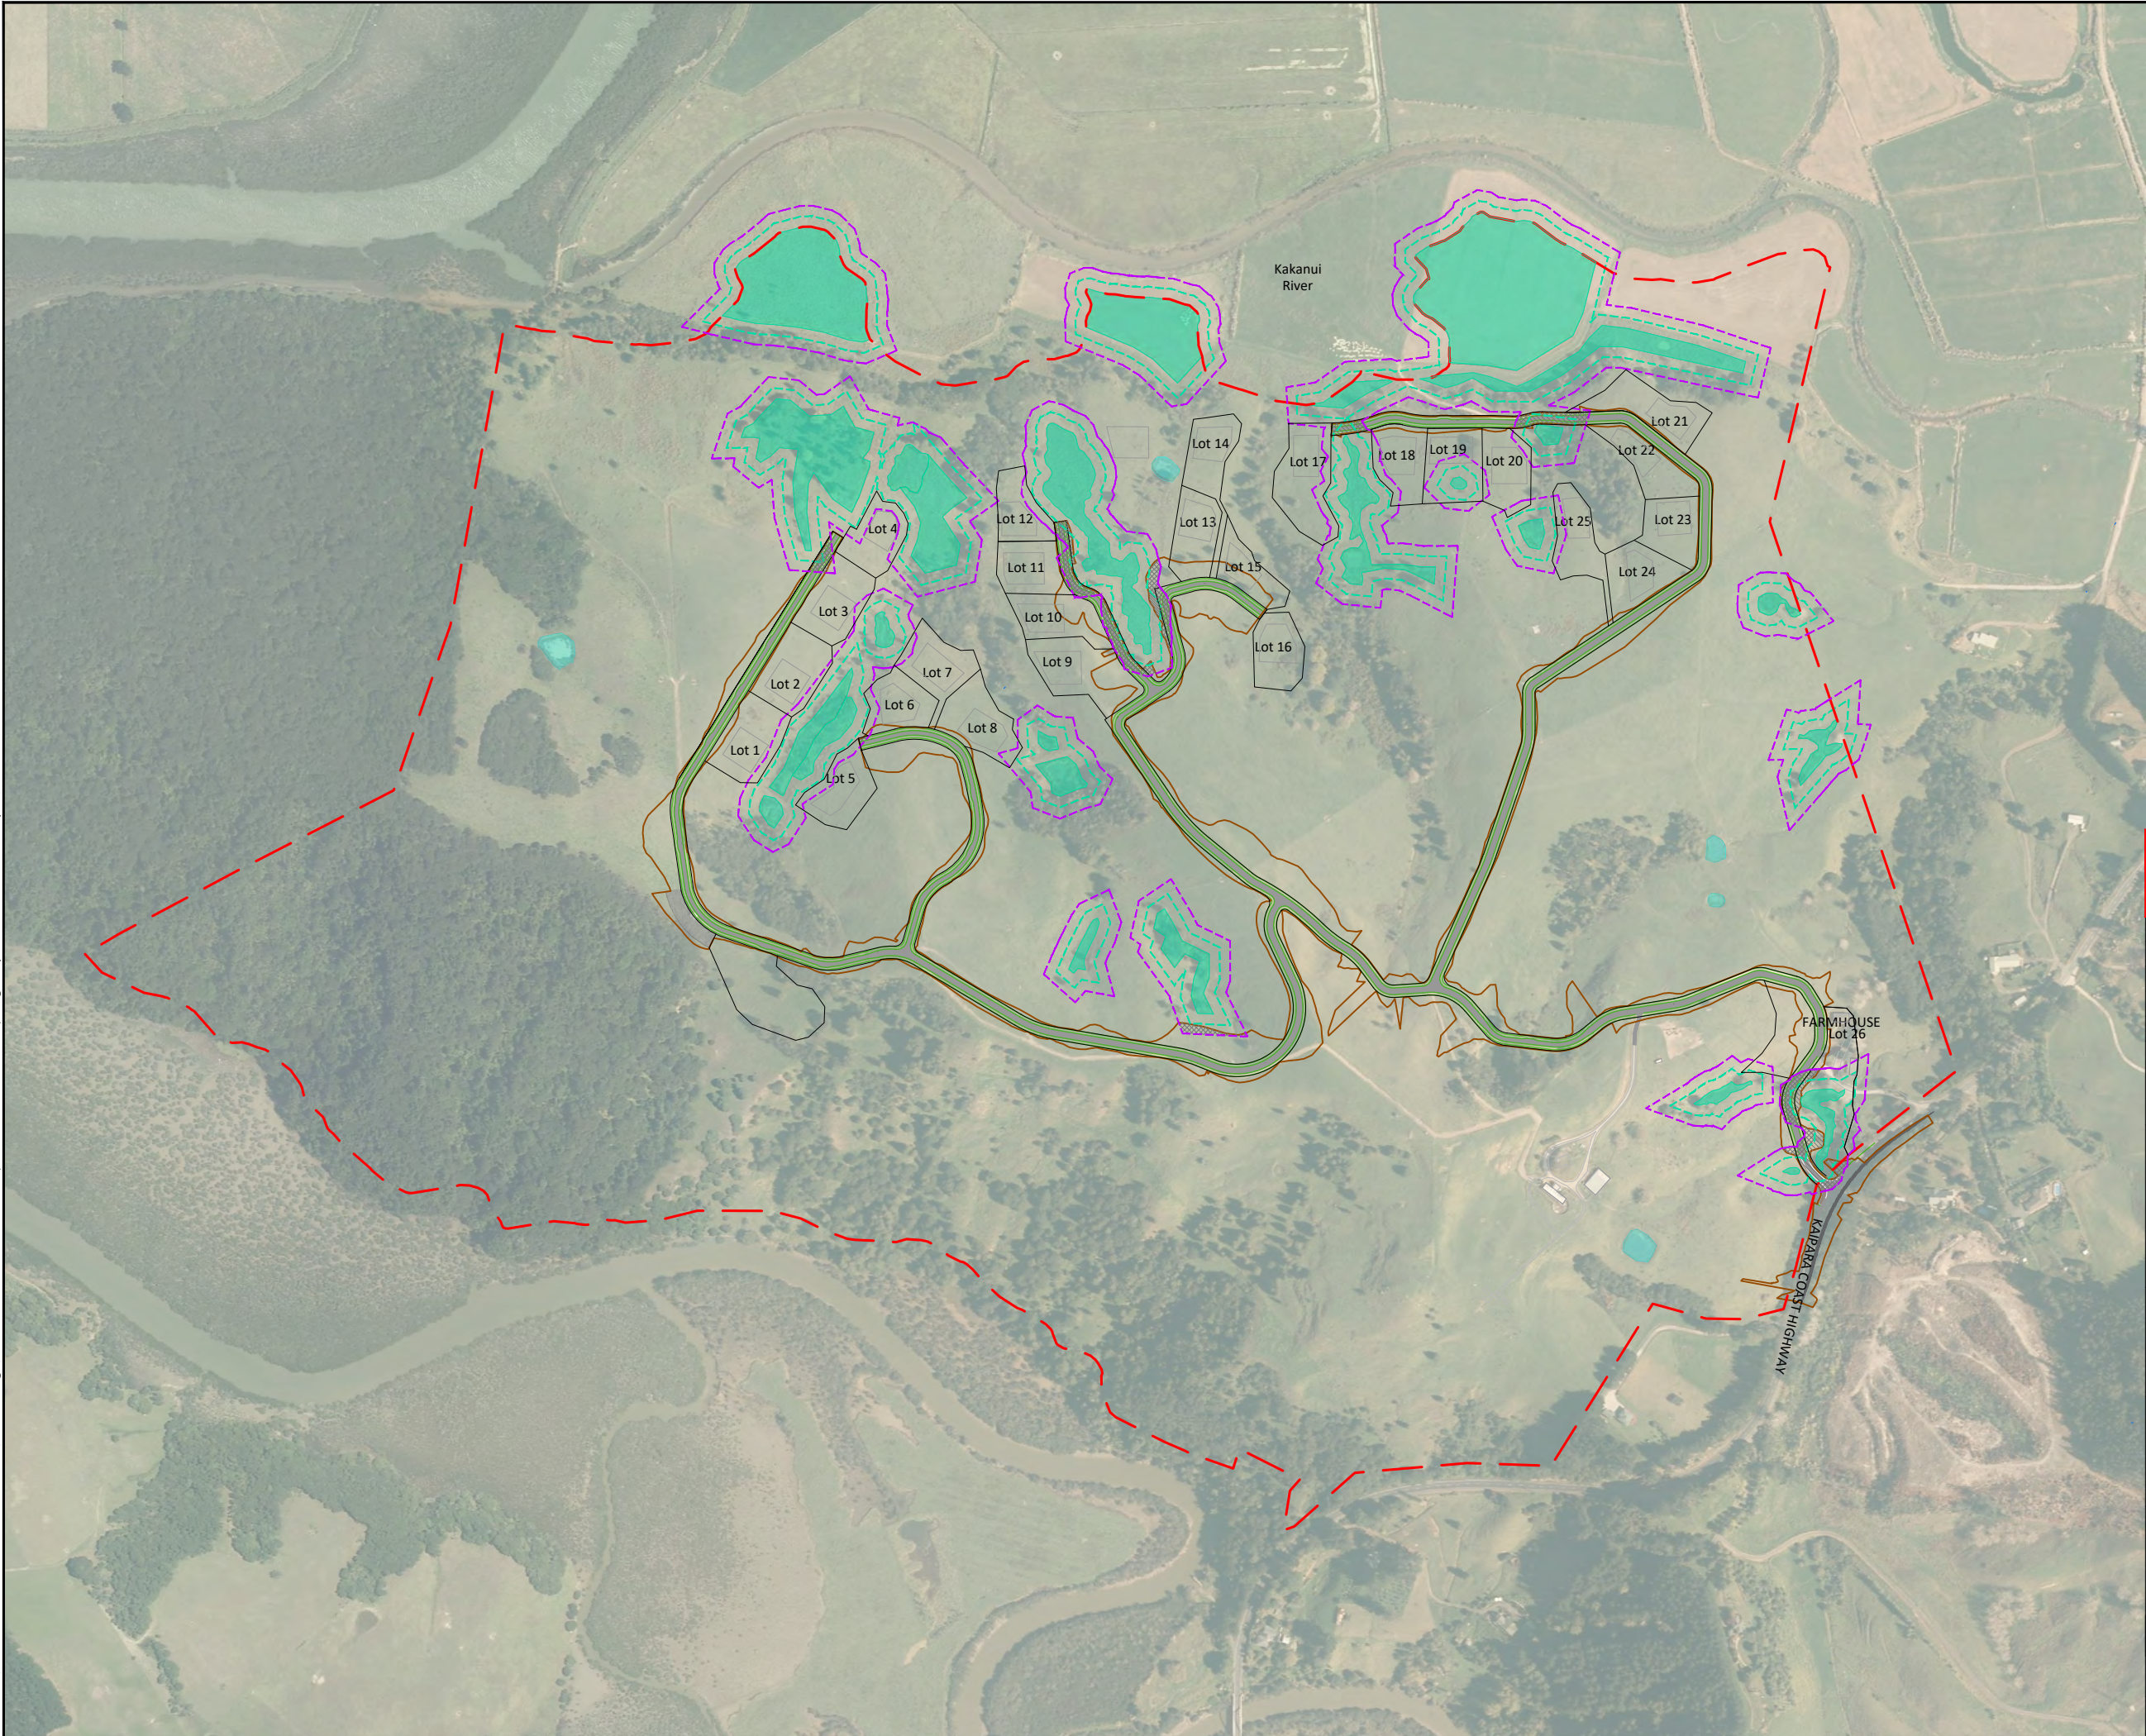

LEGEND

- SITE BOUNDARY
- PROPOSED LOT AND ROAD BOUNDARIES
- PROPOSED BUILDING PLATFORM
- EARTHWORK EXTENT
- NATURAL WETLAND
- MANMADE WETLAND
- 10m SETBACK FROM NATURAL WETLAND
- 20m SETBACK FROM NATURAL WETLAND
- OVERLAY BETWEEN 10m SETBACK FROM NATURAL WETLAND AND EARTHWORKS EXTENT AREA: 1629m²
- OVERLAY BETWEEN 10-20m SETBACK FROM NATURAL WETLAND AND EARTHWORKS EXTENT AREA: 5278m²

CONSENT ISSUE

A	ORIGINAL	ZY	21/07/23
REVISION	CHANGES	CHECKED	DATE

COPYRIGHT:
This document and the copyright in this document remain the property of Crang Consulting Ltd. The contents of this document may not be reproduced either in whole or in part by any means whatsoever without the prior written consent of Crang Consulting.



PHONE +64 09 320 3325
WEB www.crangcivil.co.nz
ADDRESS 1016a Great South Road, Penrose, Auckland
POST PO Box 42-089, Orakei, Auckland 1745, NZ

CLIENT

ABIB (OAMARU) LTD

PROJECT


GOODLAND COASTAL FARM

TITLE

EXISTING WETLAND
PLAN(10m AND 20m
SETBACK)

DRAWN	TG	SCALE A1 1:3000
DESIGNED	TG	A3 1:6000
PROJECT No 1366	DRAWING No C901	REVISION A

SAVED: P:\1366 - Goodland - Kakanui Farm Park\5.0 Drawings\C902 EXISTING WETLAND PLAN (100m SETBACK).dwg - July 21, 2023. PRINTED: July 21, 2023

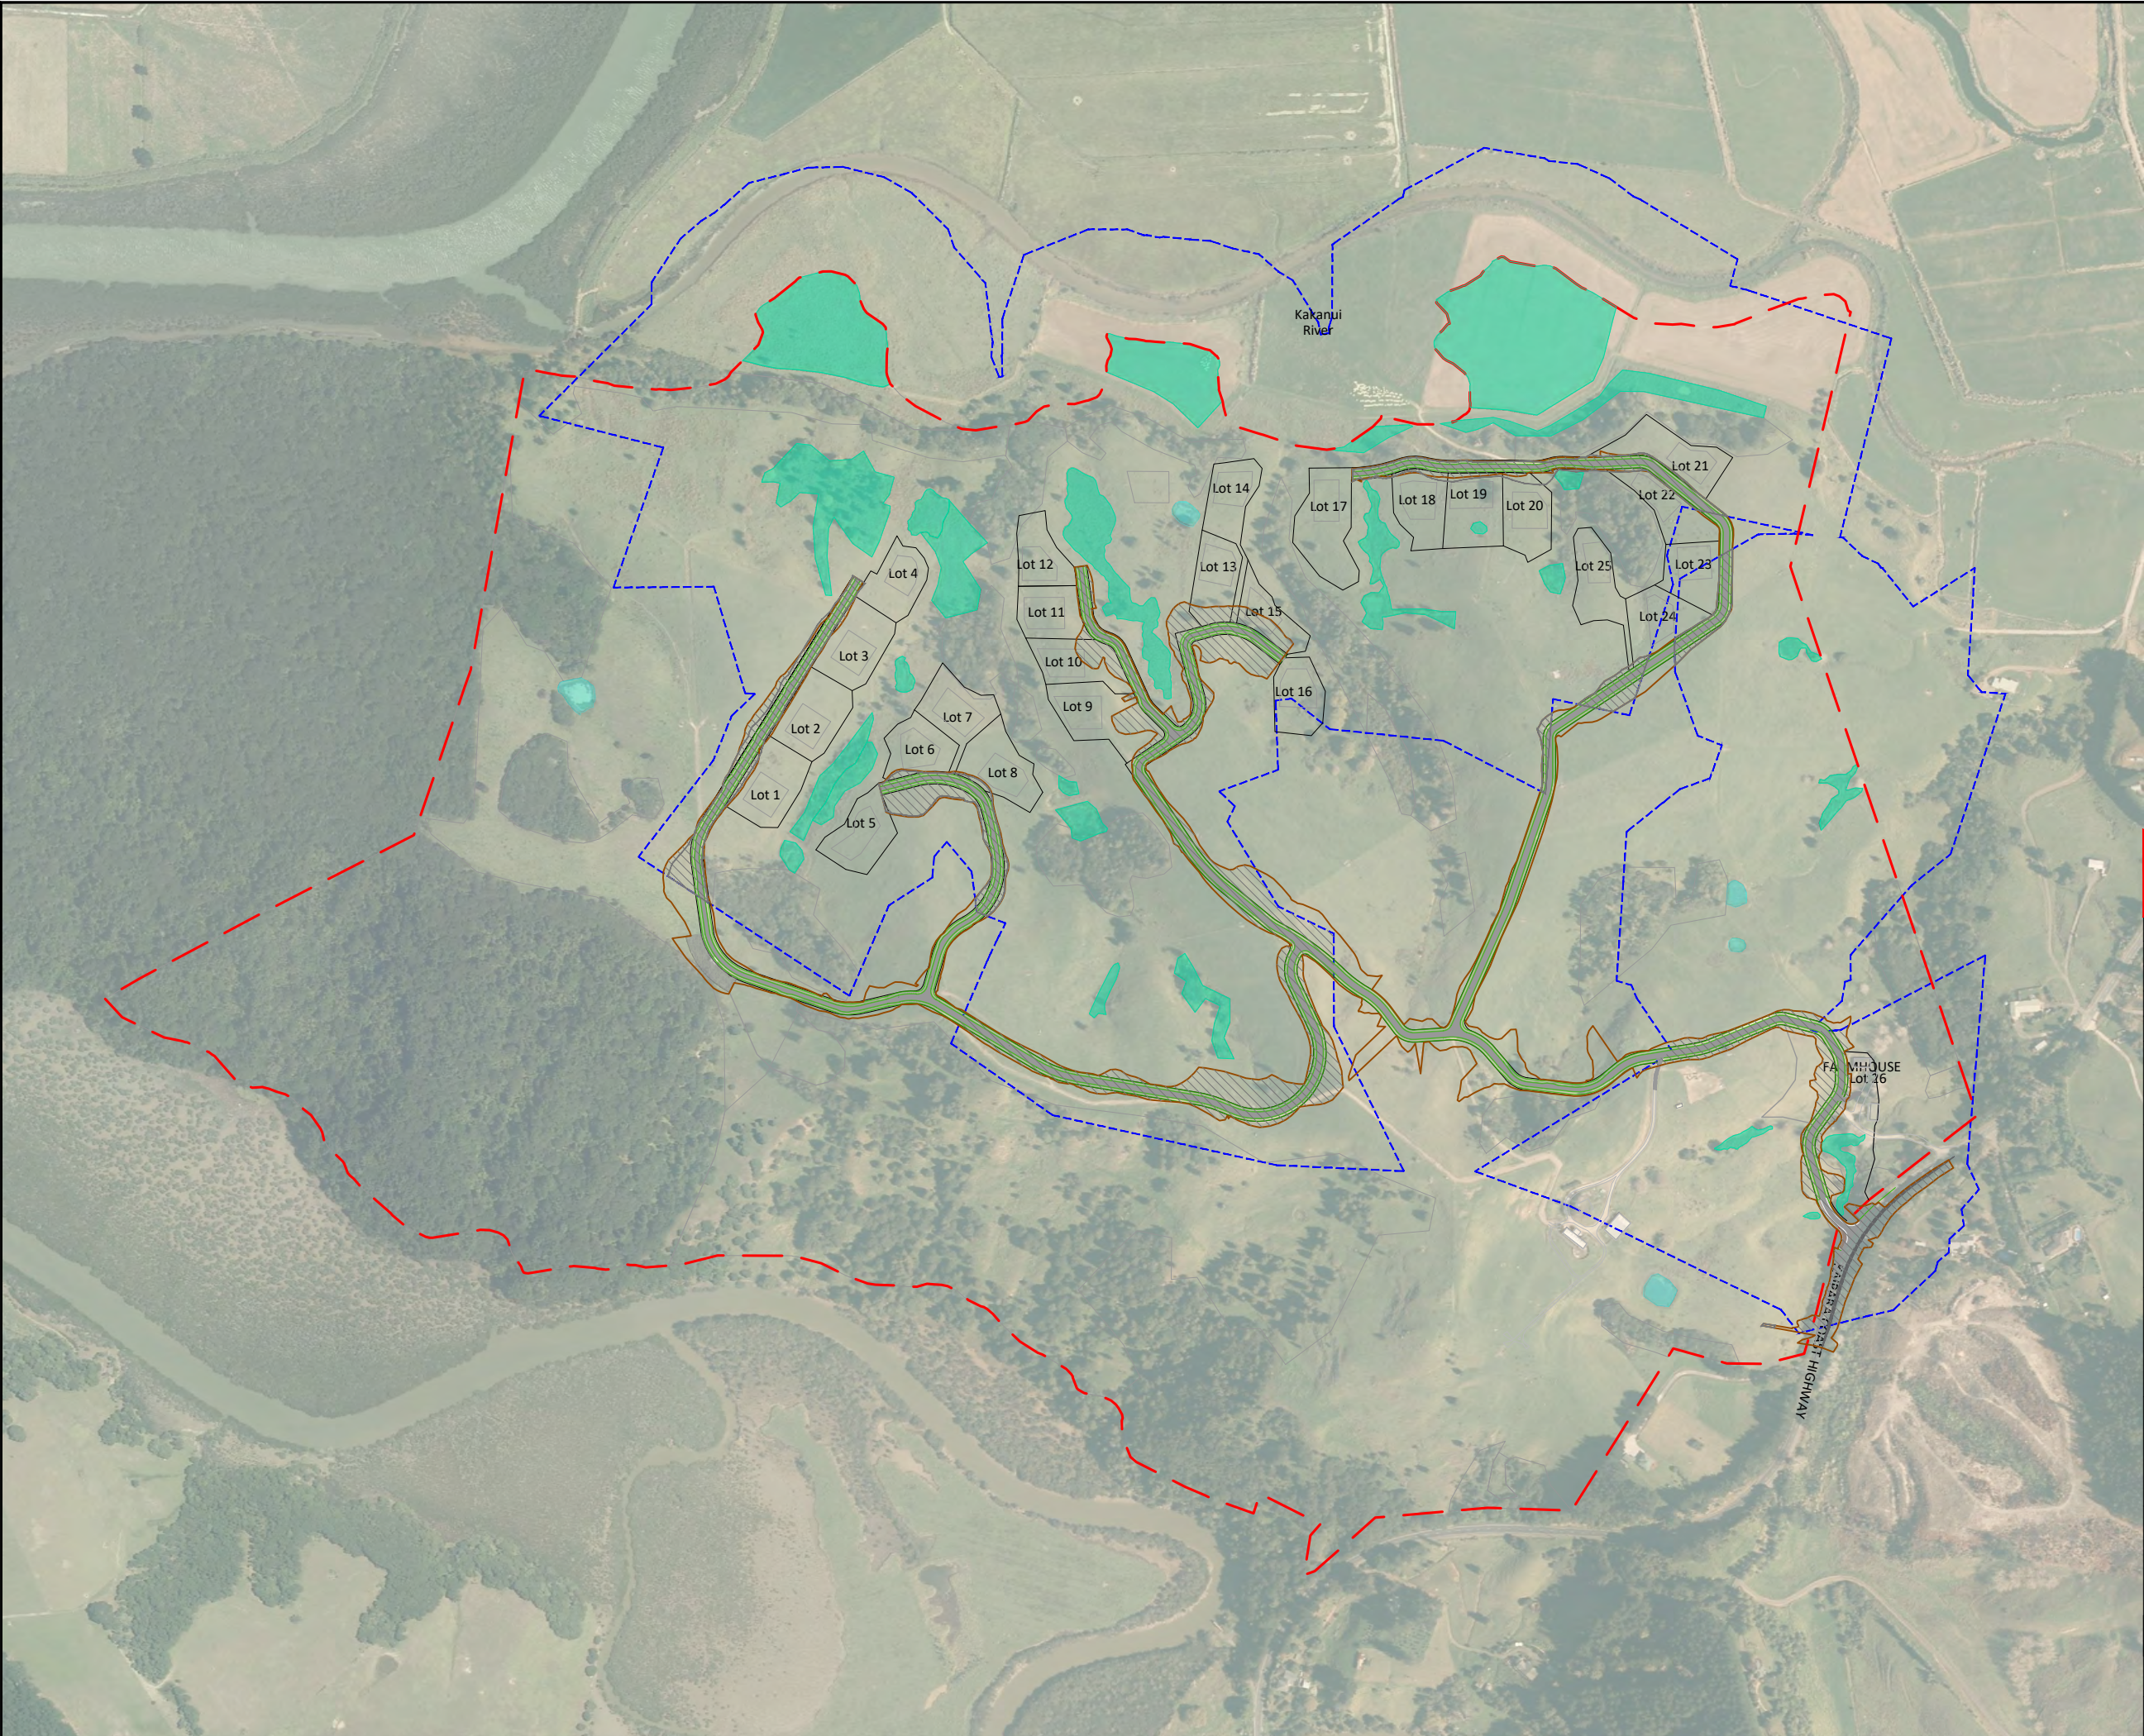

LEGEND

- SITE BOUNDARY
- PROPOSED LOT AND ROAD BOUNDARIES
- PROPOSED BUILDING PLATFORM
- EARTHWORK EXTENT
- NATURAL WETLAND
- MANMADE WETLAND
- 100m SETBACK FROM NATURAL WETLAND
- OVERLAY BETWEEN 100m SETBACK AND EARTHWORKS EXTENT AREA: 63487m²

CONSENT ISSUE

A	ORIGINAL ISSUE	ZY	21/07/23
REVISION	CHANGES	CHECKED	DATE

COPYRIGHT:
This document and the copyright in this document remain the property of Crang Consulting Ltd. The contents of this document may not be reproduced either in whole or in part by any means whatsoever without the prior written consent of Crang Consulting.



PHONE +64 09 320 3325
WEB www.crangcivil.co.nz
ADDRESS 1016a Great South Road, Penrose, Auckland
POST PO Box 42-089, Orakei, Auckland 1745, NZ

CLIENT
ABIB (OAMARU) LTD

PROJECT
GOODLAND COASTAL FARM

TITLE
**EXISTING WETLAND PLAN
(100m SETBACK)**

DRAWN	TG	SCALE A1 1:3000
DESIGNED	TG	A3 1:6000
PROJECT No 1366	DRAWING No C902	REVISION A

SAVED: P:\1366 - Goodland - Kakanui Farm Park\5.0 Drawings\C903 EXISTING STREAM PLAN (20m SETBACK).dwg - July 21, 2023. PRINTED: July 21, 2023



LEGEND

- SITE BOUNDARY
- PROPOSED LOT AND ROAD BOUNDARIES
- PROPOSED BUILDING PLATFORM
- EARTHWORK EXTENT
- NATURAL WETLAND
- MANMADE WETLAND
- 20m OFFSETS STREAM
- EPHEMERAL STREAM
- INTERMITTENT STREAM
- PERMANENT STREAM
- ▨ OVERLAY BETWEEN 20m STREAM SETBACK AND STREAM AREA: 1810m²

CONSENT ISSUE

A	ORIGINAL ISSUE	ZY	21/07/23
REVISION	CHANGES	CHECKED	DATE

COPYRIGHT:
This document and the copyright in this document remain the property of Crang Consulting Ltd. The contents of this document may not be reproduced either in whole or in part by any means whatsoever without the prior written consent of Crang Consulting.



PHONE +64 09 320 3325
WEB www.crangcivil.co.nz
ADDRESS 1016a Great South Road, Penrose, Auckland
POST PO Box 42-089, Orakei, Auckland 1745, NZ

CLIENT

ABIB (OAMARU) LTD

PROJECT

GOODLAND COASTAL FARM

TITLE

EXISTING STREAM PLAN (20m SETBACK)

DRAWN	TG	SCALE
		A1 1:3000
DESIGNED	TG	A3 1:6000
PROJECT No	DRAWING No	REVISION
1366	C903	A

SAVED: P:\1366 - Goodland - Kakanui Farm Park\5.0 Drawings\C904 100-YEAR FLOOD EXTENT PLAN.dwg - July 21, 2023. PRINTED: July 21, 2023



LEGEND

- SITE BOUNDARY
- PROPOSED LOT AND ROAD BOUNDARIES
- PROPOSED BUILDING PLATFORM
- EARTHWORK EXTENT
- 100-YEAR FLOOD EXTENT (AUCKLAND GIS)

NOTES:
EXTENT OF THE 100-YEAR FLOOD PLAINS IS ONLY PARTIALLY SHOWN OUTSIDE OF THE DEVELOPMENT SITE ON THE PLAN. PLEASE REFER TO AUCKLAND GEOMAPS FOR MORE DETAILS.

CONSENT ISSUE

A	ORIGINAL ISSUE	ZY	21/07/23
REVISION	CHANGES	CHECKED	DATE

COPYRIGHT:
This document and the copyright in this document remain the property of Crang Consulting Ltd. The contents of this document may not be reproduced either in whole or in part by any means whatsoever without the prior written consent of Crang Consulting.



PHONE +64 09 320 3325
WEB www.crangcivil.co.nz
ADDRESS 1016a Great South Road, Penrose, Auckland
POST PO Box 42-089, Orakei, Auckland 1745, NZ

CLIENT

ABIB (OAMARU) LTD

PROJECT


GOODLAND COASTAL FARM

TITLE

100-YEAR FLOOD EXTENT PLAN

DRAWN	TG	SCALE
		A1 1:3000
DESIGNED	TG	A3 1:6000
PROJECT No	DRAWING No	REVISION
1366	C904	A

SAVED: P:\1366 - Goodland - Kakanui Farm Park\5.0 Drawings\C905 LOT LAYOUT EARTHWORKS WETLANDS STREAMS AND SETBACKS PLAN.dwg - July 21, 2023. PRINTED: July 21, 2023

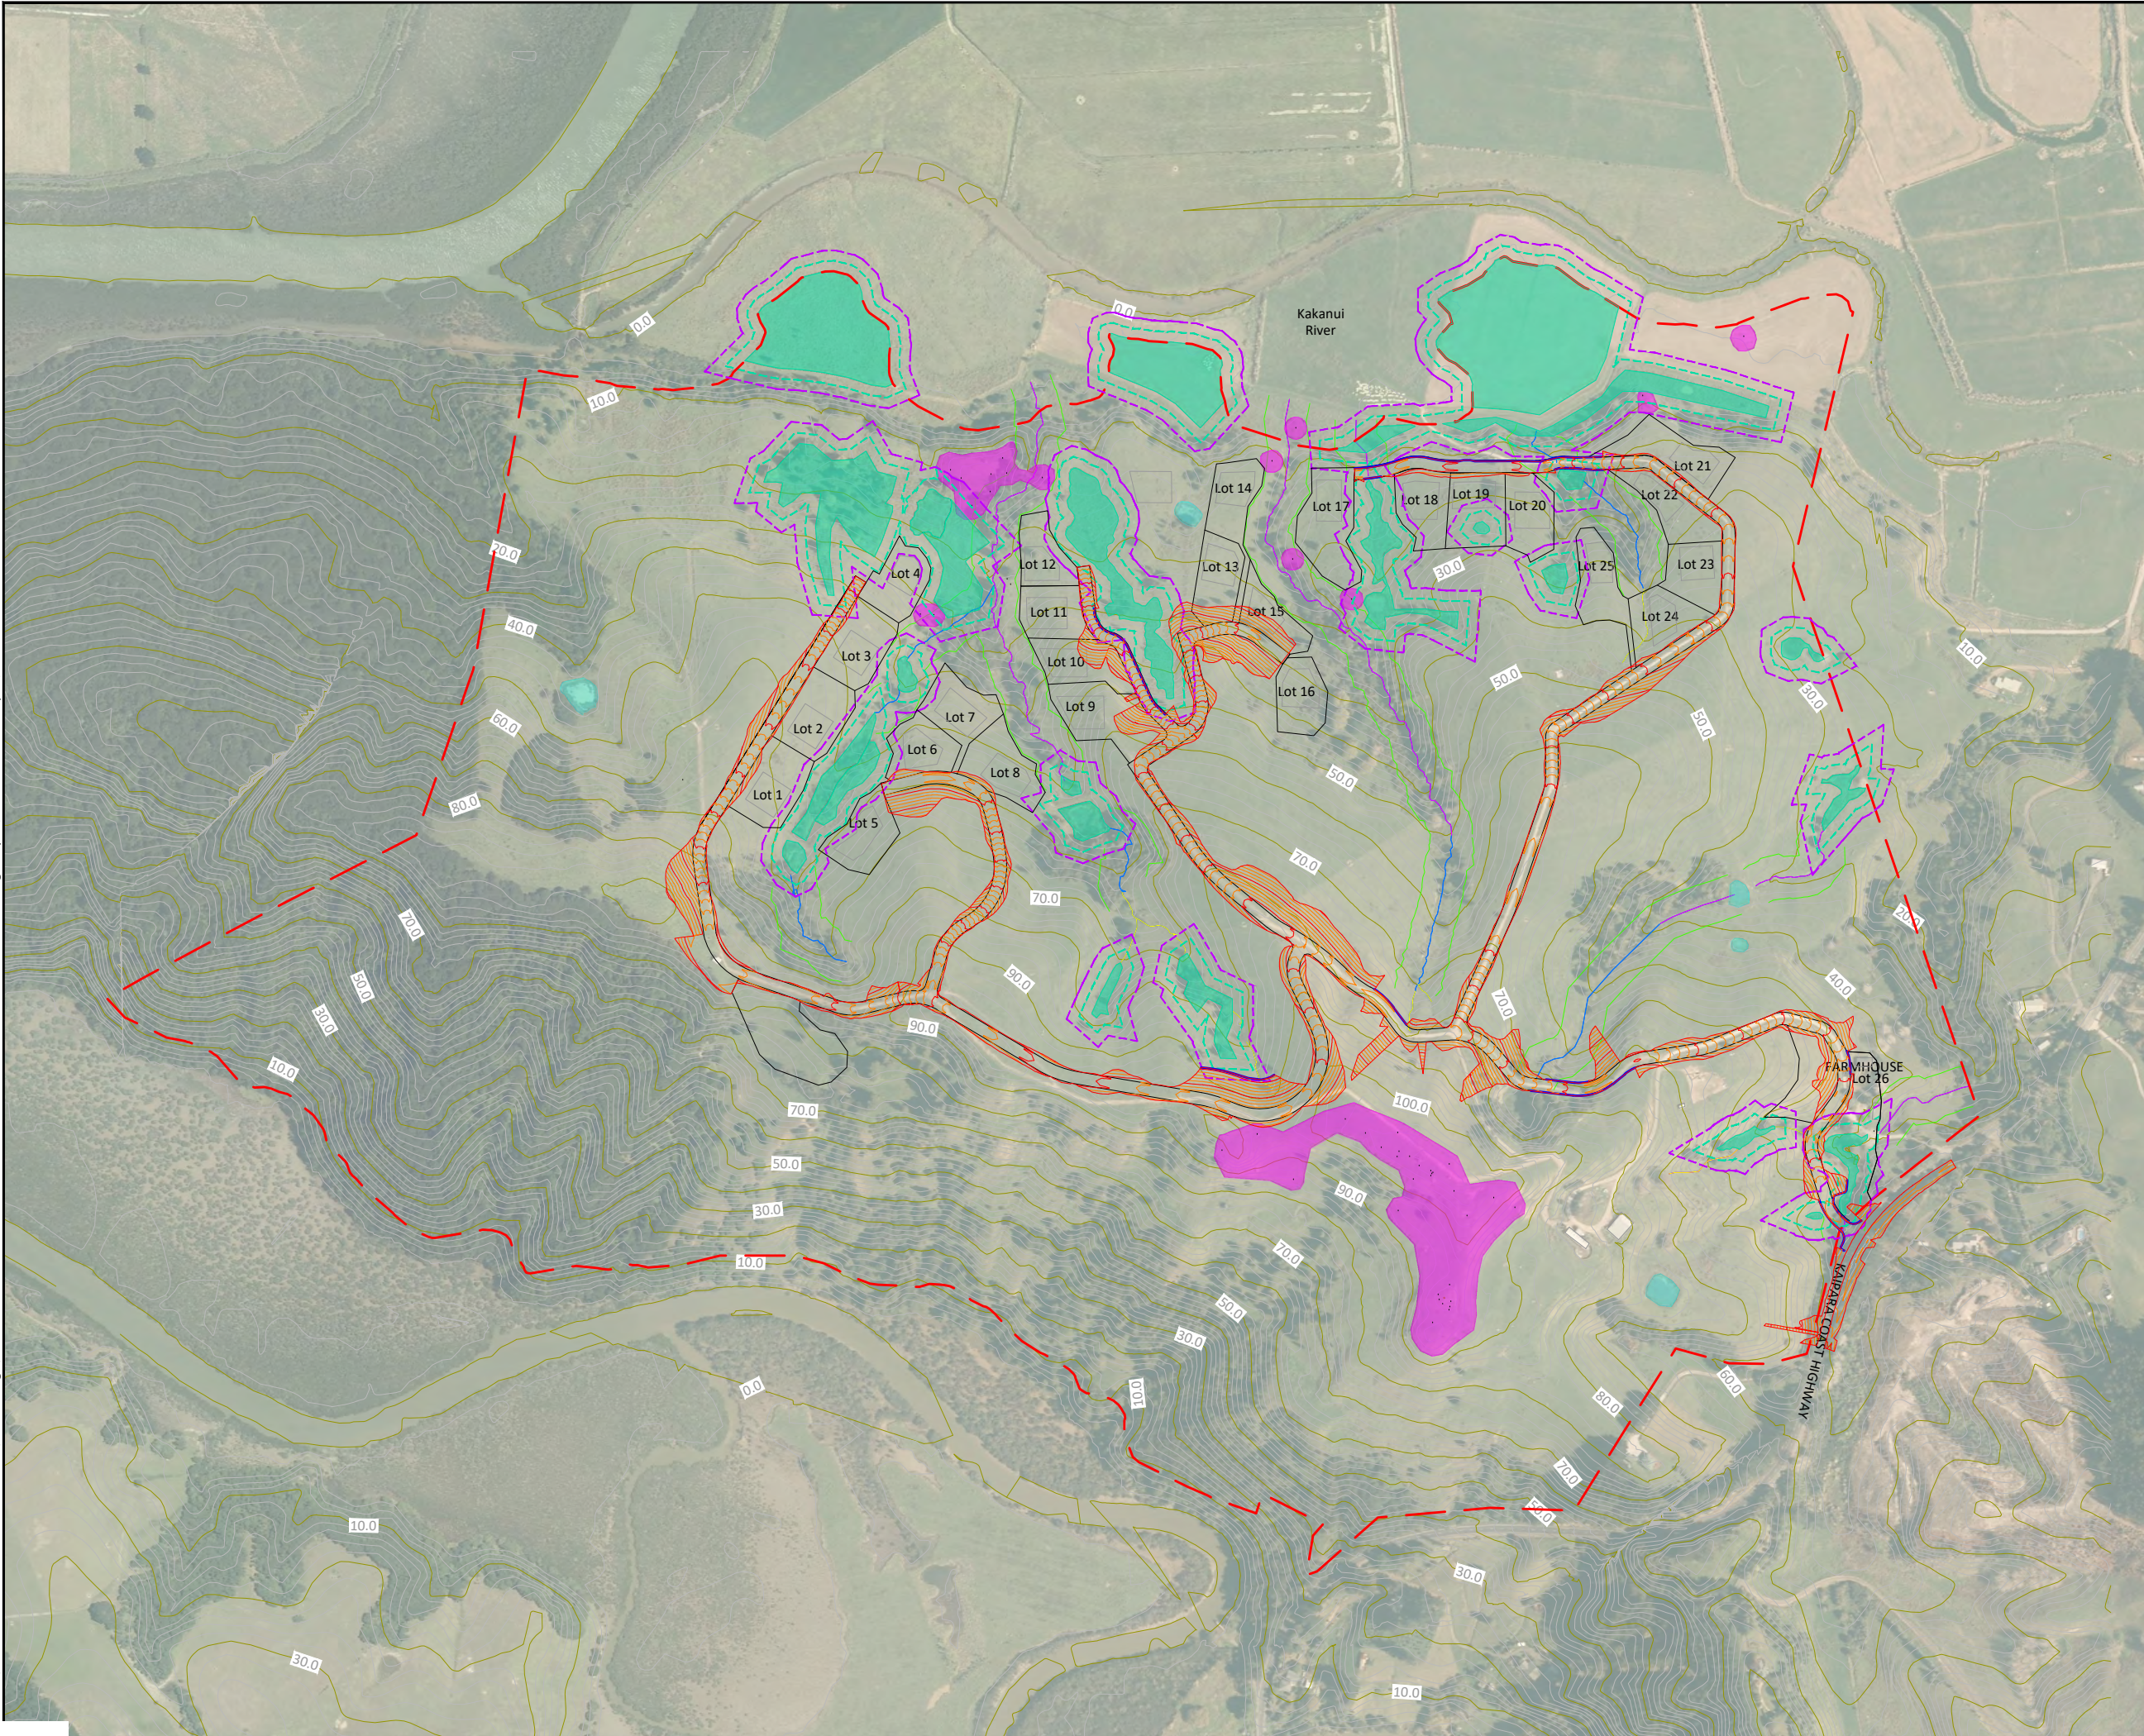

LEGEND

- 50.0 PROPOSED CONTOURS
- 52.0 EXISTING CONTOURS
- 50.0
- 52.0
- SITE BOUNDARY
- PROPOSED LOT AND ROAD BOUNDARIES
- PROPOSED BUILDING PLATFORM
- EARTHWORK EXTENT
- 20m OFFSETS STREAM
- EPHEMERAL STREAM
- INTERMITTENT STREAM
- PERMANENT STREAM
- ARCHAEOLOGY EXTENT
- NATURAL WETLAND
- 10m SETBACK FROM NATURAL WETLAND
- 20m SETBACK FROM NATURAL WETLAND
- MANMADE WETLAND

CONSENT ISSUE

A	ORIGINAL	ZY	21/07/23
REVISION	CHANGES	CHECKED	DATE

COPYRIGHT:
This document and the copyright in this document remain the property of Crang Consulting Ltd. The contents of this document may not be reproduced either in whole or in part by any means whatsoever without the prior written consent of Crang Consulting.



CRANGCIVIL
CONSULTING ENGINEERS

PHONE

+64 09 320 3325

WEB

www.crangcivil.co.nz

ADDRESS

1016a Great South Road, Penrose, Auckland

POST

PO Box 42-089, Orakei, Auckland 1745, NZ

CLIENT

ABIB (OAMARU) LTD

PROJECT

GOODLAND COASTAL FARM

TITLE

LOT LAYOUT EARTHWORKS
WETLANDS STREAMS AND
SETBACKS PLAN

DRAWN	TG	SCALE
DESIGNED	TG	A1 1:3000
PROJECT No	DRAWING No	A3 1:6000
1366	C905	REVISION
		A

SAVED: P:\1366 - Goodland - Kakanui Farm Park\5.0 Drawings\C906 EXISTING OVERLAND FLOW PATH PLAN.dwg - January 9, 2024 - PRINTED: January 9, 2024



LEGEND

- SITE BOUNDARY
- PROPOSED LOT AND ROAD BOUNDARIES
- PROPOSED BUILDING PLATFORM
- EARTHWORK EXTENT
- NATURAL WETLAND
- MANMADE WETLAND
- GIS OVERLAND FLOW PATH
- EPHEMERAL STREAM
- INTERMITTENT STREAM
- PERMANENT STREAM

NOTES

1. EPHEMERAL STREAM, INTERMITTENT STREAM AND PERMANENT STREAM SHOWN ON THE PLAN BASED ON GPS SURVEY.

CONSENT ISSUE

A	ORIGINAL ISSUE	ZY	09/01/24
REVISION	CHANGES	CHECKED	DATE

COPYRIGHT:
This document and the copyright in this document remain the property of Crang Consulting Ltd. The contents of this document may not be reproduced either in whole or in part by any means whatsoever without the prior written consent of Crang Consulting.



PHONE +64 09 320 3325
WEB www.crangcivil.co.nz
ADDRESS 1016a Great South Road, Penrose, Auckland
POST PO Box 42-089, Orakei, Auckland 1745, NZ

CLIENT

ABIB (OAMARU) LTD

PROJECT


GOODLAND COASTAL FARM

TITLE

EXISTING OVERLAND FLOW PATH PLAN

DRAWN	TG	SCALE
		A1 1:3000
DESIGNED	TG	A3 1:6000
PROJECT No	DRAWING No	REVISION
1366	C906	A

SAVED: P:\1366 - Goodland - Kakanui Farm Park\5.0 Drawings\C908 EXISTING AND PROPOSED FEATURES PLAN.dwg - February 1, 2024. PRINTED: February 1, 2024

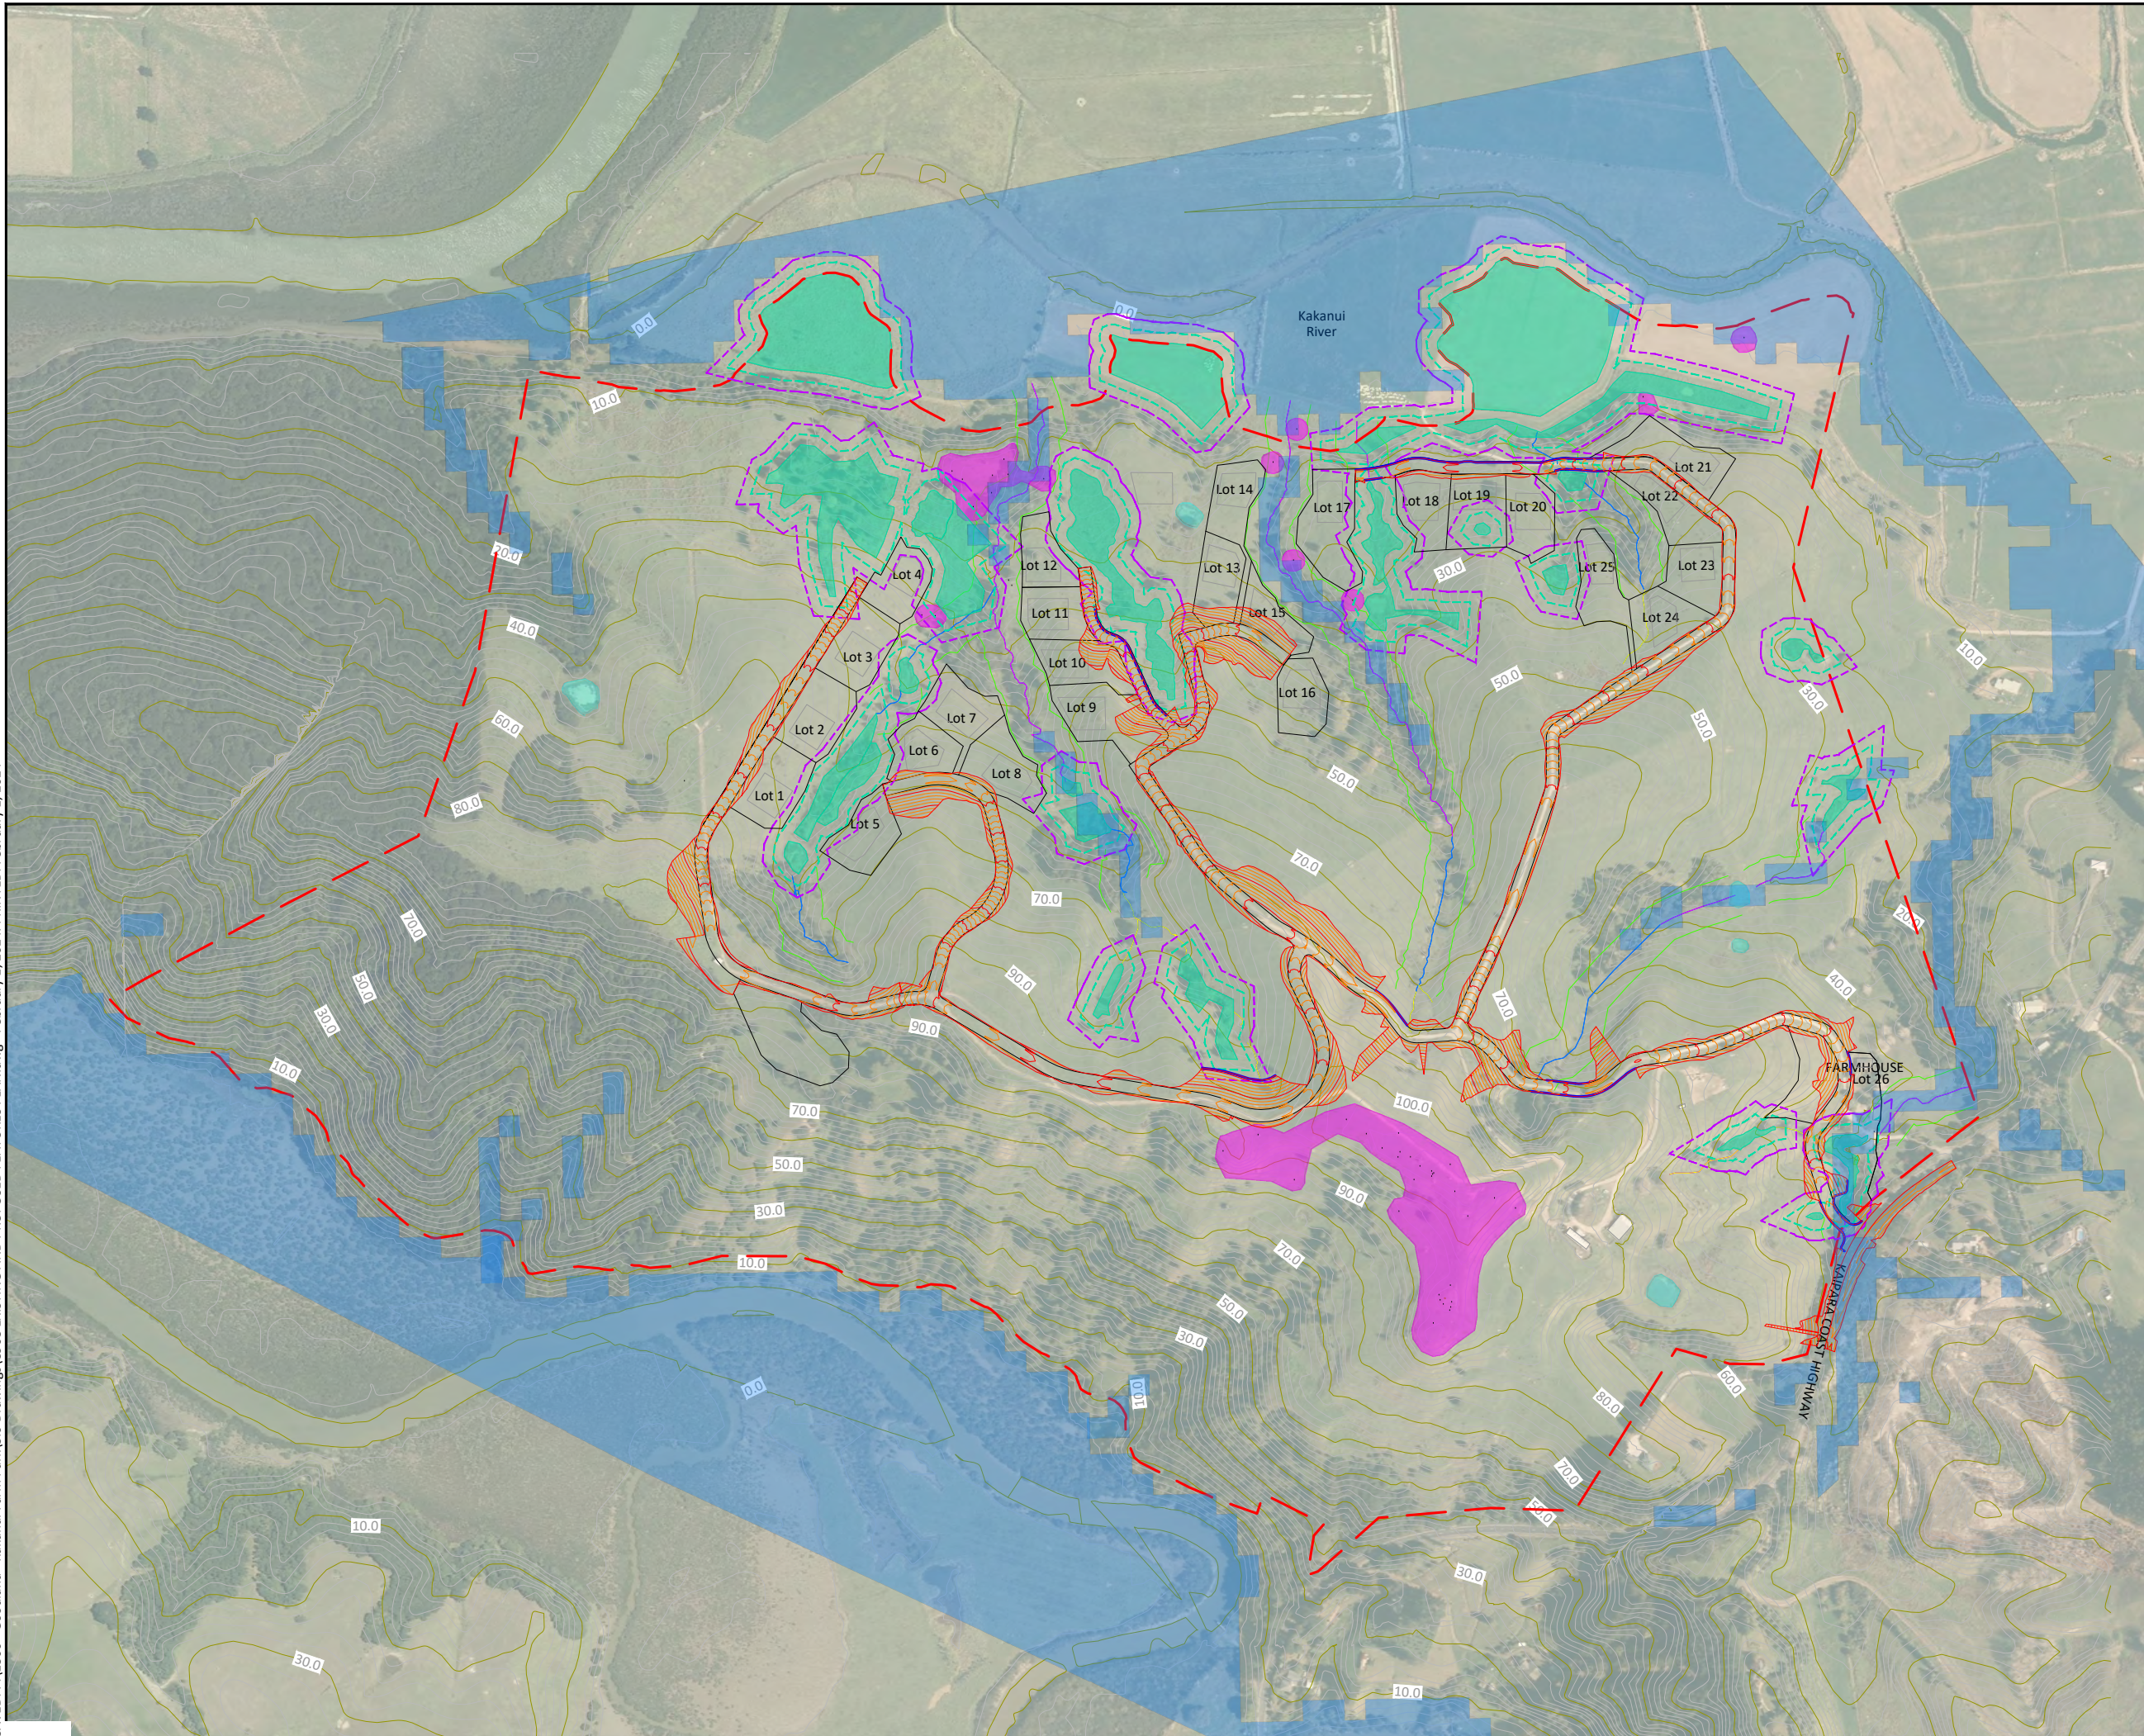

LEGEND

- 50.0
- 52.0
- 50.0
- 52.0
- SITE BOUNDARY
- PROPOSED LOT AND ROAD BOUNDARIES
- PROPOSED BUILDING PLATFORM
- EARTHWORK EXTENT
- 20m OFFSETS STREAM
- EPHEMERAL STREAM
- INTERMITTENT STREAM
- PERMANENT STREAM
- ARCHAEOLOGY EXTENT
- NATURAL WETLAND
- MANMADE WETLAND
- 10m SETBACK FROM NATURAL WETLAND
- 20m SETBACK FROM NATURAL WETLAND
- 100-YEAR FLOOD EXTENT (AUCKLAND GIS)



NOTES:

- THE EXTENT OF 100-YEAR FLOOD PLAINS ONLY SHOWN WITHIN OR ADJACENT TO THE SITE.

CONSENT ISSUE

A	ORIGINAL ISSUE	ZY	31/01/24
REVISION	CHANGES	CHECKED	DATE

COPYRIGHT:
This document and the copyright in this document remain the property of Crang Consulting Ltd. The contents of this document may not be reproduced either in whole or in part by any means whatsoever without the prior written consent of Crang Consulting.



PHONE +64 09 320 3325
WEB www.crangcivil.co.nz
ADDRESS 1016a Great South Road, Penrose, Auckland
POST PO Box 42-089, Orakei, Auckland 1745, NZ

CLIENT

ABIB (OAMARU) LTD

PROJECT

GOODLAND COASTAL FARM

TITLE

EXISTING AND PROPOSED
FEATURES PLAN

DRAWN	TG	SCALE
		A1 1:3000
DESIGNED	TG	A3 1:6000
PROJECT No	DRAWING No	REVISION
1366	C908	A

Memorandum

To: Zoe Avery - The Urbanist
From: Zibo Yang - Crang Consulting
cc: Hari Hari - Goodland
Date: January 31, 2024
Re: 2127 Kaipara Coast Highway – Formal S92 Response – Rev 1

1.0 Introduction/Background

Abib (Oamaru) Ltd (the applicant) has submitted a Resource Consent application (BUN60406128) for a subdivision proposed at 2127 Kaipara Coast Highway, Kakanui. Auckland Council have requested further information in two formal Section 92 (S92) letters - part 1 and part 2 dated 16/11/2023 and 5/12/2023 respectively. This memorandum has been prepared by Crang Consulting to address queries relating to civil engineering matters. All other queries will be responded to by the relevant specialists.

The following responses address items relevant to civil engineering within the Section 92 request letters. The queries responded to herein are cited in italics for ease of reference, with the corresponding response below. Each question retains the same number and wording as in the letter for ease of reference.

2.0 Response to S92 Part 1 Queries

▪ Planning Matters

Query No.11: *Please confirm that relevant standards in E11 and E12 are met. If not, please apply for the relevant consents.*

Response:

The proposed civil works are in compliance with E11.6.2. general standards, E12.6.1 Accidental discovery rule and E12.6.2. general standards.

Query No. 15: *Please provide a plan that identifies all natural features on the site, the proposed earthworks, lot boundaries and roads. Crang Civil Plan 900 and the Wildlands Appendices are noted however this request seeks to understand what works are proposed in relation to each specific feature, associated setbacks etc.*

Response:

A new engineering plan 908 has been prepared to include the natural and proposed features such as proposed earthworks, boundaries, roads/accessways, as well as existing streams, wetlands, archaeology extents and associated setbacks from streams and wetlands. For other features such as vegetation habitat, please refer to Wildlands's drawings.

▪ Ecology

Query No. 53: *Culvert 5 is proposed to be length of 12 metres. This is a wide length for one lot and much wider than the current crossing area. The width should be reduced particularly given the wetland located flush with the upstream end of the culvert which would likely be impacted by culvert of this length.*

Please either amend the proposal or provide further justification and assessment of what's proposed.

Response:

The length of culvert 5 is determined by the width of the accessway, which is measured in 12m from boundary to boundary. The current length and cross sectional area of the culvert are considered optimised to ensure it runs perpendicularly across the road in its shortest length to convey stormwater from upstream to downstream up to the 100 year storm event. The proposed design intends to maintain the current flow regime of the stream and reduce adverse potential water ponding effects upstream, therefore the effect on the wetland upstream is considered less than minor. Please refer to culvert calculations in Appendix C of the engineering report and wetland hydrological assessment memo for further details.

▪ Landscape & Visual

Query No. 57: *What is the proposed materiality of the retaining walls?*

Response:

Retaining wall material is to be confirmed and approved at detailed design/building consent stage. The design will consider selecting material with recessive colour to enhance rural character of the site and minimise adverse visual effect.

▪ Streamworks

Query No. 62: *The application reports that the culverts are a permitted activity. However insufficient information has been provided with the application to confirm this assessment. Please provide:*

- *Culvert designs in plan form*
- *Culvert design calculations*
- *Stream information (for assessment against Regulation 70(2) of the NES:FW)*
- *The location of all culverts*
- *An assessment of each culvert against the permitted activity condition of Regulation 70(2) of the NES:FW.*
- *An assessment of each culvert against the permitted activity standards associated with rule E3.4.1(A32).*

This information is required to confirm the culverts are a permitted activity. Note that following the receipt of the requested information, should any individual culvert or the culverts cumulatively not meet the permitted activity rules, then an updated effects assessment will be required, and it is likely that measures would be required to address any identified effects.

In preparing your response to the above, you are advised to refer to the definition of culvert in the AUP and NES:FW, which does not cover such structures that have an inlet/outlet to wetlands.

Response:

- a) Culvert designs in plan form and location of all culverts– plans C470 series
- b) Culvert design calculations – Crangcivil's engineering report Appendix C
- c) Stream information (for assessment against Regulation 70(2) of the NES:FW – see summary table below

	1.1.1 the permitted activity condition of Regulation 70(2) of the NES:FW.	CULVERT 1	CULVERT 2	CULVERT 3	CULVERT 4	CULVERT 5	NOTES
(a)	the culvert must provide for the same passage of fish upstream and downstream as would exist without the culvert, except as required to carry out the works to place, alter, extend, or reconstruct the culvert; and	YES	YES	YES	YES	YES	Refer to plans 470 series and engineering report for details
(b)	the culvert must be laid parallel to the slope of the bed of the river or connected area; and	YES	YES	YES	YES	YES	
(c)	the mean cross-sectional water velocity in the culvert must be no greater than that in all immediately adjoining river reaches; and	YES	YES	YES	YES	YES	
(d)	the culvert's width where it intersects with the bed of the river or connected area (s) and the width of the bed at that location (w), both measured in metres, must compare as follows: (i) where $w \leq 3$, $s \geq 1.3 \times w$; (ii) where $w > 3$, $s \geq (1.2 \times w) + 0.6$; and	YES	YES	YES	YES	YES	
(e)	the culvert must be open-bottomed or its invert must be placed so that at least 25% of the culvert's diameter is below the level of the bed;	YES	YES	YES	YES	YES	
(f)	the bed substrate must be present over the full length of the culvert and stable at the flow rate at or below which the water flows for 80% of the time; and	YES	YES	YES	YES	YES	
(g)	the culvert provides for continuity of geomorphic processes (such as the movement of sediment and debris).	YES	YES	YES	YES	YES	

- d) An assessment of each culvert against the permitted activity condition of Regulation 70(2) of the NES:FW - see summary table for item (c) above
- e) An assessment of each culvert against the permitted activity standards associated with rule E3.4.1(A32) based on the revised engineering design.

	1.1.1 the permitted activity standards associated with rule E3.4.1(A32).	CULVERT 1	CULVERT 2	CULVERT 3	CULVERT 4	CULVERT 5	Notes
1	Culverts or fords less than 30m in length when measured parallel to the direction of water flow complying with the standards in E3.6.1.18	Combined length of all culverts will exceed 30 m					Refer to Section 8.2 of Wildlands' ecological impact assessment for details
2	The activity must comply with the standards in E3.6.1.14 above.	See separate summary table provided below					
3	The 1 per cent annual exceedance probability (AEP) flood shall be accommodated by the structure and/or by an overland flow path without E3 Lakes, rivers, streams and wetlands Auckland Unitary Plan Operative in part 22 significantly increasing flood levels up stream or downstream of the structure	YES	YES	YES	YES	YES	Refer to plans 470 series and engineering report for details
4	Culverts must be constructed of inert materials with a design life of at least 50 years	YES	YES	YES	YES	YES	Culvert products such as humes and hydns generally have a design more than 50 years

	Standards for new structures and the associated bed disturbance or depositing any substance, diversion of water and incidental temporary damming of water	CULVERT 1	CULVERT 2	CULVERT 3	CULVERT 4	CULVERT 5	NOTES
	(1) Structure length must comply with all of the following:						
	(a) the total length of any extended structure must not exceed 30m measured parallel to the direction of water flow. This includes the length of any existing structure and the proposed extension but excludes erosion or scour management works;	Combined length of all culverts will exceed 30 m					Refer to Section 8.2 of Wildland' ecological impact assessment for details
	(b) any required erosion or scour management works must not exceed 5m in length, either side of the extended structure. Such works protruding into the bed do not require a separate consent as they are authorised under this rule; and	YES	YES	No	No	YES	Proposed rip rap length at the culvert outlet Culvert 3 - 9.0 m; Culvert 4 - 8.8 m
1	(c) a new structure must not be erected or placed in individual lengths of 30m or less where this would progressively encase or otherwise modify the bed of a river or stream.	YES	YES	YES	YES	YES	Refer to plans 470 series and engineering report (appendix C) for details
2	During construction bed disturbance upstream or downstream of the structure must not exceed 10m either side, excluding the length of the structure.	YES	YES	YES	YES	YES	
3	The structure must not prevent the passage of fish upstream and downstream in waterbodies that contain fish, except that temporary restrictions to fish passage may occur to enable construction work to be carried out.	YES	YES	YES	YES	YES	
4	The structure must not cause more than minor bed erosion, scouring or undercutting immediately upstream or downstream	YES	YES	YES	YES	YES	
5	Construction material and ancillary structures must be removed from the bed following completion of the activity.	YES	YES	YES	YES	YES	
6	Other than provided for by another rule, the activity must not increase the height or storage capacity of any existing dam.	YES	YES	YES	YES	YES	
7	The 1per cent annual exceedance probability (AEP) flood shall be accommodated by the structure and/or by an overland flow path without increasing flood levels up stream or downstream of the structure, beyond the land or structures owned or controlled by the person undertaking the activity.	YES	YES	YES	YES	YES	
8	Calculation of flow rates will be made using the Auckland Council Technical Publication 108: Guideline for stormwater runoff modelling in the Auckland Region, April 1999.	YES	YES	YES	YES	YES	

Additional November 2023 comments: Multiple proposed culverts have inlets within wetlands. These structures are therefore inconsistent with the definition of a culvert from the AUP:OP and the NES:FW, and would therefore be considered as a pipe (and reclamation in terms of activity).

Notwithstanding the above point, the applicant's engineers have provided the requested assessment; however there is not the necessary supporting information to confirm compliance with the permitted activity condition of Regulation 70(2) of the NES:FW principally as the width of the streams has not been provided.

Response:

Wildland ecologist has conducted a site visit and confirmed all the streams shown on Wildland's drawings have a width of less than 3 m.

The collective length of the 'culvert' structures exceeds 30 m, this cumulative length, exceeds the permitted activity standard (E3.6.12(2)(a)) that relates to rule E3.4.1(A32) from the AUP:OP. IF these structure were to be considered as 'culverts' consent would therefore required under rule E3.4.1(A44). As a discretionary activity (for culverts) or non-complying (for new reclamation) under the AUP:OP it would be envisioned that a measure for address adverse effects is proposed as part of the application.

Response is required to these points and the various requests therein remain.

Response:

The effects of loss of permanent and intermittent stream habitat as a result of the proposed culverts is considered very low, please refer to Wildlands ecological impact assessment report (Section 8.2).

Query No. 63: *The application material shows a number of stormwater outfalls that are proposed; however there is no design information to confirm that these outfalls can be designed to the permitted activity standards associated with rule E3.4.1(A39).*

Please provide the necessary design calculations to confirm the outfalls are a permitted activity; and a plan that shows the outfalls relative to the wetlands

November 2023 comments: A location plan has been provided; however the length of the erosion protection at the outfall has not. Specific design information is required to support the response that has been provided by the applicant's engineers. As this relates to a reason for consent under the AUP:OP it is not considered appropriate to defer this detail to building consent stage.

Request remains.

Response:

Please refer to the revised drawings 470 series as well as the culvert calculations in Appendix C of the engineering report for the proposed erosion & sediment measures at the culvert outlets. An assessment of each culvert against the permitted activity standards associated with rule E3.4.1(A32) based on the revised engineering design, see the summary tables provided in query 62.

Query No. 65: For all in-streamworks, please provide a streamworks methodology to confirm compliance with the relevant permitted activity standard that relates to such works being carried out in accordance with best practice erosion and sediment control measures to minimise any discharge of sediment.

Response:

Crangcivil's engineering plan C226 (Rev A) shows streamwork methodology for constructing stormwater outlet to stream.

November 2023 comments: Following the site visit it is considered this point needs to be considered in terms of the culvert removal and construction in respect to the potential to drain any up-gradient wetlands.

Request remains.

Response:

The existing culvert under the accessway to the farm dwelling will remain on site, no removal work is proposed as part of this application.

For new culvert installation, the proposed methodology is outlined below in sequence, note that the final details of the construction methodology will be determined and agreed between council and contractor on site prior to work commencement:

- 1. Form a temporary cleanwater stream diversion channel around the proposed culvert construction area. Channel to be lined with geotextile to minimise risk of erosion;*
- 2. Construct clay filled coffer damn at the upstream and down stream ends. Pump and sandbag will be used when necessary to create a dry environment and prevent sediment into the construction area;*
- 3. Following that, contractor to muck out and backfill to form culvert foundation, lay culvert unit and rip rap*
- 4. Once the culvert is in place, contractor to hardfill backfill to designed accessway level on top of the culvert and remove all temporary devices*

Crangcivil drawing C477(Rev A) illustrates the temporary stream diversion works for culvert construction mentioned above.

▪ Regional earthworks

Query No. 66: Please provide a construction methodology for the Sediment Retention Ponds (SRPs), that addresses how these sediment controls will be physically constructed on-site, including how these areas will be accessed. From the review of the application material it would appear that the earthworks that the SRPs would provide sediment control to would need to be completed or substantially advanced prior to their construction. Please clarify how SRPs will be constructed, given the earthworks they would be controlling are needed for their construction?

November 2023 comments: The response does not address the main purpose of this request and has not considered how the areas where SRP are proposed will be accessed in a manner that reduces the potential for erosion to occur and that minimises sediment generation.

Request remains.

Response:

The drawings indicate potential locations for the SRPs following GD05 design guideline. After obtaining the resource consent, contractor shall liaise with Auckland council prior to work commencement to finalise the erosion and sediment management including SRP location. During earthwork, the SRPs will potentially be adjusted again to suit unforeseen site constraints upon agreement with sediment erosion control officer.

There are a few existing farm tracks, which the new roads are following as much as possible, they can be utilised for diggers and other machinery to access the SRPs, and haul road can be created for access if required by contractor.

Construction methodology of the SRPs was provided in the previous response (memo dated 13/7/2023). Temporary measures such as super silt fence, drop out pit and diversion bunds will be determined by contractor to control runoff before constructing the SRPs, those details will be confirmed and agreed between the contractor and council officer.

Query No. 67: *Please confirm how the access ways will be stabilised upon completion.*

November 2023 comments: The response does not address the main purpose of this request. The request relates to the stabilisation of the access ways upon completion; and not the erosion control structure 'stabilised access way'.

Response:

It is proposed to seal the accessways within the development site with asphaltic concrete, refer to engineering plan 321 for further details.

3.0 Response to S92 Part 2 Queries

■ engineering

Query No.1: A large degree of common infrastructure is proposed. Please clarify specifically how these will be managed (it is noted that a residents group is proposed).

Please note maintenance manuals will need to be provided at s224c stage.

Response:

The new common infrastructures such as accessways and roads, grassed table drains, bioretention swales, stormwater pipes and culverts within the proposed road reserve on site will be managed and maintained by resident group. Other private infrastructure within each residential lot such as water tank and wastewater disposal field will be managed by individual lot owner.

Noted that relevant maintenance manuals will be provided at 224c stage.

Query No. 2: Please provide relevant information to show how road drainage will be collected and disposed. The information should include but may not be limited to: drainage plans to show swales/channels, catchment plans, hydrological calculations, swale/channel sizing, location of existing OLFPs and how runoff from road will tie into existing OLFPs.

Response:

Please refer to Crangcivil drawings 400 series and 906 for road drainage network and OLFPs respectively, relevant design calculations included in Appendix D to E of the Engineering report (Rev C).

Query No. 3: We understand the roadside swales are purely for treatment and conveyance of road runoffs. In this case, please clarify if upstream flows will be intercepted and diverted so they can be directed into bypass culverts.

Response:

For clarification purposes, the stormwater infrastructures proposed for road drainage have been renamed, see the revised legends on drawings 400 series, the primary design function of each device is listed below:

- *grassed table drain, trapezoidal grass channel used to collect and convey stormwater on road*
- *bioretention swale, swale channel equipped with engineered media for water quality treatment and provided stormwater SMAF mitigation*

Majority of the proposed new roads will be constructed along ridge lines of the stormwater catchment and have minimal interception of the existing overland flows, as illustrated in drawing 400 906. Where there is a cross point between the new road and overland flow, a culvert will be provided to pass flow up to 100-year storm event, calculations and sizing of the culvert can be found in Appendix C of the Engineering report (Rev C).

Query No. 4: We acknowledge the proposed private roads and accessways are not related to high contaminate areas as defined in the AUP(OP). However, GD01 treatment still applies to achieve E8.6.1 requirements. We note there are a number of sections on roads and accessways that are in relatively steep gradients. Please clarify the following, with details on all treatment swales:

- a. *how water quality velocity can be maintained,*
- b. *how 9 mins residence time can be achieved.*

Response:

As mentioned in the response for query 3 above, the grassed table drain is designed to serve primarily as stormwater device for conveyance, hence the 9-min residence time is not applicable. The GD01 treatment will take place in the bioretention swale where water filters through the engineered layers to triggers physical and chemical treatment reactions. Where there are steep gradients, check dams will be installed to maintain flow velocity as appropriate. see bioretention swale calculations in Engineering report Appendix D.

Query No. 5: Please show indicative locations and details of stormwater dispersal system for all lots.

Response:

Please refer to crangcivil drawings 400 series, each lot has been assigned with an indicative stormwater outlet.

Query No. 6: We note there are a number of existing OLFP on site. Please provide a plan showing these and clarify if (and how) they will be affected by proposed works on site. If yes, please provide relevant plans (including catchment plan) and calculations to explain how they will be rerouted and how relevant permitted activity rules and standards will be met.

Response:

An engineering plan 906 has been prepared to show existing OLFPs on site. On the western portion of the site, where the development is proposed, the Wildlands ecologist has conducted an assessment on site and depicts the overland flow paths as ephemeral, intermittent and permanent streams.

No rerouting of the existing OLFP is proposed, majority of the proposed new roads will be constructed along ridge lines of the stormwater catchment and have minimal interpterion of the existing overland flows, as illustrated in drawing 906. Where there is a crossing between the new road and upstream flow, a culvert will be provided to convey flow up to 100-year storm event. Relevant calculations and sizing of the culvert can be found in Appendix C the Engineering report (Rev C).

Query No. 7: Please explain how firefighting water supply will be provided to achieve relevant requirements from SNZ PAS 4509.

Response:

Under SNZ PAS 4509, the proposed residential dwelling is classified under FW1, which requires a minimum water storage volume of 7 m3. The current proposal is to have 2 of the 25 m3 tanks for each residential lot, which will meet the firefighting requirements.

▪ **stormwater**

Query No. 14: Riparian/offset planting as means to not provide SMAF retention is not accepted by Council under E8. Please provide SMAF retention for the proposed impervious areas on site, noting the dwellings can be fitted with water reuse from the proposed tanks on site. Please include SMAF calculations in the response.

Response:

The SMAF retention will be provided via bioretention swale for the proposed impervious areas on roads, see bioretention calculations in Engineering report (Appendix D).

Each dwelling will be fitted with 2 of the 25 m³ tanks for water supply, which is considered sufficient for meeting 5 mm of SMAF retention requirement.

Query No. 15: *The private JOALS on site appear to exceed grades of 15%, please provide detailed calculations for the roadside swales with check dams, noting that detailed drawings have been provided as part of the engineering plans, calculations were not found in the appendices of the engineering report.*

This is related to questions from the Development Engineer; one response could be provided to address both questions.

Response:

Please see the responses for queries 3 and 4. Design calculations of the bioretention swale can be found in Appendix D of the engineering report.

Query No. 16: *Please provide calculations for outfall/rip rap apron sizing for the proposed impervious areas on site.*

Response:

Design calculations are now included in Appendix E of the engineering report.

Should you have any further queries on the above, please contact me.

Yours faithfully

CRANG CIVIL



Zibo Yang

ENGINEERING REPORT

2127 KAIPARA COAST HIGHWAY, KAKANUI

Prepared for ABIB (OAMARU) TLD
JANUARY 2023

Document Quality Assurance Statement

Project Number	1366		
Report Name	Engineering Report – 2127 Kaipara Coast Highway, Kakanui		
Revision No.	C		
File Location	P:\1366 - Goodland - Kakanui Farm Park\6.0 Reports\6.2 Infrastructure Report\Engineering report		
Action	Personnel	Sign	Date
Prepared	Trudy Gao		30/01/2024
Approved	Zibo Yang		30/01/2024
Revised			

Document Revision Status

Revision No.	Description	Section/Page	Author	Date
A	Original Issue	All	MD/VC	21/12/21
B	Consent Issue	All	TG/ZY	24/07/23
C	Original Issue	All	TG/ZY	30/01/24

This report has been prepared by Crang Consulting Ltd for the sole benefit of the client named on this report, with respect to the particular brief given to us and may also be relied upon for submission of a Resource Consent or Building Consent applications. The data and/or opinions contained in this report may not be used by any other party or for any other purpose without our prior review and agreement.

Contents

1 Introduction 1

2 Earthworks..... 3

2.1 Earthworks Description..... 3

2.2 Timing of Works 3

2.3 Erosion and Sediment Control 3

2.4 Sediment Pond Sizing..... 4

2.5 Estimation of Sediment Yield 4

2.6 Receiving Environment 5

3 Access Road Design 6

4 Stormwater Management Plan 7

4.1 Introduction 7

4.2 Stormwater Quantity 0

4.3 Stormwater Quality..... 0

4.4 Stormwater Reticulation..... 1

4.5 Overland Flow Paths and Flooding 1

5 Wastewater, Water, Power and Telecommunications..... 2

6 Conclusions 3

Tables

Table 1 Earthworks Volumes..... 3

Table 2: Sediment Pond Sizing Table 4

Table 3: Stormwater management approach summary..... **Error! Bookmark not defined.**

Table 4: TP108 Hydrology Runoff Calculations 0

Figures

Figure 1 - Existing Site 1

Appendices

Appendix A ENGINEERING DRAWINGS

Appendix B STORMWATER HYDROLOGY CALCULATIONS

Appendix C CULVERT AND SCOUR & EROSION PROTECTION DESIGN CALCULATIONS

Appendix D BIORETENTION SWALE DESIGN CALCULATIONS

Appendix E OUTFALL DESIGN CALCULATIONS

1 Introduction

Crang Consulting Ltd has been commissioned by ABIB (OAMARU) LTD (known as Goodland Developments Ltd formerly) to complete the engineering design for the subdivision of 2127 Kaipara Coast Highway, Kakanui. Legal Description as Pt Sec 50 Blk II Kaipara Survey District SO 51097, Sec 1 SO 328127, Pt Makarau Blk 4A SO 28095, Pt Makarau Blk 4B SO 28095. The total site area is approximately 138 ha and the existing access is off Kaipara Coast Highway.

The site is basically the start of a small peninsula. A ridge runs north-south down the centre with the land sloping from the ridge down to watercourses. The property is used for farming and is largely in pasture. An aerial photo of the site is shown below in Figure 1.



Figure 1 - Existing Site