
This graphic has been prepared by Boffa Miskell Limited on the specific instructions of our Client. It is solely for our Client's use in accordance with the agreed scope of work. Any use or reliance by a third party is at that party's own risk. Where information has been supplied by the Client or obtained from other external sources, it has been assumed that it is accurate. No liability or responsibility is accepted by Boffa Miskell Limited for any errors or omissions to the extent that they arise from inaccurate information provided by the Client or any external source.

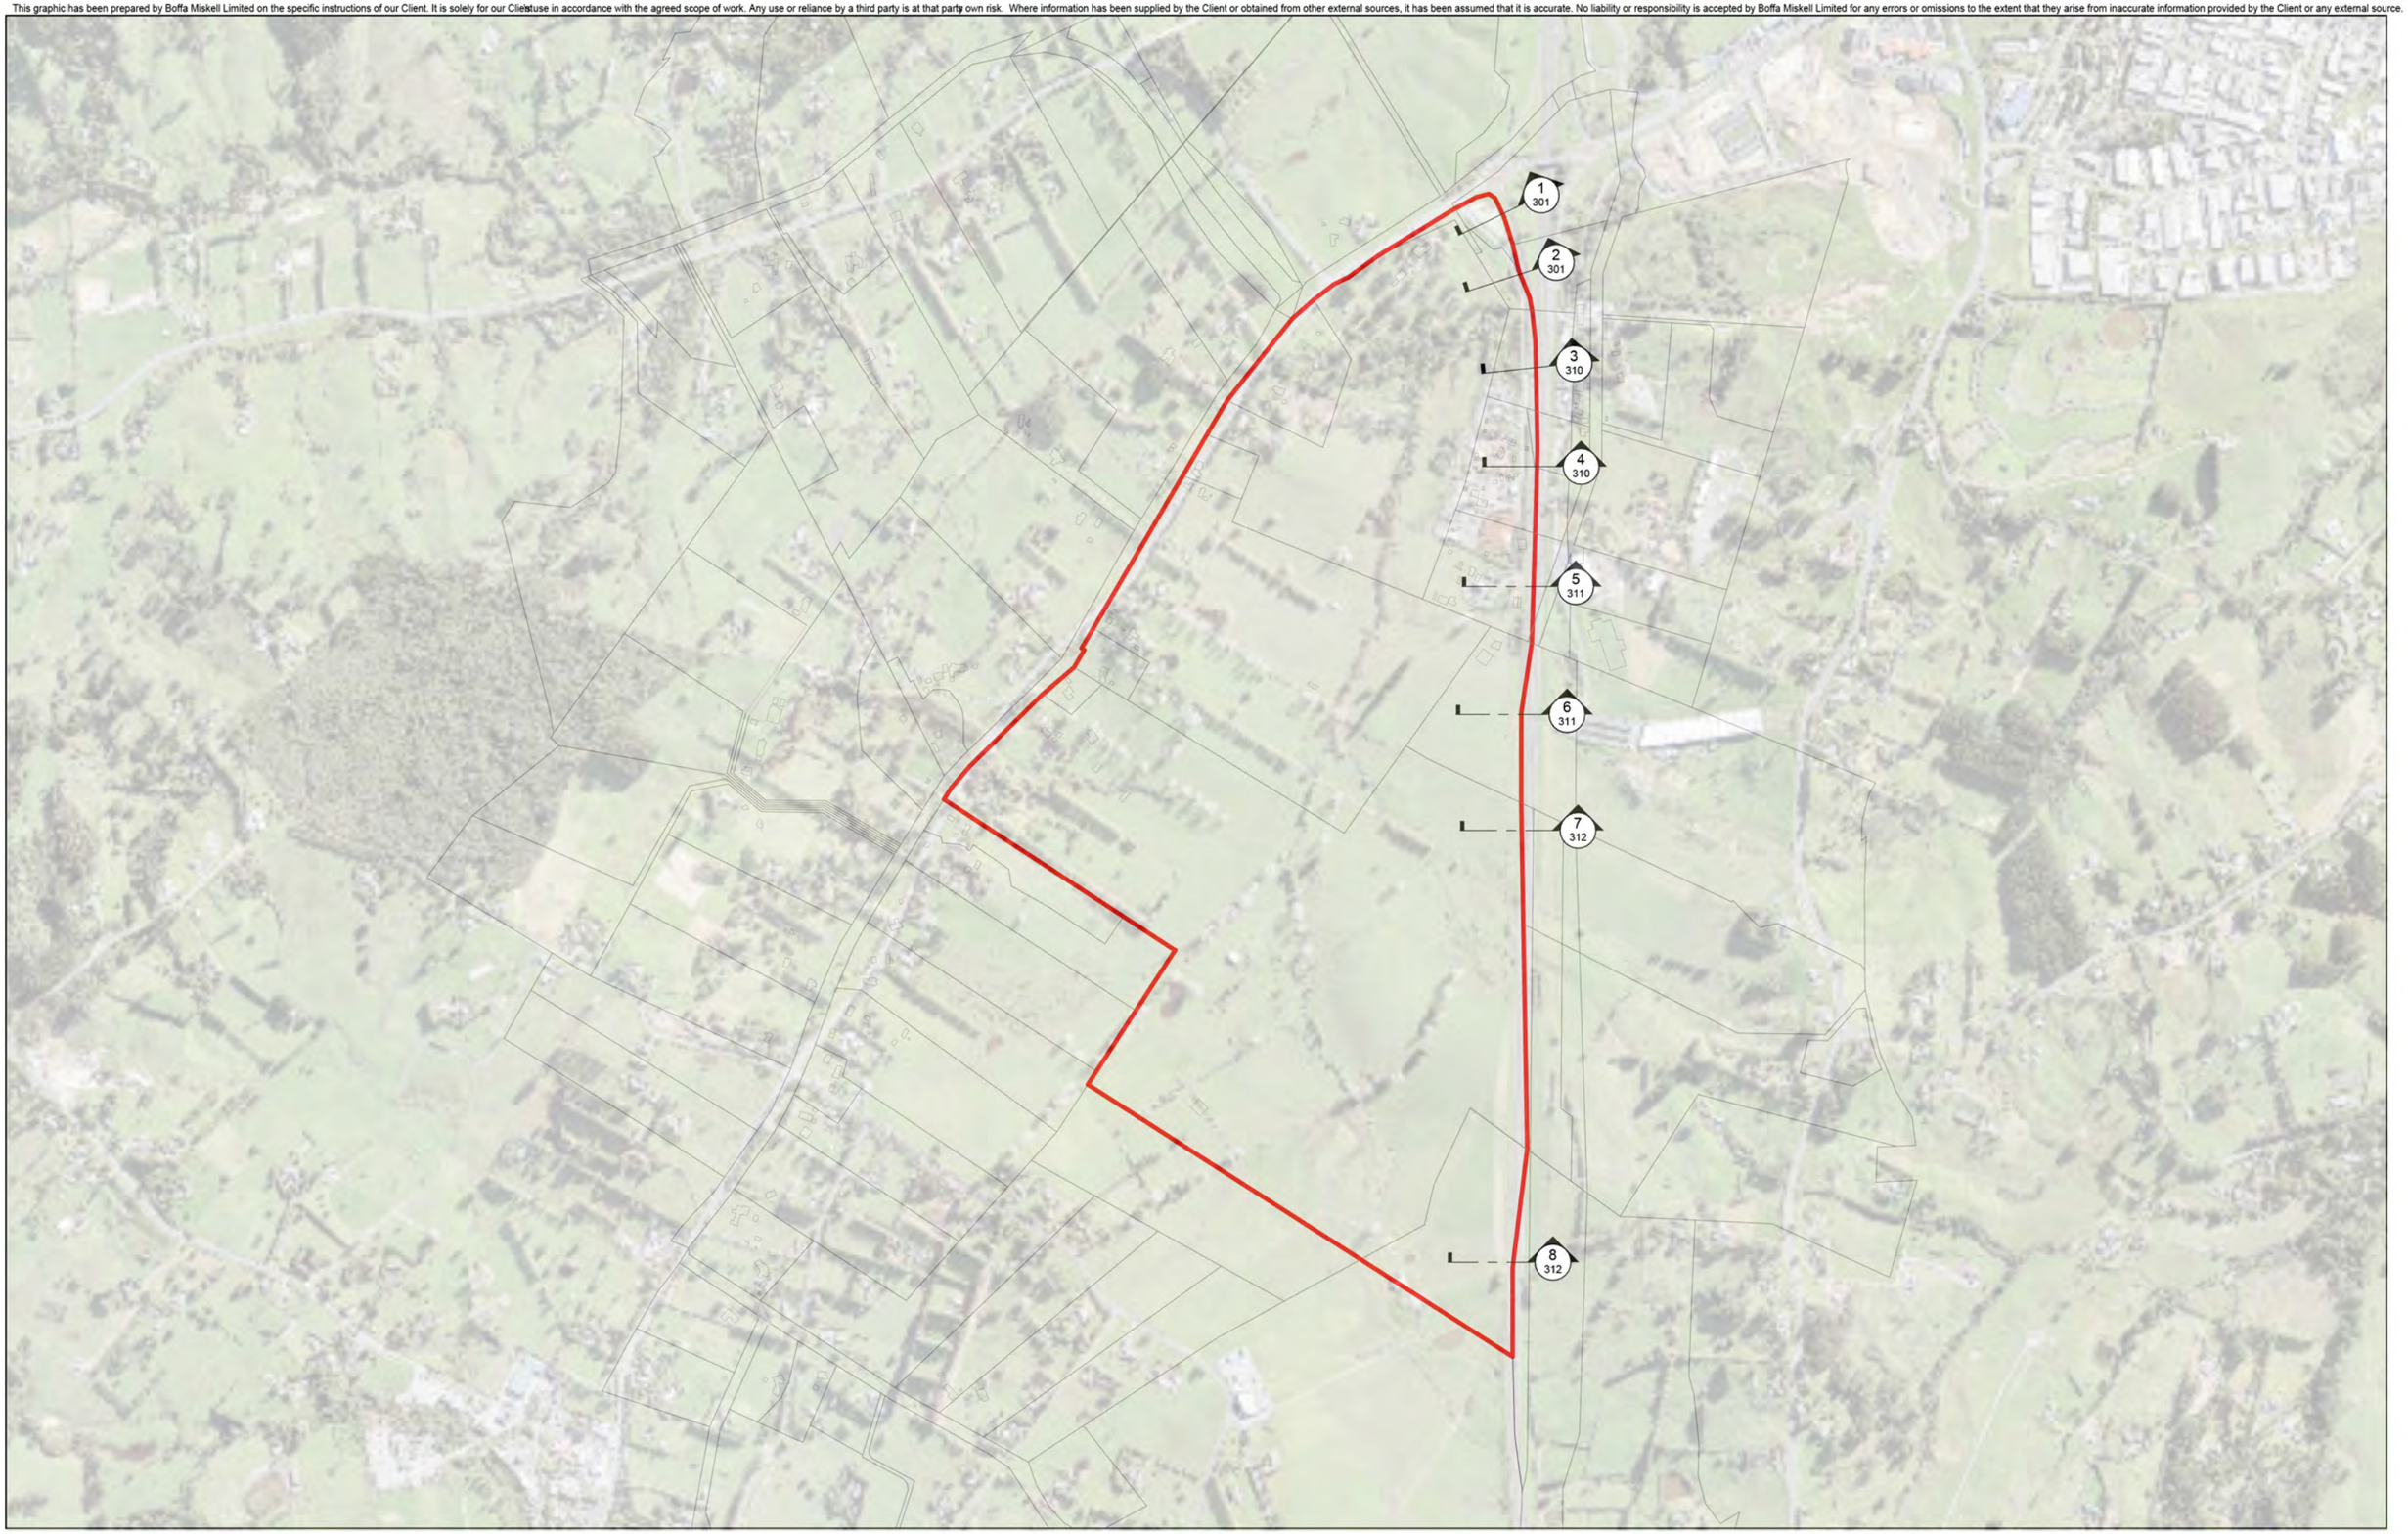


ORIGINAL IN COLOUR

Boffa Miskell

Printed 1/11/2023 2:08:20 pm

KEY

BOUNDARY

SECTIONS

0m 2.5m 5m 10m

| REV | DATE | DESCRIPTION | APr |
|---|---|---|---|

# Silverdale Industrial Area Masterplan LEA

Site Plan

| | | | |
|---|---|---|---|
| Design | DSr | Scale | Date |
| Drawn | DWr | 1:250 @ A1 | 00.00.2021 |
| Check | CHr | 1:500 @ A3 | |

DRAWING NO. BM221155_200

REVISION

C:\Users\ofac\RevitDocs\BM221155_Silverdale_Industrial_Area_ME2K_R23_ofa.cocker.rvt