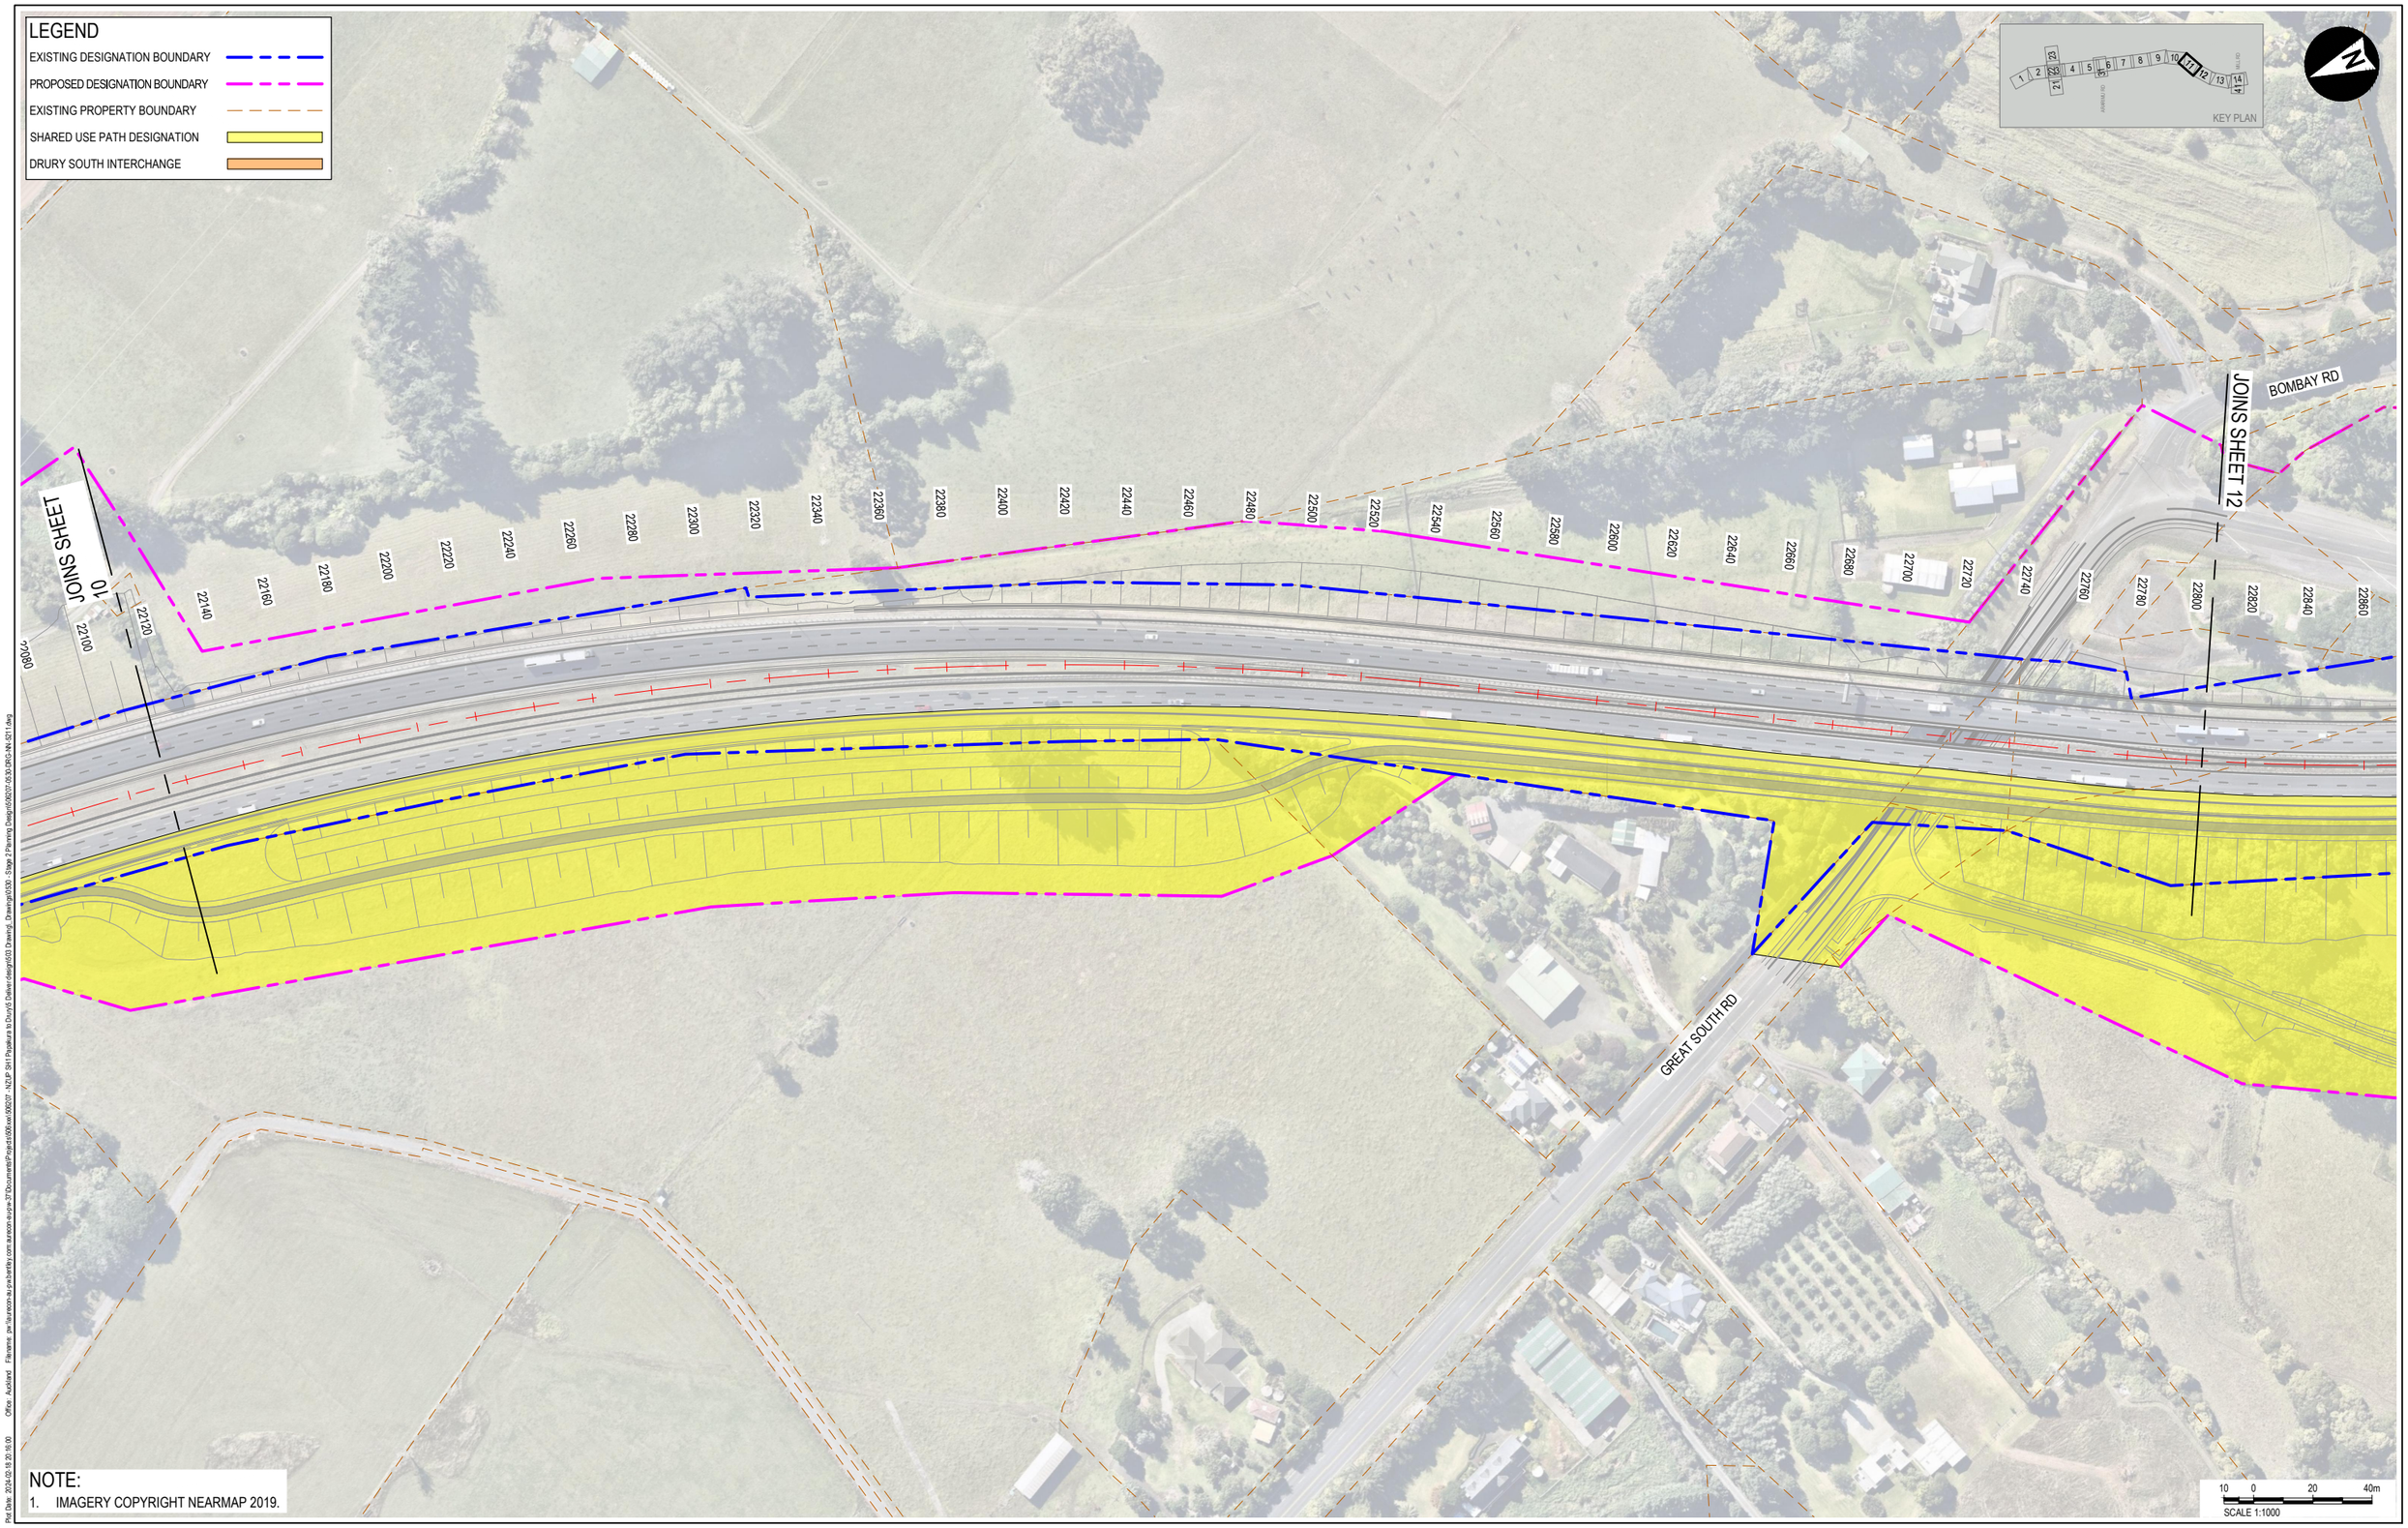

NOTE:
1. IMAGERY COPYRIGHT NEARMAP 2019.

aurecon

CLIENT

WAKA KOTAHI NZ TRANSPORT AGENCY

REV	DATE	REVISION DETAILS	APPROVED
A	2024-02-19	ISSUED FOR NOTICE OF REQUIREMENT LODGMENT	M. LAING

SCALE	SIZE
1:1000	A1

DRAWN: T.HAYWOOD
DESIGNED: I.BROWN
REVIEWED: R.LAUREN

PRELIMINARY
NOT FOR CONSTRUCTION

APPROVED
DATE 2024-02-19
J. HIND
J. HIND

PROJECT: NZUP SH1 PAPAKURA TO DRURY

TITLE: DESIGNATION LAYOUT SHEET 11

DRAWING No.	PROJECT No.	AREA	TYPE	DISC	NUMBER	REV
	506207	0530	DRG	NN	5211	A

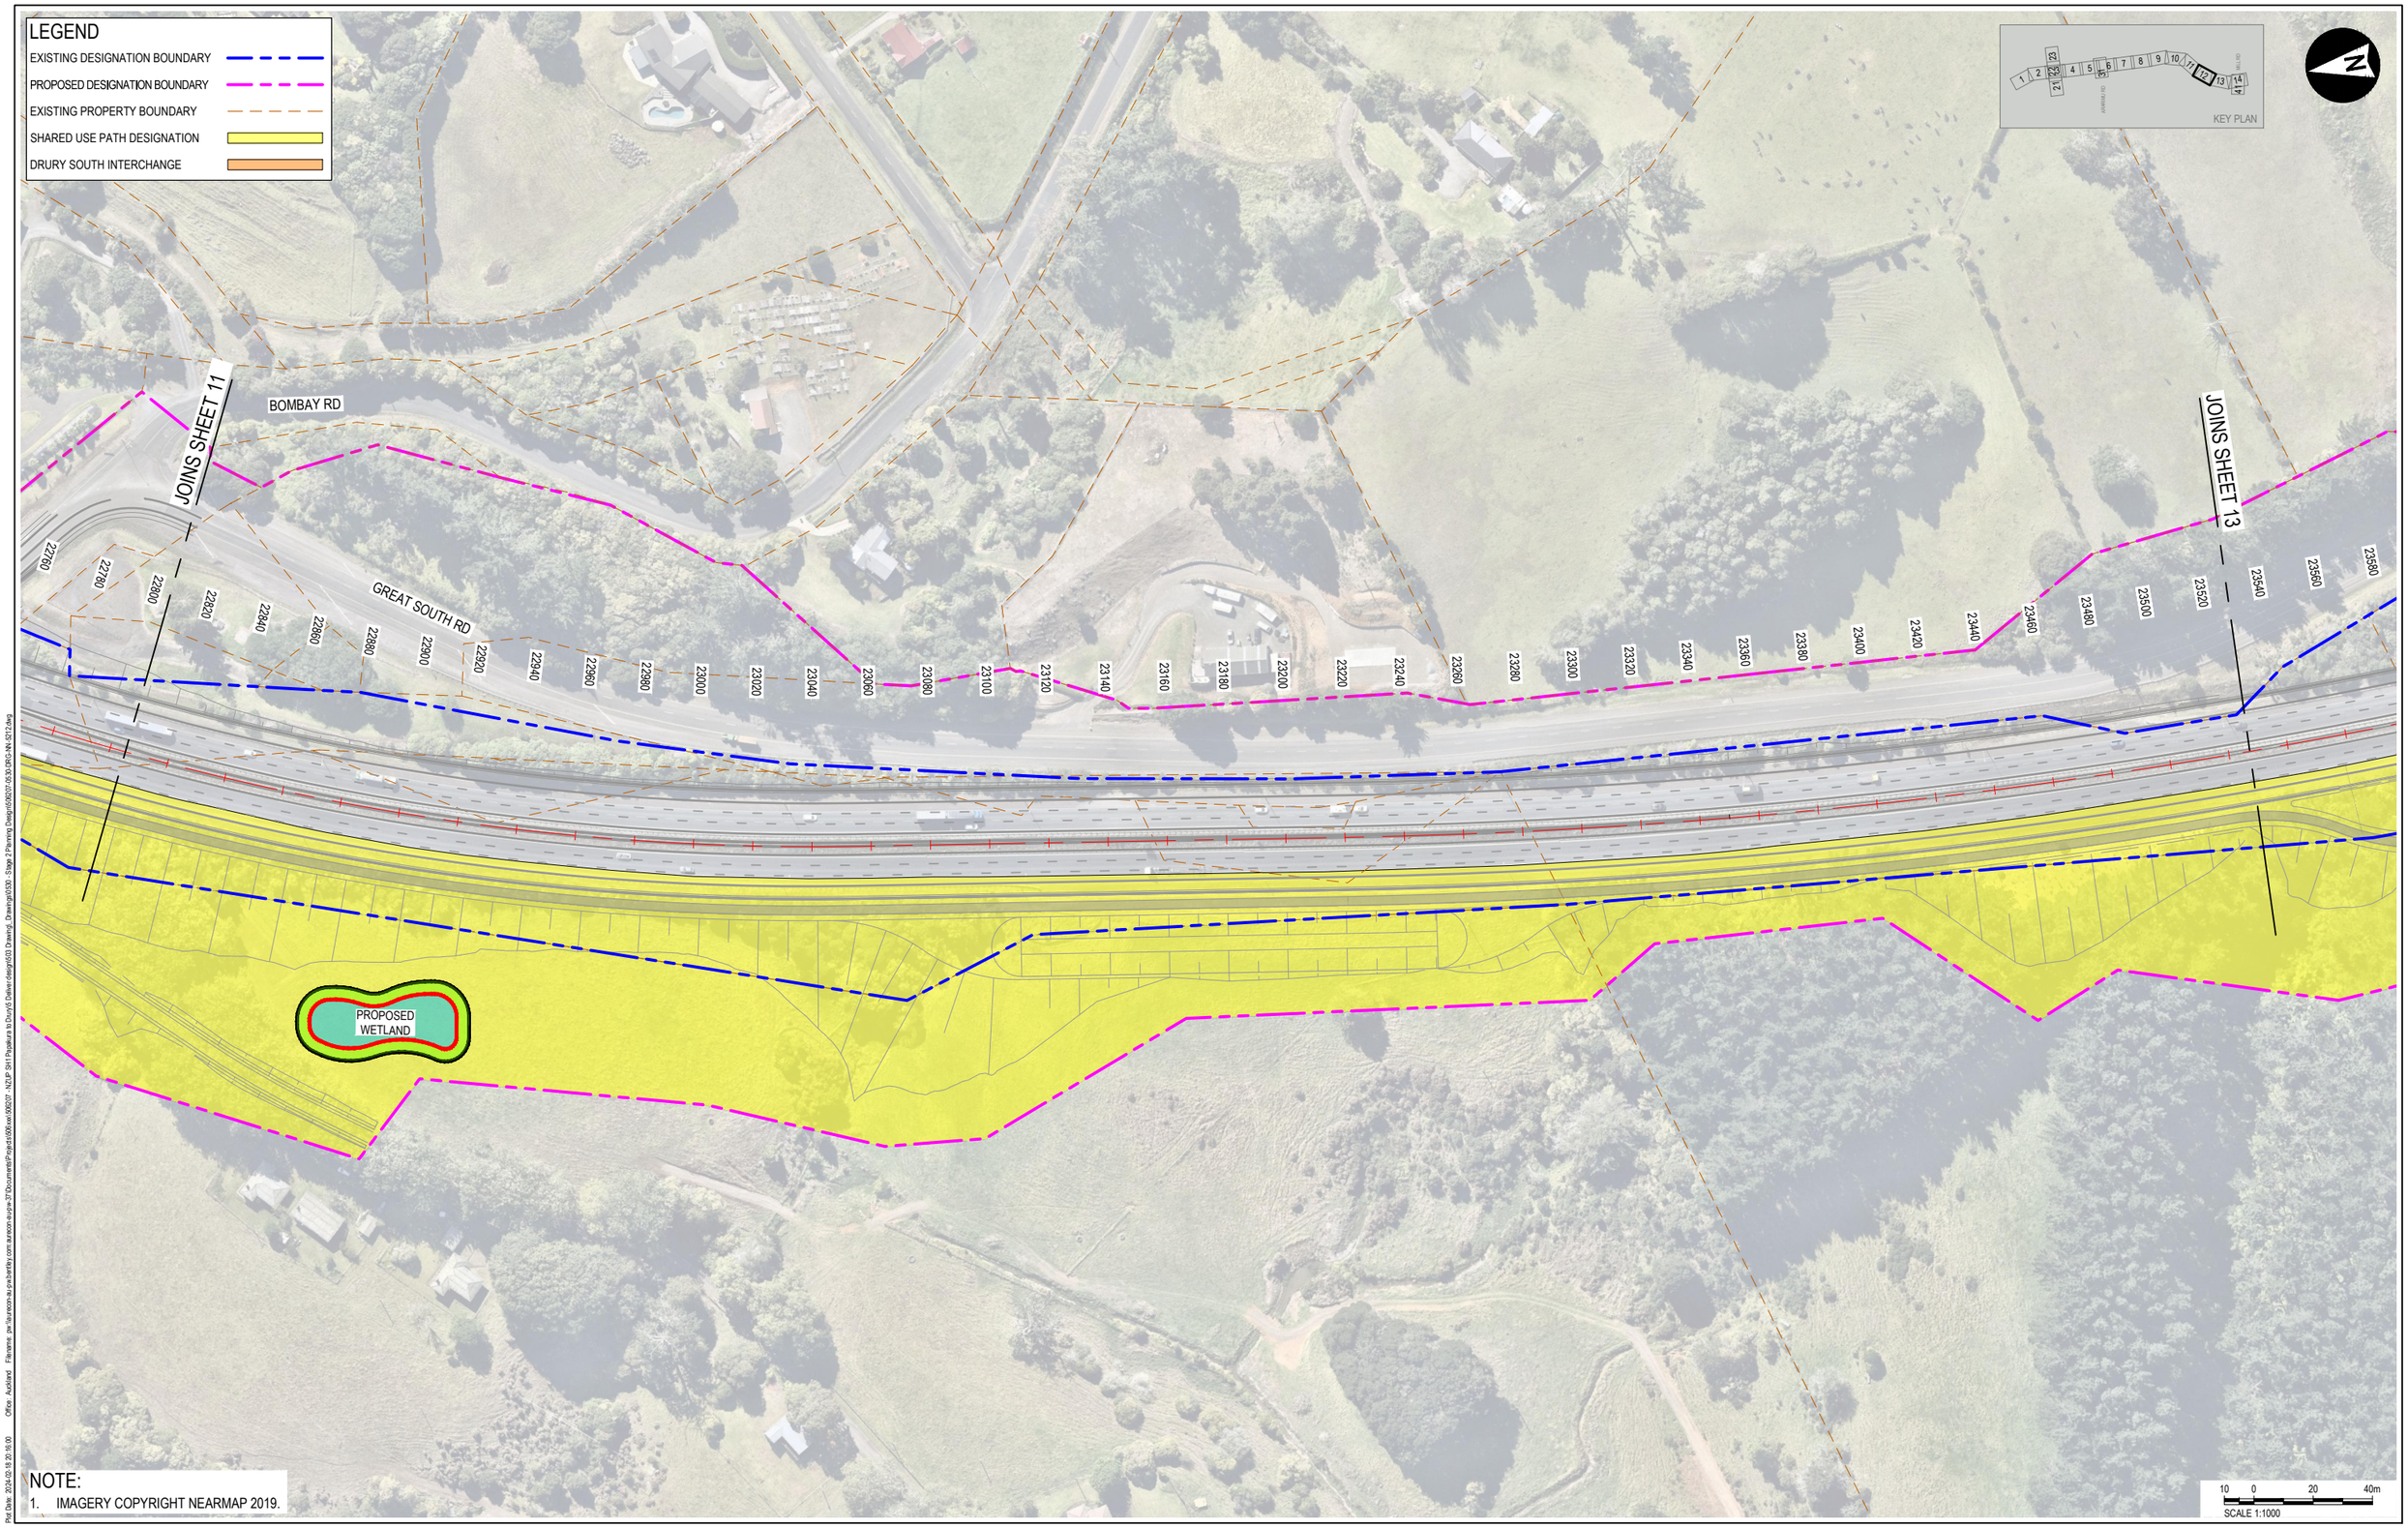

NOTE:
1. IMAGERY COPYRIGHT NEARMAP 2019.

aurecon

CLIENT

WAKA KOTAHI NZ TRANSPORT AGENCY

REV	DATE	REVISION DETAILS	APPROVED
A	2024-02-19	ISSUED FOR NOTICE OF REQUIREMENT LODGMENT	M. LAING

SCALE	SIZE
1:1000	A1

DRAWN: T.HAYWOOD
DESIGNED: I.BROWN
REVIEWED: R.LAUREN

PRELIMINARY
NOT FOR CONSTRUCTION

APPROVED
DATE 2024-02-19
J. HIND
J. HIND

PROJECT: NZUP SH1 PAPAKURA TO DRURY

TITLE: DESIGNATION LAYOUT SHEET 12

DRAWING No.: PROJECT No. 506207 – AREA 0530 – TYPE DRG – DISC NN – NUMBER 5212 – REV A

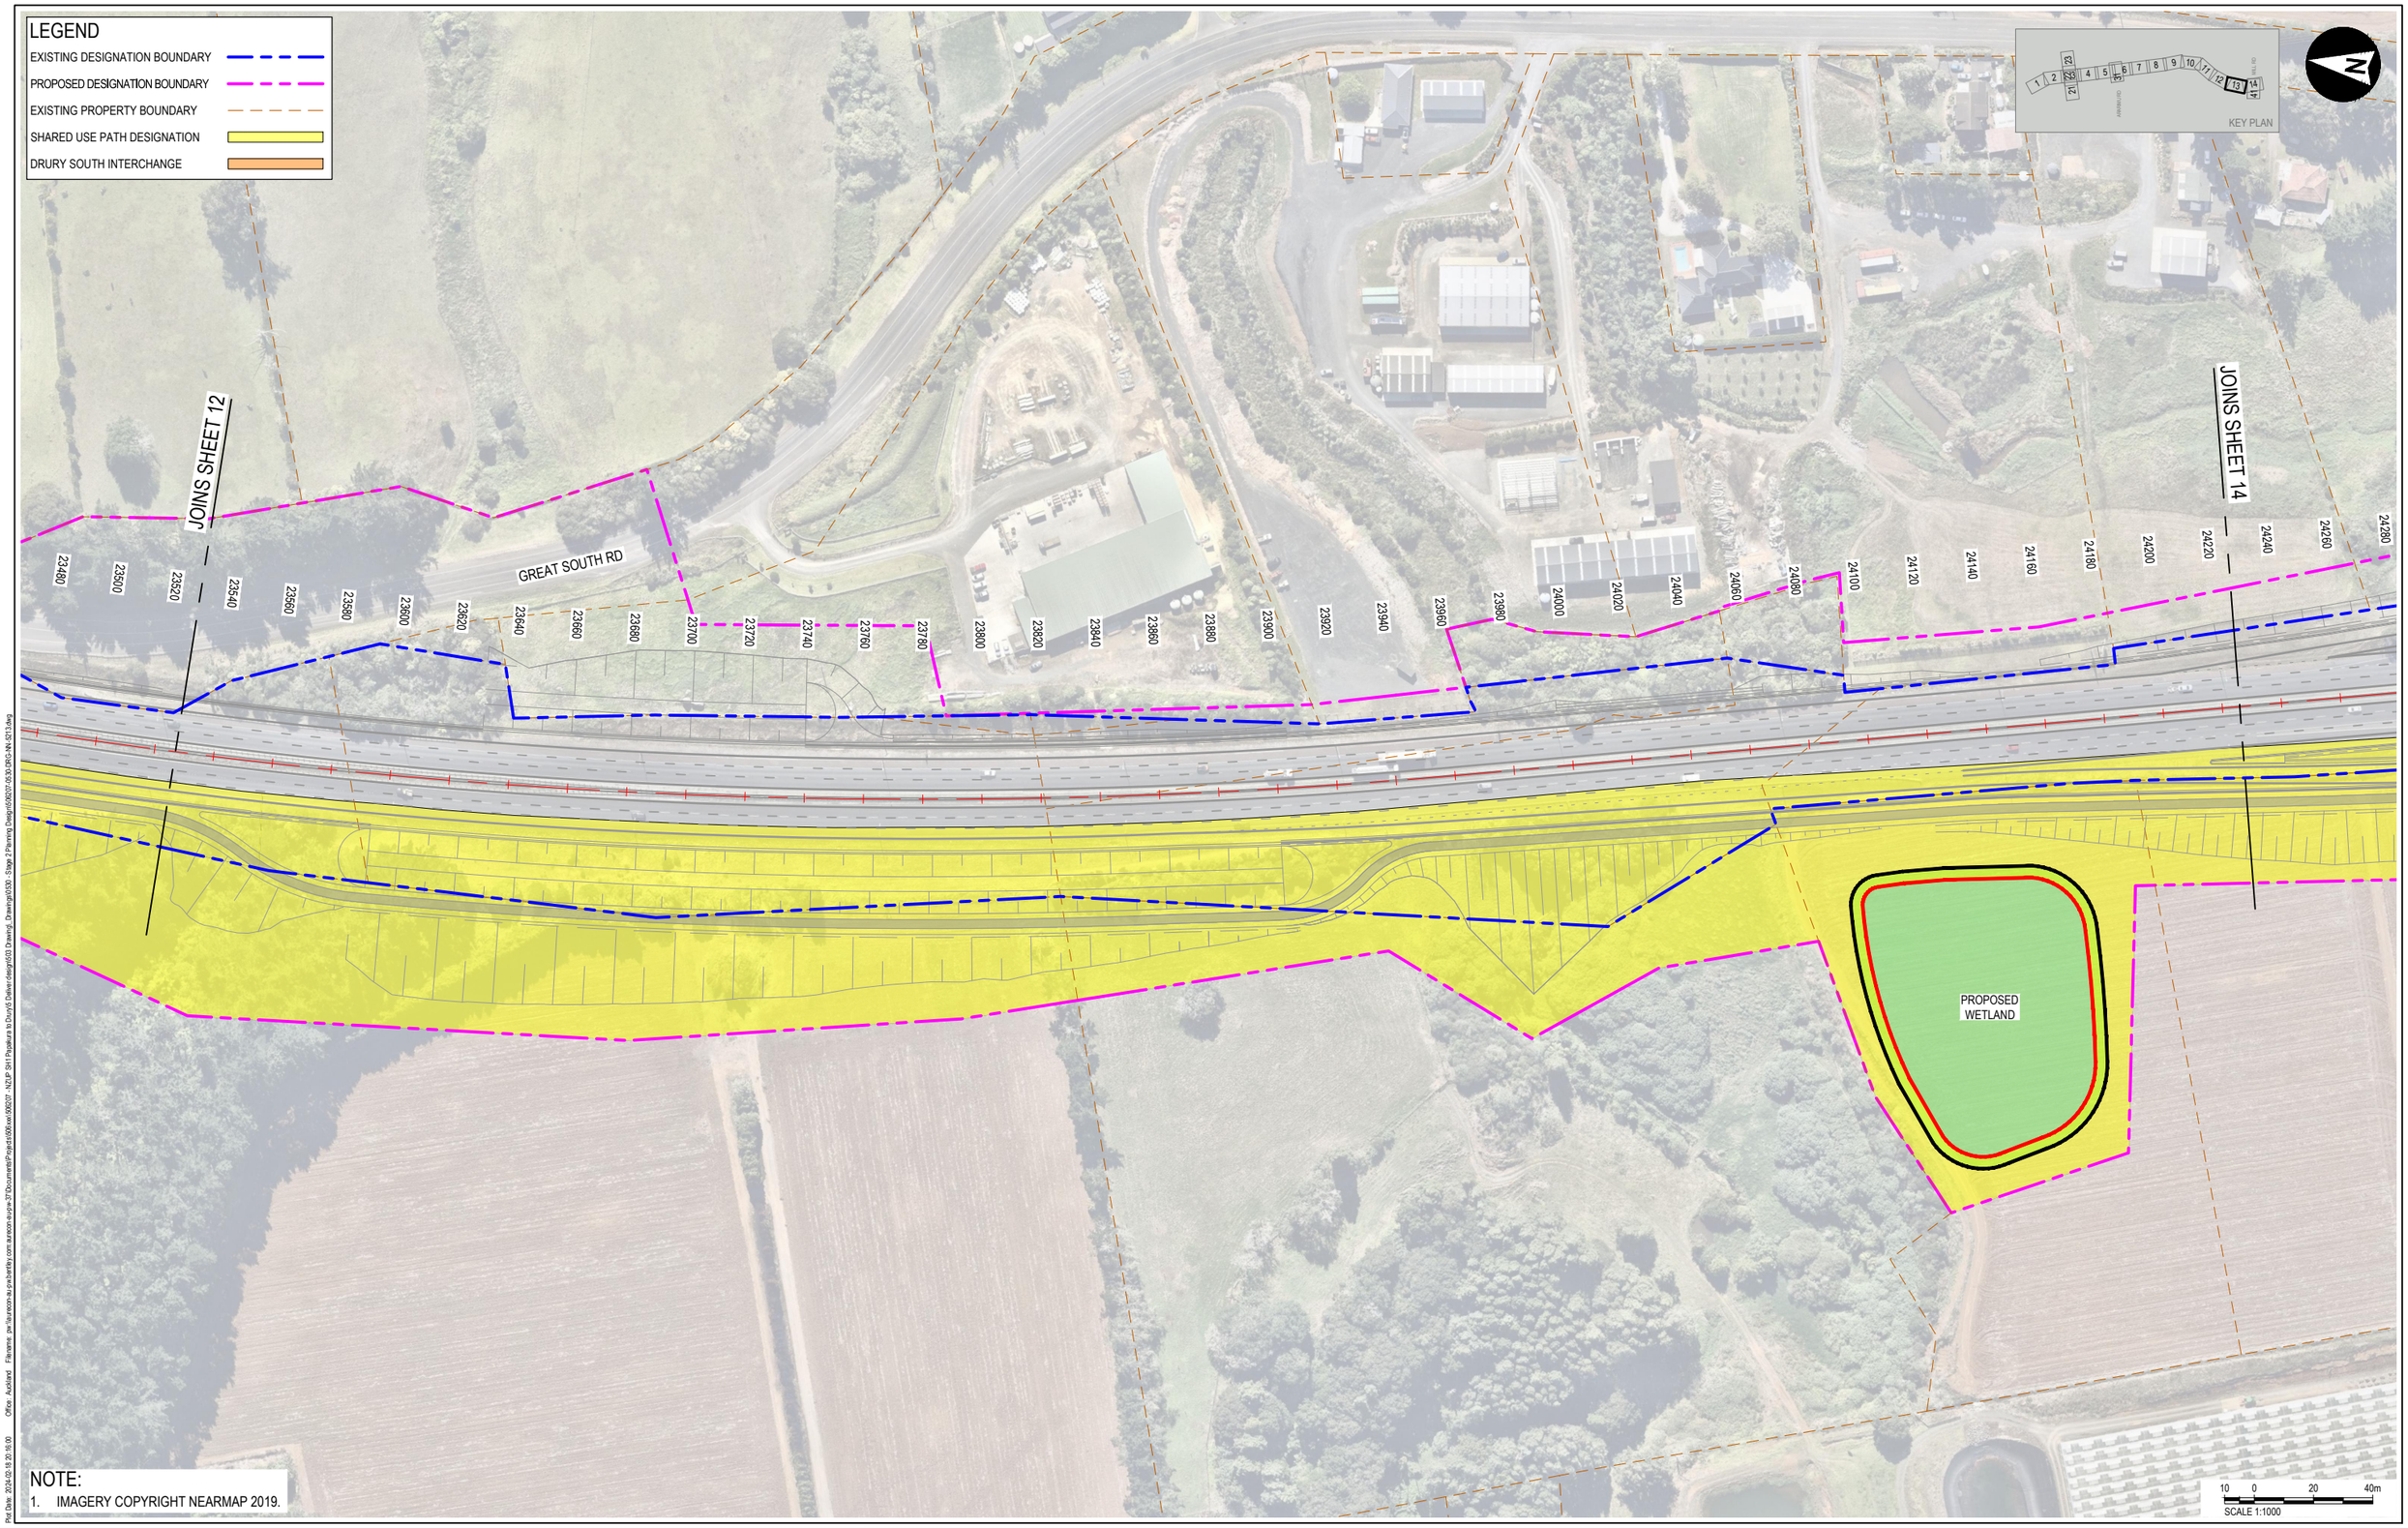

NOTE:
1. IMAGERY COPYRIGHT NEARMAP 2019.

aurecon

CLIENT

WAKA KOTAHI NZ TRANSPORT AGENCY

REV	DATE	REVISION DETAILS	APPROVED
A	2024-02-19	ISSUED FOR NOTICE OF REQUIREMENT LODGMENT	M. LAING

SCALE	SIZE
1:1000	A1

DRAWN: T.HAYWOOD
DESIGNED: I.BROWN
REVIEWED: R.LAUREN

PRELIMINARY
NOT FOR CONSTRUCTION

APPROVED
DATE 2024-02-19
J. HIND
J. HIND

PROJECT: NZUP SH1 PAPAKURA TO DRURY

TITLE: DESIGNATION LAYOUT SHEET 13

DRAWING No.	PROJECT No.	AREA	TYPE	DISC	NUMBER	REV
	506207	0530	DRG	NN	5213	A

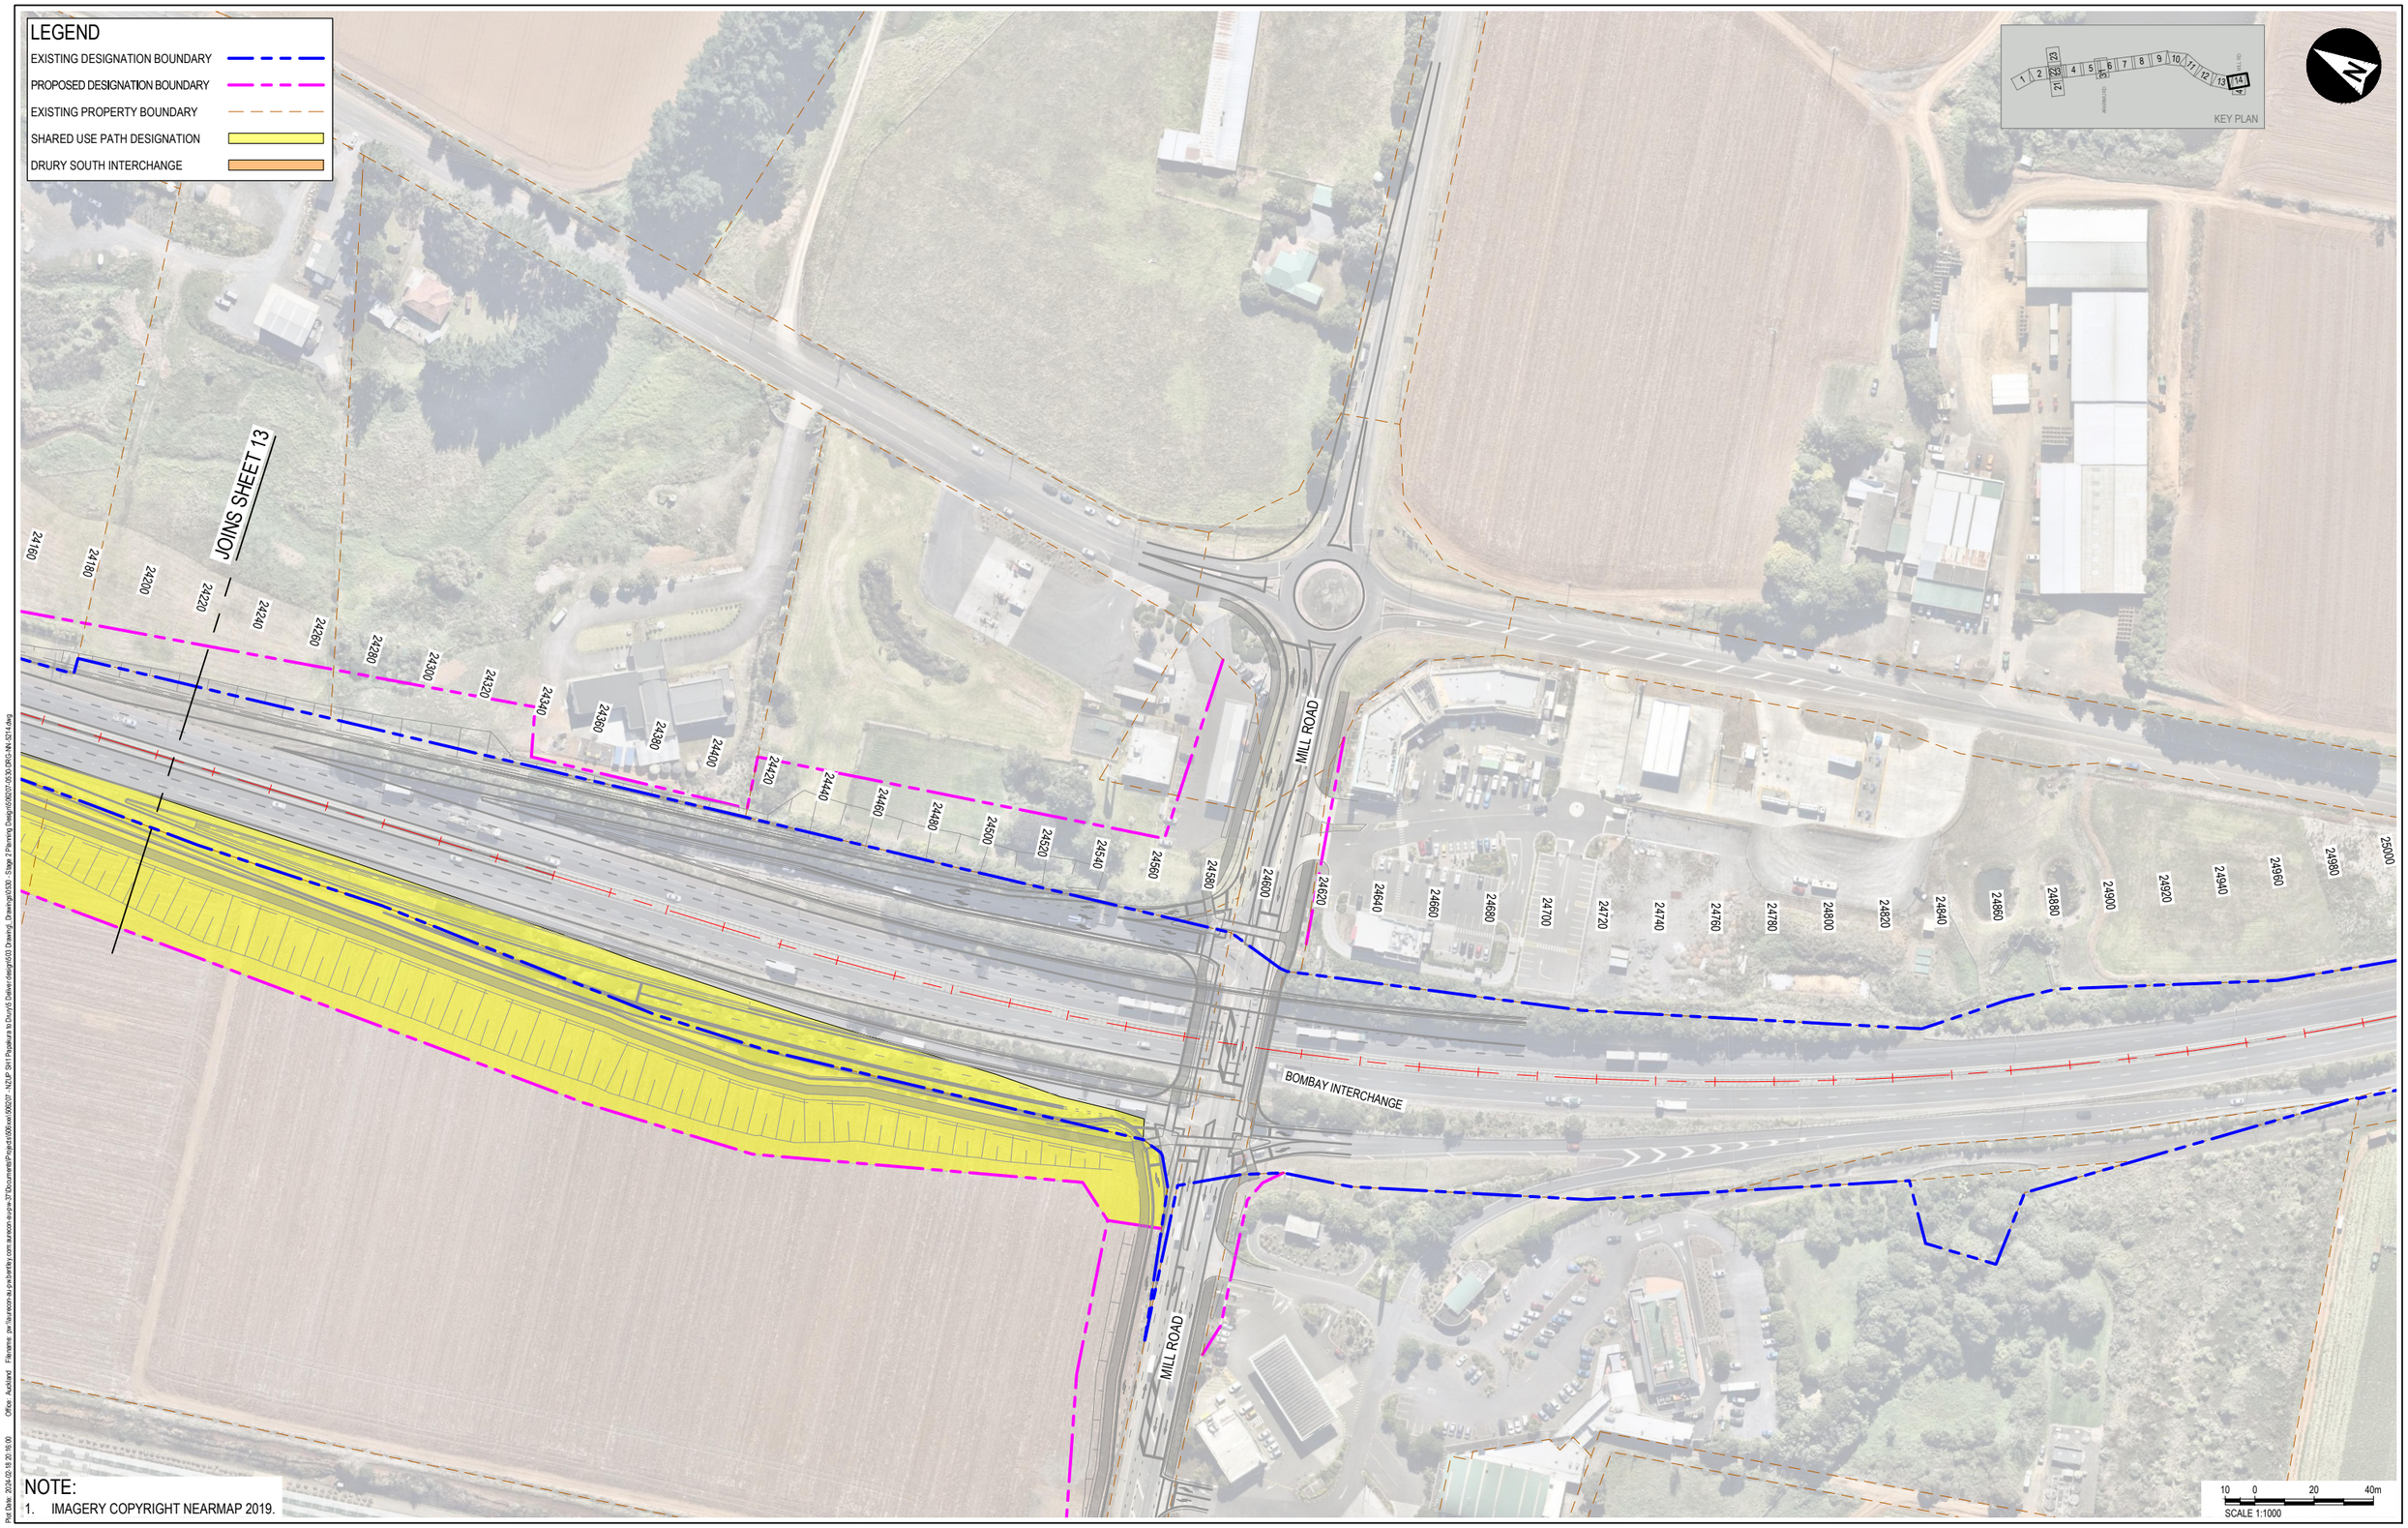

NOTE:
1. IMAGERY COPYRIGHT NEARMAP 2019.

aurecon

CLIENT

WAKA KOTAHI NZ TRANSPORT AGENCY

REV	DATE	REVISION DETAILS	APPROVED
A	2024-02-19	ISSUED FOR NOTICE OF REQUIREMENT LODGMENT	M. LAING

SCALE	SIZE
1:1000	A1

DRAWN: T.HAYWOOD
DESIGNED: I.BROWN
REVIEWED: R.LAUREN

PRELIMINARY
NOT FOR CONSTRUCTION

APPROVED
DATE 2024-02-19
J. HIND
J. HIND

PROJECT: NZUP SH1 PAPAKURA TO DRURY

TITLE: DESIGNATION LAYOUT SHEET 14

DRAWING No.	PROJECT No.	AREA	TYPE	DISC	NUMBER	REV
	506207	0530	DRG	NN	5214	A

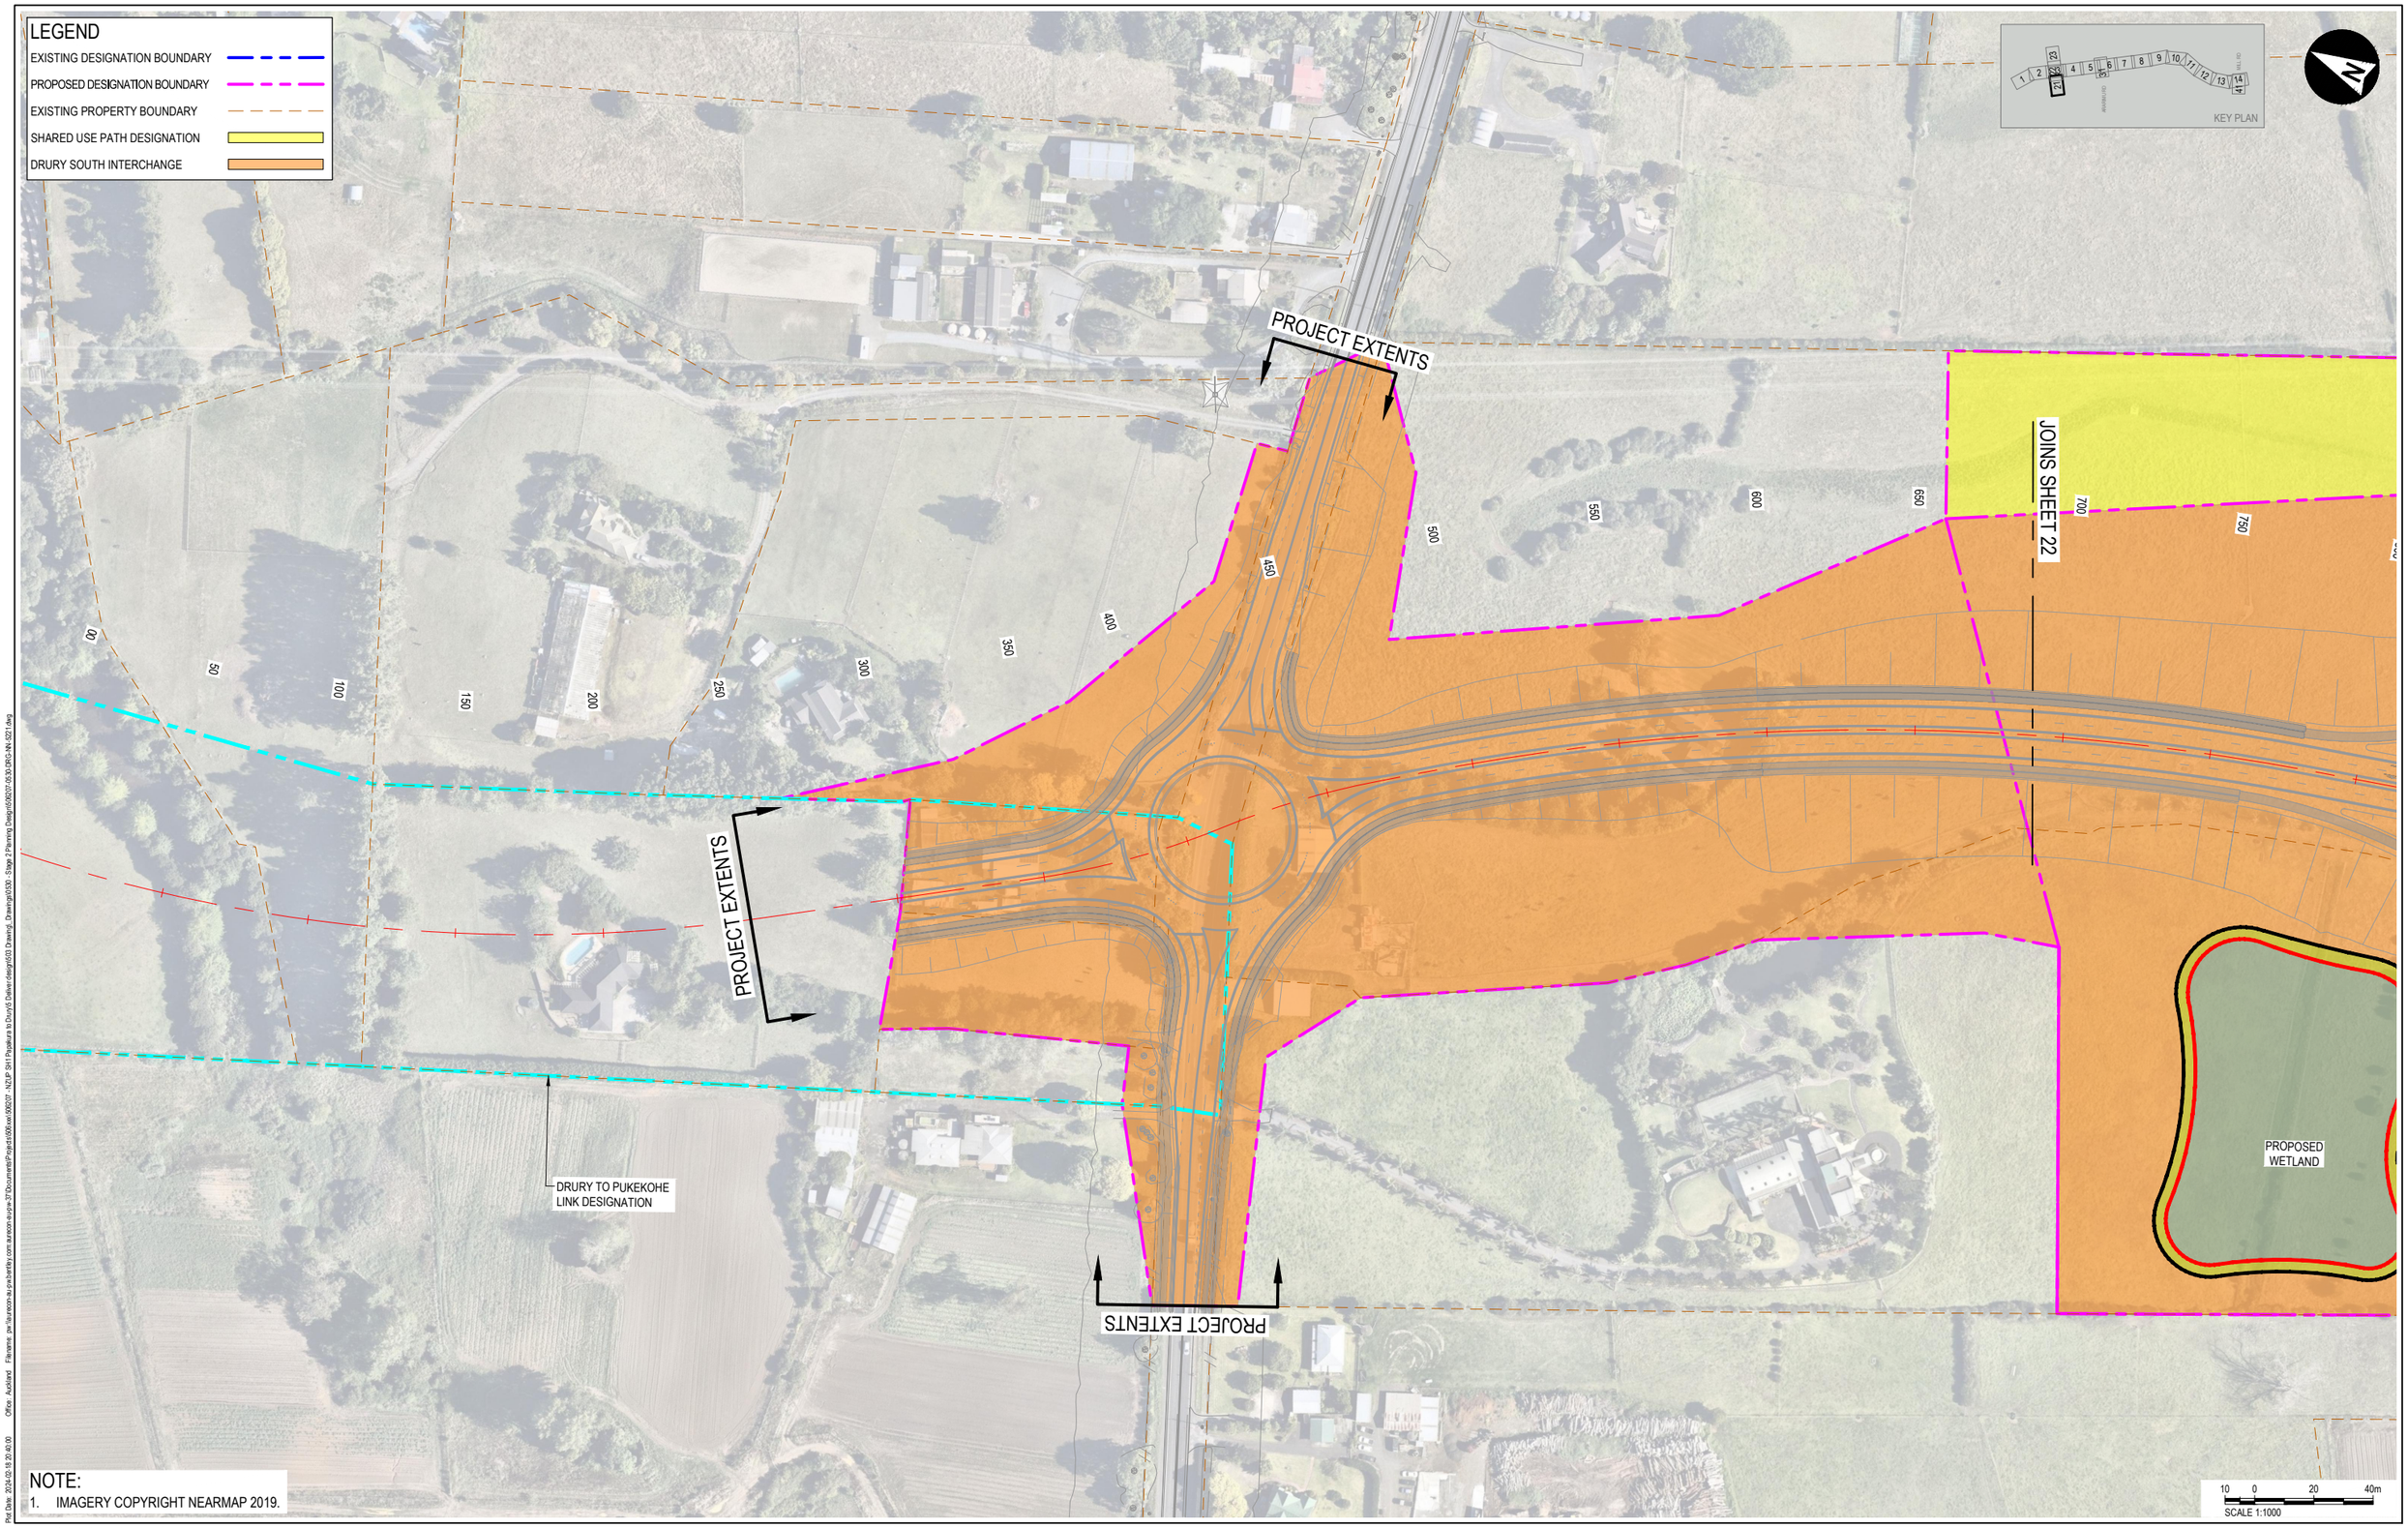

NOTE:
1. IMAGERY COPYRIGHT NEARMAP 2019.

aurecon

CLIENT

WAKA KOTAHI NZ TRANSPORT AGENCY

REV	DATE	REVISION DETAILS	APPROVED
A	2024-02-19	ISSUED FOR NOTICE OF REQUIREMENT LODGMENT	M. LAING

SCALE	SIZE
1:1000	A1

DRAWN: T.HAYWOOD
DESIGNED: I.BROWN
REVIEWED: R.LAUREN

PRELIMINARY
NOT FOR CONSTRUCTION

APPROVED
DATE 2024-02-19
J. HIND
J. HIND

PROJECT: NZUP SH1 PAPAKURA TO DRURY

TITLE: DESIGNATION LAYOUT SHEET 21

DRAWING No.	PROJECT No.	AREA	TYPE	DISC	NUMBER	REV
	506207	0530	DRG	NN	5221	A

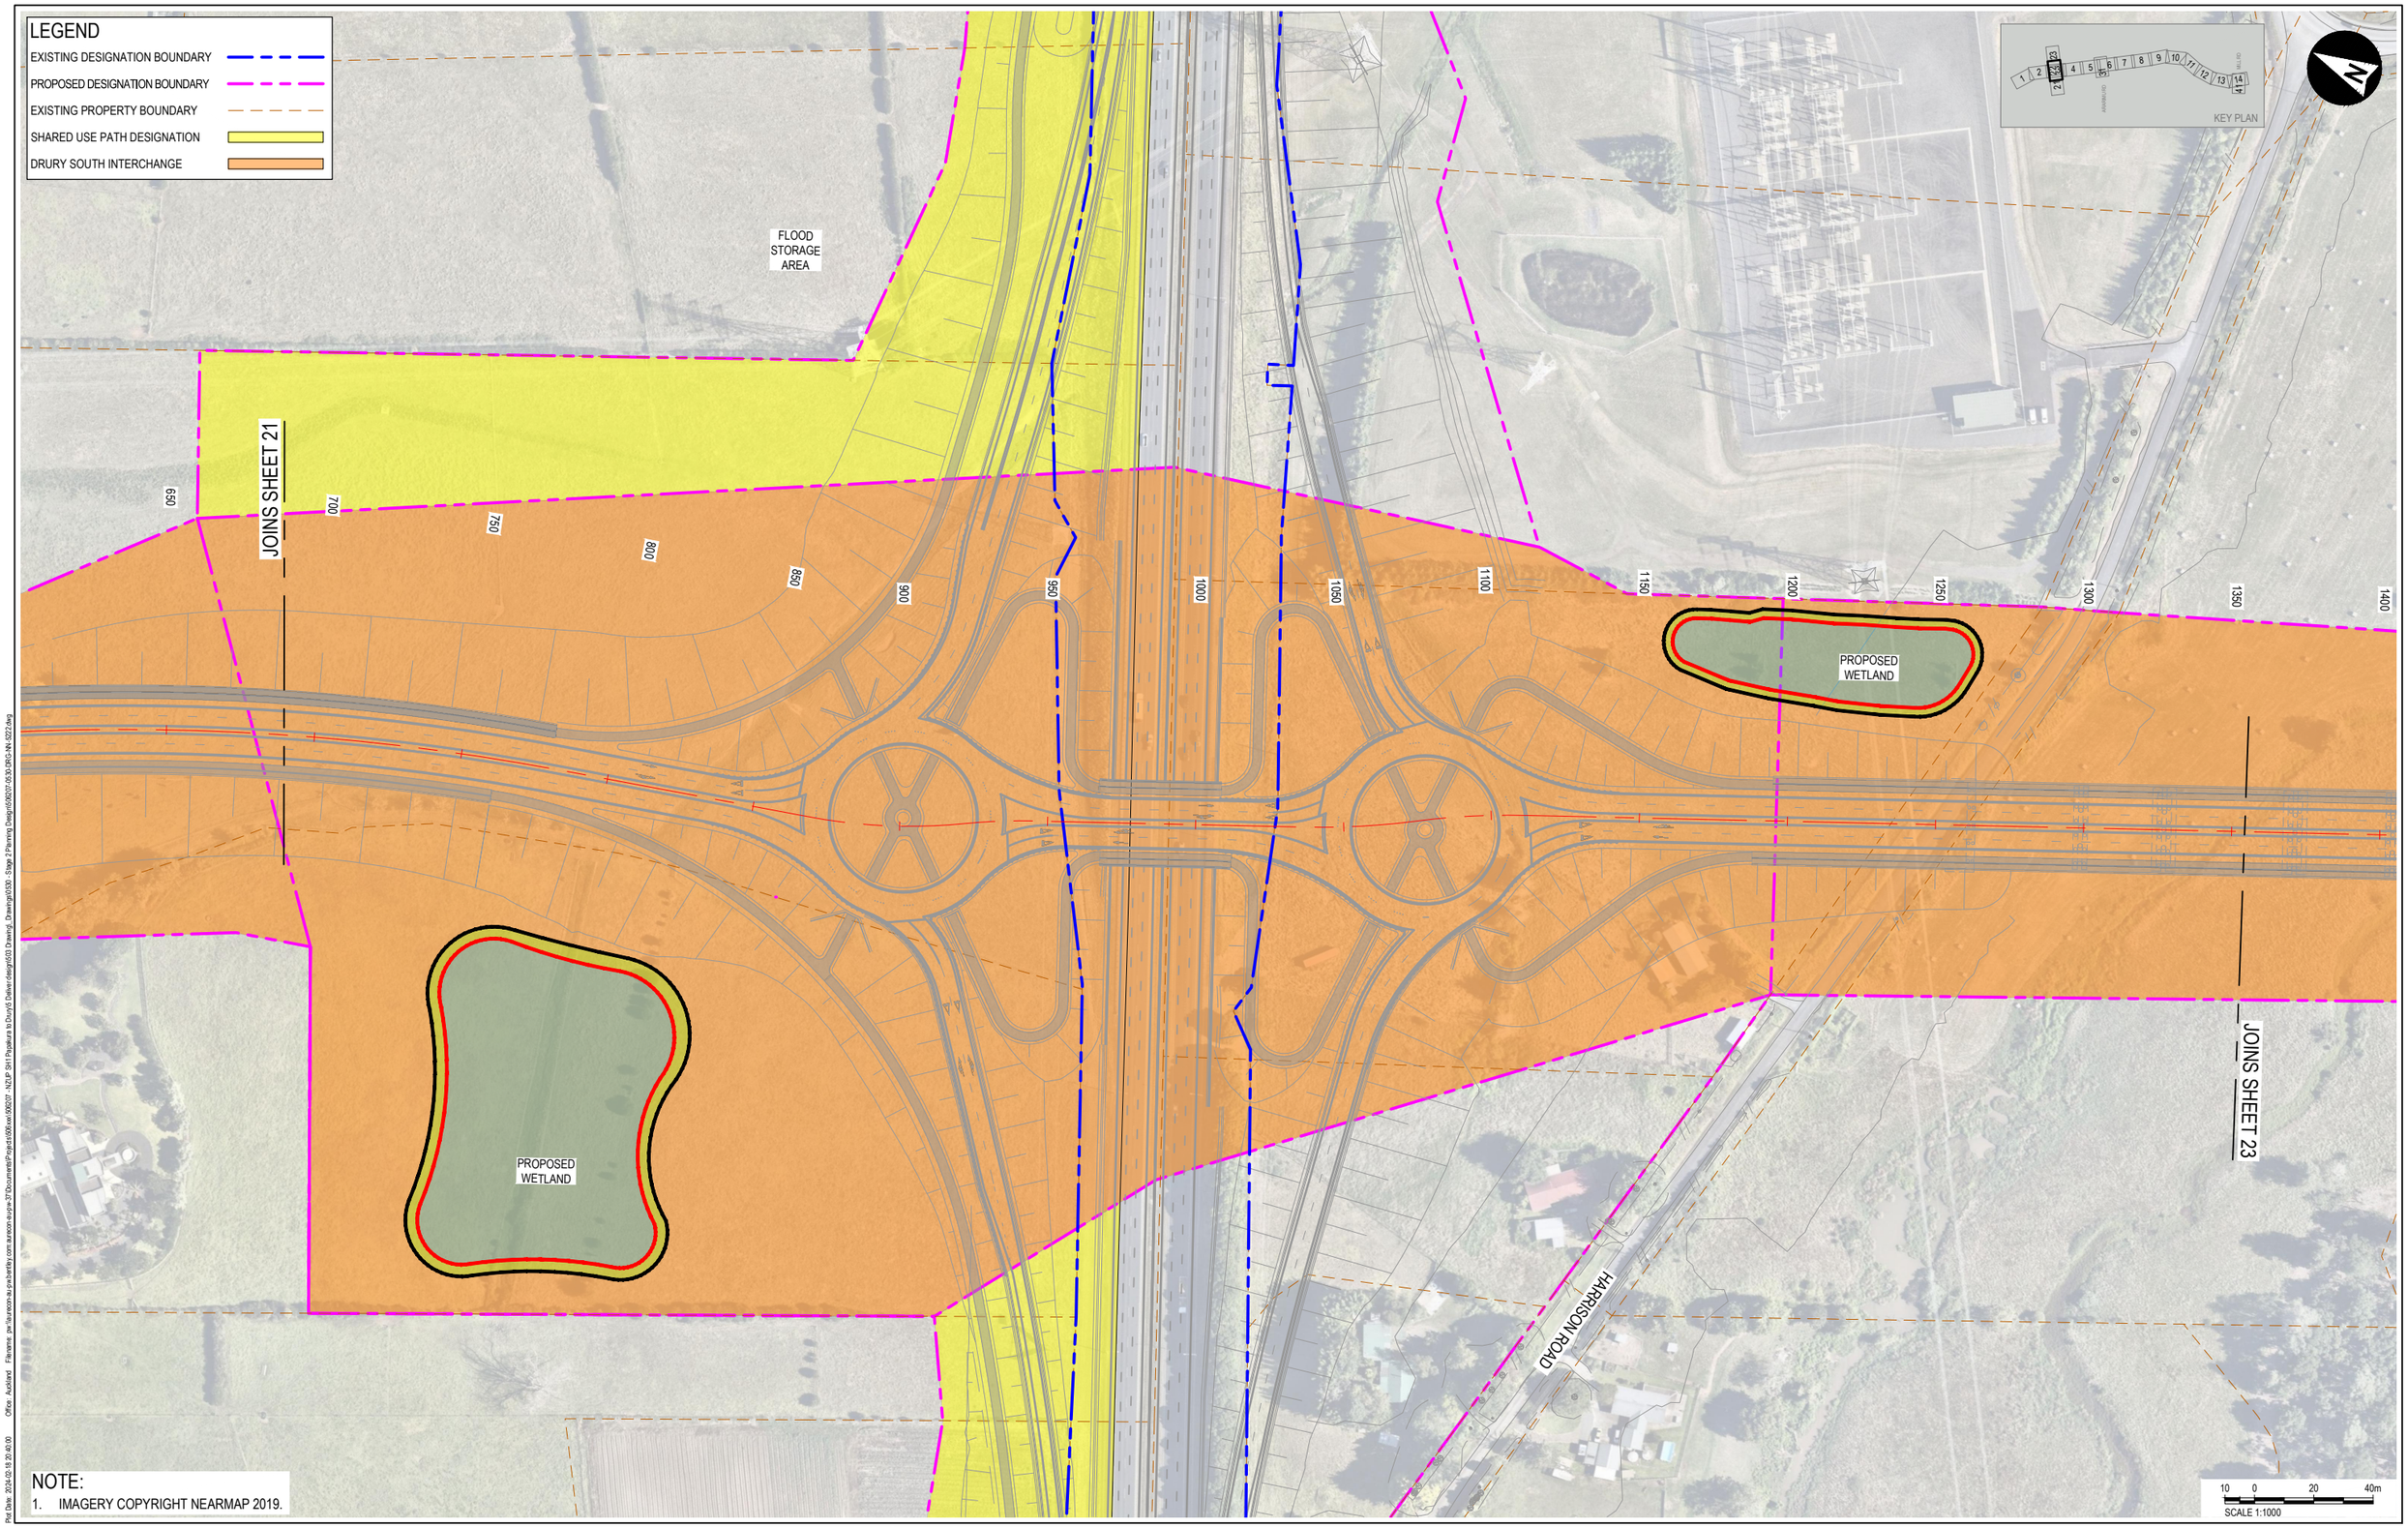

NOTE:
1. IMAGERY COPYRIGHT NEARMAP 2019.

aurecon

CLIENT

WAKA KOTAHI NZ TRANSPORT AGENCY

REV	DATE	REVISION DETAILS	APPROVED
A	2024-02-19	ISSUED FOR NOTICE OF REQUIREMENT LODGMENT	M. LAING

SCALE	SIZE
1:1000	A1

DRAWN: T.HAYWOOD
DESIGNED: I.BROWN
REVIEWED: R.LAUREN

PRELIMINARY
NOT FOR CONSTRUCTION

APPROVED
DATE 2024-02-19
J. HIND
J. HIND

PROJECT: NZUP SH1 PAPAKURA TO DRURY

TITLE: DESIGNATION LAYOUT SHEET 22

DRAWING No.	PROJECT No.	AREA	TYPE	DISC	NUMBER	REV
	506207	0530	DRG	NN	5222	A

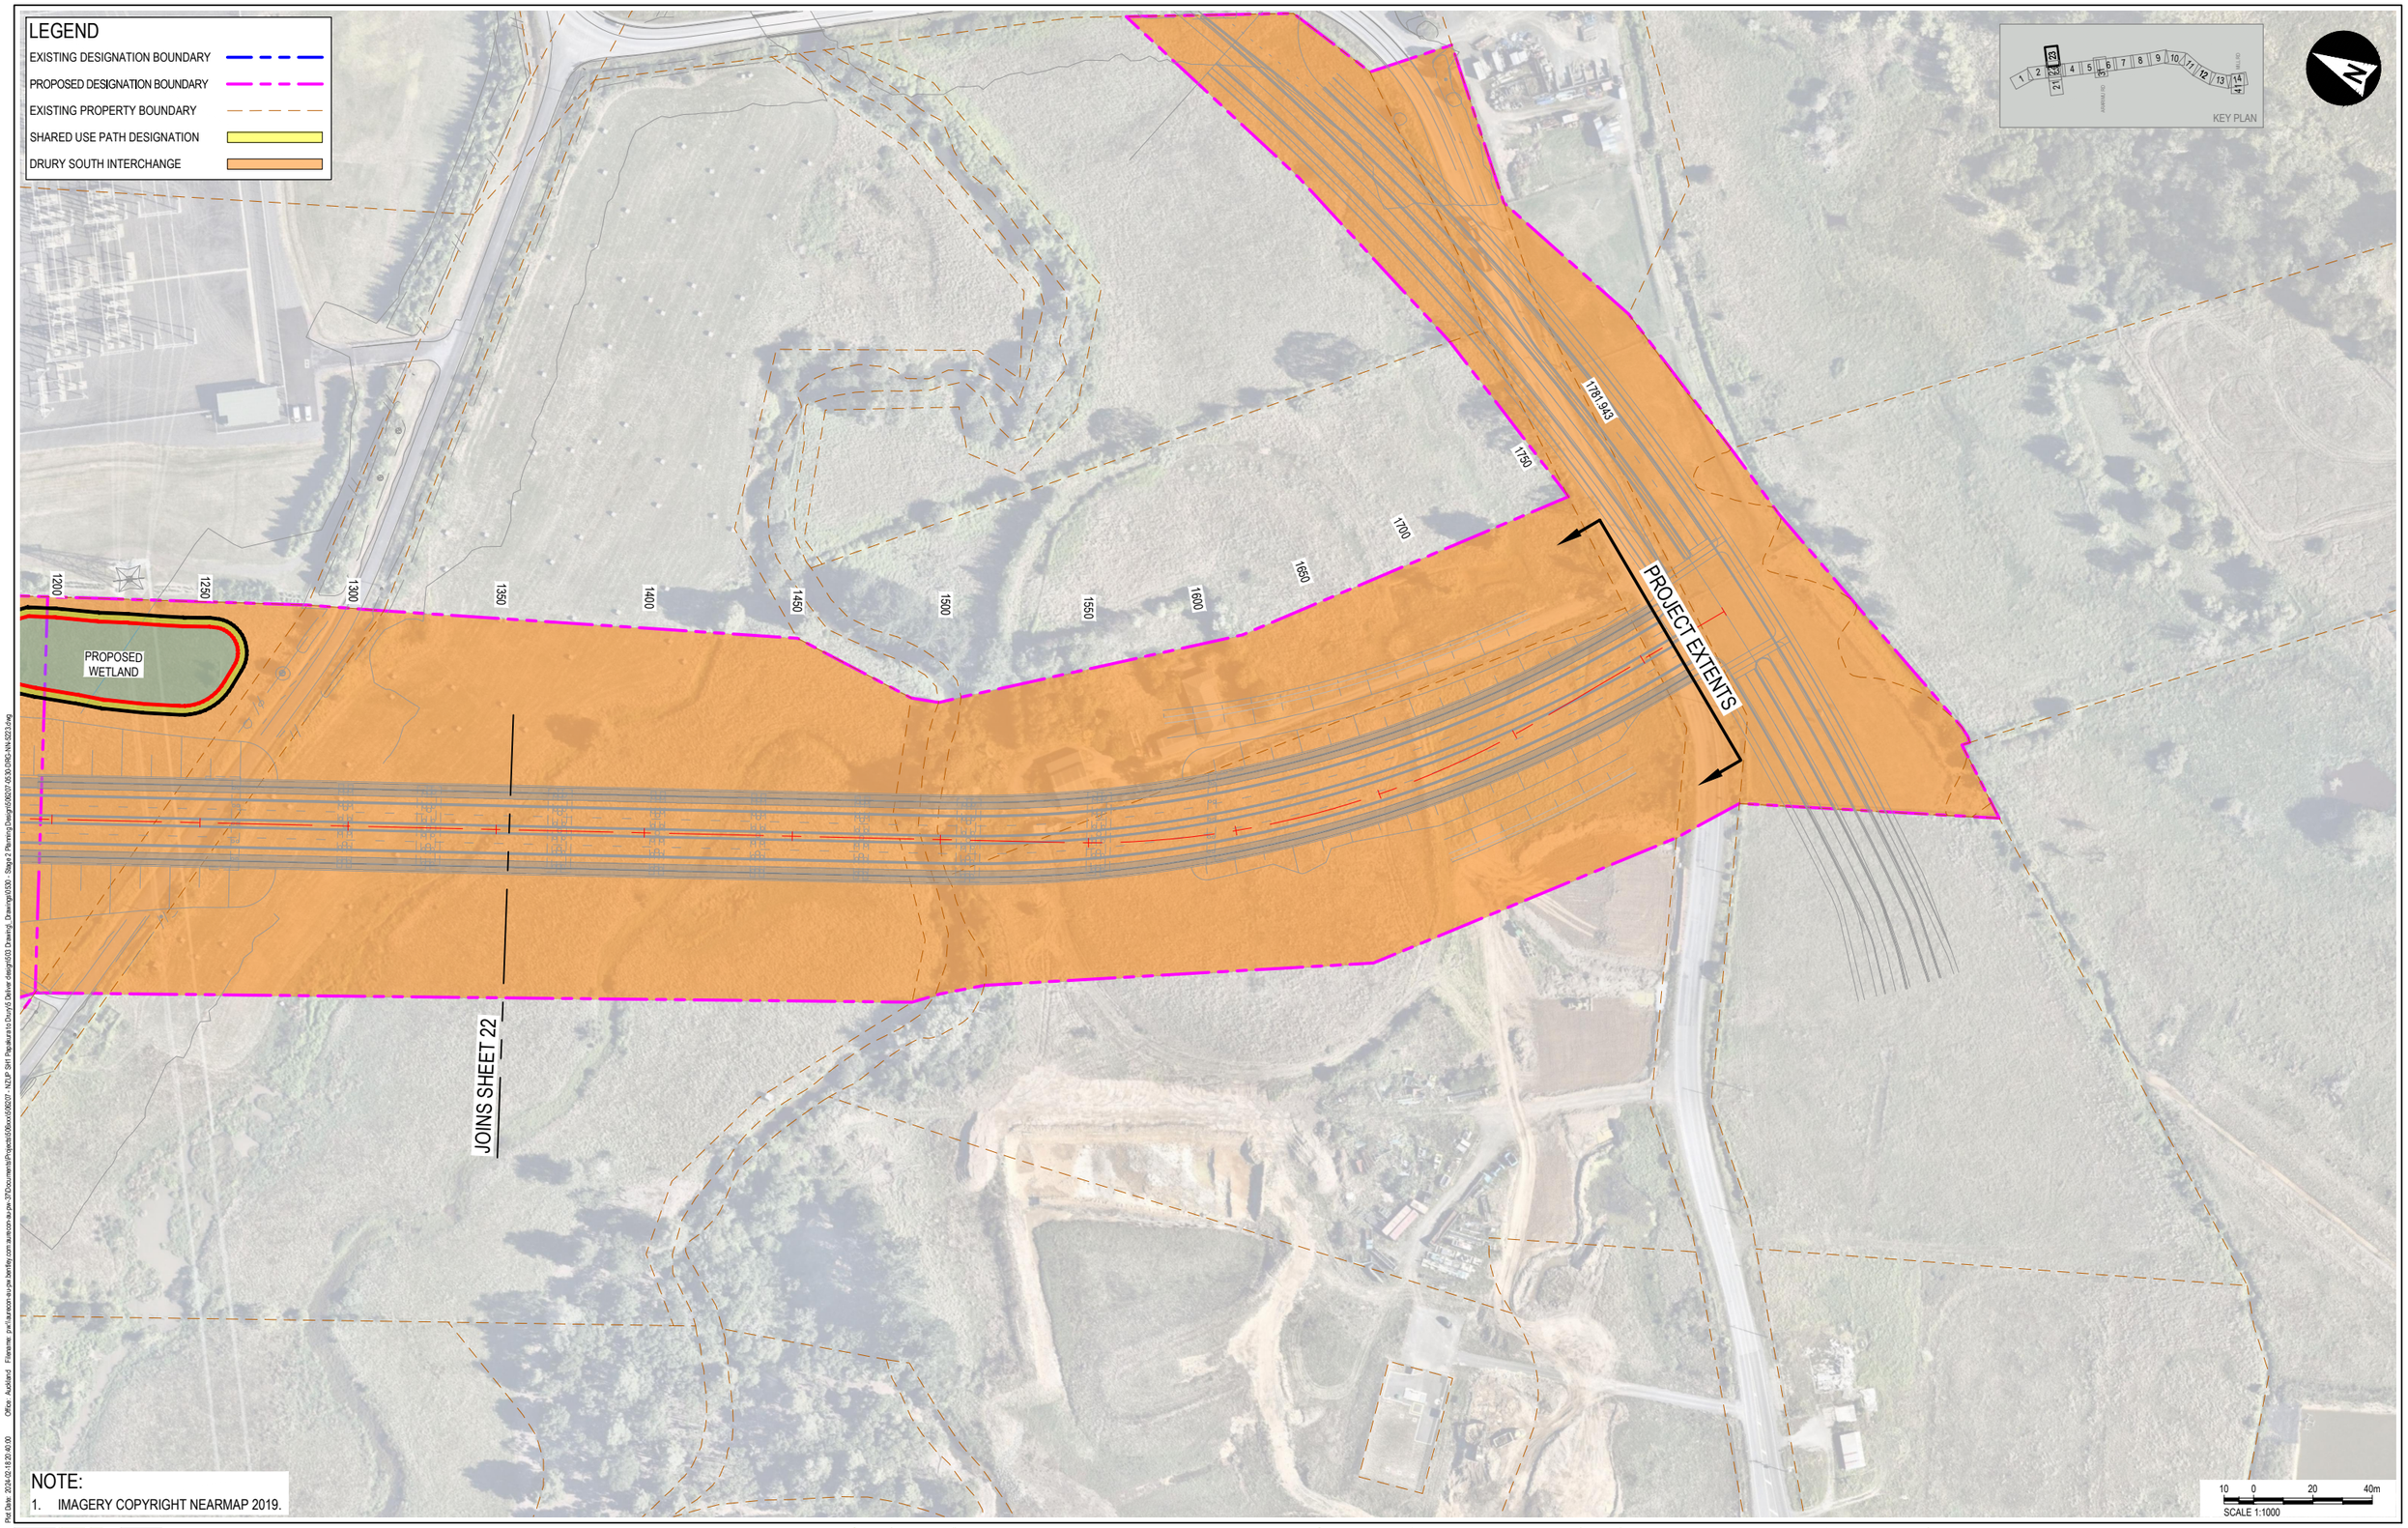

NOTE:
1. IMAGERY COPYRIGHT NEARMAP 2019.

aurecon

CLIENT

WAKA KOTAHI NZ TRANSPORT AGENCY

REV	DATE	REVISION DETAILS	APPROVED
A	2024-02-19	ISSUED FOR NOTICE OF REQUIREMENT LODGMENT	M. LAING

SCALE	SIZE
1:1000	A1

DRAWN: T.HAYWOOD
DESIGNED: I.BROWN
REVIEWED: R.LAUREN

PRELIMINARY
NOT FOR CONSTRUCTION

APPROVED
DATE 2024-02-19
J. HIND
J. HIND

PROJECT: NZUP SH1 PAPAKURA TO DRURY

TITLE: DESIGNATION LAYOUT SHEET 23

DRAWING No.: PROJECT No. 506207 - AREA 0530 - TYPE DRG - DISC NN - NUMBER 5223 - REV A

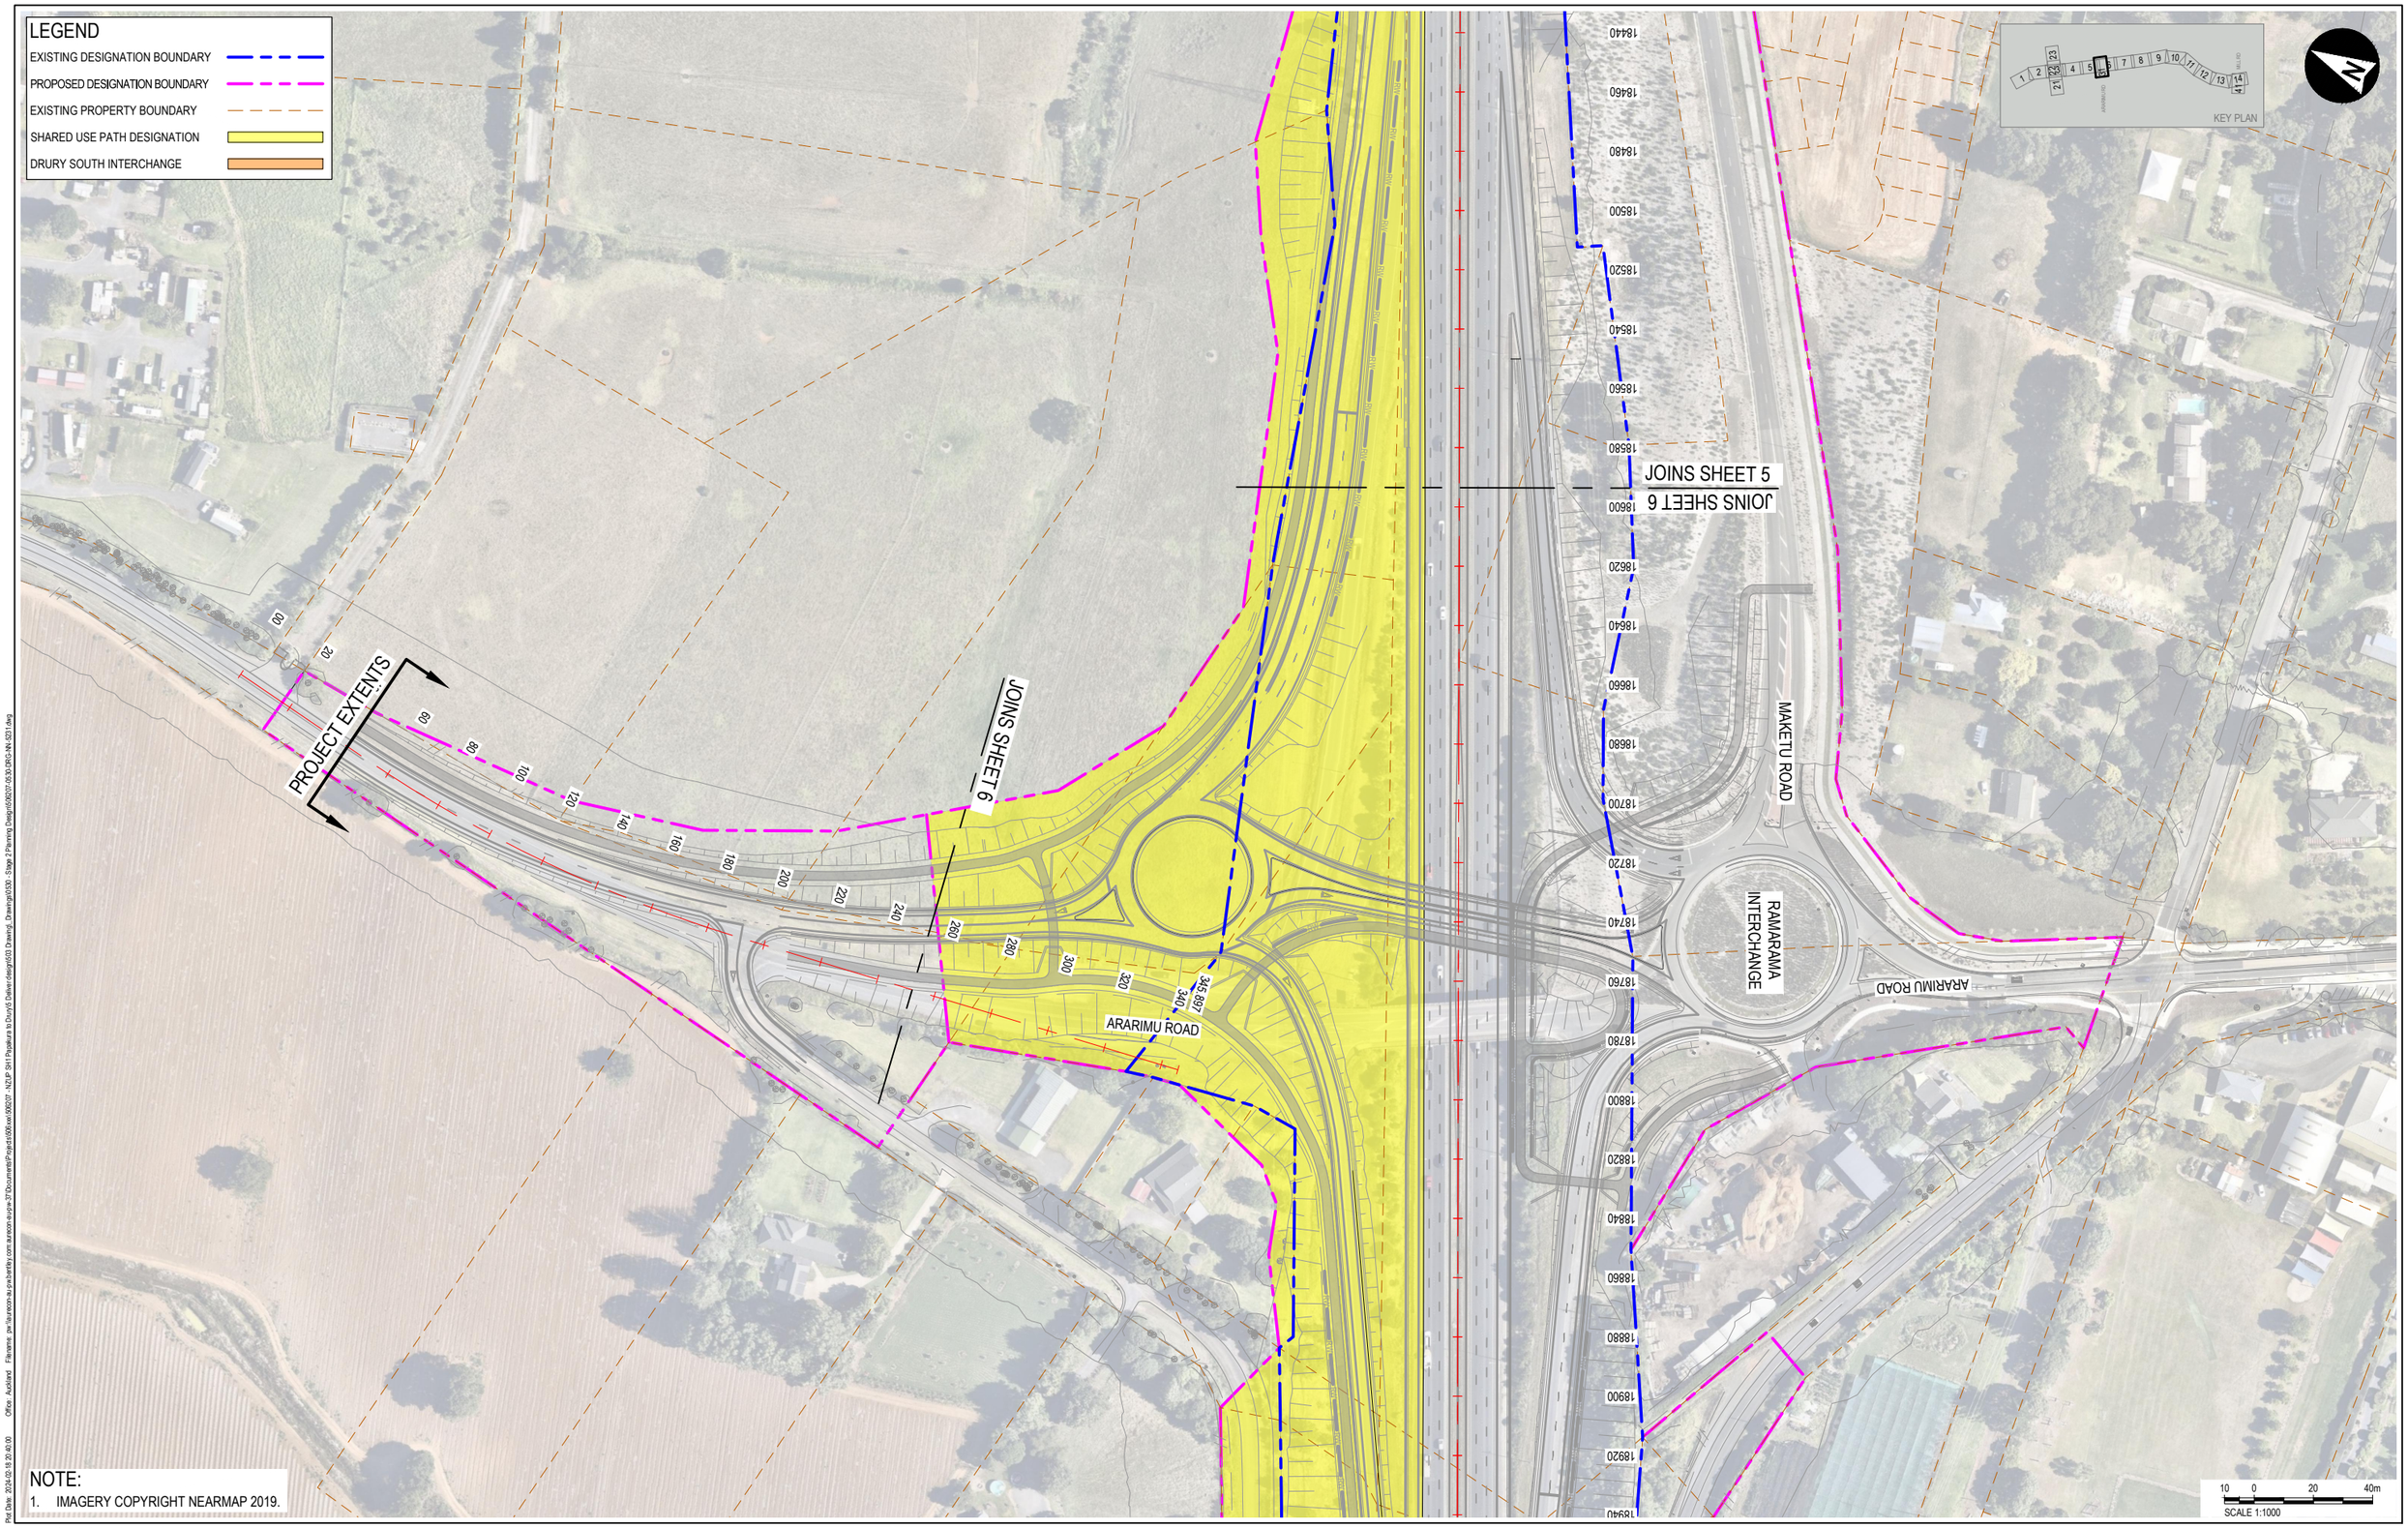

NOTE:
1. IMAGERY COPYRIGHT NEARMAP 2019.

aurecon

CLIENT

WAKA KOTAHI NZ TRANSPORT AGENCY

REV	DATE	REVISION DETAILS	APPROVED
A	2024-02-19	ISSUED FOR NOTICE OF REQUIREMENT LODGMENT	M. LAING

SCALE	SIZE
1:1000	A1

DRAWN: T.HAYWOOD
DESIGNED: I.BROWN
REVIEWED: R.LAUREN

PRELIMINARY
NOT FOR CONSTRUCTION

APPROVED: J. HIND — DATE: 2024-02-19

J. HIND

PROJECT: NZUP SH1 PAPAKURA TO DRURY

TITLE: DESIGNATION LAYOUT SHEET 31

DRAWING No.	PROJECT No.	AREA	TYPE	DISC	NUMBER	REV
	506207	0530	DRG	NN	5231	A

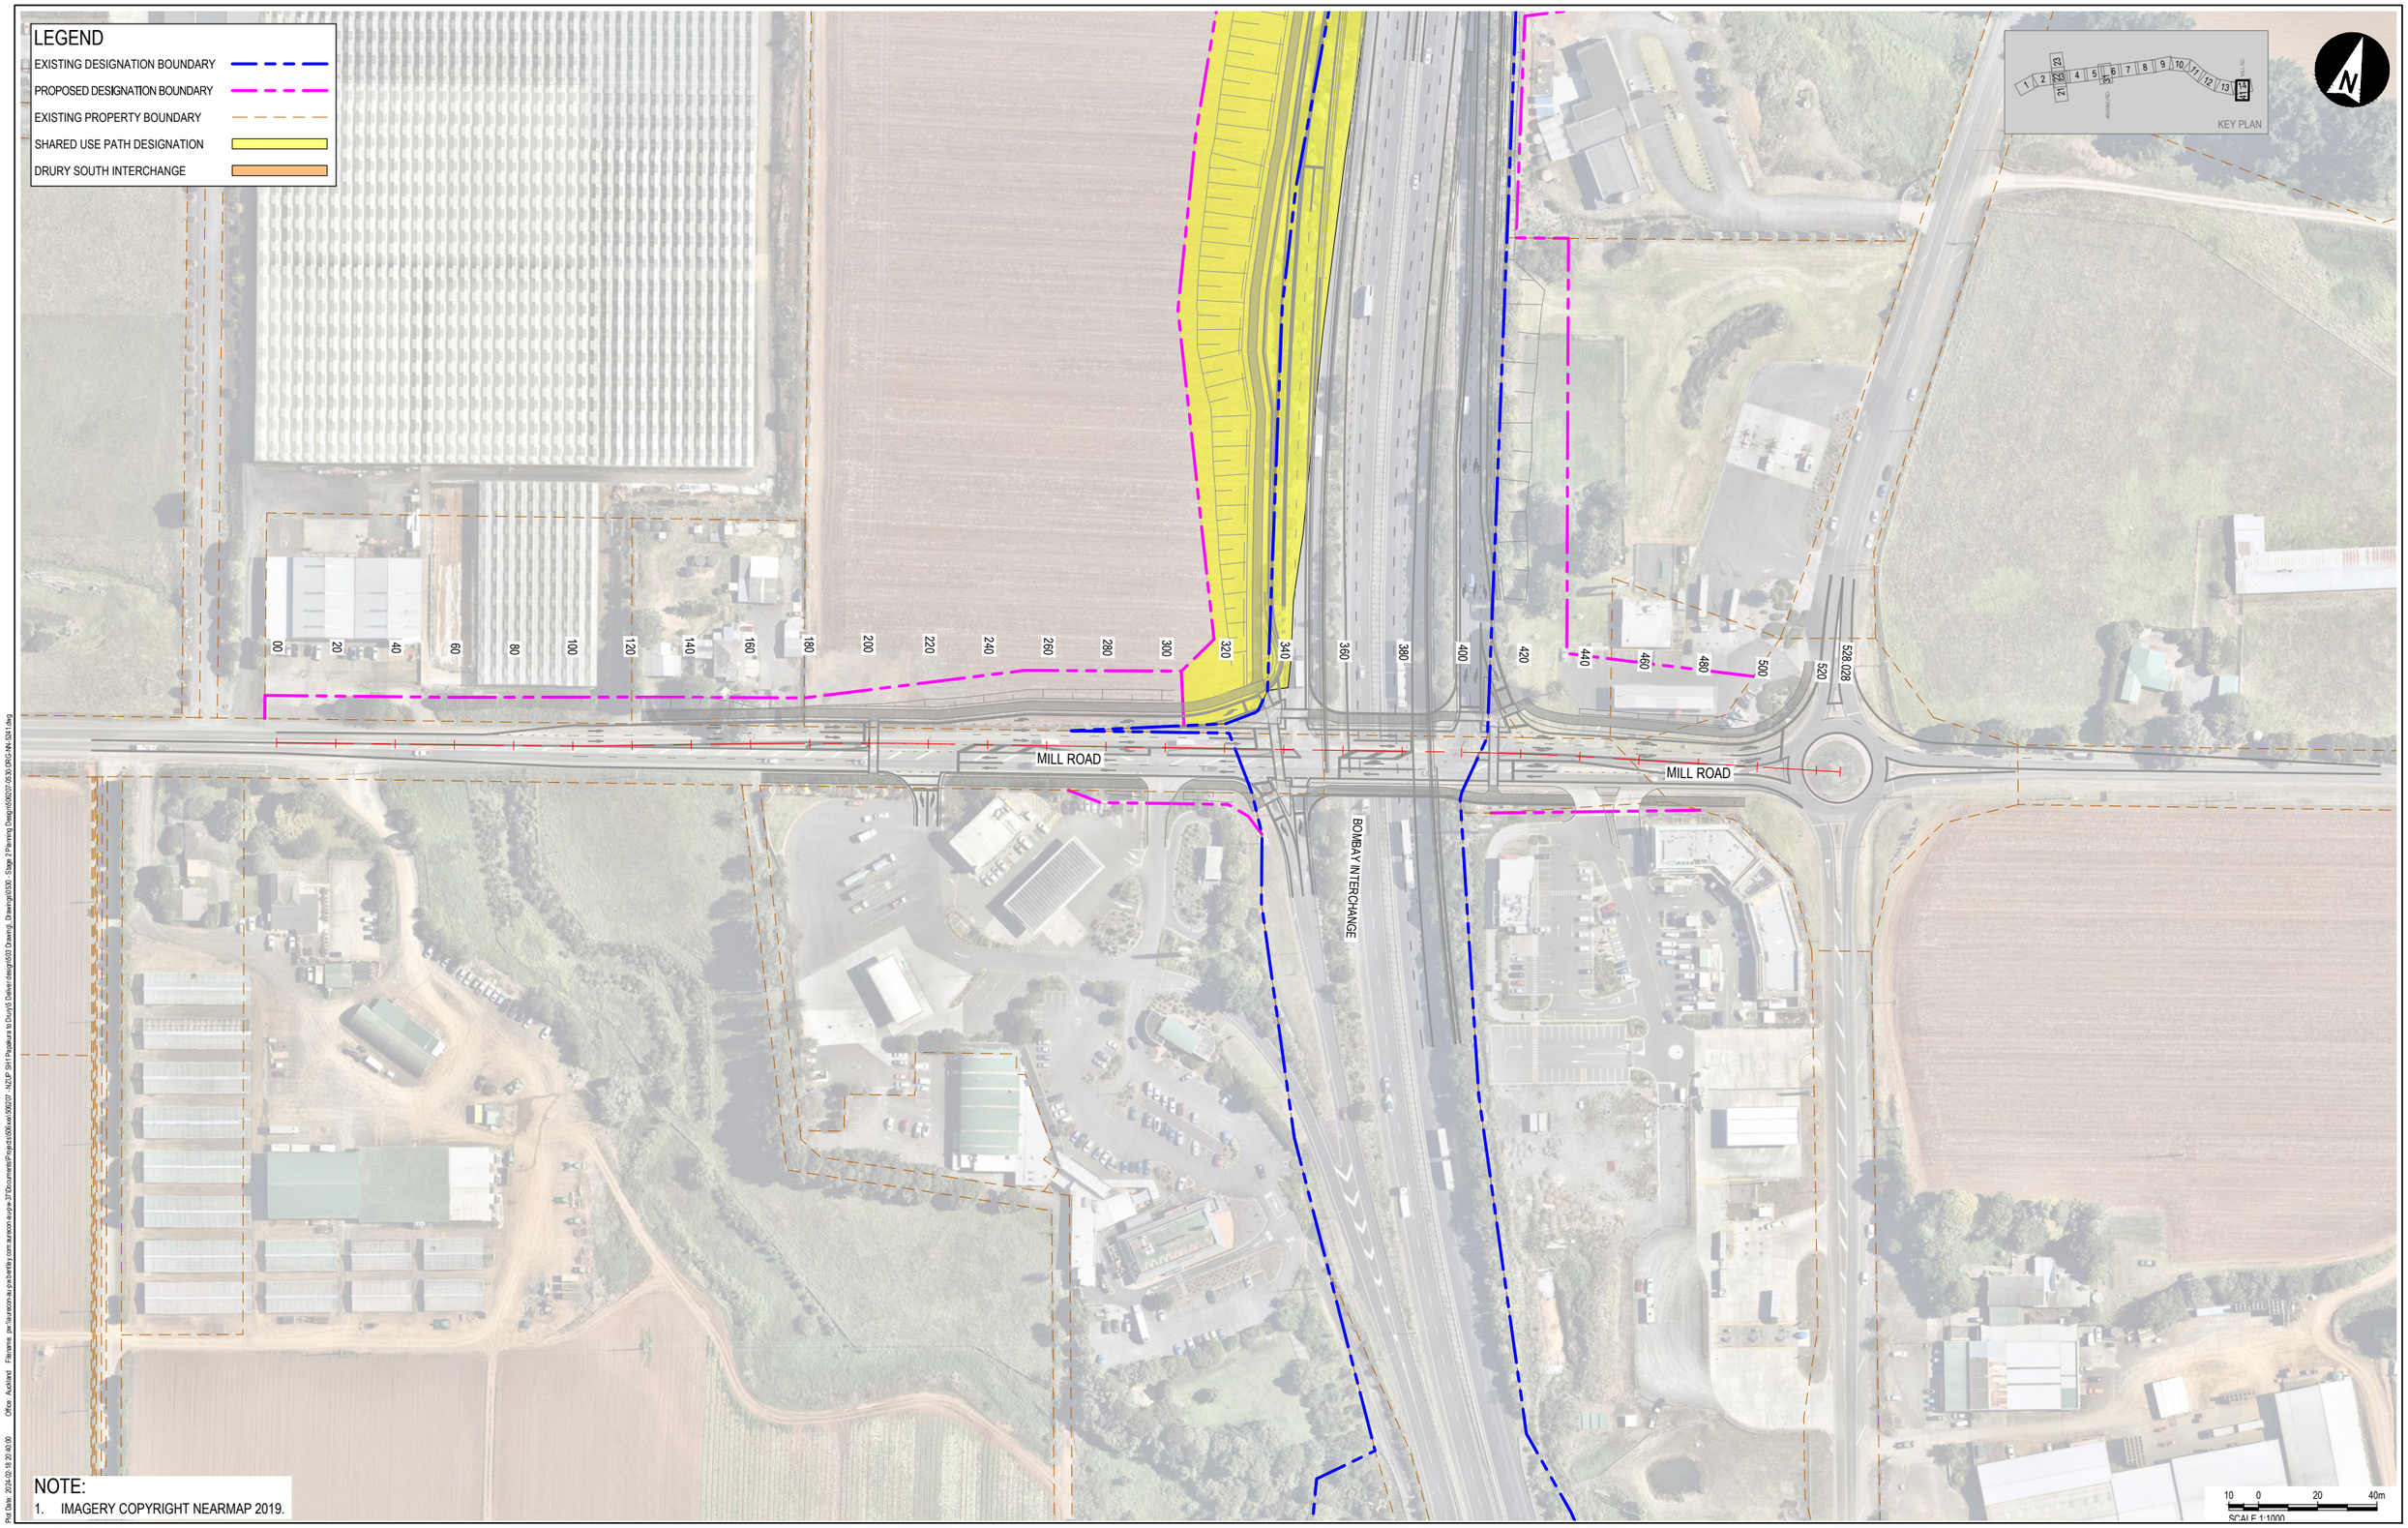

NOTE:
1. IMAGERY COPYRIGHT NEARMAP 2019.

aurecon

CLIENT

WAKA KOTAHI NZ TRANSPORT AGENCY

REV	DATE	REVISION DETAILS	APPROVED
A	2024-02-19	ISSUED FOR NOTICE OF REQUIREMENT LODGMENT	M. LAING

SCALE	SIZE
1:1000	A1

DRAWN: T.HAYWOOD
DESIGNED: I.BROWN
REVIEWED: R.LAUREN

PRELIMINARY
NOT FOR CONSTRUCTION

APPROVED
DATE 2024-02-19
J. HIND
J. HIND

PROJECT: NZUP SH1 PAPAKURA TO DRURY

TITLE: DESIGNATION LAYOUT SHEET 41

DRAWING No.: PROJECT No. 506207 - AREA 0530 - TYPE DRG - DISC NN - NUMBER 5241 - REV A