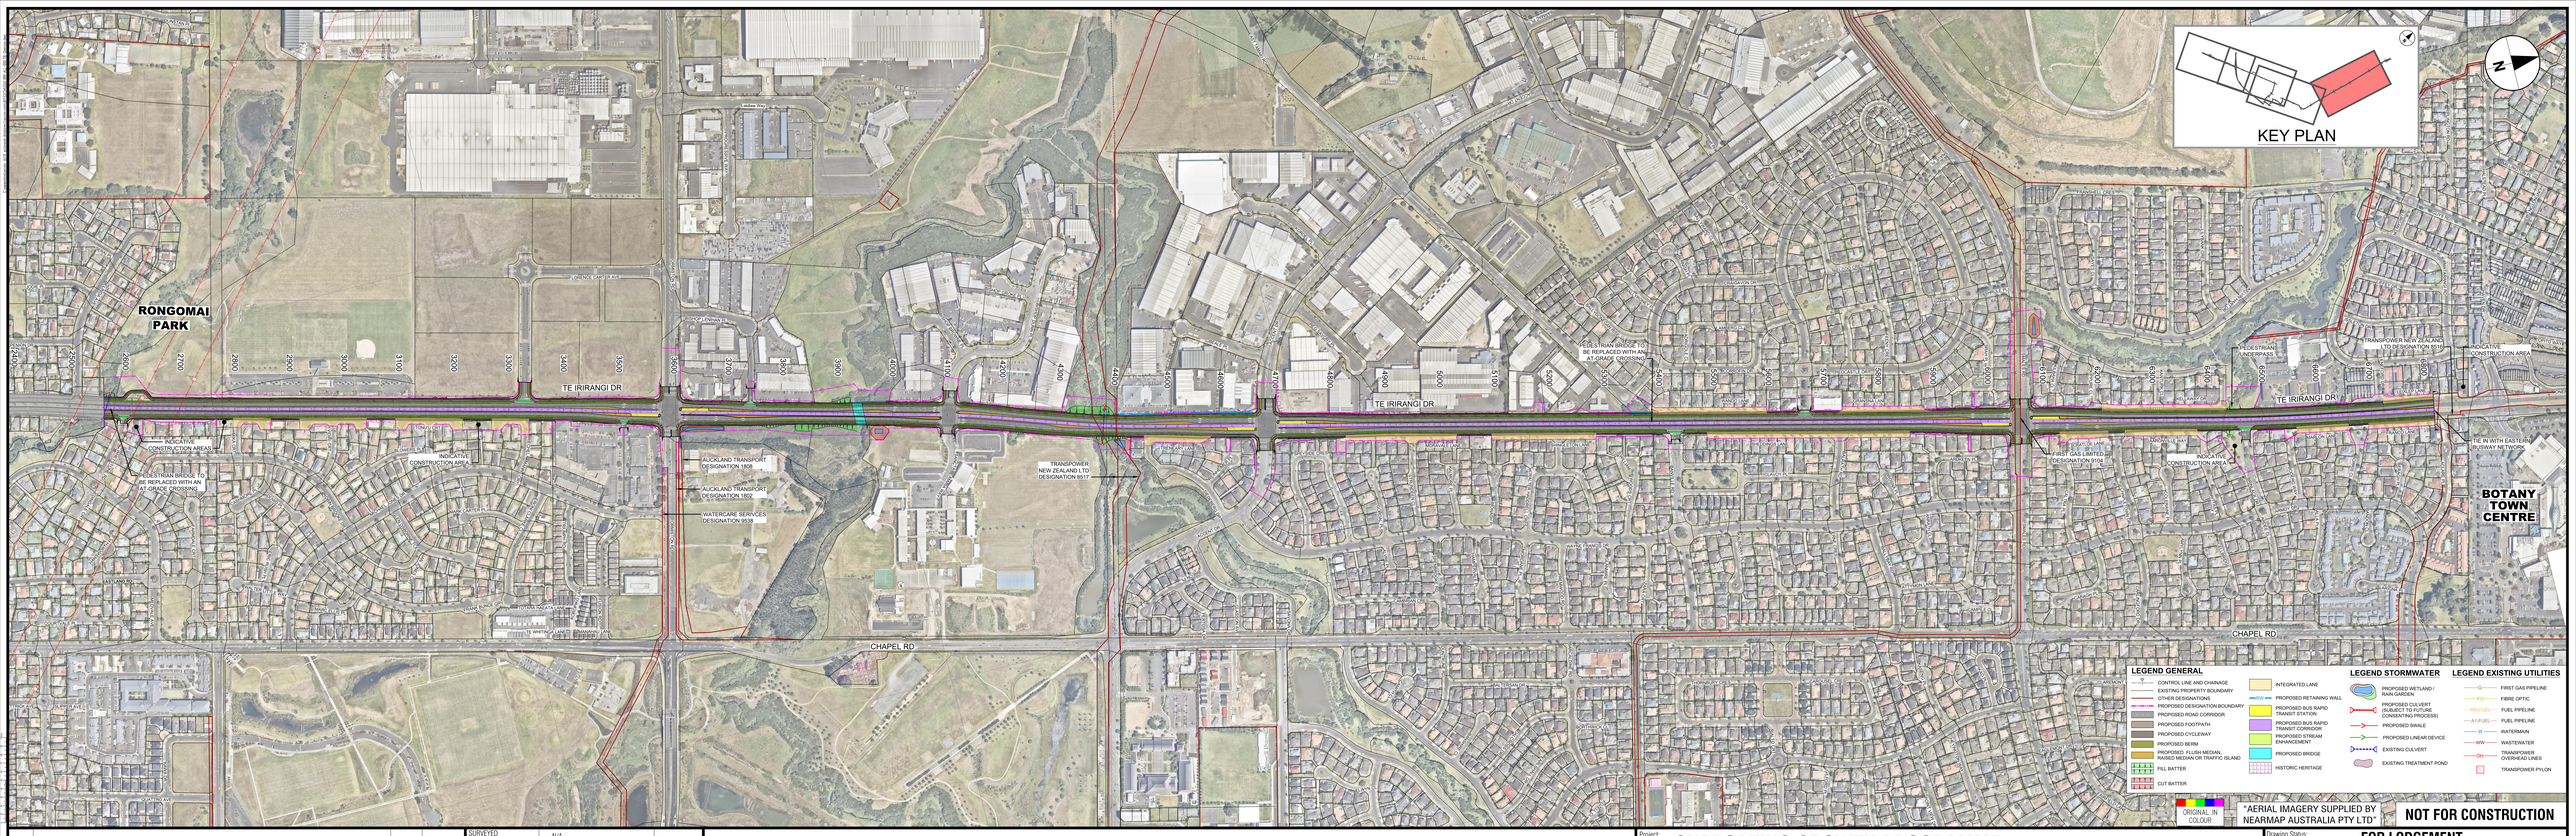

REV	REVISIONS	DRAWN	DATE
C	ISSUED FOR NOTICE OF REQUIREMENT LODGEMENT	VDLT	NOV 2022
B	DRAFT ISSUE FOR REVIEW	JDT	SEPT 2022
A	DRAFT ISSUE FOR REVIEW	JDT	MAY 2022

SURVEYED	N/A	
DRAWN	J. DELA TORRE	16.05.2022
DRAWING CHECK	B. VARGHESE	16.05.2022
DESIGN	P. HADWIN	16.05.2022
DESIGN REVIEW	P. BRADSHAW	09.12.2022
APPROVED	B. BUSNARDO	09.12.2022

TE TUPU NGĀTAHI Supporting Growth

WAKA KOTAHI NZ TRANSPORT AGENCY

Project: **SUPPORTING GROWTH PROGRAMME**

AIRPORT TO BOTANY BUS RAPID TRANSIT

Drawing Title: GENERAL ARRANGEMENT LAYOUT PLAN - NoR 1
BOTANY TOWN CENTRE TO RONGOMAI PARK

Drawing Status: **FOR LODGEMENT**

Drawing Date: 09.12.2022

A1 Scales	1:1000	A3 Scales	1:2000

Discipline: GENERAL

Drawing No: SGA-DRG-STH-007-GE-1000

Revision: C