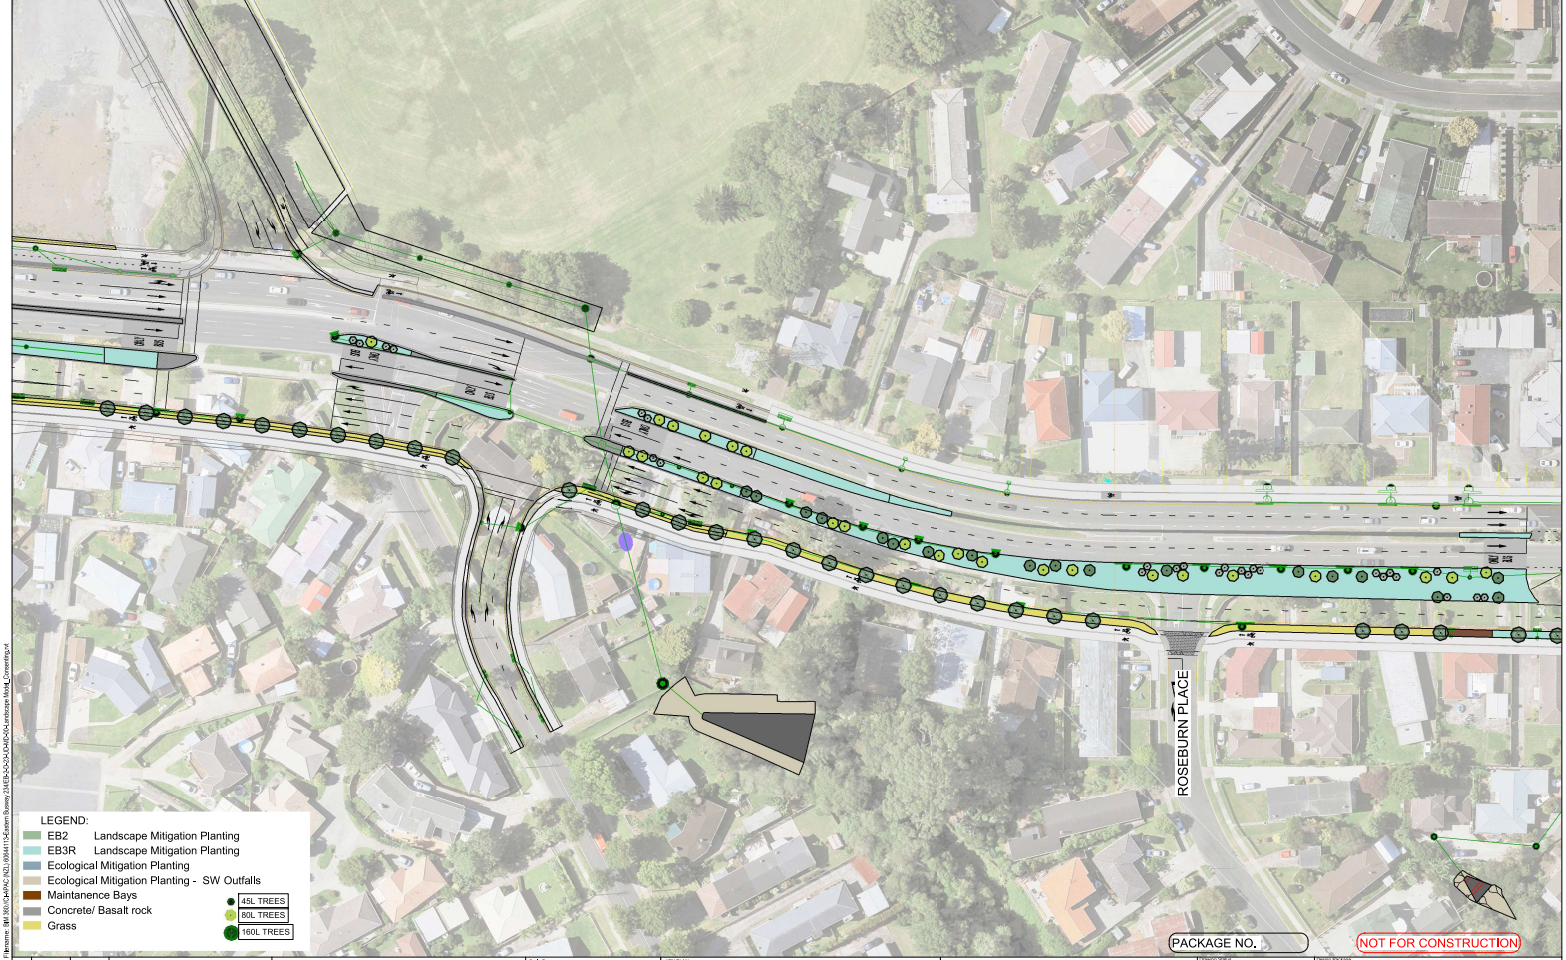
ROSEBURN PLACE
LEGEND:
EB2 Landscape Mitigation Planting
EB3R Landscape Mitigation Planting
Ecological Mitigation Planting
Ecological Mitigation Planting - SW Outfalls
Maintanence Bays
Concrete/ Basalt rock
Grass
45L TREES
80L TREES
160L TREES
PACKAGE NO.
NOT FOR CONSTRUCTION