


Appendix A1

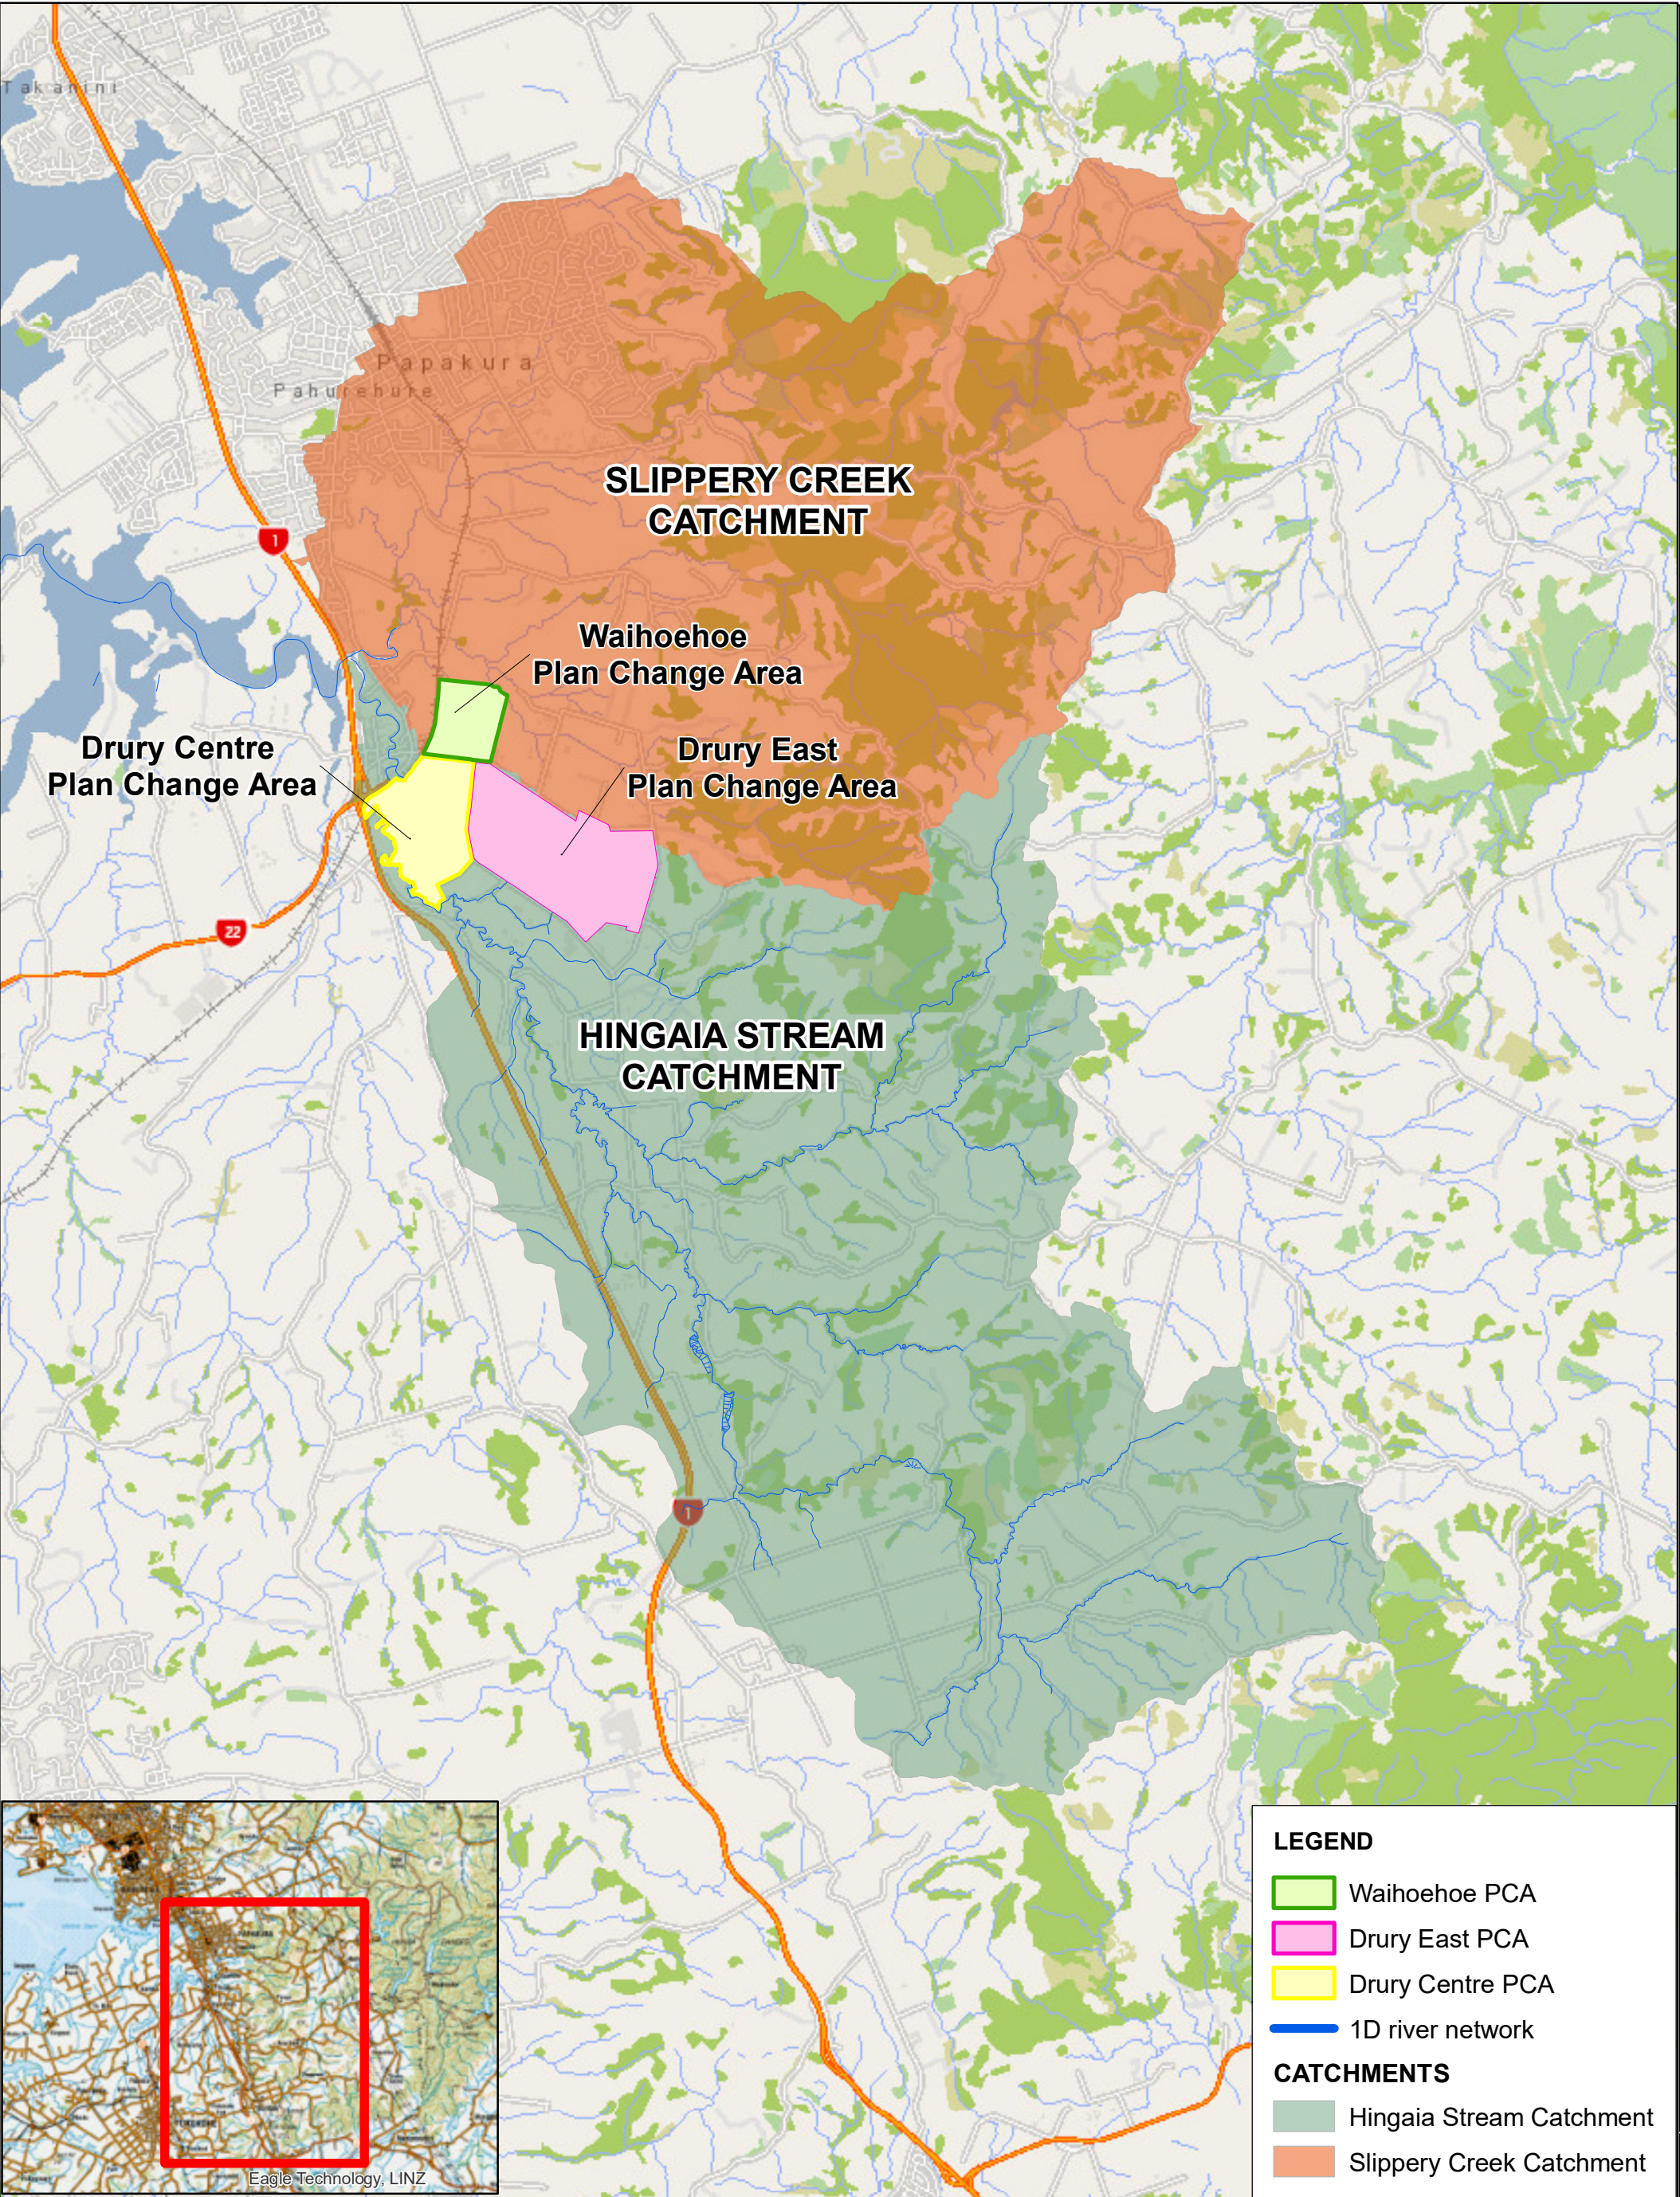


Notes:

Tonkin+Taylor
105, Carlton Gore Rd, Newmarket, Auckland
www.tonkintaylor.co.nz


DRAWN	DERI	Jun.20
CHECKED	CEMP	Jun.20
APPROVED		Jun.20
ARCFILE		
SCALE (AT A3 SIZE) 1:60,000		
PROJECT No. 1003297.7000		

Drury Centre, Drury East & Waihoehoe Plan Change Areas
Stormwater Management Plan
Catchments and Plan Change Areas

FIGURE No.	Rev.
------------	------

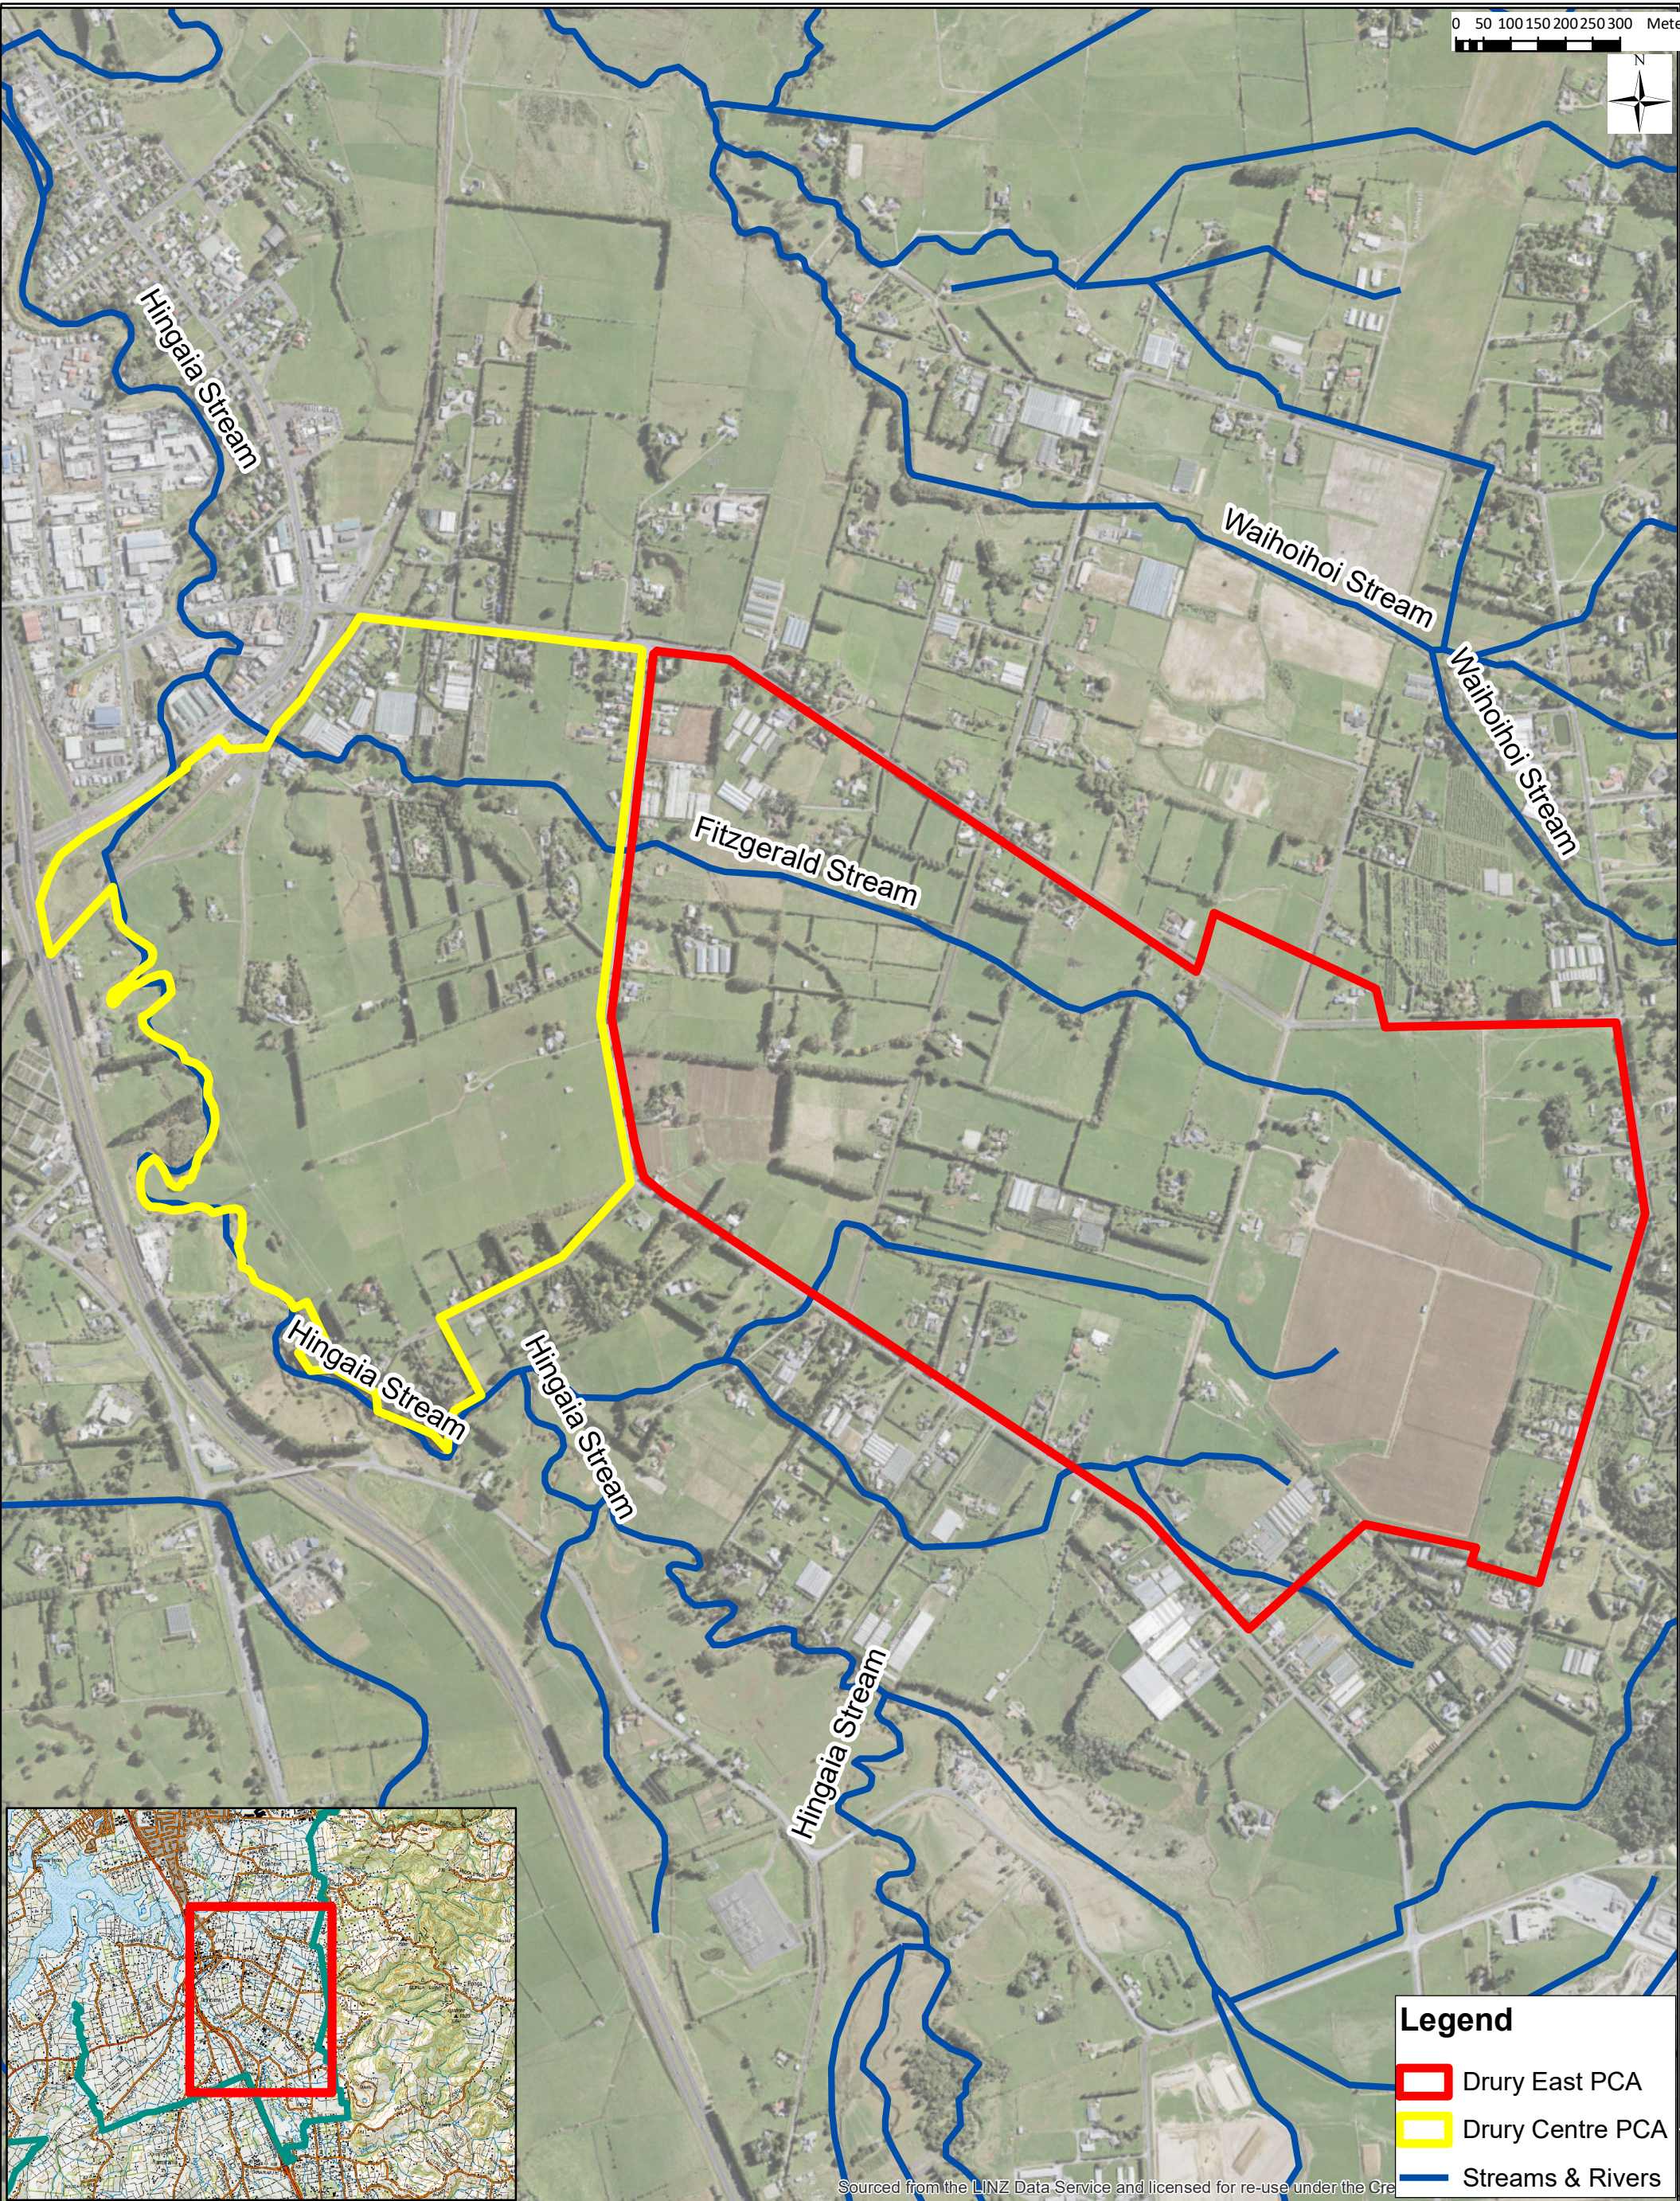

Notes:
Aerials sourced from Auckland Council.

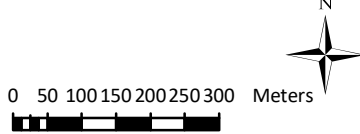



Tonkin+Taylor
105, Carlton Gore Rd, Newmarket, Auckland
www.tonkintaylor.co.nz


DRAWN	DERI	Jun.20
CHECKED	CEMP	Jun.20
APPROVED		Jun.20
ARCFILE		
SCALE (AT A3 SIZE)		
1:11,000		
PROJECT No.		
1003297.7000		

Drury Centre & Drury East Plan Change Areas
Stormwater Management Plan
Location

FIGURE No.	Rev.
------------	------

Legend

-  Drury East PCA
-  Drury Centre PCA
-  Streams & Rivers

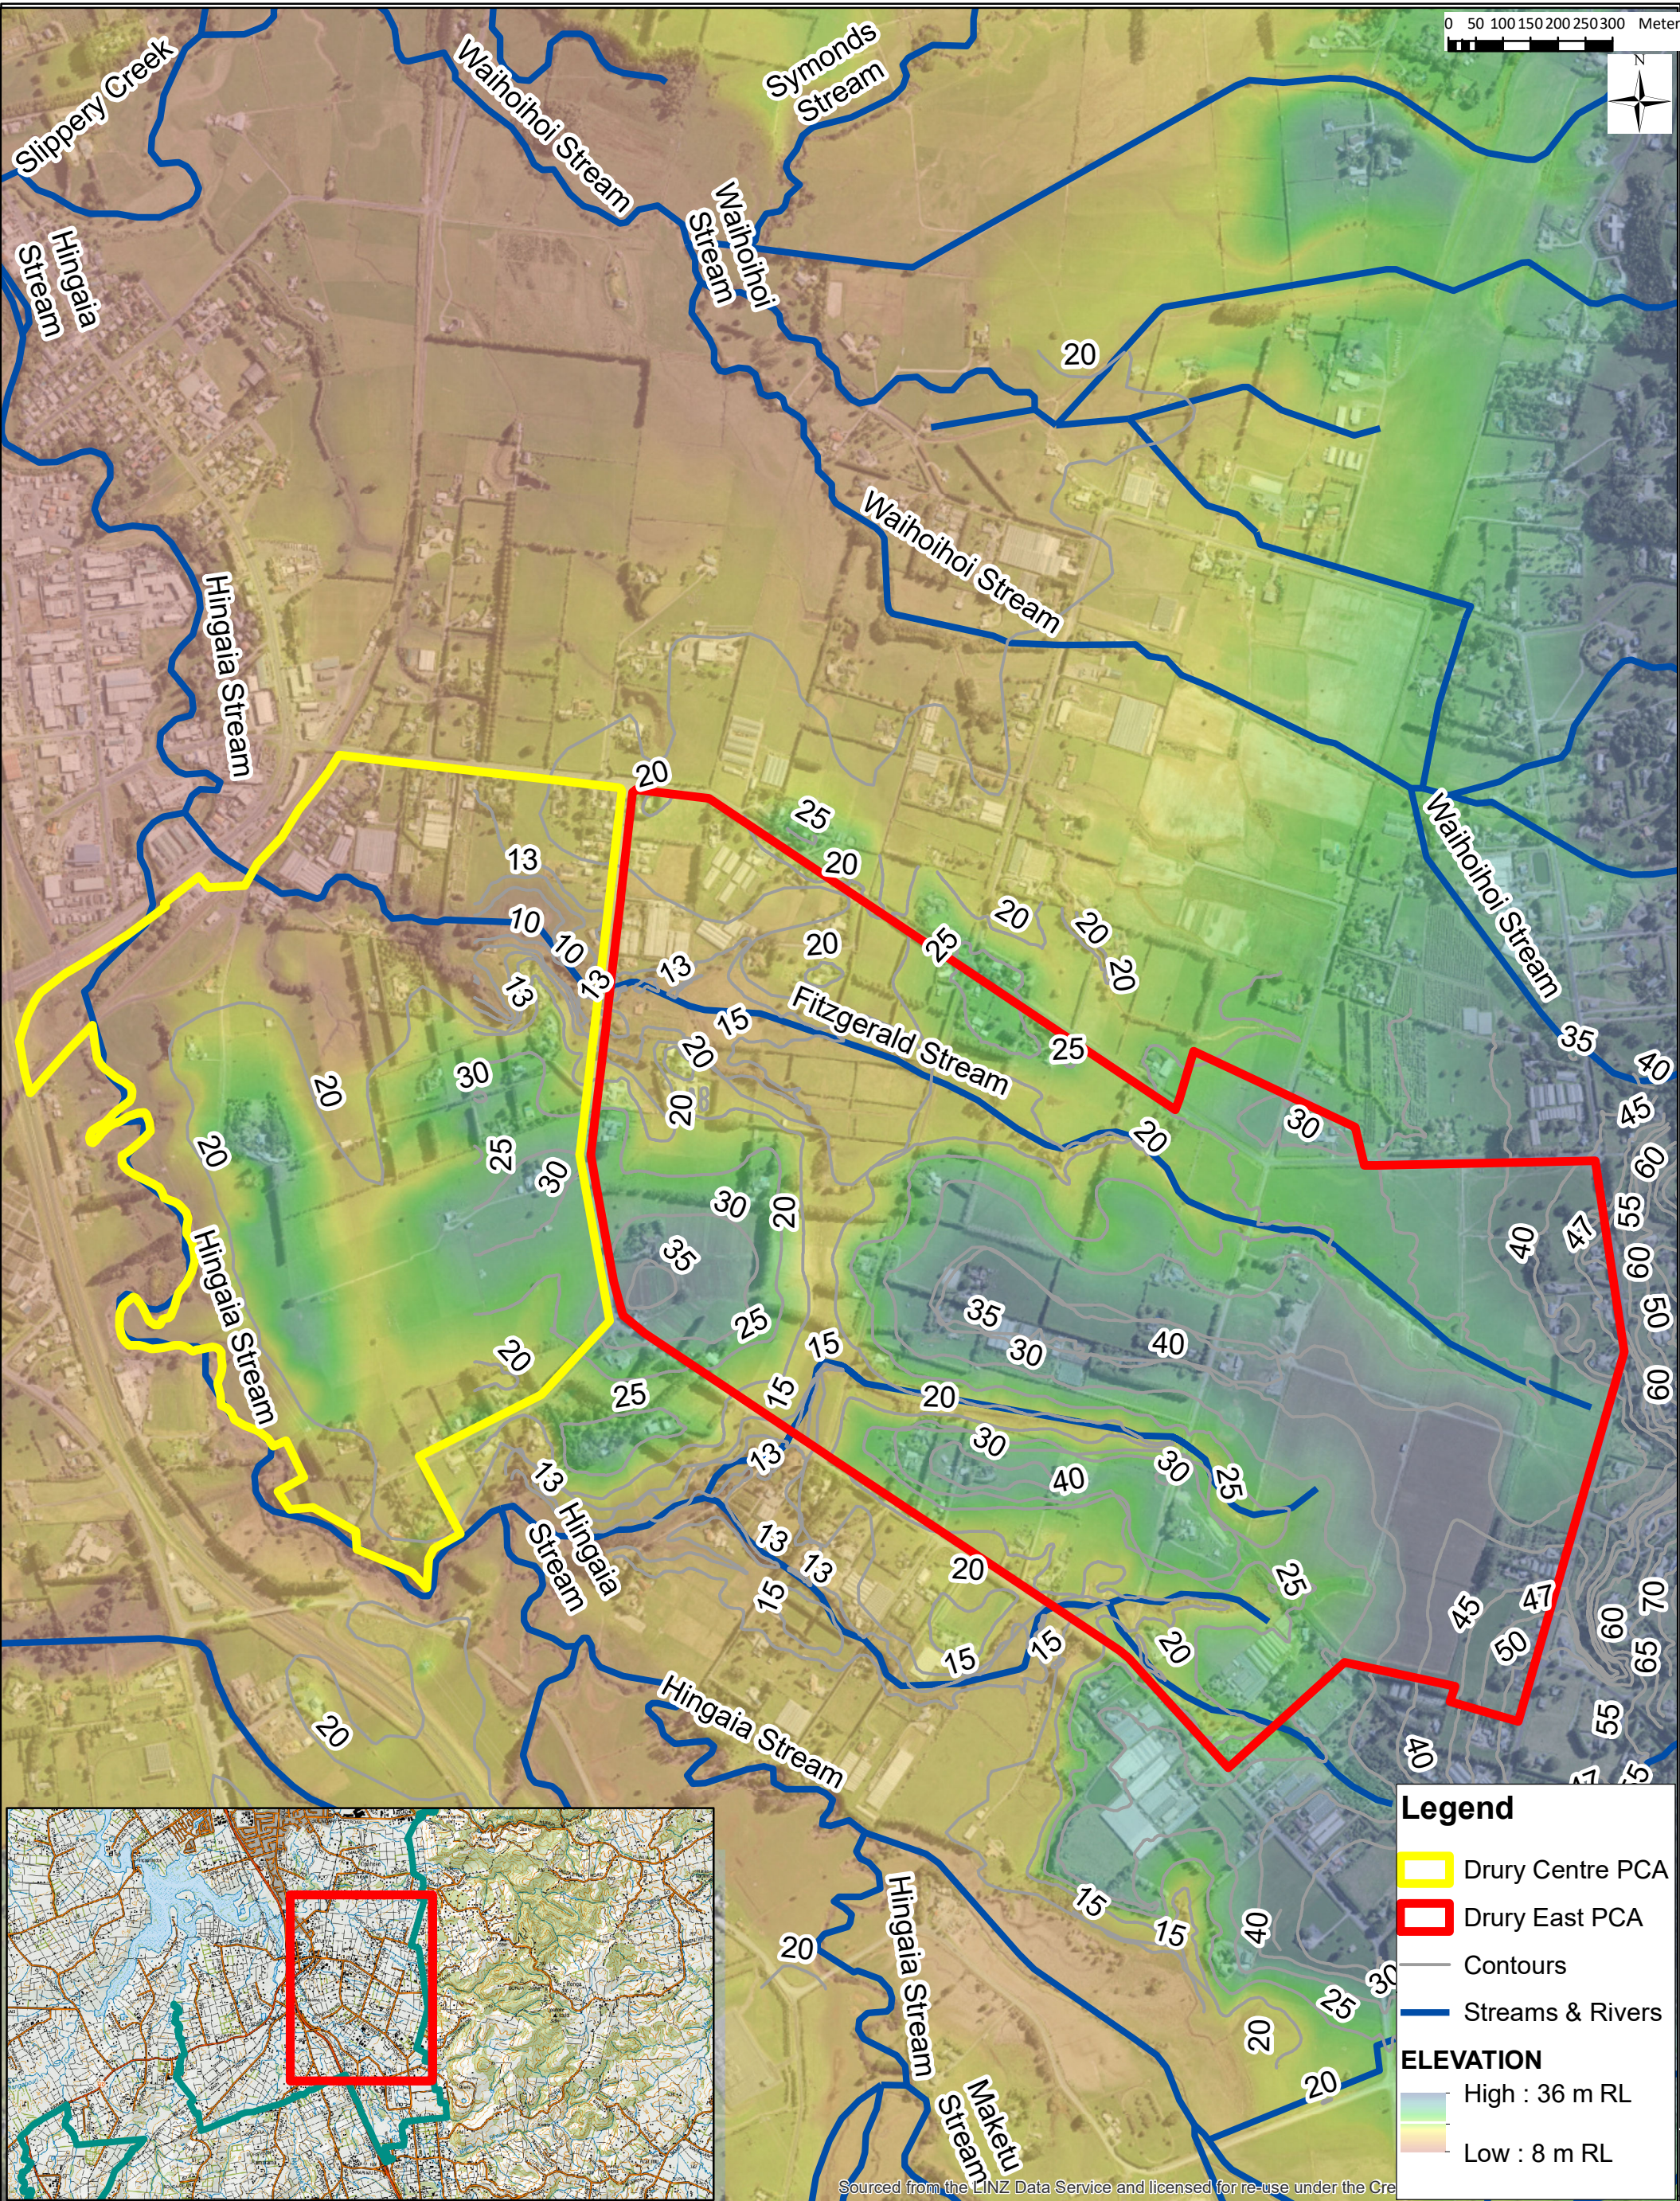

Notes:
Aerials sourced from Auckland Council.







Tonkin+Taylor
105, Carlton Gore Rd, Newmarket, Auckland
www.tonkintaylor.co.nz

DRAWN	DERI	Jun.20
CHECKED	CEMP	Jun.20
APPROVED		Jun.20
ARCFILE		
SCALE (AT A3 SIZE)		
1:11,000		
PROJECT No.		
1003297.7000		


Drury Centre & Drury East Plan Change Areas
Stormwater Management Plan
Topography

FIGURE No.	Rev.

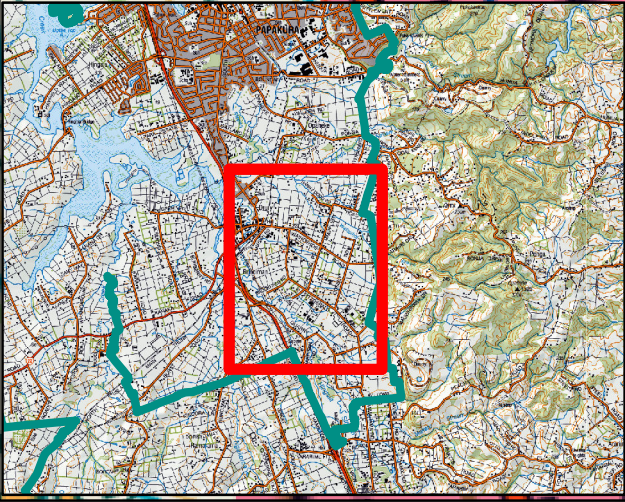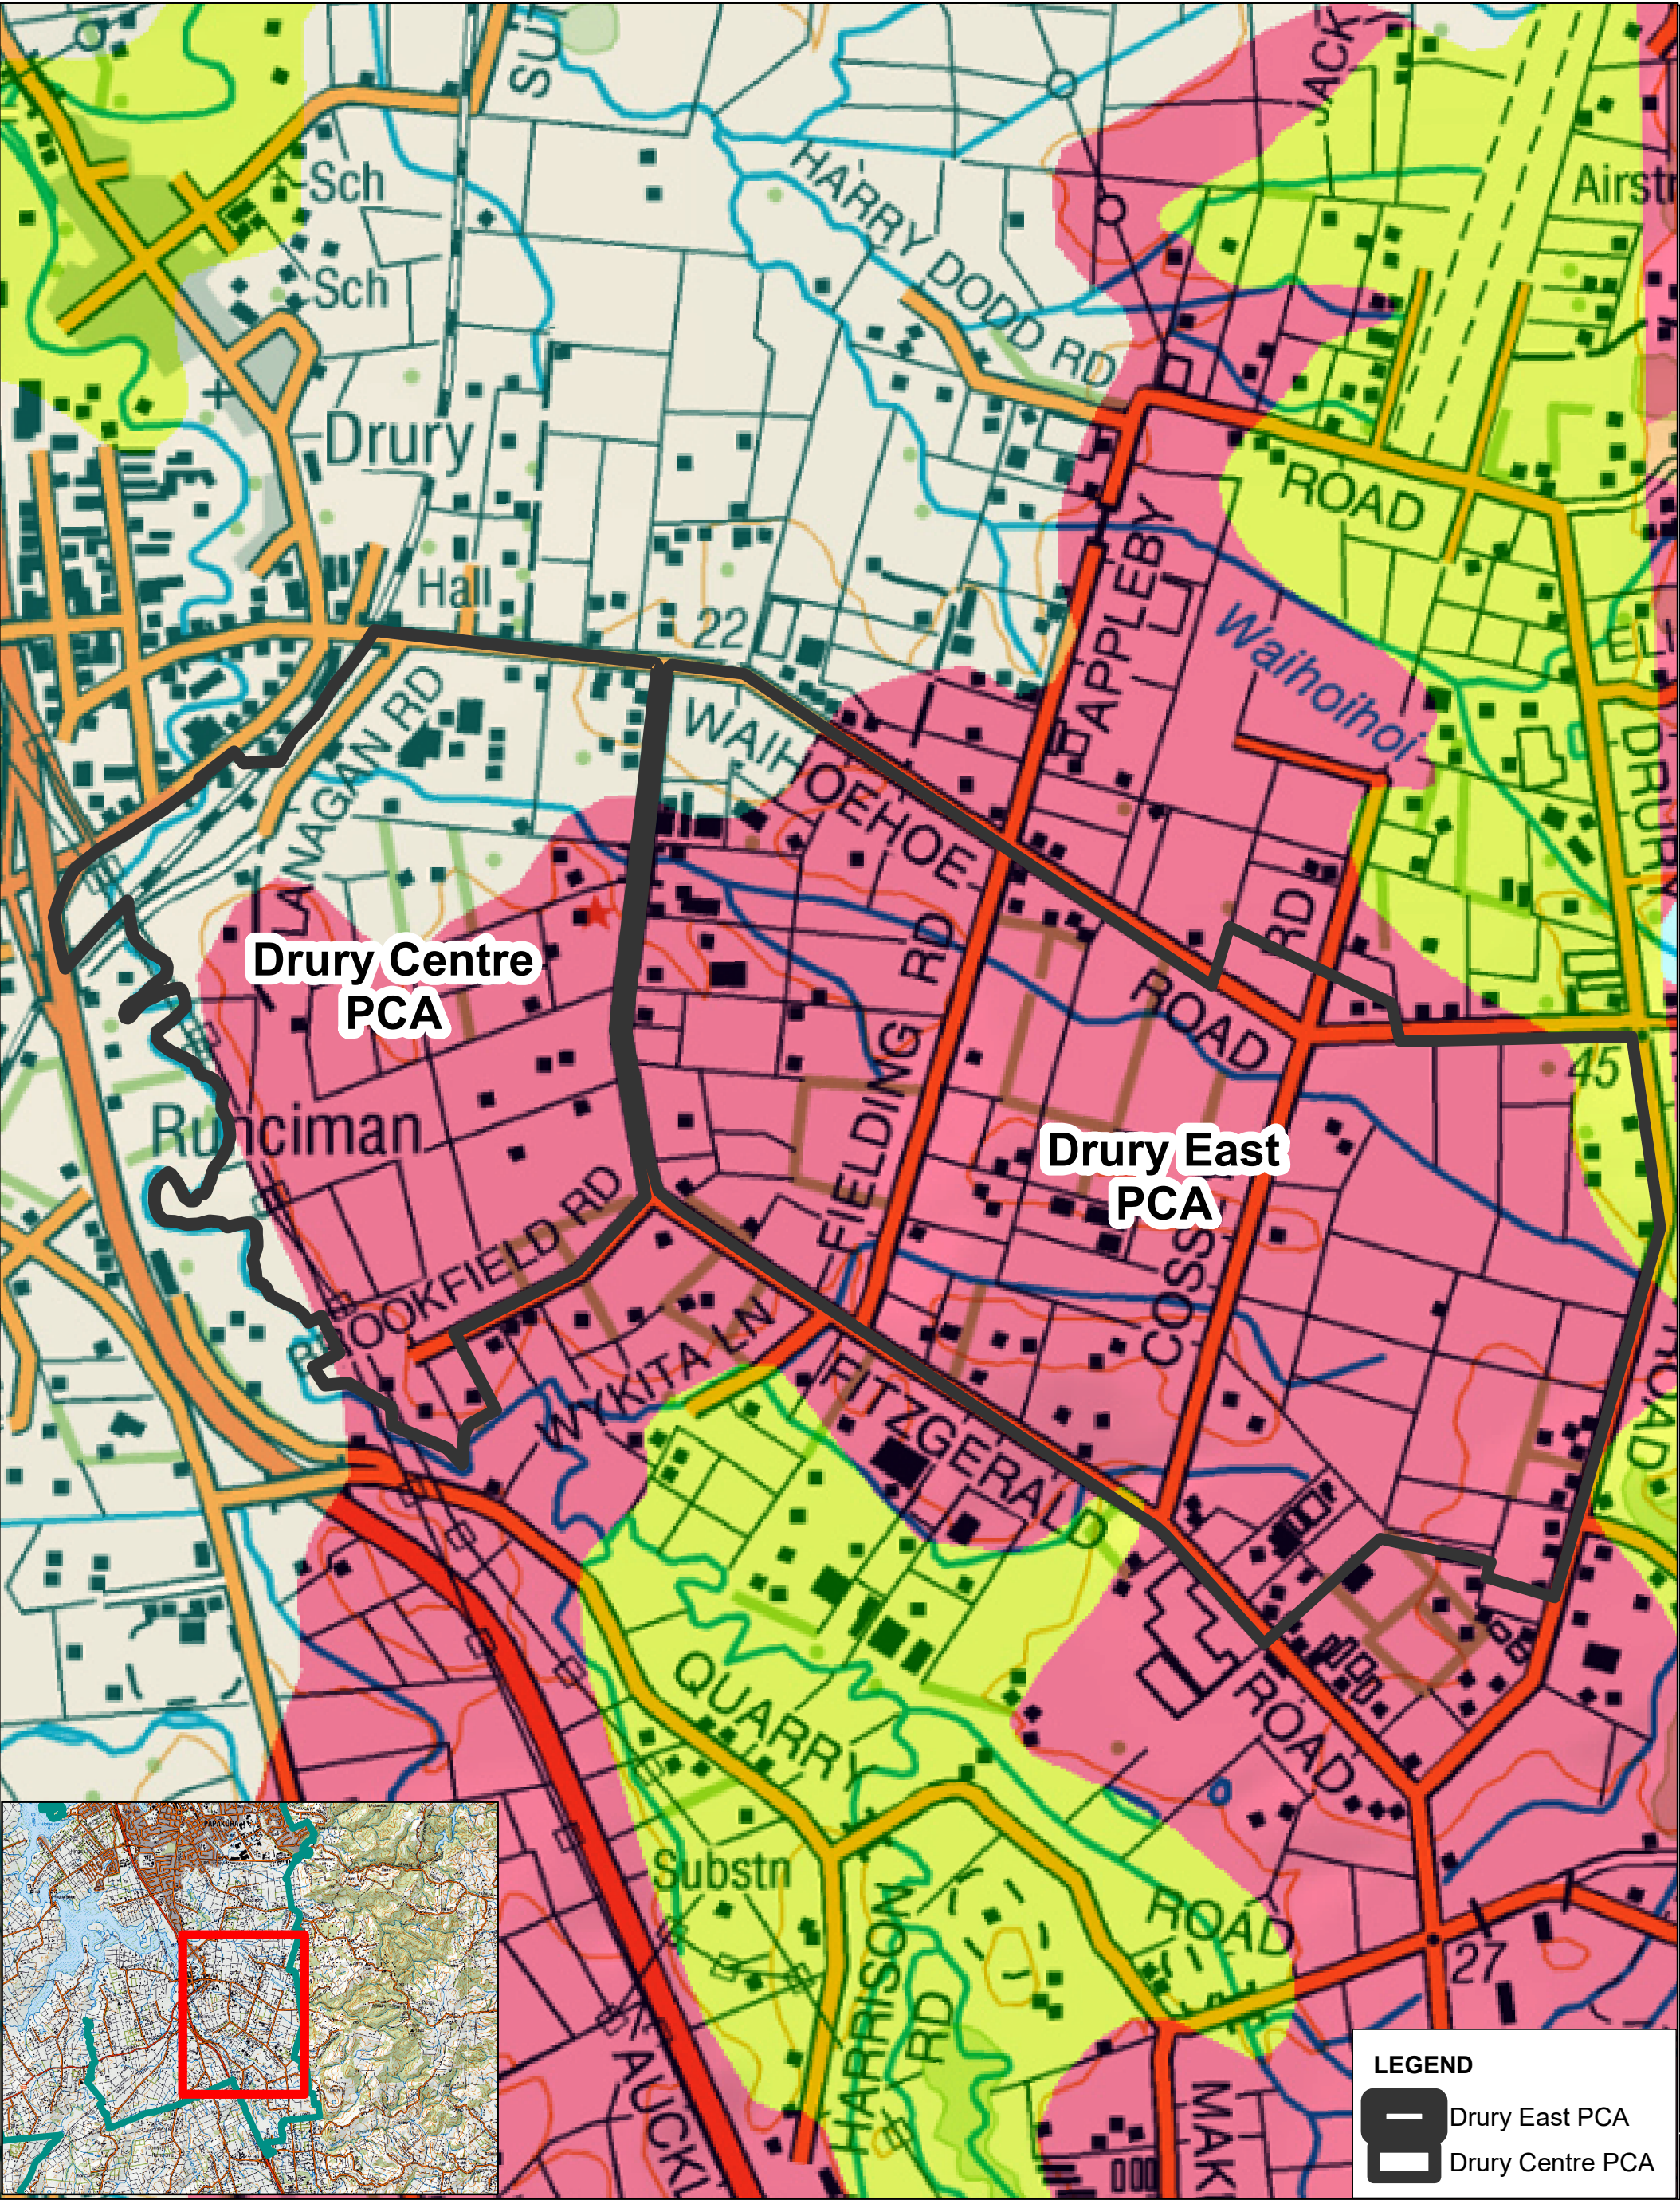

LEGEND

- Drury East PCA
- Drury Centre PCA

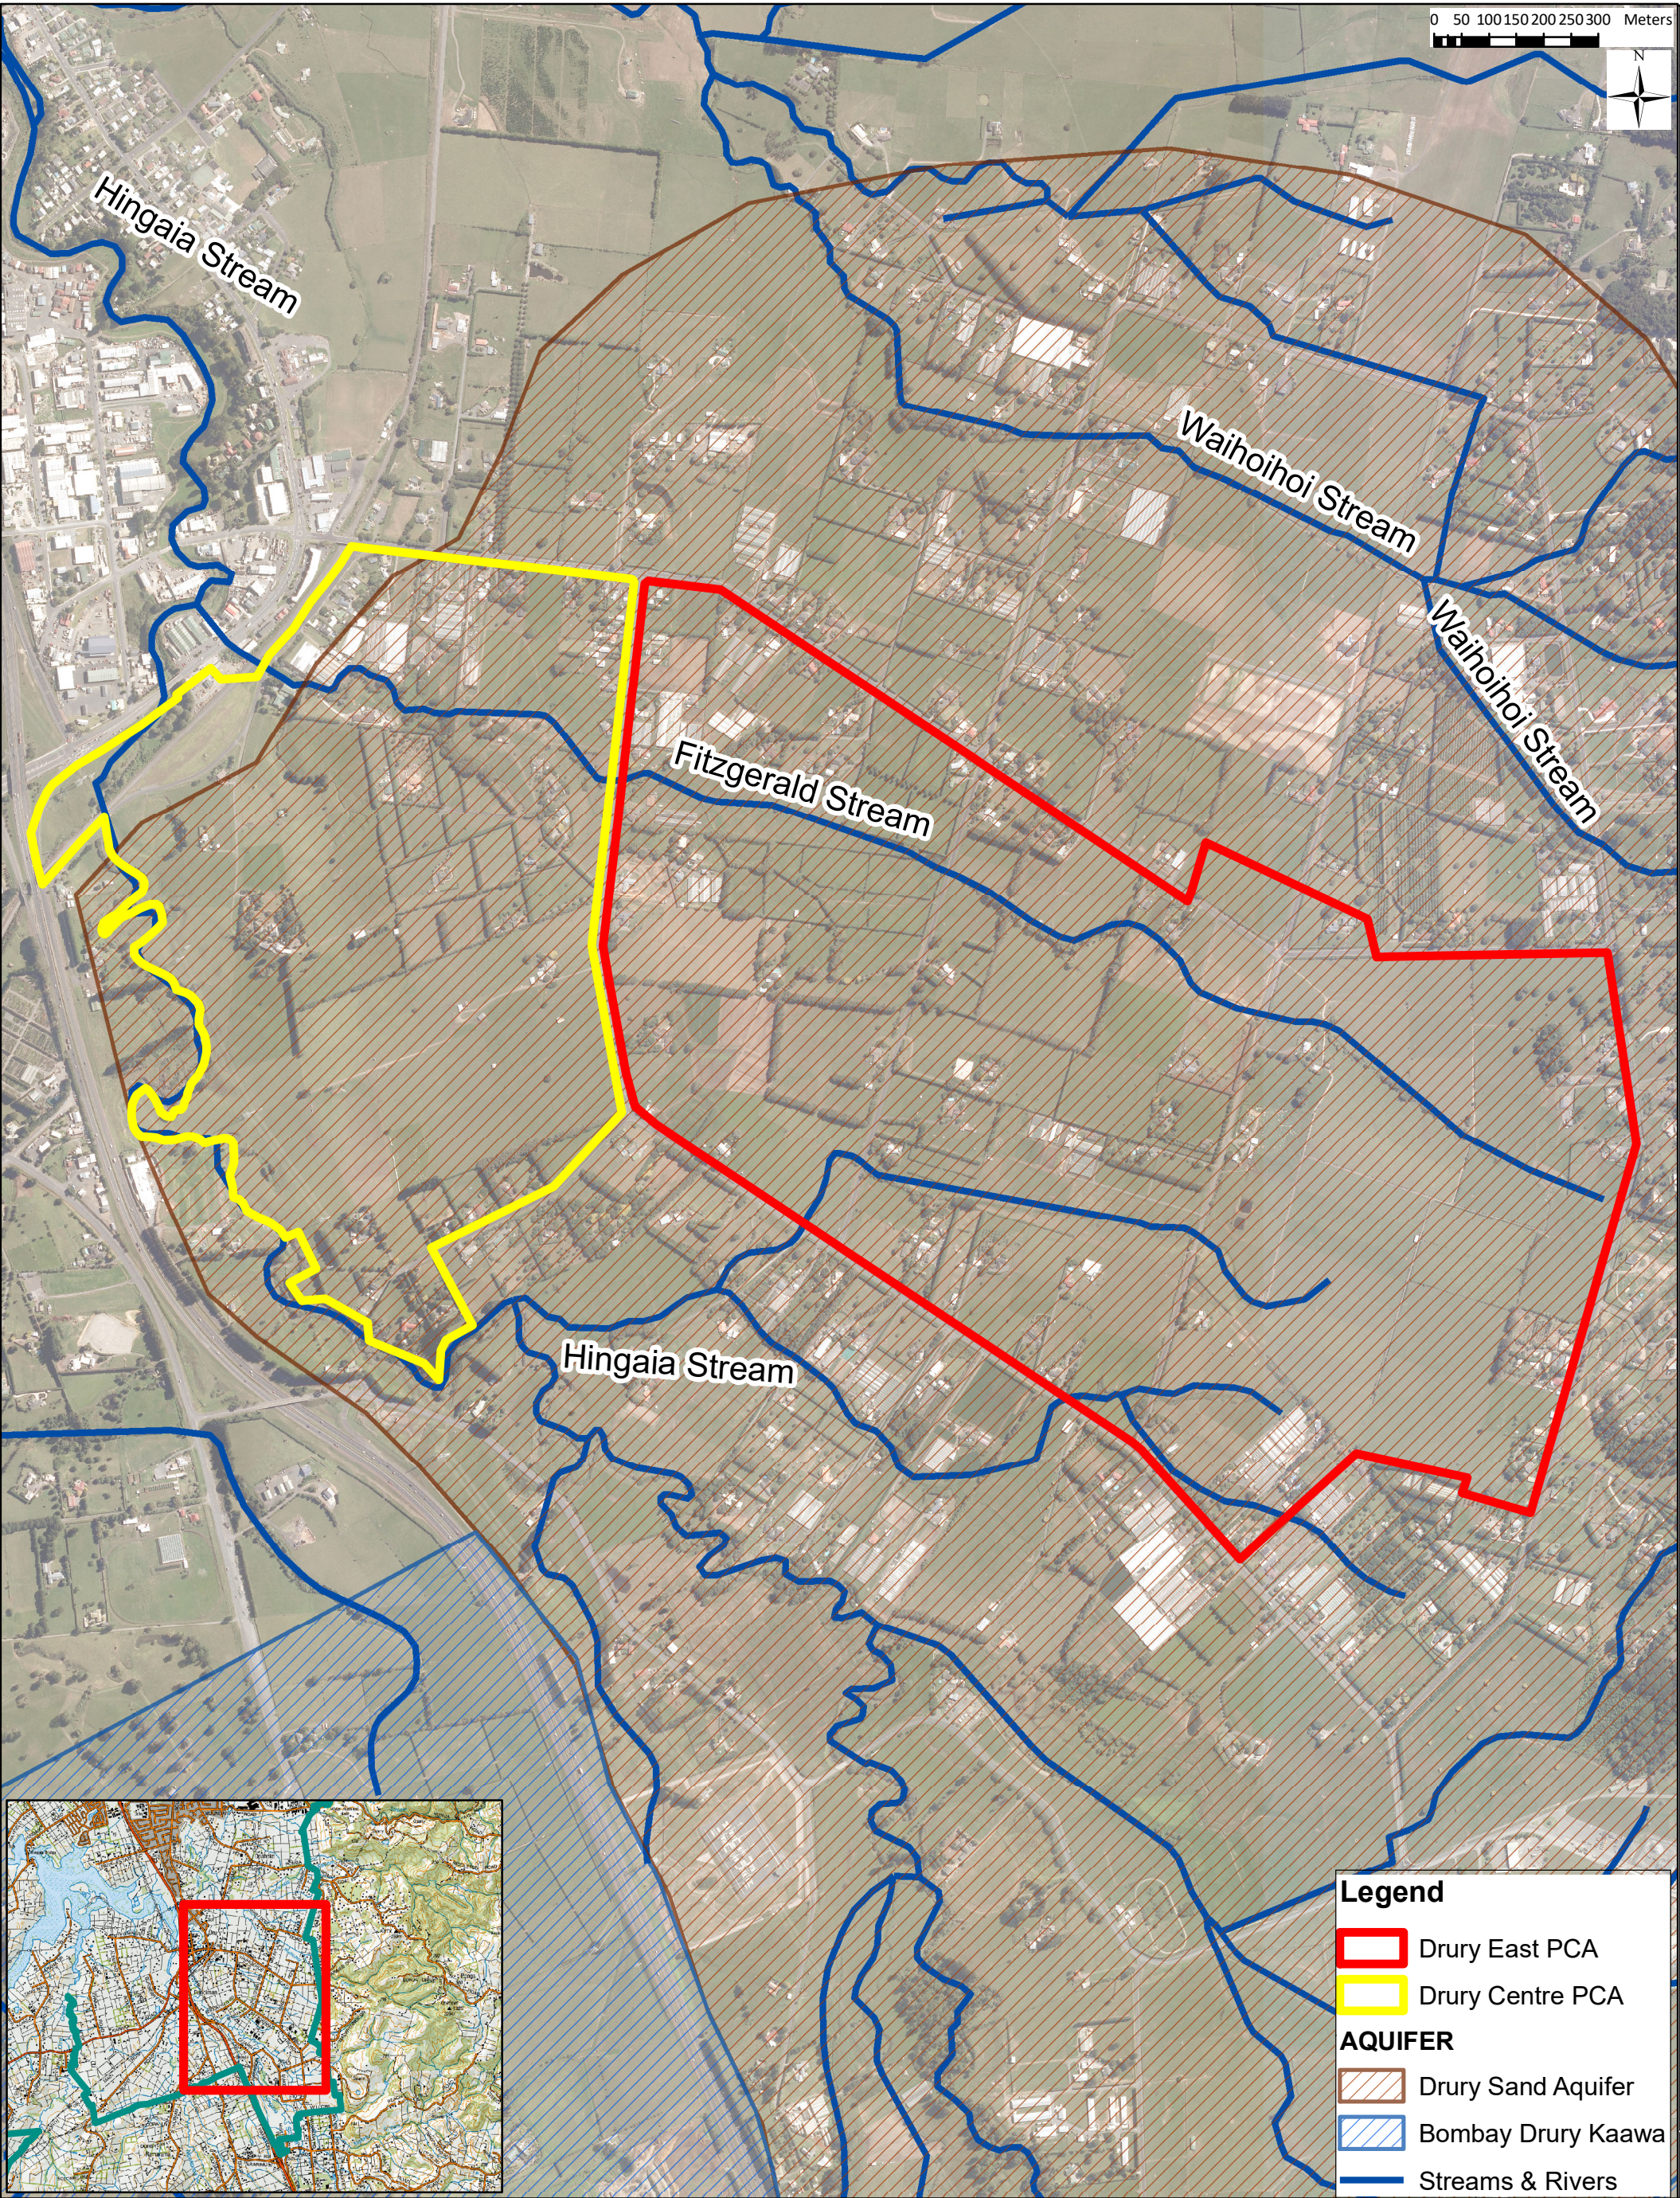

Notes:
Aerials and streams & rivers sourced from Auckland Council.

0 50 100 150 200 250 300 Meters




Tonkin+Taylor
105, Carlton Gore Rd, Newmarket, Auckland
www.tonkintaylor.co.nz

DRAWN	DERI	Jun.20
CHECKED	CEMP	Jun.20
APPROVED		Jun.20
ARCFILE		
SCALE (AT A3 SIZE) 1:11,000		
PROJECT No. 1003297.7000		

Drury Centre & Drury East Plan Change Areas
Stormwater Management Plan
Aquifers

FIGURE No.	Rev.
------------	------

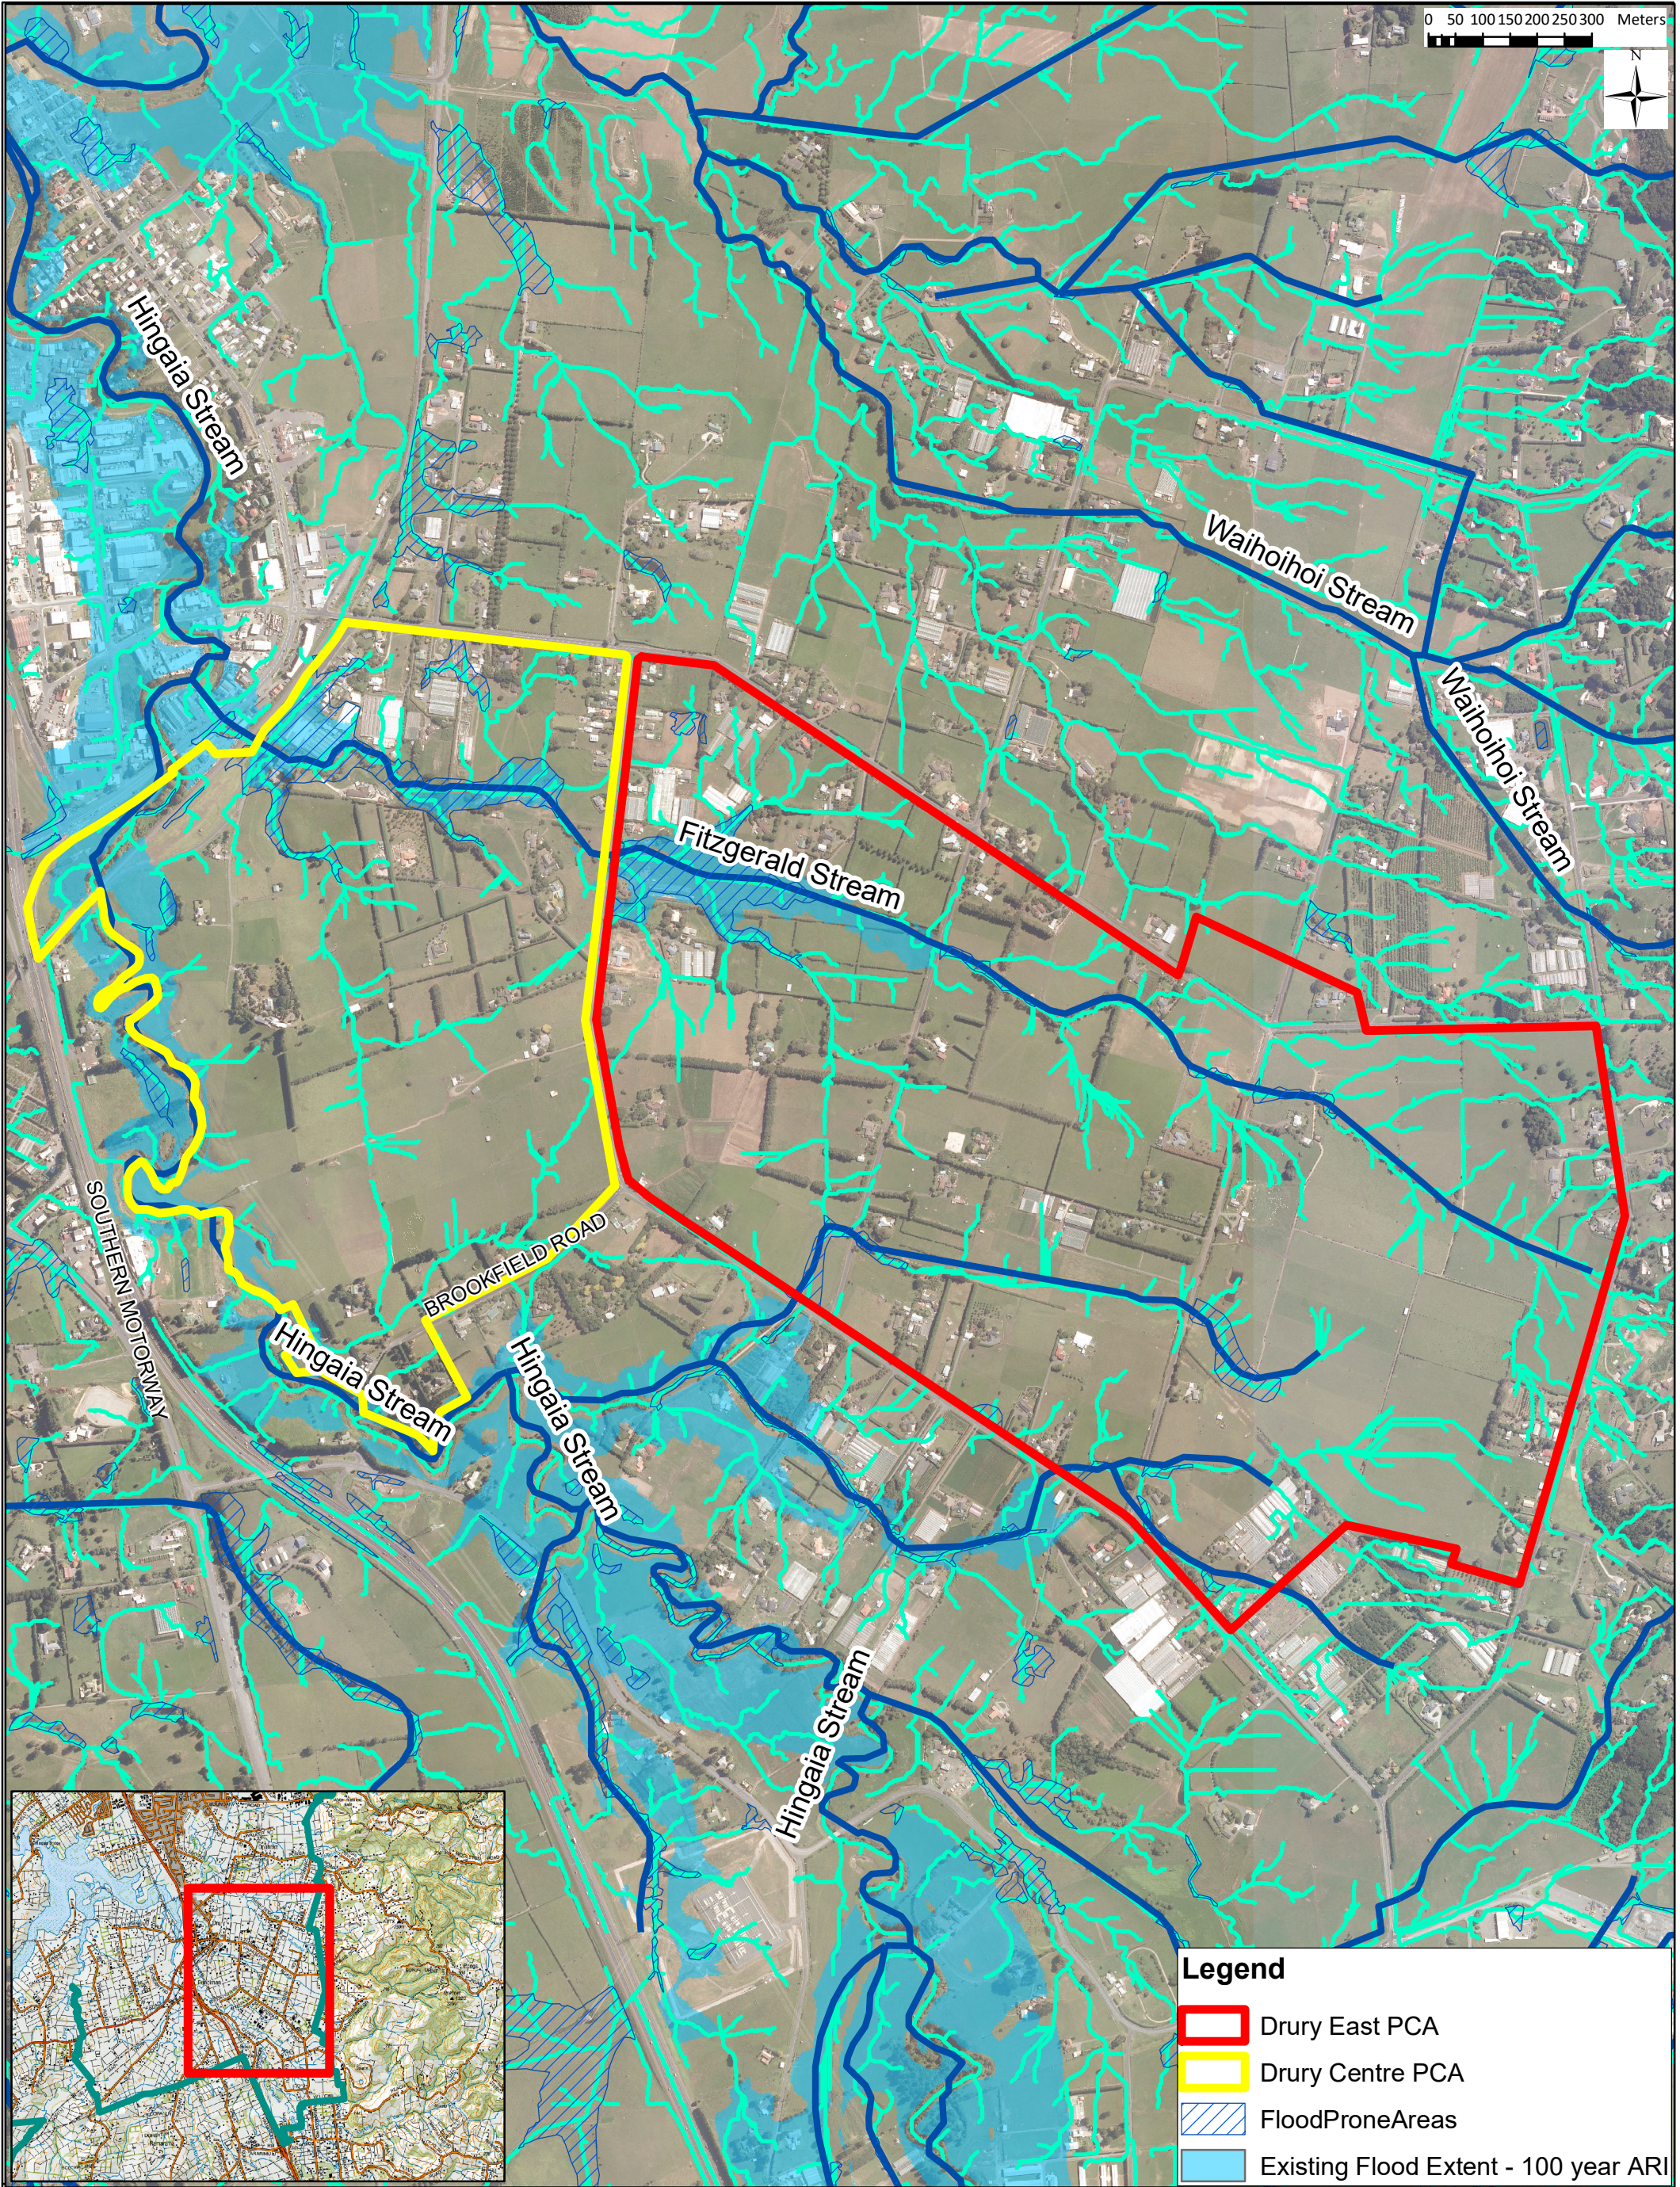

Notes:
Aerials and streams & rivers sourced from Auckland Council.



0 50 100 150 200 250 300 Meters



Tonkin+Taylor

105, Carlton Gore Rd, Newmarket, Auckland
www.tonkintaylor.co.nz

DRAWN	DERI	Jun.20
CHECKED	CEMP	Jun.20
APPROVED		Jun.20
ARCFILE		
SCALE (AT A3 SIZE)		
1:11,000		
PROJECT No.		
1003297.7000		


Drury Centre & Drury East Plan Change Areas
Stormwater Management Plan
Existing floodplains and overland flow paths

FIGURE No.

Rev.

Legend

- Drury East PCA
- Drury Centre PCA
- FloodProneAreas
- Existing Flood Extent - 100 year ARI

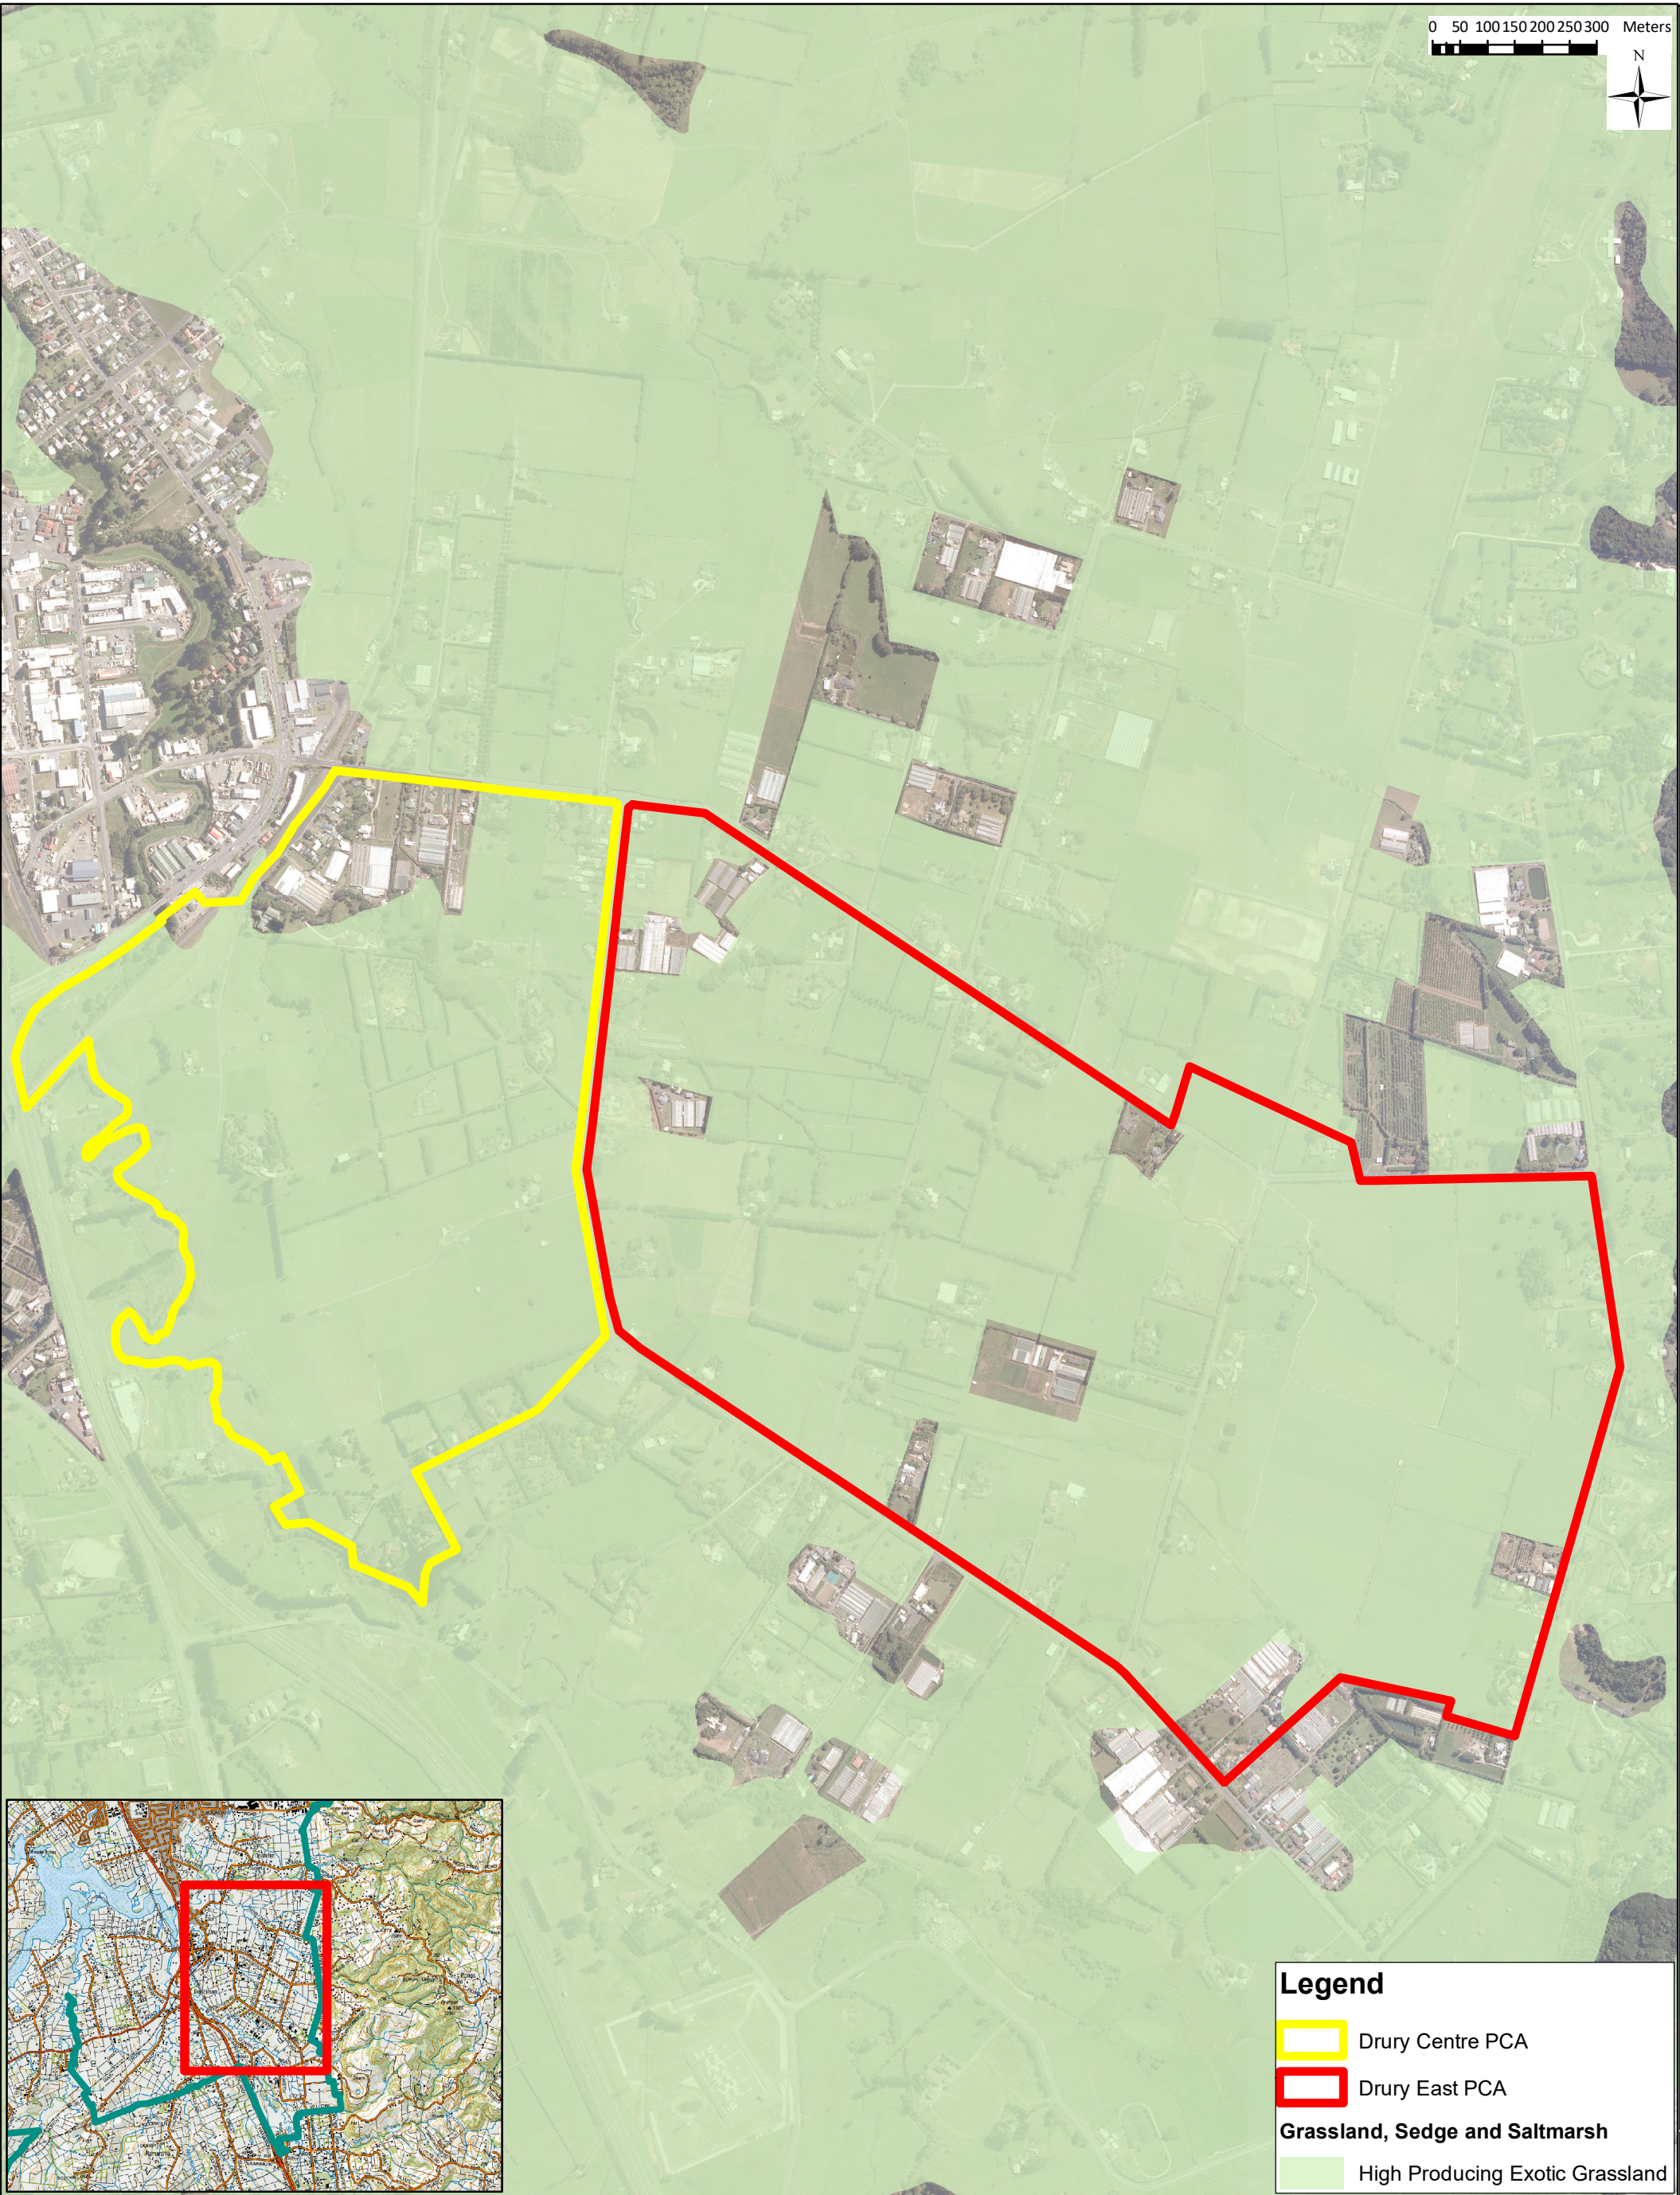

Notes:
Aerials sourced from Auckland Council.



0 50 100 150 200 250 300 Meters



105, Carlton Gore Rd, Newmarket, Auckland
www.tonkintaylor.co.nz

DRAWN	DERI	Jun. 19
CHECKED	CEMP	Jun.20
APPROVED		Jun.20
ARCFILE		
SCALE (AT A3 SIZE)		
1:11,000		
PROJECT No.	1003297.7000	

Drury Centre & Drury East Plan Change Areas

Stormwater Management Plan
Existing land use

Legend


-  Drury Centre PCA
-  Drury East PCA
- Grassland, Sedge and Saltmarsh**
-  High Producing Exotic Grassland

FIGURE No.

Rev.



Notes:
Aerials sourced from Auckland Council.

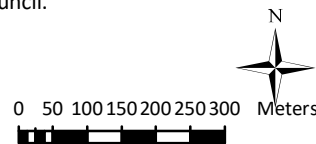



Tonkin+Taylor
105, Carlton Gore Rd, Newmarket, Auckland
www.tonkintaylor.co.nz

DRAWN	DERI	Jun.20
CHECKED	CEMP	Jun.20
APPROVED		Jun.20
ARCFILE		
SCALE (AT A3 SIZE)		
1:11,000		
PROJECT No.		
1003297.7000		

Drury Centre & Drury East Plan Change Areas

Stormwater Management Plan
Auckland Council Unitary Plan Zones

FIGURE No.	Rev.