
Drawing Plotted: 01 Nov 2022 4:22 PM

Elevations Table			
Number	Minimum Elevation	Maximum Elevation	Color
1	-5.00	-0.50	
2	-0.50	-0.10	
3	-0.10	-0.08	
4	-0.08	-0.06	
5	-0.06	-0.04	
6	-0.04	-0.02	
7	-0.02	0.00	
8	0.00	0.02	
9	0.02	0.04	
10	0.04	0.06	
11	0.06	0.08	
12	0.08	0.10	
13	0.10	0.50	
14	0.50	8.30	

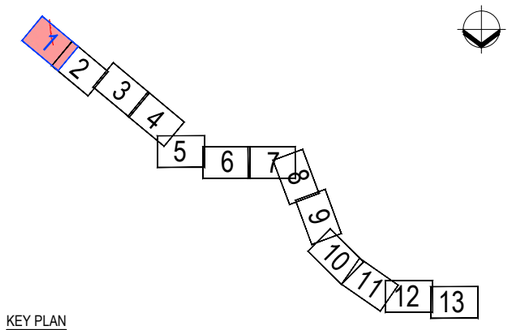

KEY PLAN

FRED TAYLOR DRIVE

TO BRIGHAM CREEK

TO KUMEU

CH190000

TC 190045.518

CH190100

TC 190145.518

CH190200

CH190300

212

171

173

175

177

179

181

183

SH16

BRIGHAM CREEK ROAD

5

2

4

1

MATCHLINE-REFER TO SHEET 2

KENNEDYS ROAD

www.beca.com

ORIGINAL DRAWING IN COLOUR

DETAILED DESIGN
NOT FOR CONSTRUCTION

No.	Revision	By	Chk	Appd	Date
E	FOR CONSENTING	AH	SP	GC	01.11.22
D	DETAILED DESIGN	AH	SP	GC	25.08.22
C	DRAFT DETAILED DESIGN	AH	AH	GC	18.03.22
B	DRAFT DETAILED DESIGN	AH	AH	GC	19.01.22

Drawing Originator: Beca

Original Scale (A1) AS SHOWN	Design	A. HOLT	26.03.21	Approved For Construction*
	Drawn	A. HOLT	26.03.21	
Reduced Scale (A3) HALF SHOWN	Dsg Verifier			
	Dwg Check			Date
	* Refer to Revision 1 for Original Signature			

Client: WAKA KOTAHI NZ TRANSPORT AGENCY

Project: SH16 - SAFETY IMPROVEMENTS STAGE 2 BRIGHAM CREEK TO KUMEU

Title: ISOPACHYTE PLAN SHEET 1

Discipline: CIVIL ENGINEERING

Drawing No.: 3235084-CG-1501

Rev.: E

DO NOT SCALE


IF IN DOUBT ASK.

www.beca.com


Document No. 3235084-CG-1501 TO 1513.DWG

Drawing Plotted: 01 Nov 2022 4:23 PM

Elevations Table			
Number	Minimum Elevation	Maximum Elevation	Color
1	-5.00	-0.50	
2	-0.50	-0.10	
3	-0.10	-0.08	
4	-0.08	-0.06	
5	-0.06	-0.04	
6	-0.04	-0.02	
7	-0.02	0.00	
8	0.00	0.02	
9	0.02	0.04	
10	0.04	0.06	
11	0.06	0.08	
12	0.08	0.10	
13	0.10	0.50	
14	0.50	8.30	

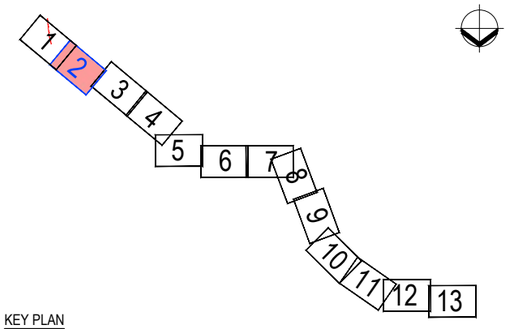

KEY PLAN

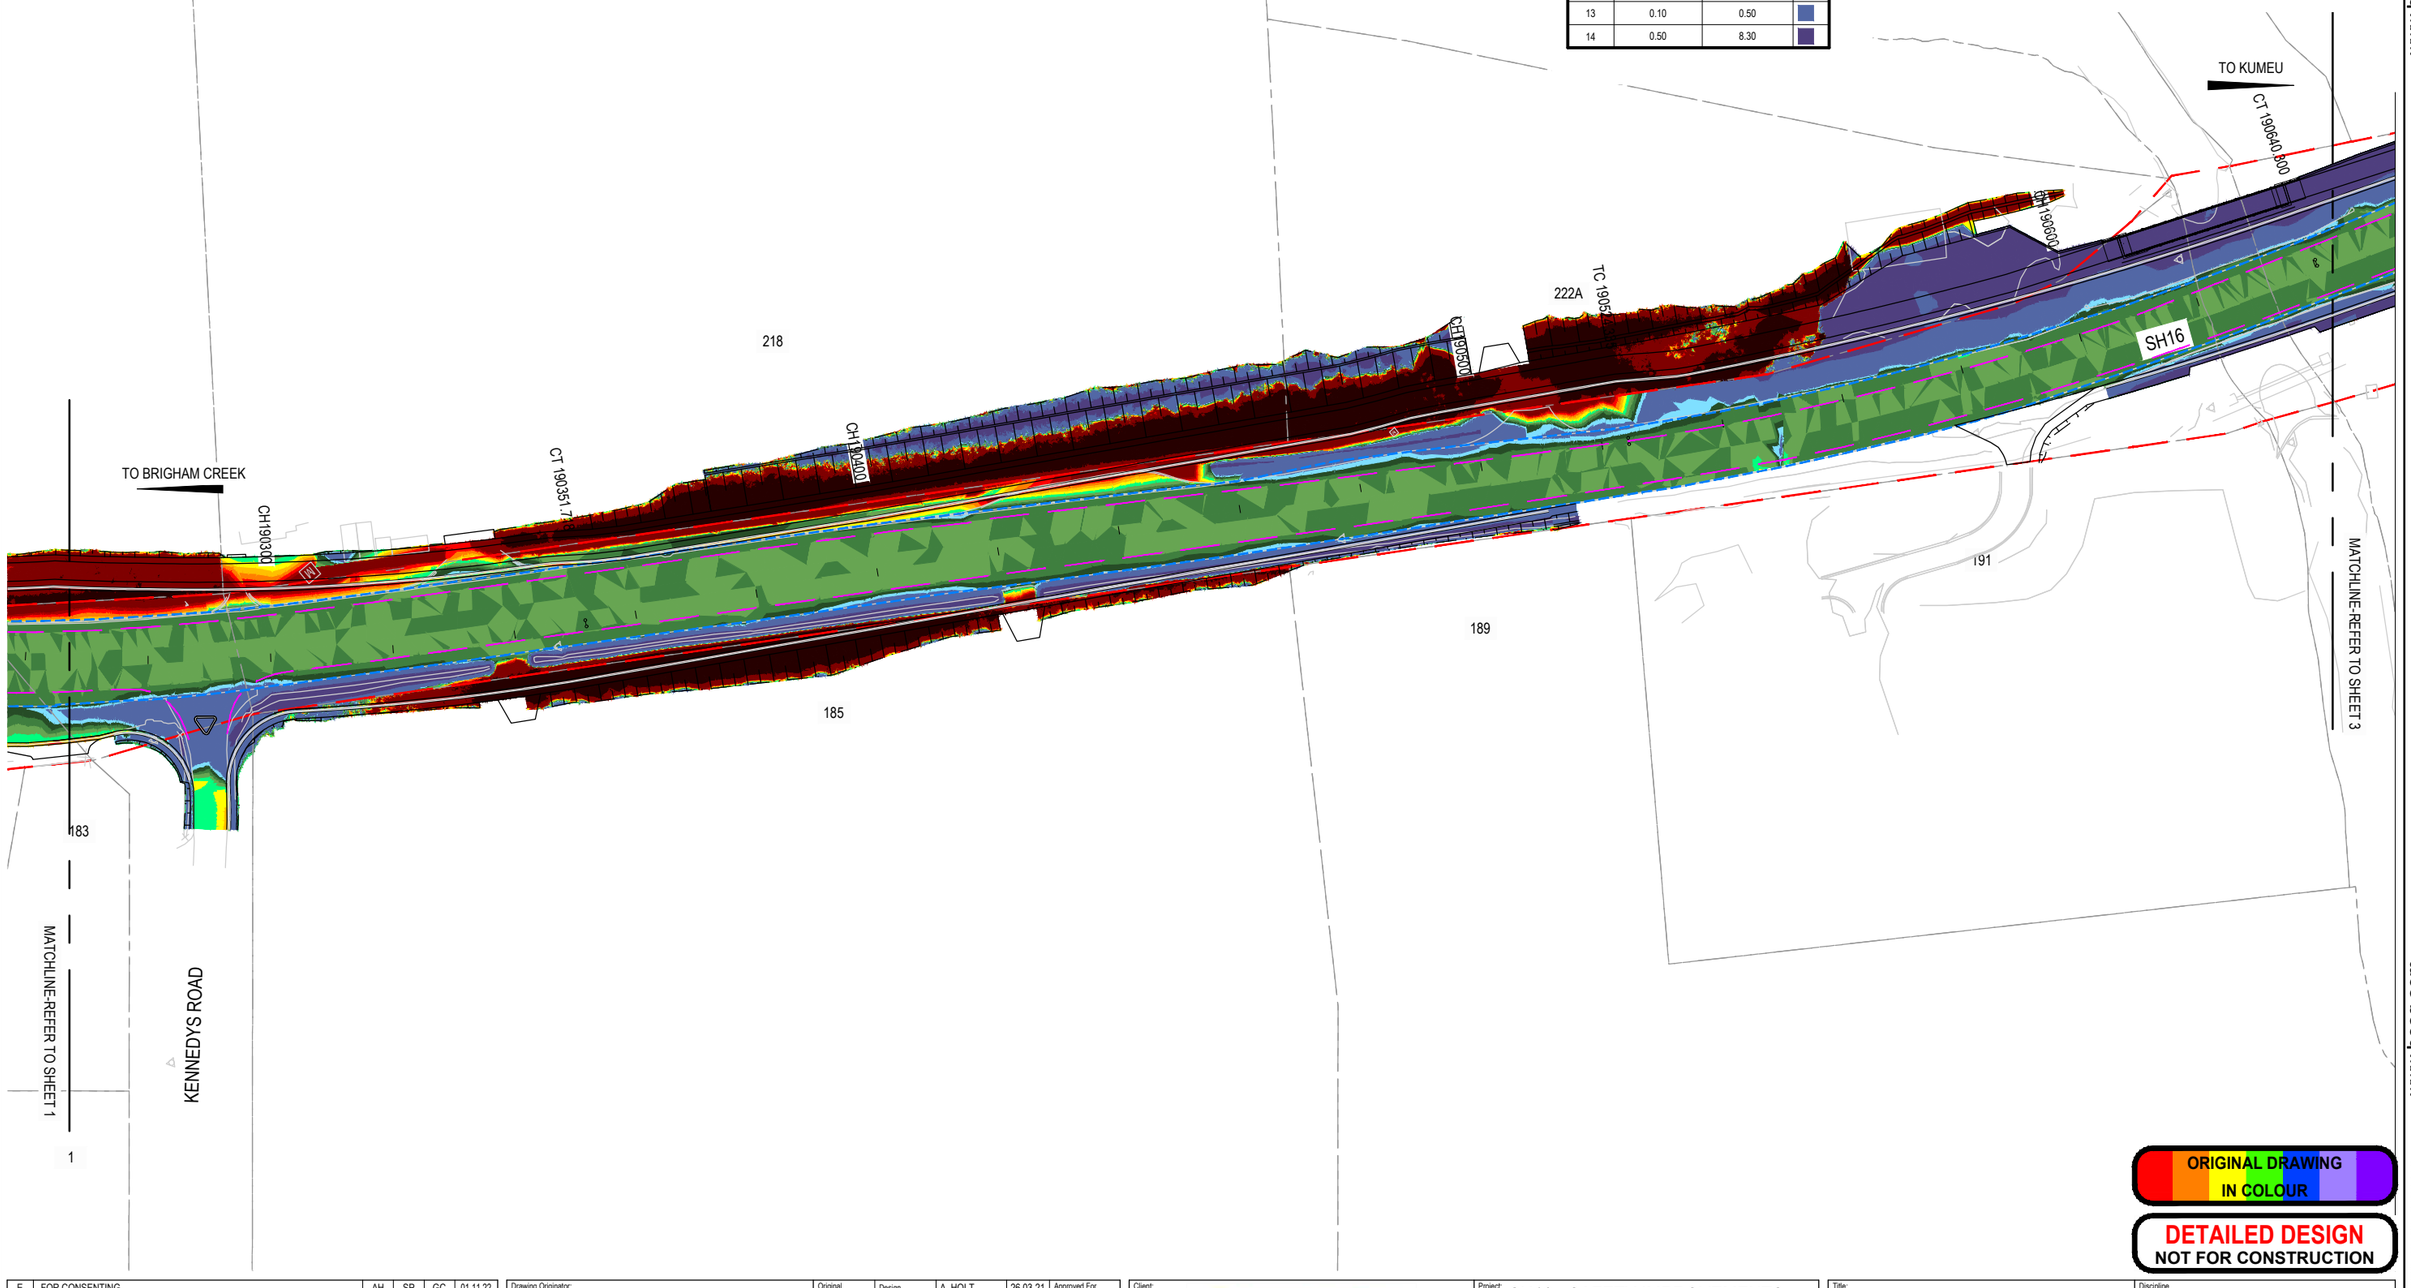

ORIGINAL DRAWING IN COLOUR

DETAILED DESIGN
NOT FOR CONSTRUCTION

No.	Revision	By	Chk	Appd	Date
E	FOR CONSENTING	AH	SP	GC	01.11.22
D	DETAILED DESIGN	AH	SP	GC	25.08.22
C	DRAFT DETAILED DESIGN	AH	AH	GC	18.03.22
B	DRAFT DETAILED DESIGN	AH	AH	GC	19.01.22

Drawing Originator: Beca

Original Scale (A1) AS SHOWN	Design	A. HOLT	26.03.21	Approved For Construction*
	Drawn	A. HOLT	26.03.21	
Reduced Scale (A3) HALF SHOWN	Dsg Verifier			Date
	Dwg Check			
	* Refer to Revision 1 for Original Signature			

Client: WAKA KOTAHI NZ TRANSPORT AGENCY

Project: SH16 - SAFETY IMPROVEMENTS STAGE 2 BRIGHAM CREEK TO KUMEU

Title: ISOPACHYTE PLAN SHEET 2

Discipline: CIVIL ENGINEERING

Drawing No.: 3235084-CG-1502

Rev.: E

DO NOT SCALE

IF IN DOUBT ASK.

www.beca.com


www.beca.com

Document No. 3235084-CG-1501 TO 1513.DWG

Drawing Plotted: 01 Nov 2022 4:25 PM

Elevations Table			
Number	Minimum Elevation	Maximum Elevation	Color
1	-5.00	-0.50	
2	-0.50	-0.10	
3	-0.10	-0.08	
4	-0.08	-0.06	
5	-0.06	-0.04	
6	-0.04	-0.02	
7	-0.02	0.00	
8	0.00	0.02	
9	0.02	0.04	
10	0.04	0.06	
11	0.06	0.08	
12	0.08	0.10	
13	0.10	0.50	
14	0.50	8.30	

KEY PLAN

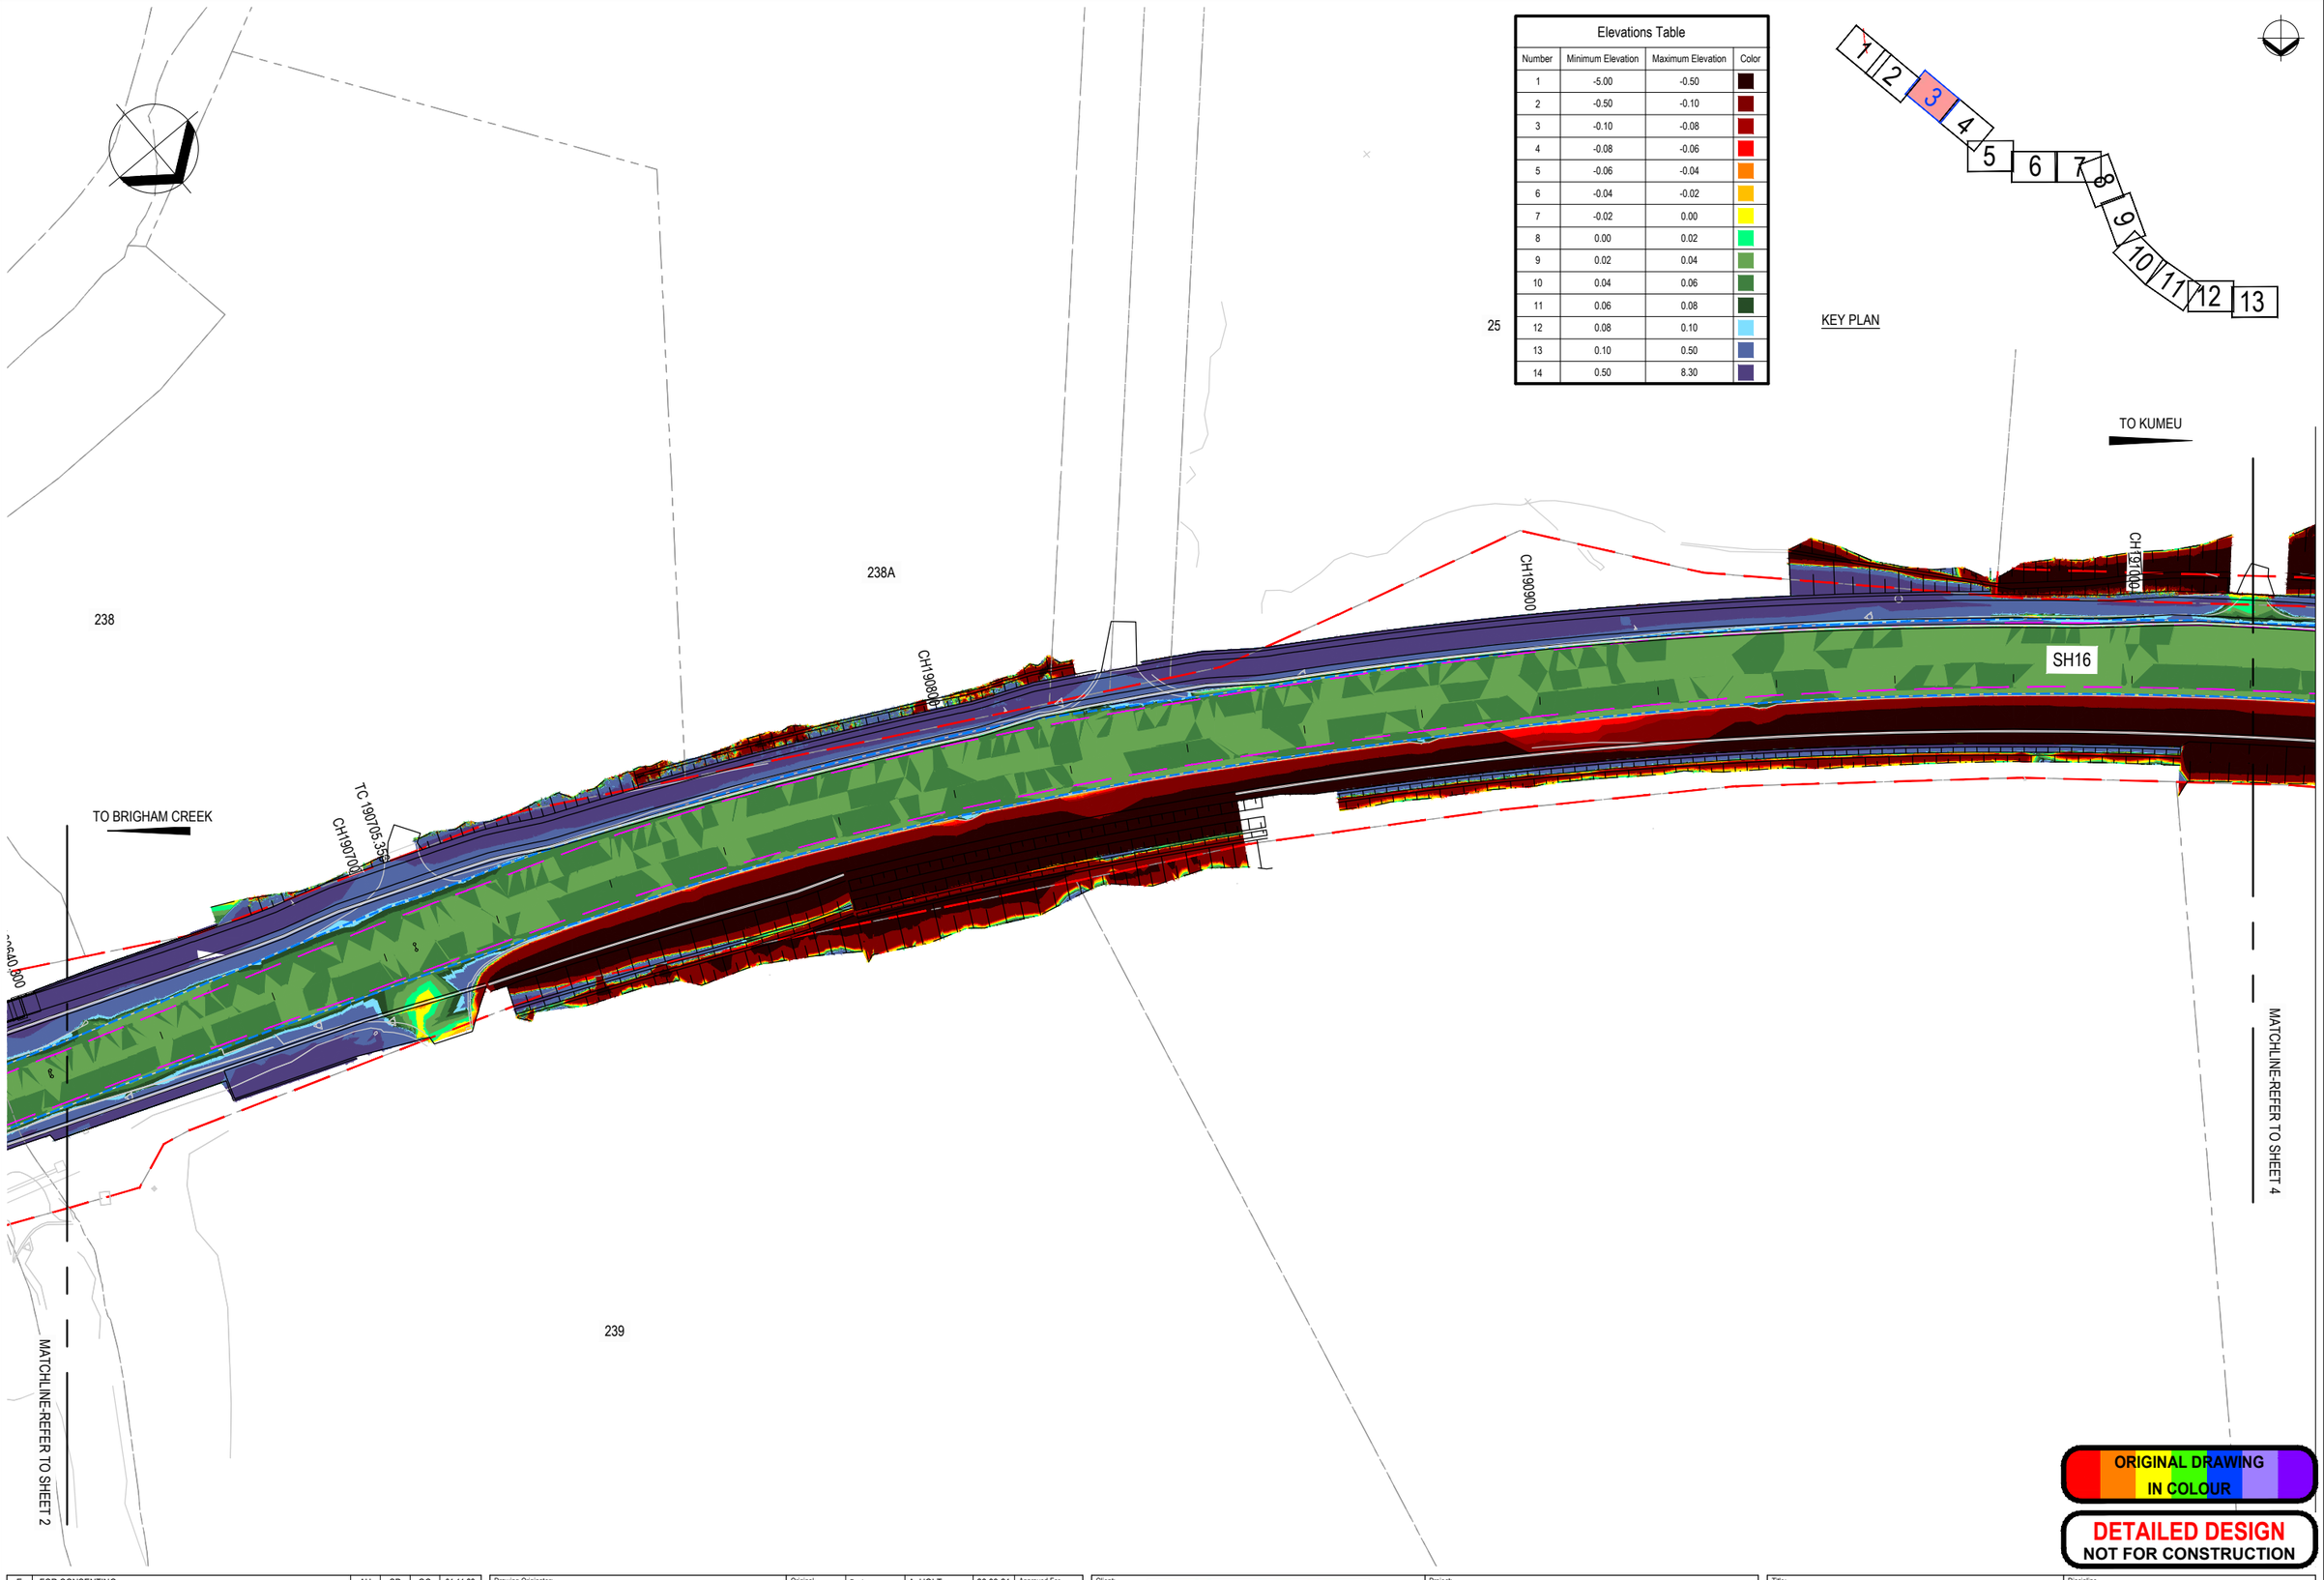

ORIGINAL DRAWING IN COLOUR

DETAILED DESIGN
NOT FOR CONSTRUCTION

No.	Revision	By	Chk	Appd	Date
E	FOR CONSENTING	AH	SP	GC	01.11.22
D	DETAILED DESIGN	AH	SP	GC	25.08.22
C	DRAFT DETAILED DESIGN	AH	AH	GC	18.03.22
B	DRAFT DETAILED DESIGN	AH	AH	GC	19.01.22

Drawing Originator: Beca

Original Scale (A1) AS SHOWN	Design	A. HOLT	26.03.21	Approved For Construction*
	Drawn	A. HOLT	26.03.21	
Reduced Scale (A3) HALF SHOWN	Dsg Verifier			
	Dwg Check			Date

* Refer to Revision 1 for Original Signature

Client: WAKA KOTAHI NZ TRANSPORT AGENCY

Project: SH16 - SAFETY IMPROVEMENTS STAGE 2 BRIGHAM CREEK TO KUMEU

Title: ISOPACHYTE PLAN SHEET 3

Discipline: CIVIL ENGINEERING

Drawing No.: 3235084-CG-1503

Rev.: E

DO NOT SCALE

IF IN DOUBT ASK.


www.beca.com

Document No. 3235084-CG-1501 TO 1513.DWG

Drawing Plotted: 01 Nov 2022 4:26 PM

Elevations Table			
Number	Minimum Elevation	Maximum Elevation	Color
1	-5.00	-0.50	
2	-0.50	-0.10	
3	-0.10	-0.08	
4	-0.08	-0.06	
5	-0.06	-0.04	
6	-0.04	-0.02	
7	-0.02	0.00	
8	0.00	0.02	
9	0.02	0.04	
10	0.04	0.06	
11	0.06	0.08	
12	0.08	0.10	
13	0.10	0.50	
14	0.50	8.30	

KEY PLAN

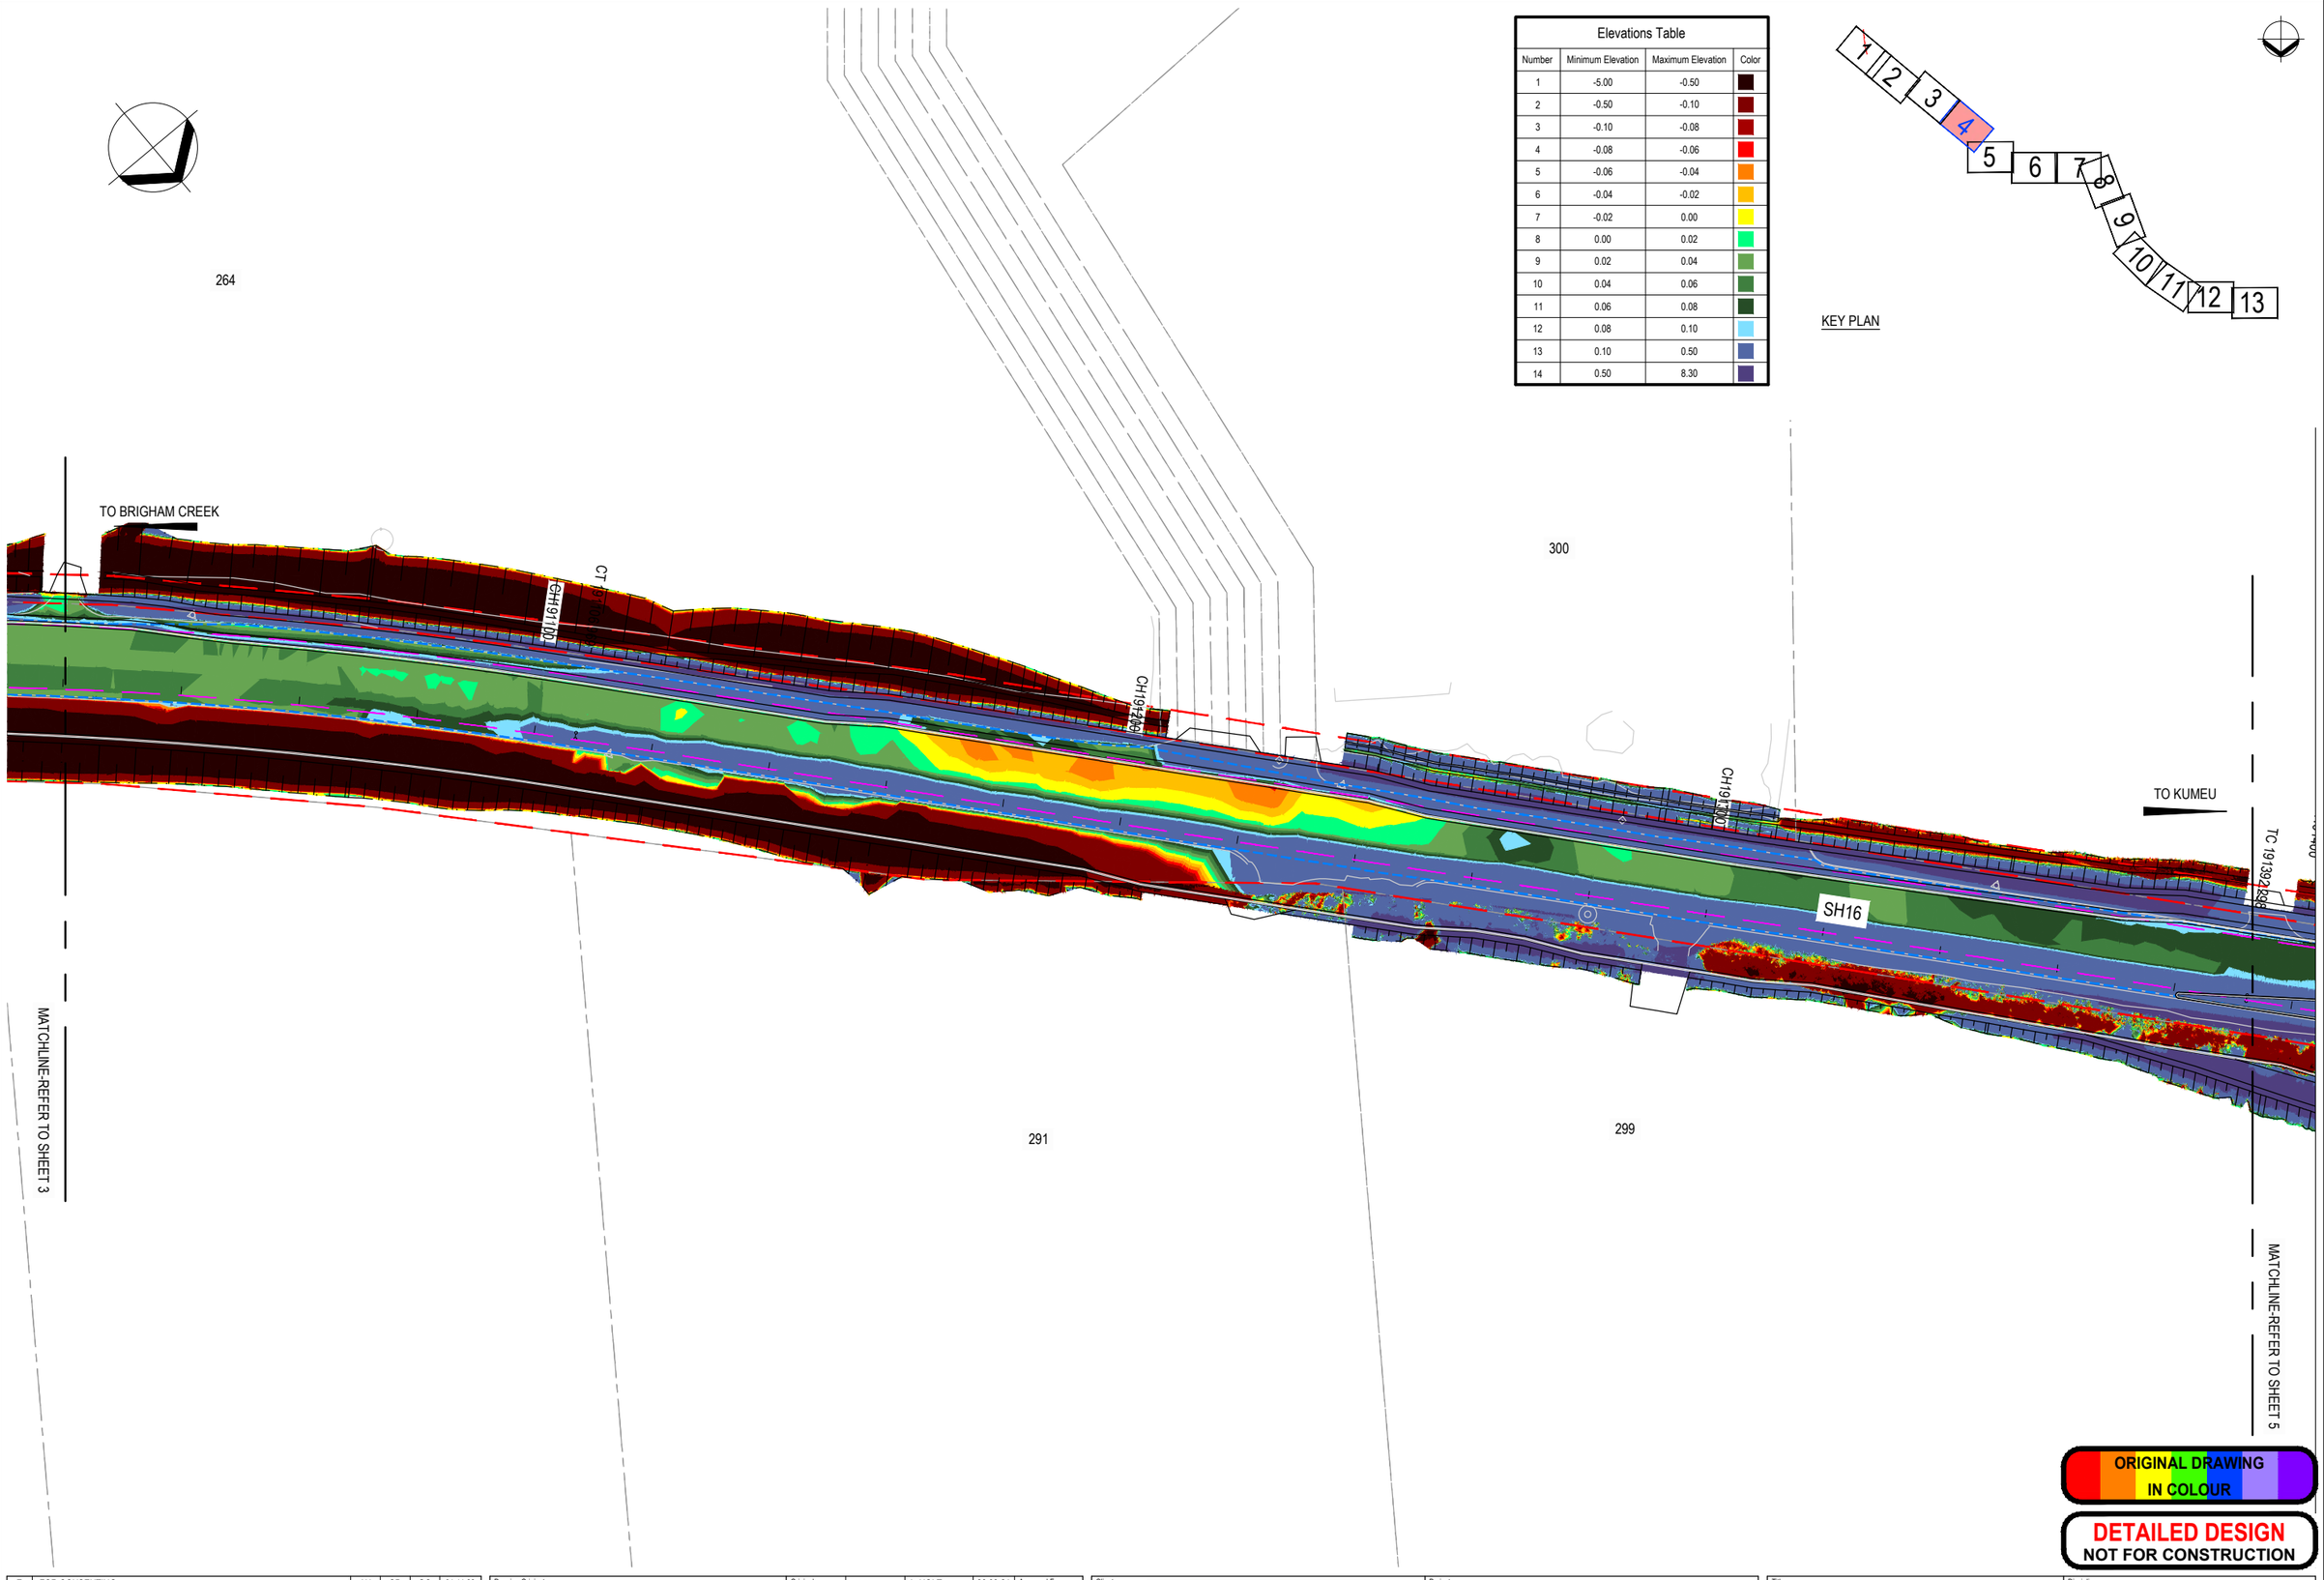

ORIGINAL DRAWING IN COLOUR

DETAILED DESIGN
NOT FOR CONSTRUCTION

No.	Revision	By	Chk	Appd	Date
E	FOR CONSENTING	AH	SP	GC	01.11.22
D	DETAILED DESIGN	AH	SP	GC	25.08.22
C	DRAFT DETAILED DESIGN	AH	AH	GC	18.03.22
B	DRAFT DETAILED DESIGN	AH	AH	GC	19.01.22

Drawing Originator: Beca

Original Scale (A1) AS SHOWN	Design	A. HOLT	26.03.21	Approved For Construction*
Reduced Scale (A3) HALF SHOWN	Drawn	A. HOLT	26.03.21	
	Dsg Verifier			
	Dwg Check			Date

* Refer to Revision 1 for Original Signature

Client: WAKA KOTAHI NZ TRANSPORT AGENCY

Project: SH16 - SAFETY IMPROVEMENTS STAGE 2 BRIGHAM CREEK TO KUMEU

Title: ISOPACHYTE PLAN SHEET 4

Discipline: CIVIL ENGINEERING

Drawing No. 3235084-CG-1504 Rev. E


Document No. 3235084-CG-1501 TO 1513.DWG

DO NOT SCALE

IF IN DOUBT ASK.

www.beca.com

Drawing Plotted: 01 Nov 2022 4:27 PM

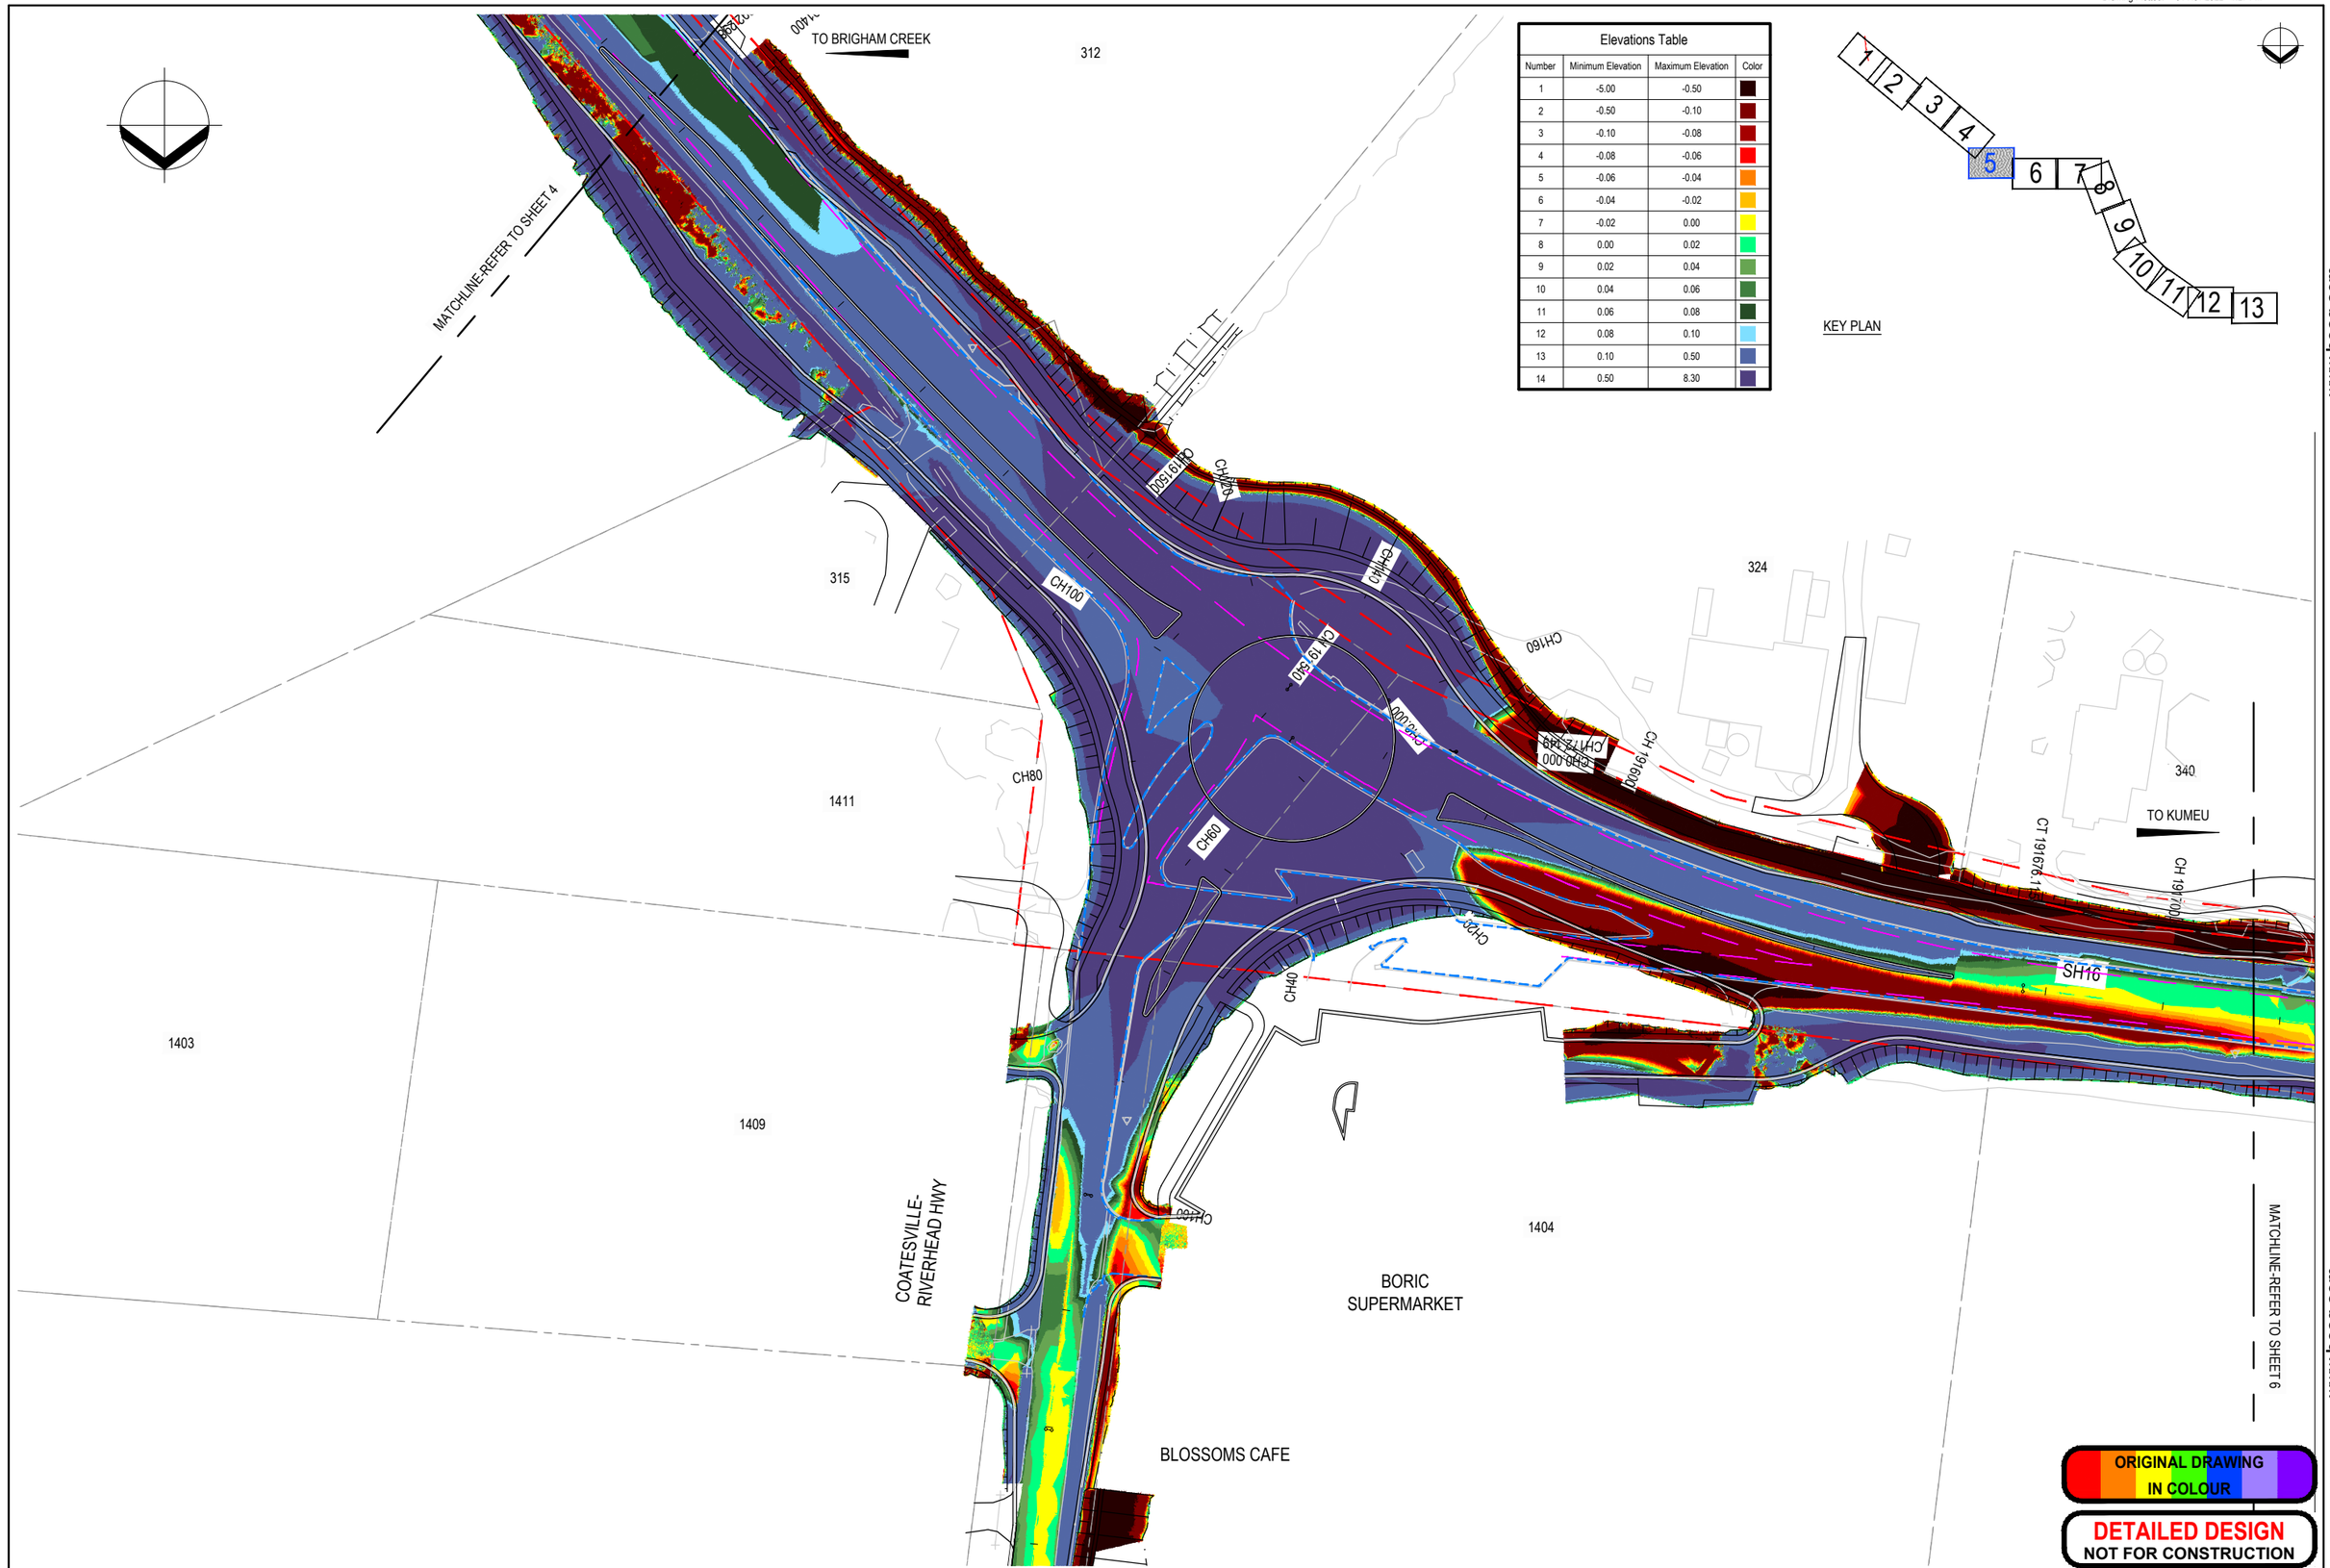

Elevations Table			
Number	Minimum Elevation	Maximum Elevation	Color
1	-5.00	-0.50	
2	-0.50	-0.10	
3	-0.10	-0.08	
4	-0.08	-0.06	
5	-0.06	-0.04	
6	-0.04	-0.02	
7	-0.02	0.00	
8	0.00	0.02	
9	0.02	0.04	
10	0.04	0.06	
11	0.06	0.08	
12	0.08	0.10	
13	0.10	0.50	
14	0.50	8.30	

KEY PLAN

ORIGINAL DRAWING IN COLOUR

DETAILED DESIGN
NOT FOR CONSTRUCTION

No.	Revision	By	Chk	Appd	Date
E	FOR CONSENTING	AH	SP	GC	01.11.22
D	DETAILED DESIGN	AH	SP	GC	25.08.22
C	DRAFT DETAILED DESIGN	AH	AH	GC	18.03.22
B	DRAFT DETAILED DESIGN	AH	AH	GC	19.01.22

Drawing Originator: Beca

Original Scale (A1) AS SHOWN
Reduced Scale (A3) HALF SHOWN

Design	A. HOLT	26.03.21	Approved For Construction*
Drawn	A. HOLT	26.03.21	
Dsg Verifier			
Dwg Check			Date

* Refer to Revision 1 for Original Signature

Client: WAKA KOTAHI NZ TRANSPORT AGENCY

Project: SH16 - SAFETY IMPROVEMENTS STAGE 2 BRIGHAM CREEK TO KUMEU

Title: ISOPACHYTE PLAN SHEET 5

Discipline: CIVIL ENGINEERING

Drawing No.: 3235084-CG-1505

Rev.: E

Document No. 3235084-CG-1501 TO 1513.DWG

DO NOT SCALE

IF IN DOUBT ASK.

www.beca.com

Drawing Plotted: 01 Nov 2022 4:29 PM

Elevations Table			
Number	Minimum Elevation	Maximum Elevation	Color
1	-5.00	-0.50	
2	-0.50	-0.10	
3	-0.10	-0.08	
4	-0.08	-0.06	
5	-0.06	-0.04	
6	-0.04	-0.02	
7	-0.02	0.00	
8	0.00	0.02	
9	0.02	0.04	
10	0.04	0.06	
11	0.06	0.08	
12	0.08	0.10	
13	0.10	0.50	
14	0.50	8.30	

KEY PLAN

1 2 3 4 5 6 7 8 9 10 11 12 13

TO BRIGHAM CREEK

TO KUMEU

SOLJANS ESTATE WINERY

350

366

449

1368

1368

16

TC 191760

CH 191800

CT 191840

CH 191900

CH 192000

TC 192015.241

CT 192073.160

SH16

MATCHLINE-REFER TO SHEET 5

MATCHLINE-REFER TO SHEET 7

www.beca.com

ORIGINAL DRAWING IN COLOUR

DETAILED DESIGN
NOT FOR CONSTRUCTION

No.	Revision	By	Chk	Appd	Date
E	FOR CONSENTING	AH	SP	GC	01.11.22
D	DETAILED DESIGN	AH	SP	GC	25.08.22
C	DRAFT DETAILED DESIGN	AH	AH	GC	18.03.22
B	DRAFT DETAILED DESIGN	AH	AH	GC	19.01.22

Drawing Originator: Beca

Original Scale (A1) AS SHOWN
Reduced Scale (A3) HALF SHOWN

Design	A. HOLT	26.03.21	Approved For Construction*
Drawn	A. HOLT	26.03.21	
Dsg Verifier			
Dwg Check			Date

* Refer to Revision 1 for Original Signature

Client: WAKA KOTAHI NZ TRANSPORT AGENCY

Project: SH16 - SAFETY IMPROVEMENTS STAGE 2 BRIGHAM CREEK TO KUMEU

Title: ISOPACHYTE PLAN SHEET 6

Discipline: CIVIL ENGINEERING

Drawing No. 3235084-CG-1506

Rev. E


Document No. 3235084-CG-1501 TO 1513.DWG

DO NOT SCALE

IF IN DOUBT ASK.

Drawing Plotted: 01 Nov 2022 4:30 PM

Elevations Table			
Number	Minimum Elevation	Maximum Elevation	Color
1	-5.00	-0.50	
2	-0.50	-0.10	
3	-0.10	-0.08	
4	-0.08	-0.06	
5	-0.06	-0.04	
6	-0.04	-0.02	
7	-0.02	0.00	
8	0.00	0.02	
9	0.02	0.04	
10	0.04	0.06	
11	0.06	0.08	
12	0.08	0.10	
13	0.10	0.50	
14	0.50	8.30	

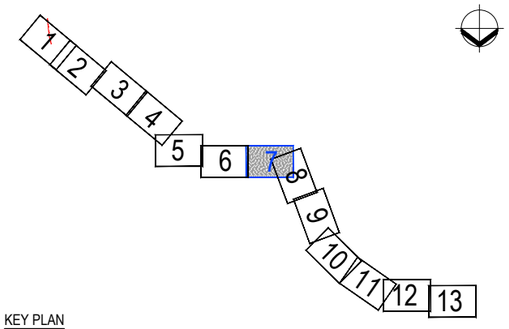

KEY PLAN

455
449
466
454
393
393
407
TAUPAKI ROAD
TO BRIGHAM CREEK
TO KUMEU
SH16
CT 192073
CH 192056
CH192180
CH192200
CH192300
CH192339
CH192400
ALLELY ESTATE
KUMEU PRODUCE MARKET
OLD NORTH ROAD
MATCHLINE-REFER TO SHEET 6
MATCHLINE-REFER TO SHEET 8

ORIGINAL DRAWING IN COLOUR

DETAILED DESIGN
NOT FOR CONSTRUCTION

No.	Revision	By	Chk	Appd	Date
E	FOR CONSENTING	AH	SP	GC	01.11.22
D	DETAILED DESIGN	AH	SP	GC	25.08.22
C	DRAFT DETAILED DESIGN	AH	AH	GC	18.03.22
B	DRAFT DETAILED DESIGN	AH	AH	GC	19.01.22

Drawing Originator: Beca

Original Scale (A1) AS SHOWN	Design	A. HOLT	26.03.21	Approved For Construction*
Reduced Scale (A3) HALF SHOWN	Drawn	A. HOLT	26.03.21	
	Dsg Verifier			
	Dwg Check			Date
	* Refer to Revision 1 for Original Signature			

Client: WAKA KOTAHI NZ TRANSPORT AGENCY

Project: SH16 - SAFETY IMPROVEMENTS STAGE 2 BRIGHAM CREEK TO KUMEU

Title: ISOPACHYTE PLAN SHEET 7

Discipline: CIVIL ENGINEERING

Drawing No.: 3235084-CG-1507

Rev.: E

DO NOT SCALE

IF IN DOUBT ASK.

www.beca.com


Document No. 3235084-CG-1501 TO 1513.DWG

www.beca.com

Drawing Plotted: 01 Nov 2022 4:32 PM

Elevations Table			
Number	Minimum Elevation	Maximum Elevation	Color
1	-5.00	-0.50	
2	-0.50	-0.10	
3	-0.10	-0.08	
4	-0.08	-0.06	
5	-0.06	-0.04	
6	-0.04	-0.02	
7	-0.02	0.00	
8	0.00	0.02	
9	0.02	0.04	
10	0.04	0.06	
11	0.06	0.08	
12	0.08	0.10	
13	0.10	0.50	
14	0.50	8.30	

KEY PLAN

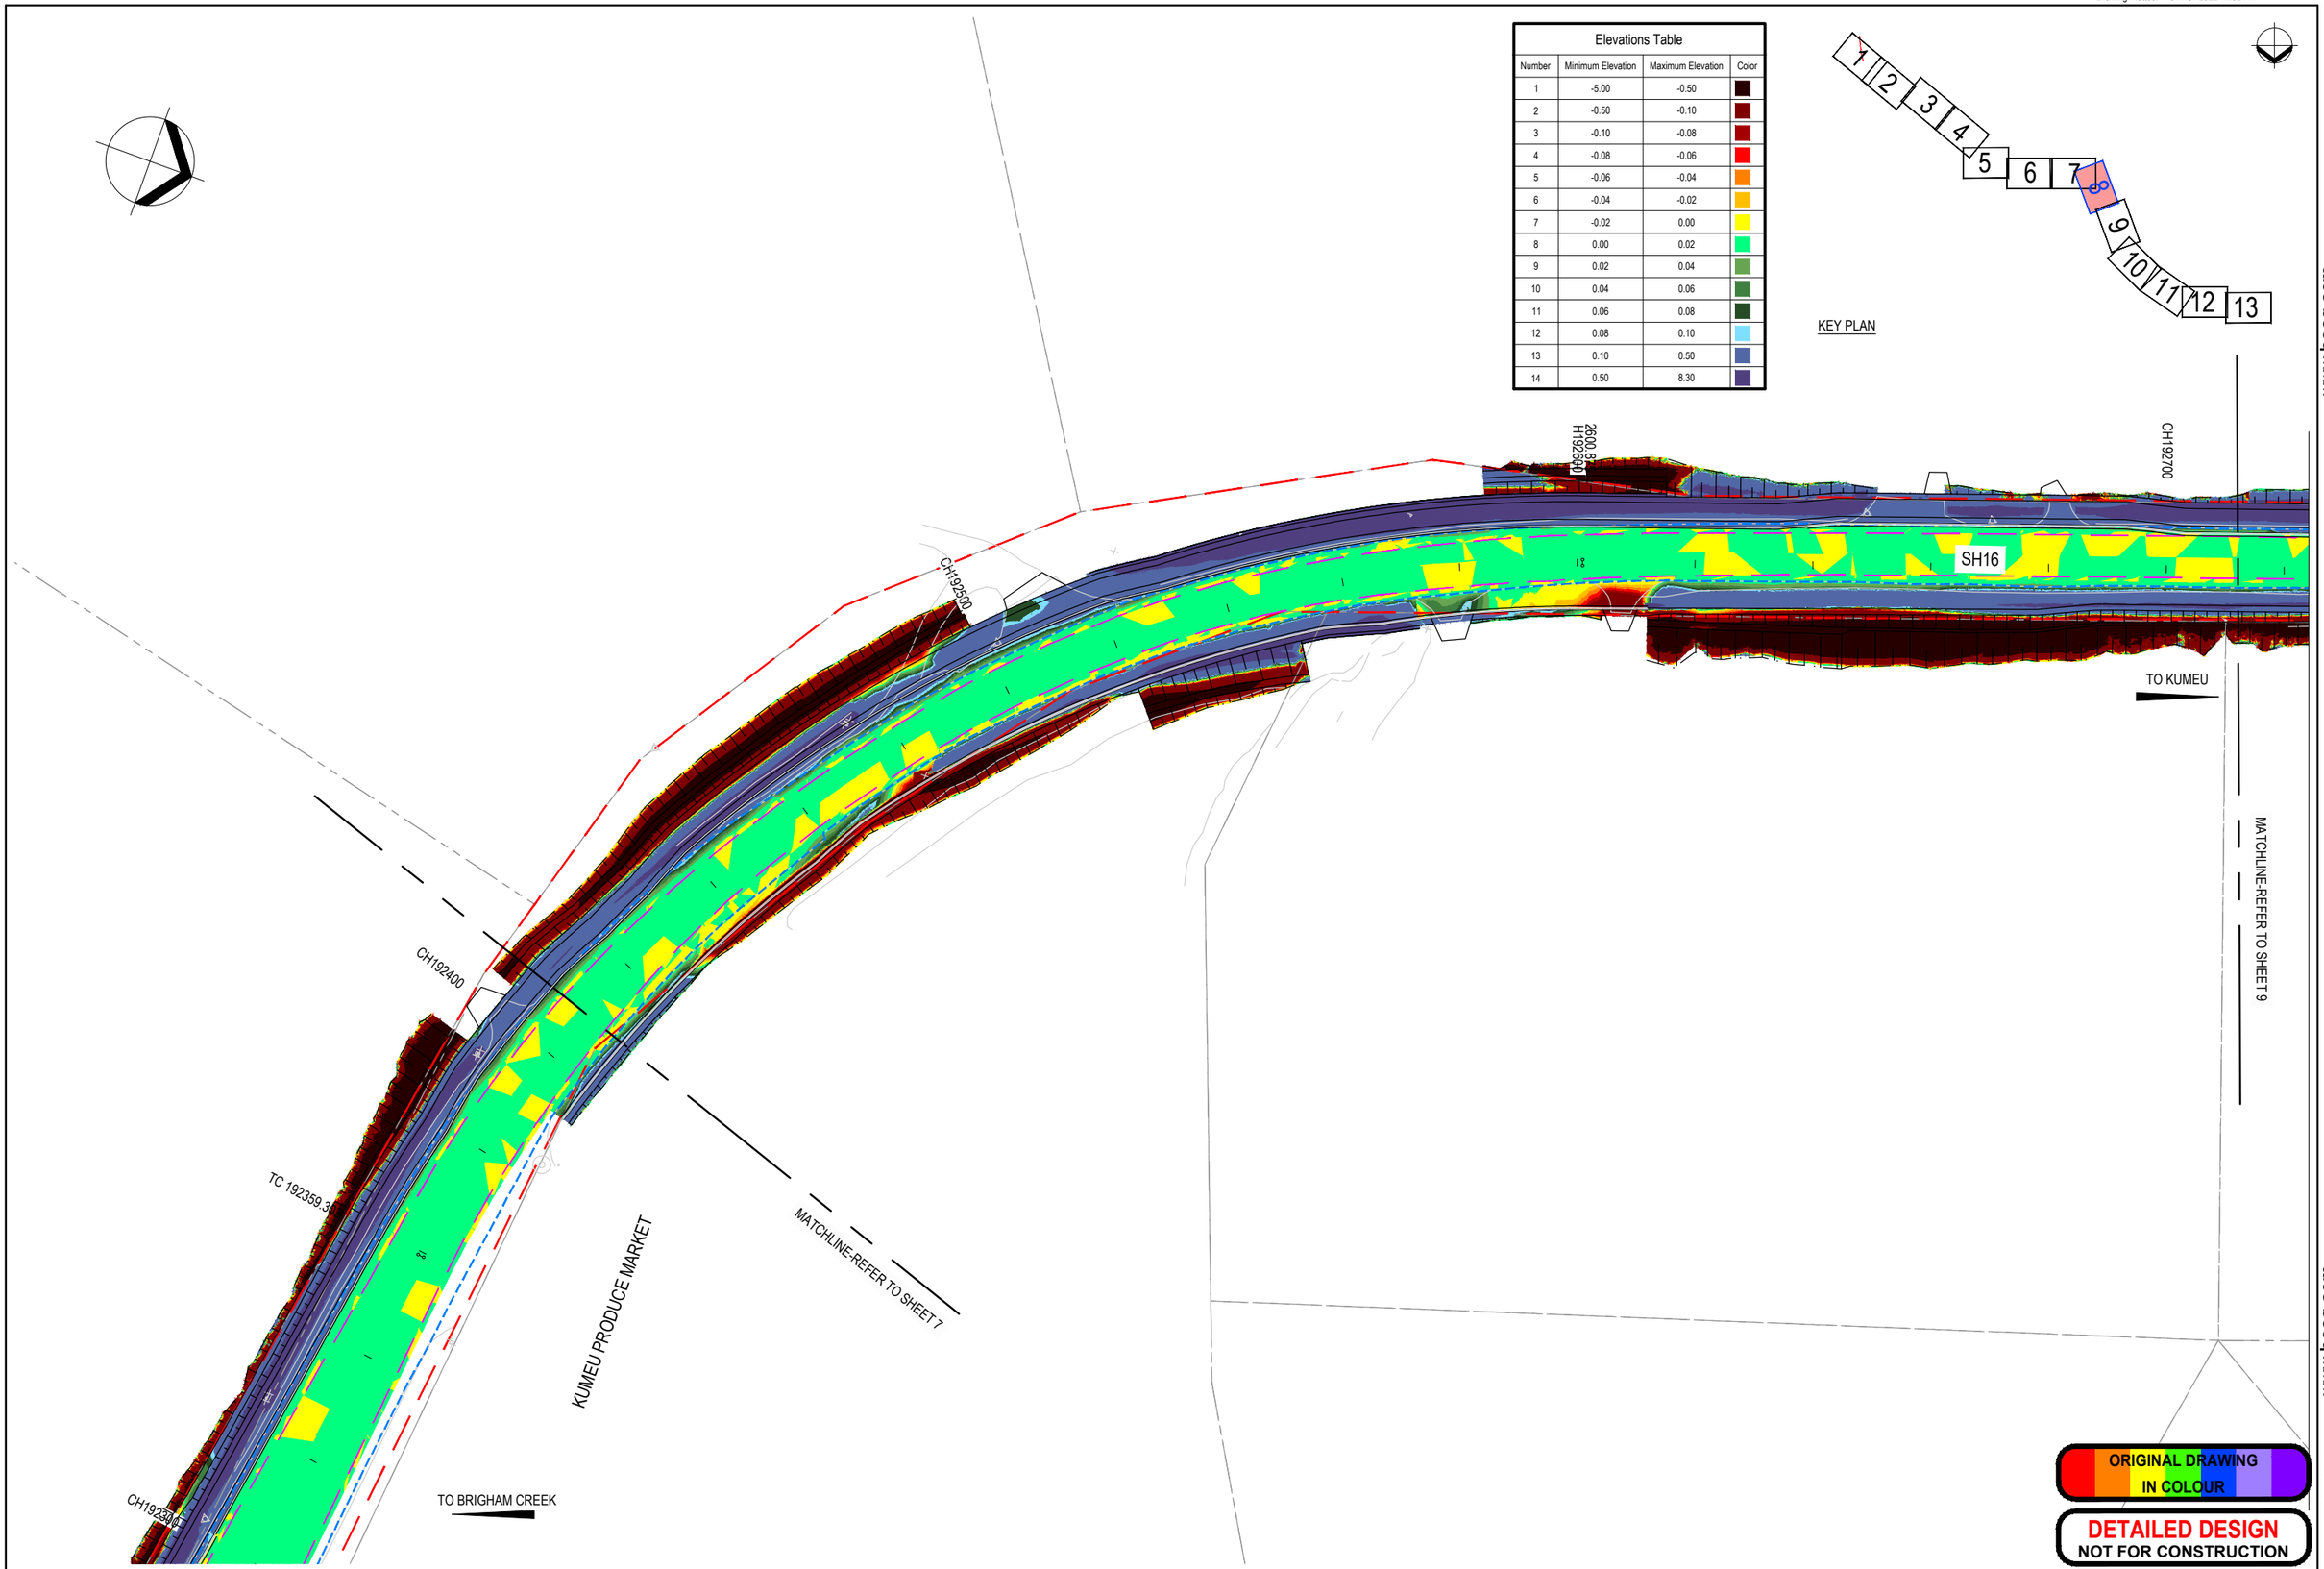

ORIGINAL DRAWING IN COLOUR

DETAILED DESIGN
NOT FOR CONSTRUCTION

No.	Revision	By	Chk	Appd	Date
E	FOR CONSENTING	AH	SP	GC	01.11.22
D	DETAILED DESIGN	AH	SP	GC	25.08.22
C	DRAFT DETAILED DESIGN	AH	AH	GC	18.03.22
B	DRAFT DETAILED DESIGN	AH	AH	GC	19.01.22

Drawing Originator: Beca

Original Scale (A1) AS SHOWN	Design	A. HOLT	26.03.21	Approved For Construction*
	Drawn	A. HOLT	26.03.21	
Reduced Scale (A3) HALF SHOWN	Dsg Verifier			
	Dwg Check			Date
	* Refer to Revision 1 for Original Signature			

Client: WAKA KOTAHI NZ TRANSPORT AGENCY

Project: SH16 - SAFETY IMPROVEMENTS STAGE 2 BRIGHAM CREEK TO KUMEU

Title: ISOPACHYTE PLAN SHEET 8

Discipline: CIVIL ENGINEERING

Drawing No.: 3235084-CG-1508

Rev.: E

DO NOT SCALE

IF IN DOUBT ASK.


www.beca.com

Document No. 3235084-CG-1501 TO 1513.DWG

Drawing Plotted: 01 Nov 2022 4:33 PM

Elevations Table			
Number	Minimum Elevation	Maximum Elevation	Color
1	-5.00	-0.50	
2	-0.50	-0.10	
3	-0.10	-0.08	
4	-0.08	-0.06	
5	-0.06	-0.04	
6	-0.04	-0.02	
7	-0.02	0.00	
8	0.00	0.02	
9	0.02	0.04	
10	0.04	0.06	
11	0.06	0.08	
12	0.08	0.10	
13	0.10	0.50	
14	0.50	8.30	

KEY PLAN

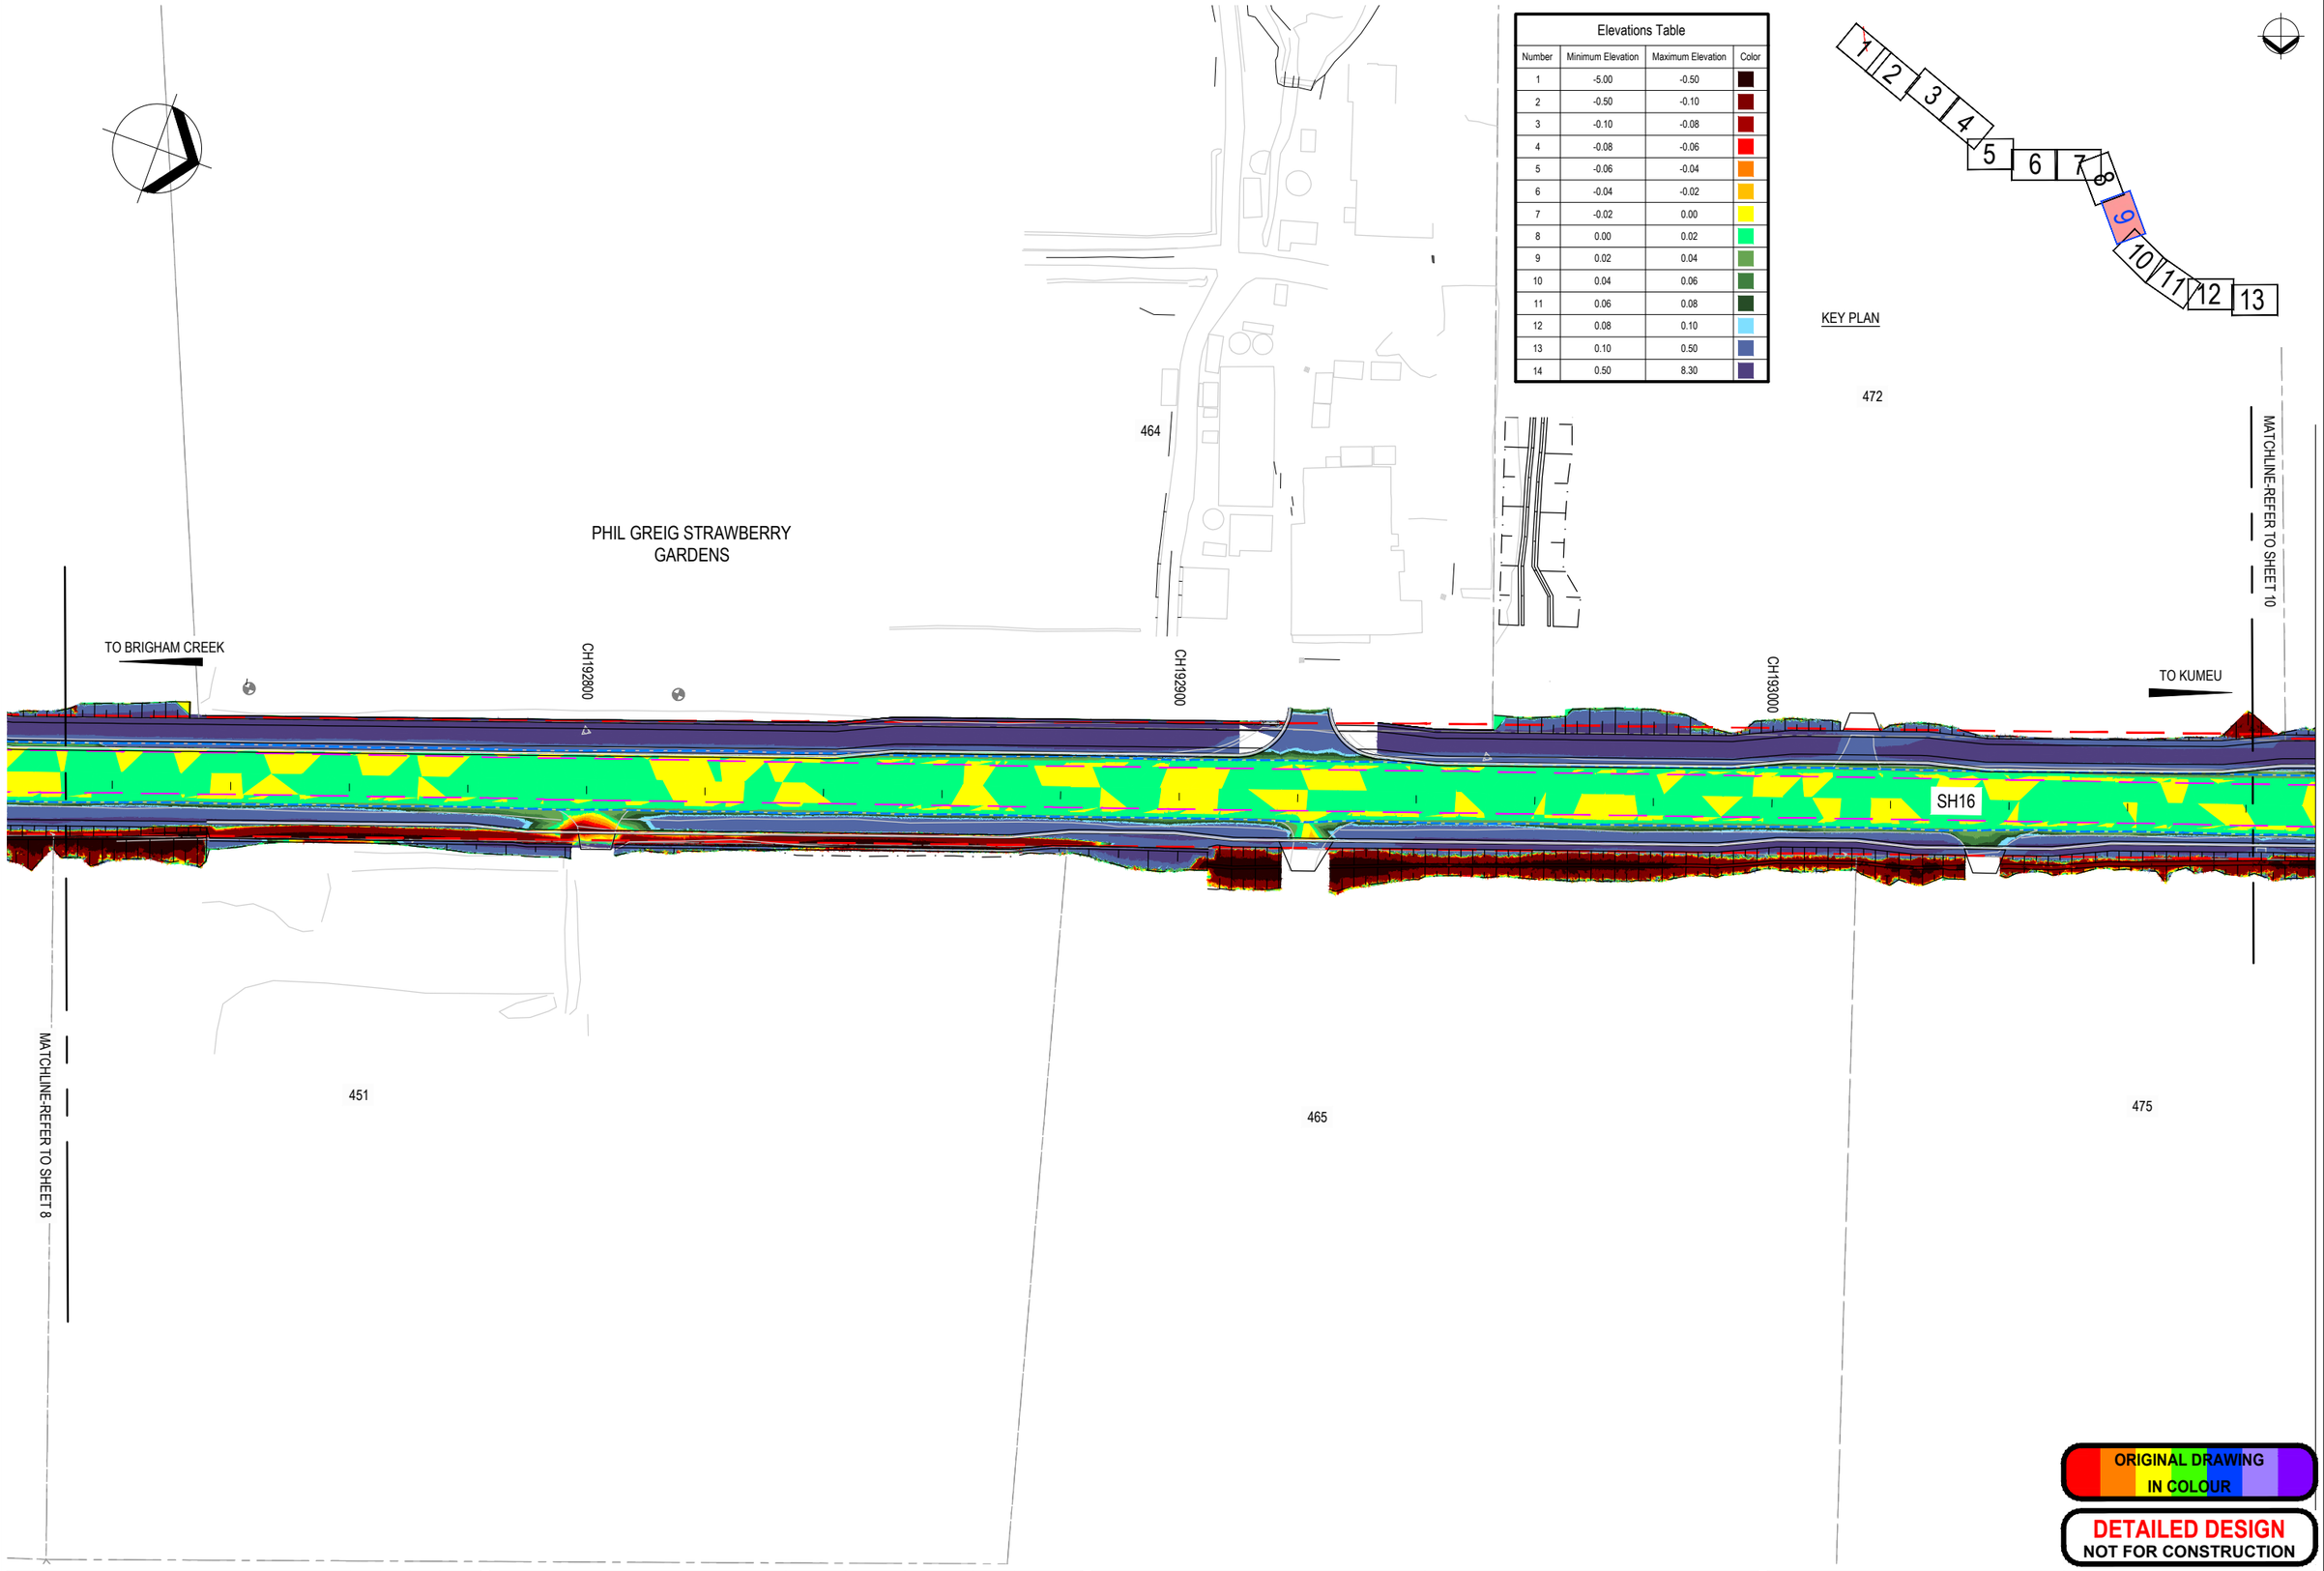

ORIGINAL DRAWING IN COLOUR

DETAILED DESIGN
NOT FOR CONSTRUCTION

No.	Revision	By	Chk	Appd	Date
E	FOR CONSENTING	AH	SP	GC	01.11.22
D	DETAILED DESIGN	AH	SP	GC	25.08.22
C	DRAFT DETAILED DESIGN	AH	AH	GC	18.03.22
B	DRAFT DETAILED DESIGN	AH	AH	GC	19.01.22

Drawing Originator: Beca

Original Scale (A1) AS SHOWN	Design	A. HOLT	26.03.21	Approved For Construction*
	Drawn	A. HOLT	26.03.21	
Reduced Scale (A3) HALF SHOWN	Dsg Verifier			
	Dwg Check			Date

* Refer to Revision 1 for Original Signature

Client: WAKA KOTAHI NZ TRANSPORT AGENCY

Project: SH16 - SAFETY IMPROVEMENTS STAGE 2 BRIGHAM CREEK TO KUMEU

Title: ISOPACHYTE PLAN SHEET 9

Discipline: CIVIL ENGINEERING

Drawing No.: 3235084-CG-1509

Rev.: E

DO NOT SCALE

IF IN DOUBT ASK.

www.beca.com


Document No. 3235084-CG-1501 TO 1513.DWG

www.beca.com

Drawing Plotted: 01 Nov 2022 4:35 PM

Elevations Table			
Number	Minimum Elevation	Maximum Elevation	Color
1	-5.00	-0.50	
2	-0.50	-0.10	
3	-0.10	-0.08	
4	-0.08	-0.06	
5	-0.06	-0.04	
6	-0.04	-0.02	
7	-0.02	0.00	
8	0.00	0.02	
9	0.02	0.04	
10	0.04	0.06	
11	0.06	0.08	
12	0.08	0.10	
13	0.10	0.50	
14	0.50	8.30	

KEY PLAN

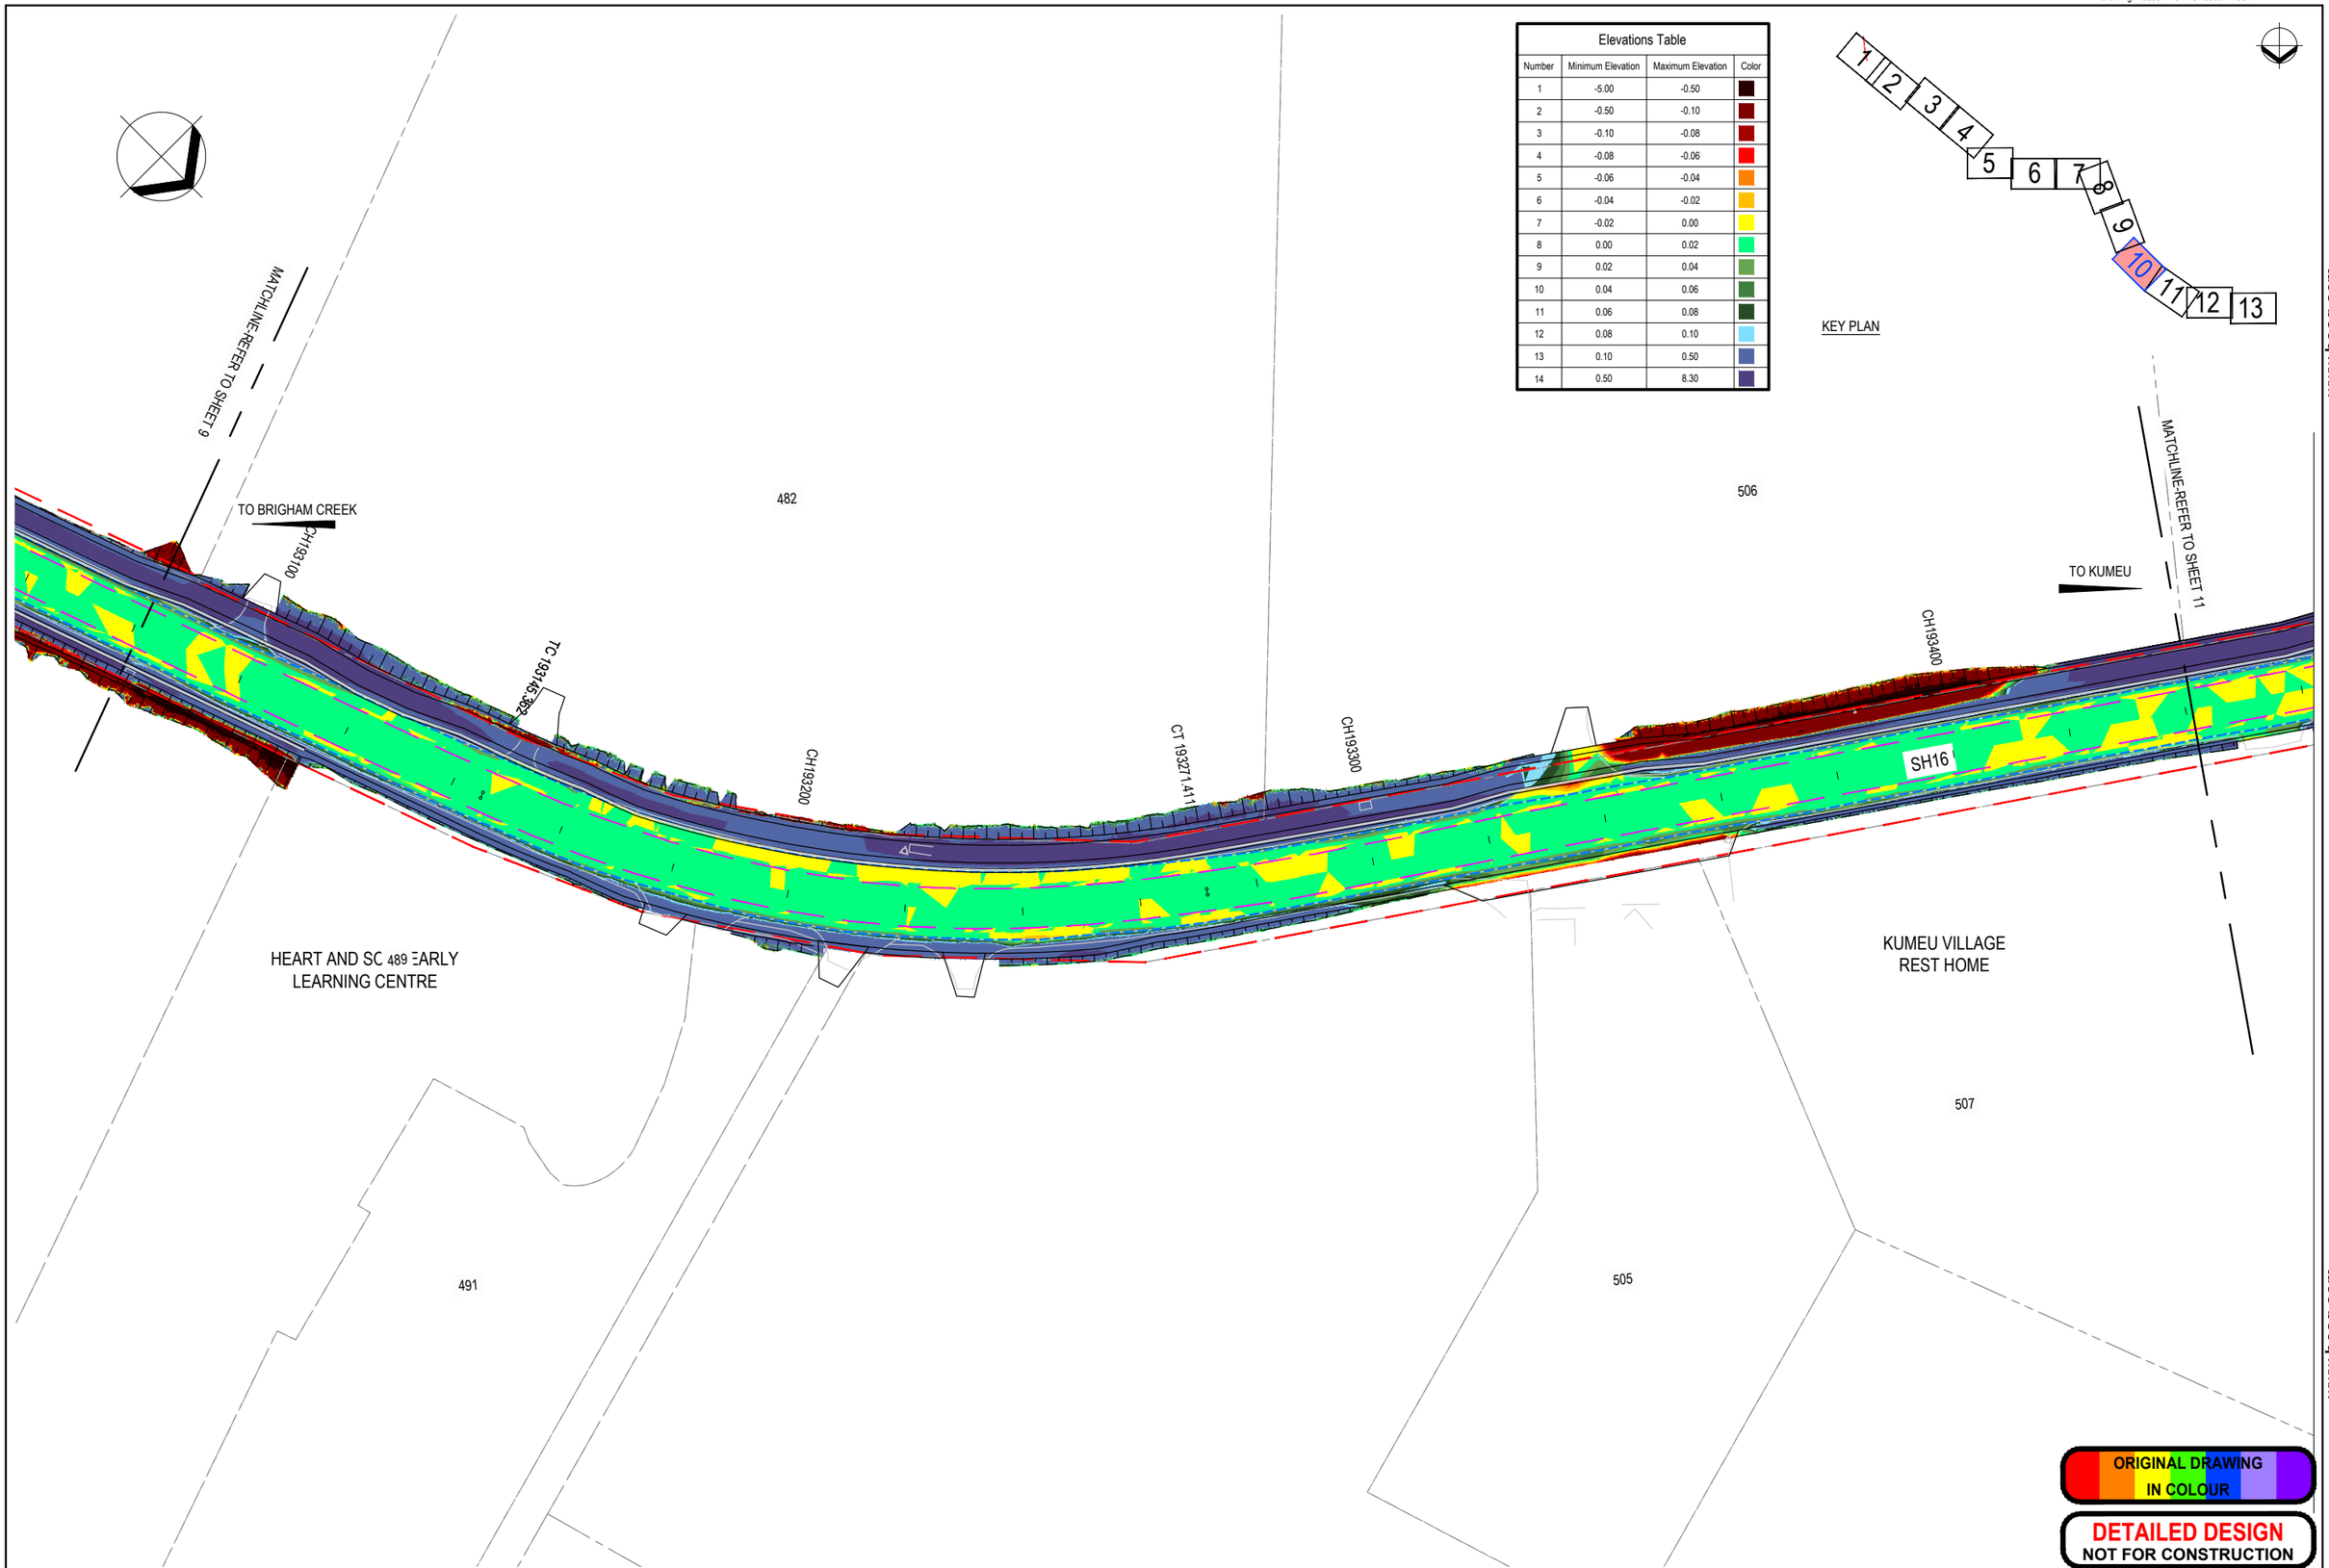

ORIGINAL DRAWING IN COLOUR

DETAILED DESIGN
NOT FOR CONSTRUCTION

No.	Revision	By	Chk	Appd	Date
E	FOR CONSENTING	AH	SP	GC	01.11.22
D	DETAILED DESIGN	AH	SP	GC	25.08.22
C	DRAFT DETAILED DESIGN	AH	AH	GC	18.03.22
B	DRAFT DETAILED DESIGN	AH	AH	GC	19.01.22

Drawing Originator: Beca

Original Scale (A1) AS SHOWN
Reduced Scale (A3) HALF SHOWN

Design	A. HOLT	26.03.21	Approved For Construction*
Drawn	A. HOLT	26.03.21	
Dsg Verifier			
Dwg Check			Date

* Refer to Revision 1 for Original Signature

Client: WAKA KOTAHI NZ TRANSPORT AGENCY

Project: SH16 - SAFETY IMPROVEMENTS STAGE 2 BRIGHAM CREEK TO KUMEU

Title: ISOPACHYTE PLAN SHEET 10

Discipline: CIVIL ENGINEERING

Drawing No. 3235084-CG-1510

Rev. E

DO NOT SCALE

IF IN DOUBT ASK.

www.beca.com


Document No. 3235084-CG-1501 TO 1513.DWG

www.beca.com

Drawing Plotted: 01 Nov 2022 4:36 PM

Elevations Table			
Number	Minimum Elevation	Maximum Elevation	Color
1	-5.00	-0.50	
2	-0.50	-0.10	
3	-0.10	-0.08	
4	-0.08	-0.06	
5	-0.06	-0.04	
6	-0.04	-0.02	
7	-0.02	0.00	
8	0.00	0.02	
9	0.02	0.04	
10	0.04	0.06	
11	0.06	0.08	
12	0.08	0.10	
13	0.10	0.50	
14	0.50	8.30	

KEY PLAN

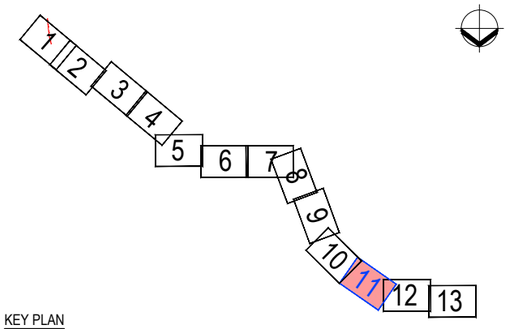

522

MATCHLINE-REFER TO SHEET 10

TO BRIGHAM CREEK

CH193500

TP 193600

CH193600

BP SERVICE STATION

538

CH193700

SH16

TO KUMEU

550

TC 193794.336

CH193800

MATCHLINE-REFER TO SHEET 12

507

OLD RAILWAY ROAD

550

www.beca.com

ORIGINAL DRAWING IN COLOUR

DETAILED DESIGN
NOT FOR CONSTRUCTION

No.	Revision	By	Chk	Appd	Date
E	FOR CONSENTING	AH	SP	GC	01.11.22
D	DETAILED DESIGN	AH	SP	GC	25.08.22
C	DRAFT DETAILED DESIGN	AH	AH	GC	18.03.22
B	DRAFT DETAILED DESIGN	AH	AH	GC	19.01.22

Drawing Originator: Beca

Original Scale (A1) AS SHOWN
Reduced Scale (A3) HALF SHOWN

Design	A. HOLT	26.03.21	Approved For Construction*
Drawn	A. HOLT	26.03.21	
Dsg Verifier			
Dwg Check			Date

* Refer to Revision 1 for Original Signature

Client: WAKA KOTAHI NZ TRANSPORT AGENCY

Project: SH16 - SAFETY IMPROVEMENTS STAGE 2 BRIGHAM CREEK TO KUMEU

Title: ISOPACHYTE PLAN SHEET 11

Discipline: CIVIL ENGINEERING

Drawing No. 3235084-CG-1511

Rev. E


Document No. 3235084-CG-1501 TO 1513.DWG

DO NOT SCALE

IF IN DOUBT ASK.

Drawing Plotted: 01 Nov 2022 4:38 PM

Elevations Table			
Number	Minimum Elevation	Maximum Elevation	Color
1	-5.00	-0.50	
2	-0.50	-0.10	
3	-0.10	-0.08	
4	-0.08	-0.06	
5	-0.06	-0.04	
6	-0.04	-0.02	
7	-0.02	0.00	
8	0.00	0.02	
9	0.02	0.04	
10	0.04	0.06	
11	0.06	0.08	
12	0.08	0.10	
13	0.10	0.50	
14	0.50	8.30	

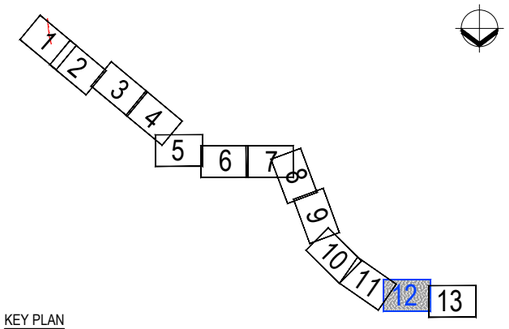

KEY PLAN

TO BRIGHAM CREEK

TO KUMEU

MATCHLINE-REFER TO SHEET 11

MATCHLINE-REFER TO SHEET 13

KUMEU RIVER WINERY

RIVERHEAD ROAD

SH16

TS 193994.336

CH193900

CH193800

CT 193989.486

CH194000

TS 194064.143

CH194100

SC 194144.148

3

5

7

14

16

12

2-12

ORIGINAL DRAWING IN COLOUR

DETAILED DESIGN
NOT FOR CONSTRUCTION

No.	Revision	By	Chk	Appd	Date
E	FOR CONSENTING	AH	SP	GC	01.11.22
D	DETAILED DESIGN	AH	SP	GC	25.08.22
C	DRAFT DETAILED DESIGN	AH	AH	GC	18.03.22
B	DRAFT DETAILED DESIGN	AH	AH	GC	19.01.22

Drawing Originator: Beca

Original Scale (A1) AS SHOWN	Design	A. HOLT	26.03.21	Approved For Construction*
	Drawn	A. HOLT	26.03.21	
Reduced Scale (A3) HALF SHOWN	Dsg Verifier			
	Dwg Check			Date
	* Refer to Revision 1 for Original Signature			

Client: WAKA KOTAHI NZ TRANSPORT AGENCY

Project: SH16 - SAFETY IMPROVEMENTS STAGE 2 BRIGHAM CREEK TO KUMEU

Title: ISOPACHYTE PLAN SHEET 12

Discipline: CIVIL ENGINEERING

Drawing No.: 3235084-CG-1512

Rev.: E

DO NOT SCALE

IF IN DOUBT ASK.

www.beca.com


Document No. 3235084-CG-1501 TO 1513.DWG

www.beca.com

Drawing Plotted: 01 Nov 2022 4:39 PM

Elevations Table			
Number	Minimum Elevation	Maximum Elevation	Color
1	-5.00	-0.50	
2	-0.50	-0.10	
3	-0.10	-0.08	
4	-0.08	-0.06	
5	-0.06	-0.04	
6	-0.04	-0.02	
7	-0.02	0.00	
8	0.00	0.02	
9	0.02	0.04	
10	0.04	0.06	
11	0.06	0.08	
12	0.08	0.10	
13	0.10	0.50	
14	0.50	8.30	

KEY PLAN

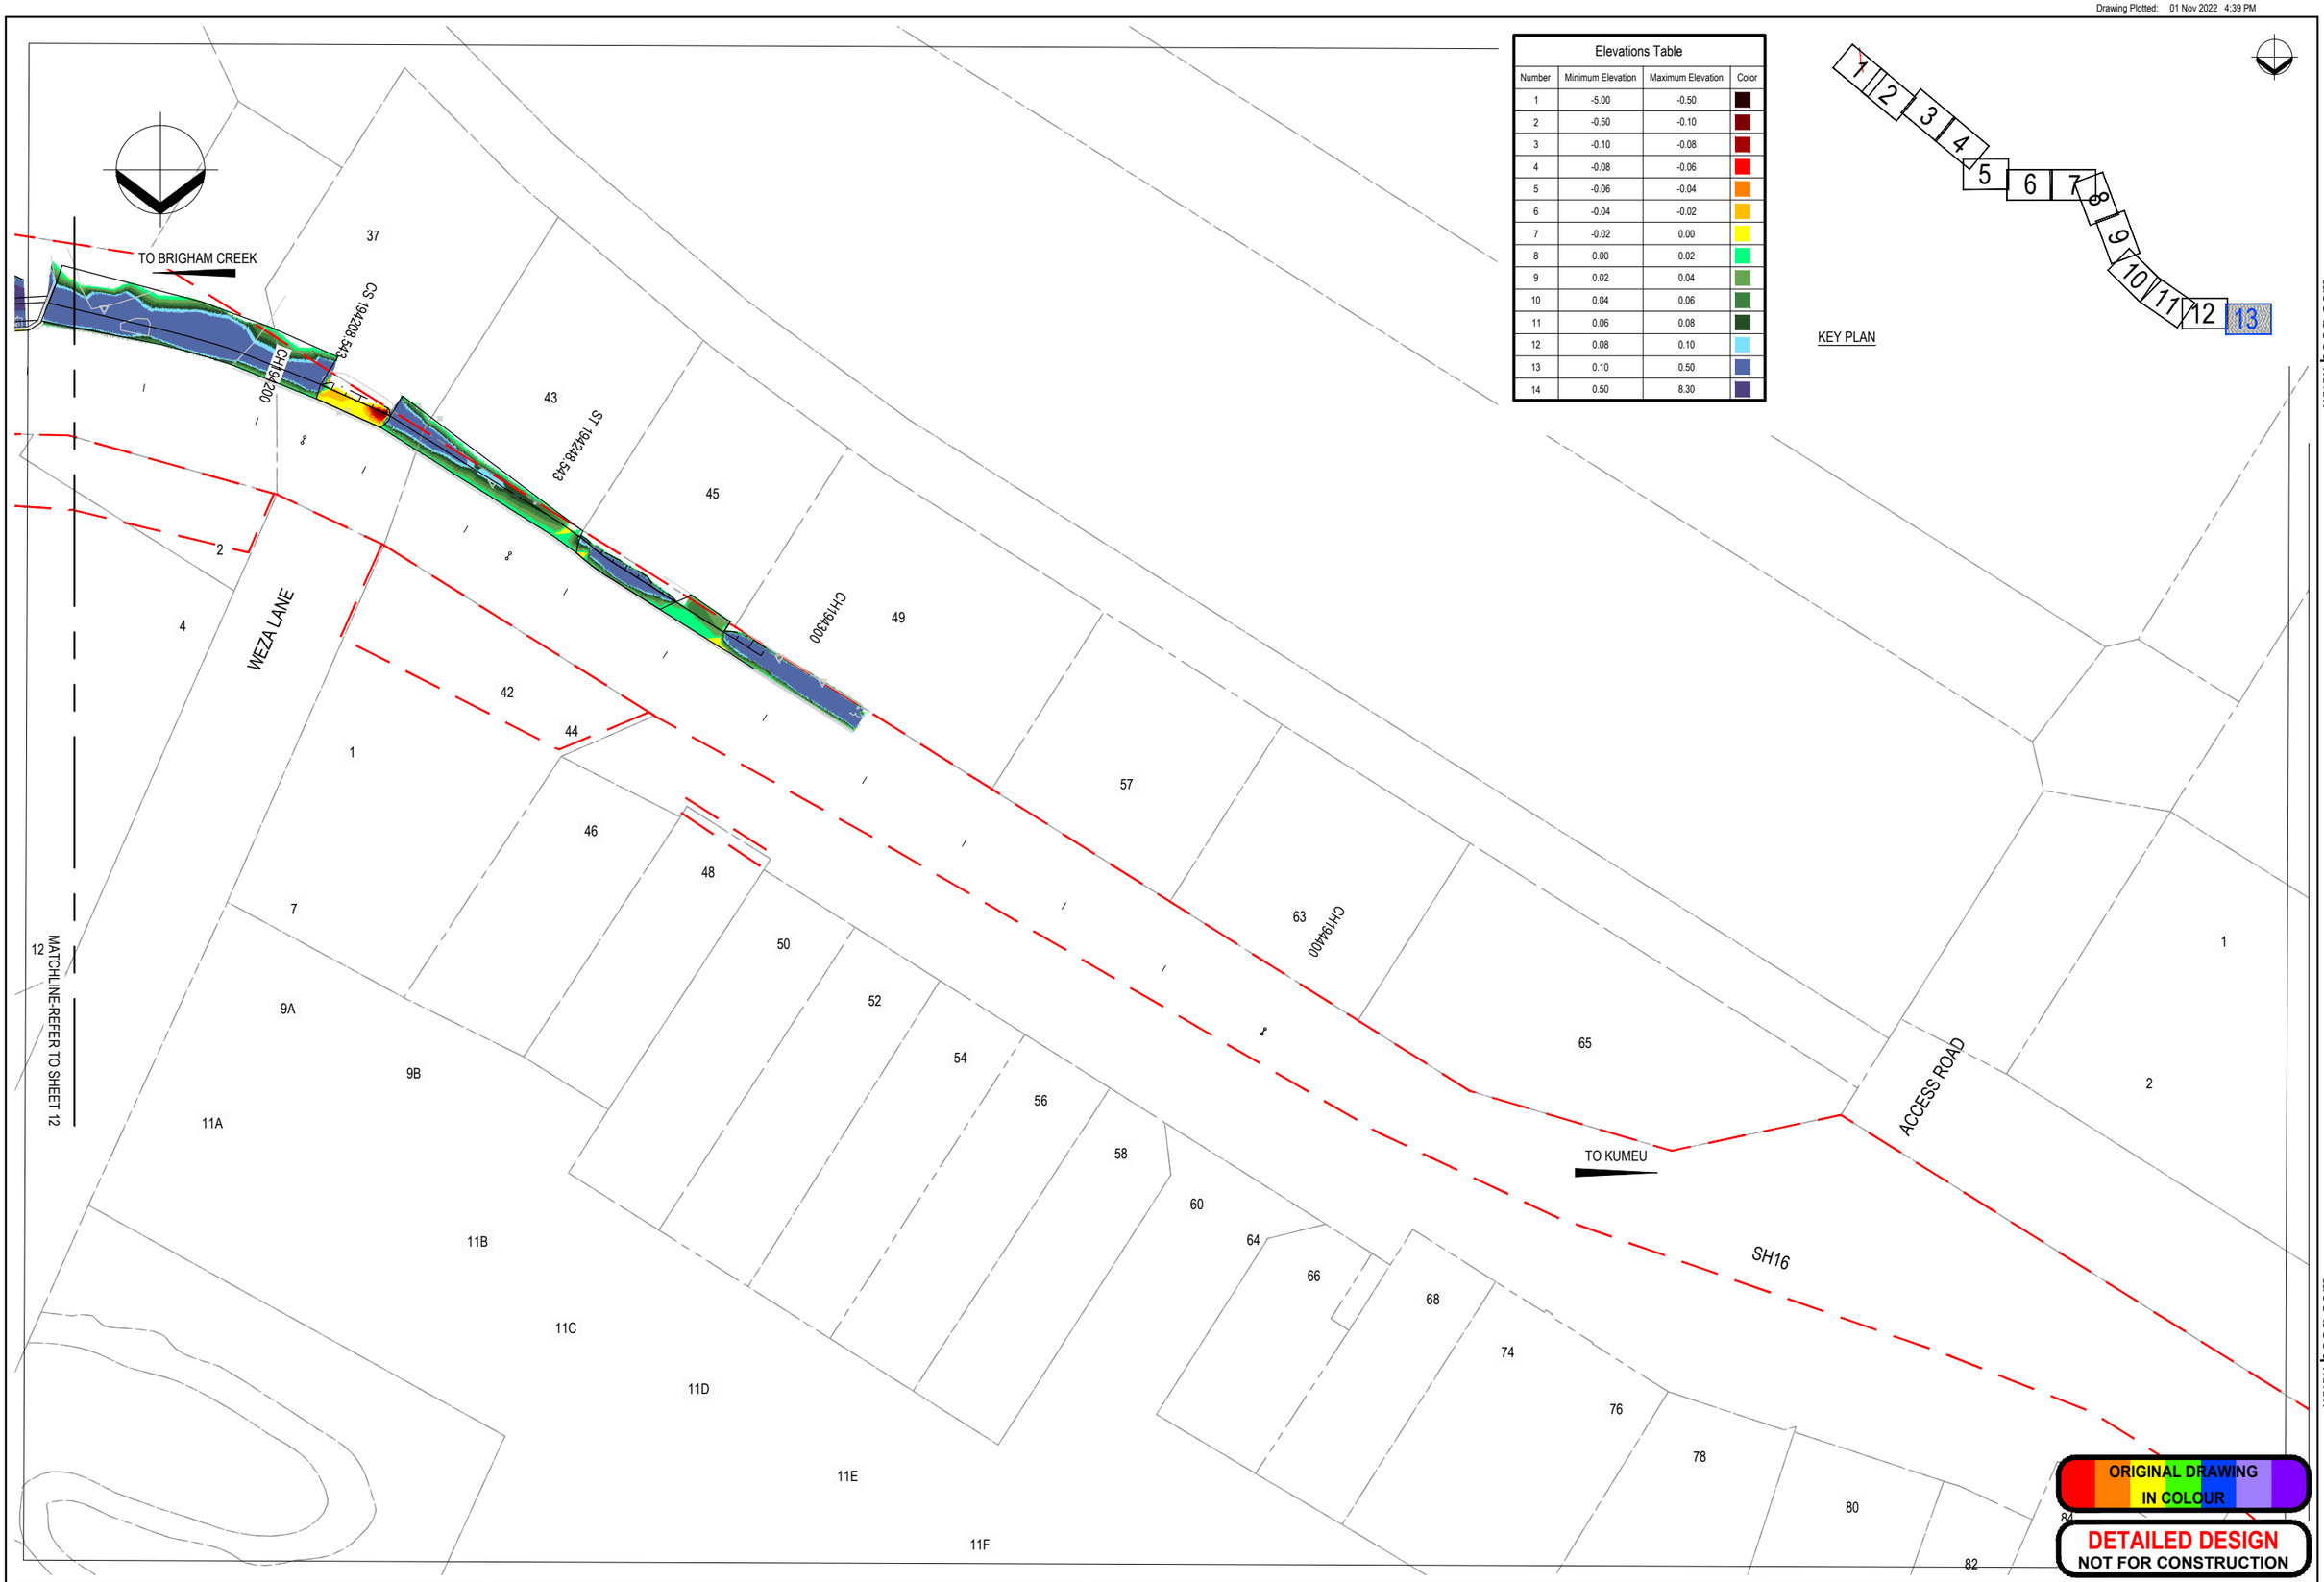

www.beca.com

ORIGINAL DRAWING IN COLOUR

DETAILED DESIGN
NOT FOR CONSTRUCTION

No.	Revision	By	Chk	Appd	Date
E	FOR CONSENTING	AH	SP	GC	01.11.22
D	DETAILED DESIGN	AH	SP	GC	25.08.22
C	DRAFT DETAILED DESIGN	AH	AH	GC	18.03.22
B	DRAFT DETAILED DESIGN	AH	AH	GC	19.01.22

Drawing Originator: Beca

Original Scale (A1) AS SHOWN	Design	A. HOLT	26.03.21	Approved For Construction*
Reduced Scale (A3) HALF SHOWN	Drawn	A. HOLT	26.03.21	
	Dsg Verifier			
	Dwg Check			Date

* Refer to Revision 1 for Original Signature

Client: WAKA KOTAHI NZ TRANSPORT AGENCY

Project: SH16 - SAFETY IMPROVEMENTS STAGE 2 BRIGHAM CREEK TO KUMEU

Title: ISOPACHYTE PLAN SHEET 13

Discipline: CIVIL ENGINEERING

Drawing No.: 3235084-CG-1513

Rev.: E

Document No. 3235084-CG-1501 TO 1513.DWG

DO NOT SCALE

IF IN DOUBT ASK.