

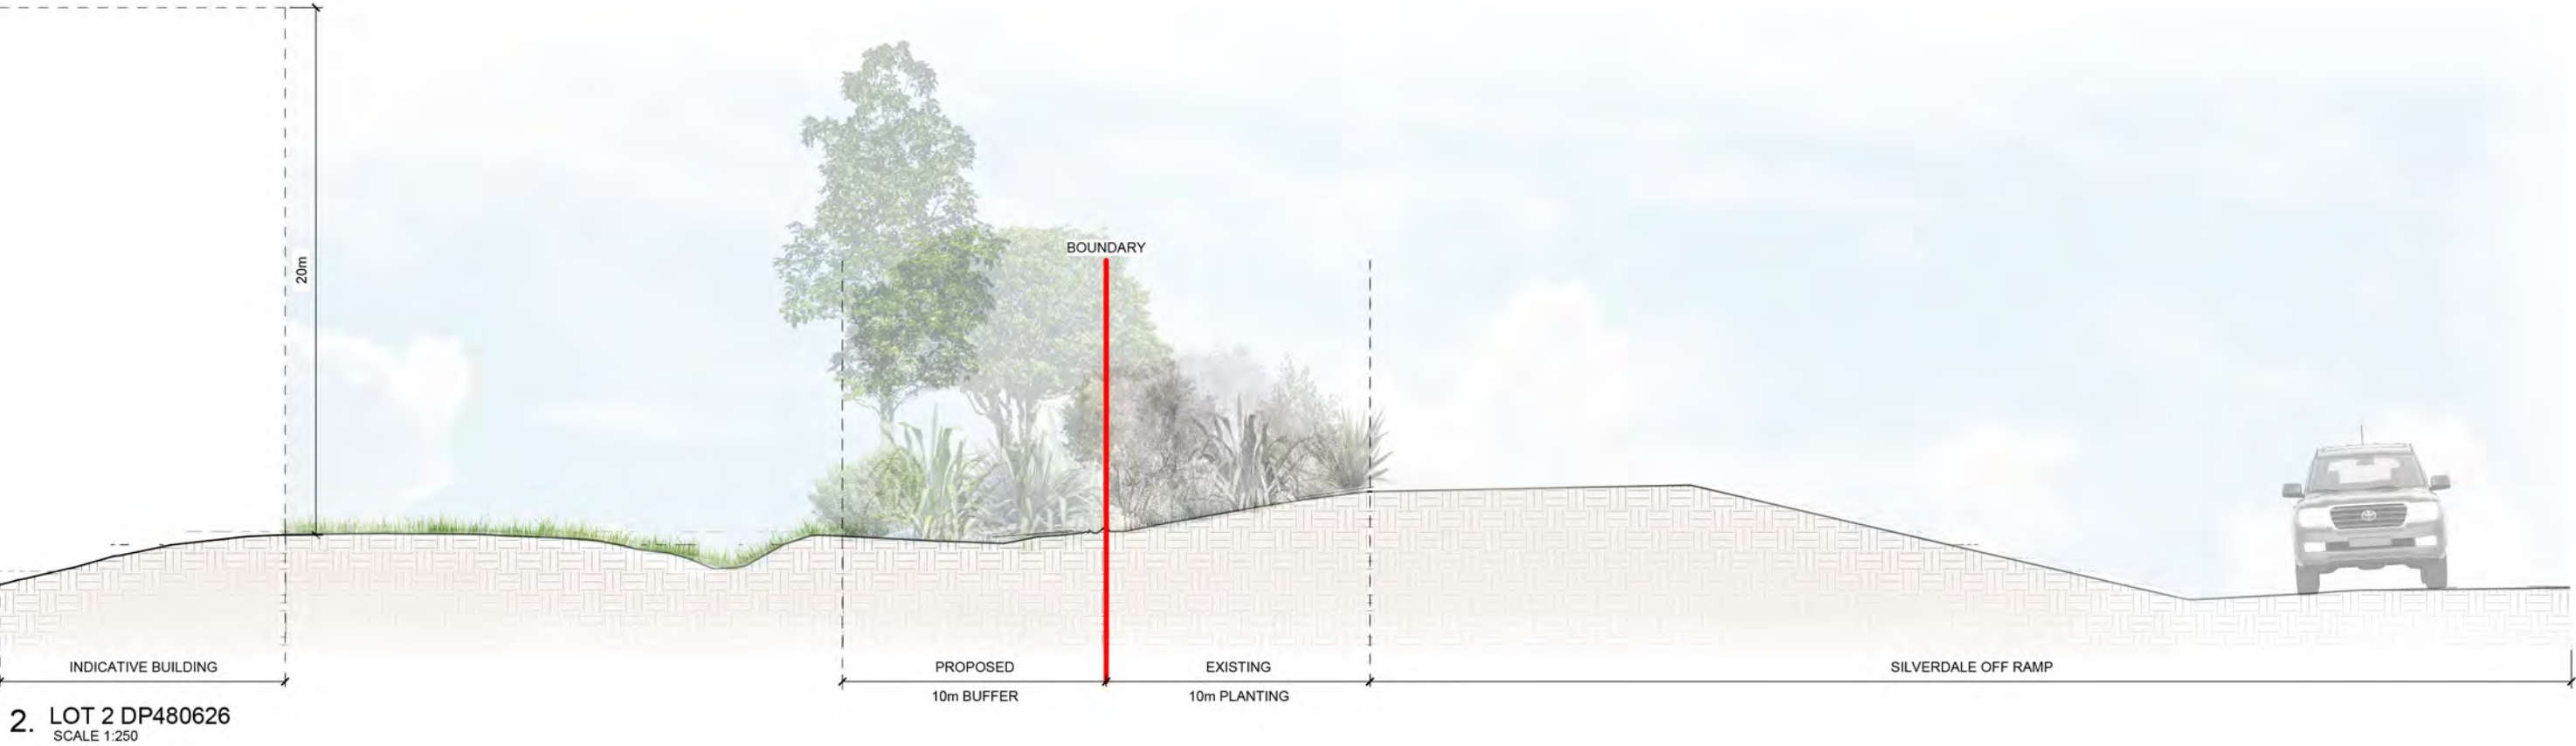



NOTE:
1. PLANTING SPECIES TO CREATE MULTI-LAYERED NATIVE PLANTING CONSISTING OF LOW EDGE PLANTING, MID-HEIGHT SHRUBS / TREES AND TALLER TREE SPECIES.
2. TREES SHOWN AT 15m HEIGHT BUT CAN REACH 20m HEIGHT AT MATURITY.

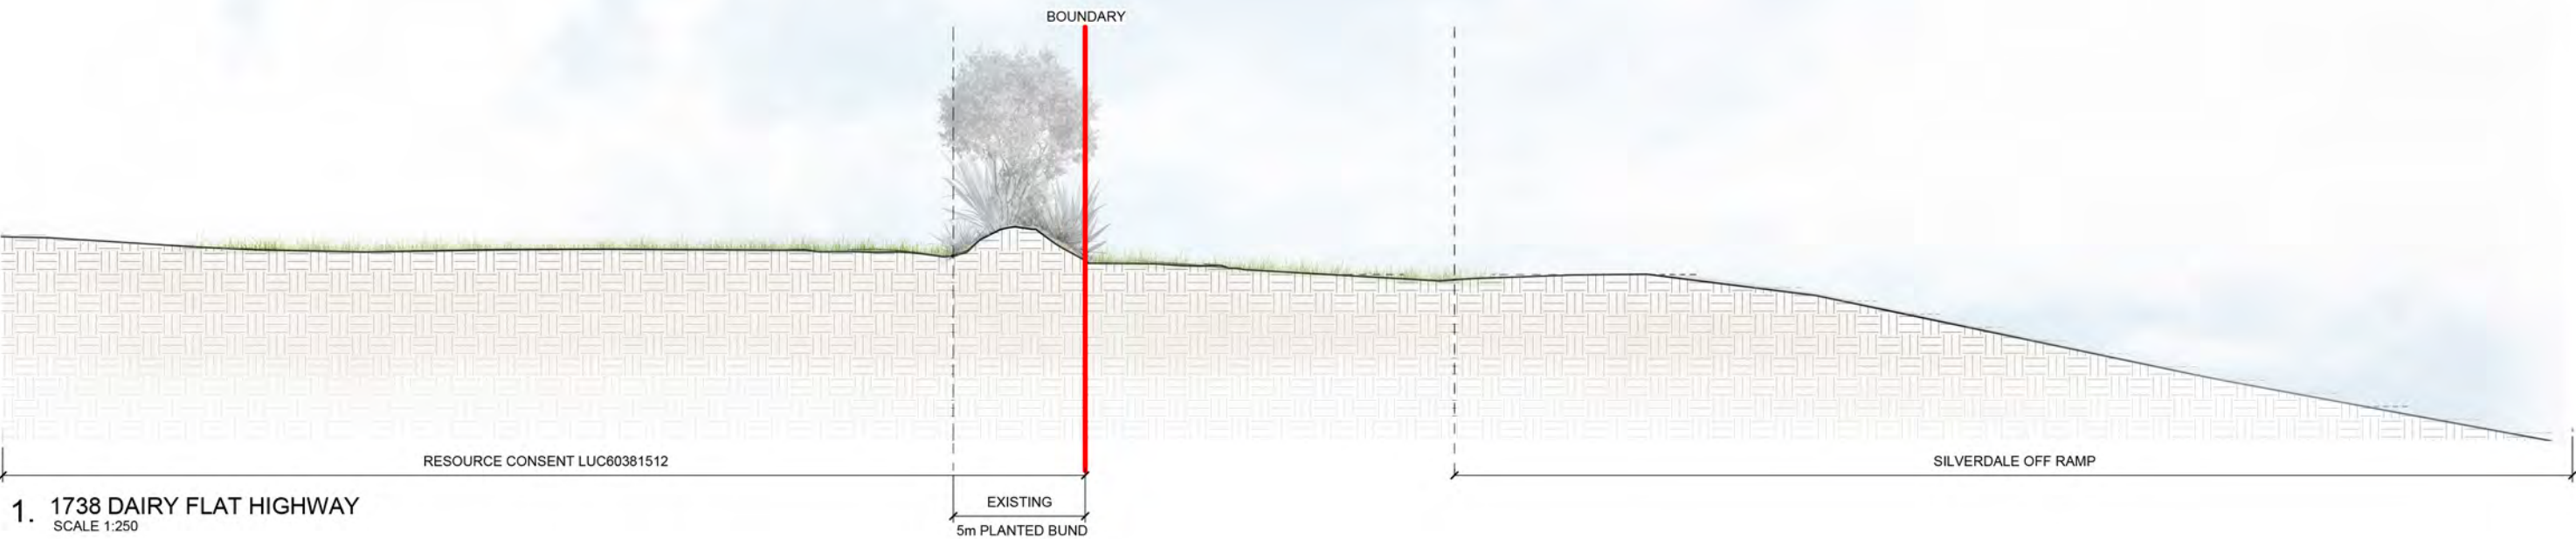

NOTE:
1. PLANTING SPECIES TO CREATE MULTI-LAYERED NATIVE PLANTING CONSISTING OF LOW EDGE PLANTING, MID-HEIGHT SHRUBS / TREES AND TALLER TREE SPECIES.
2. TREES SHOWN AT 15m HEIGHT BUT CAN REACH 20m HEIGHT AT MATURITY.

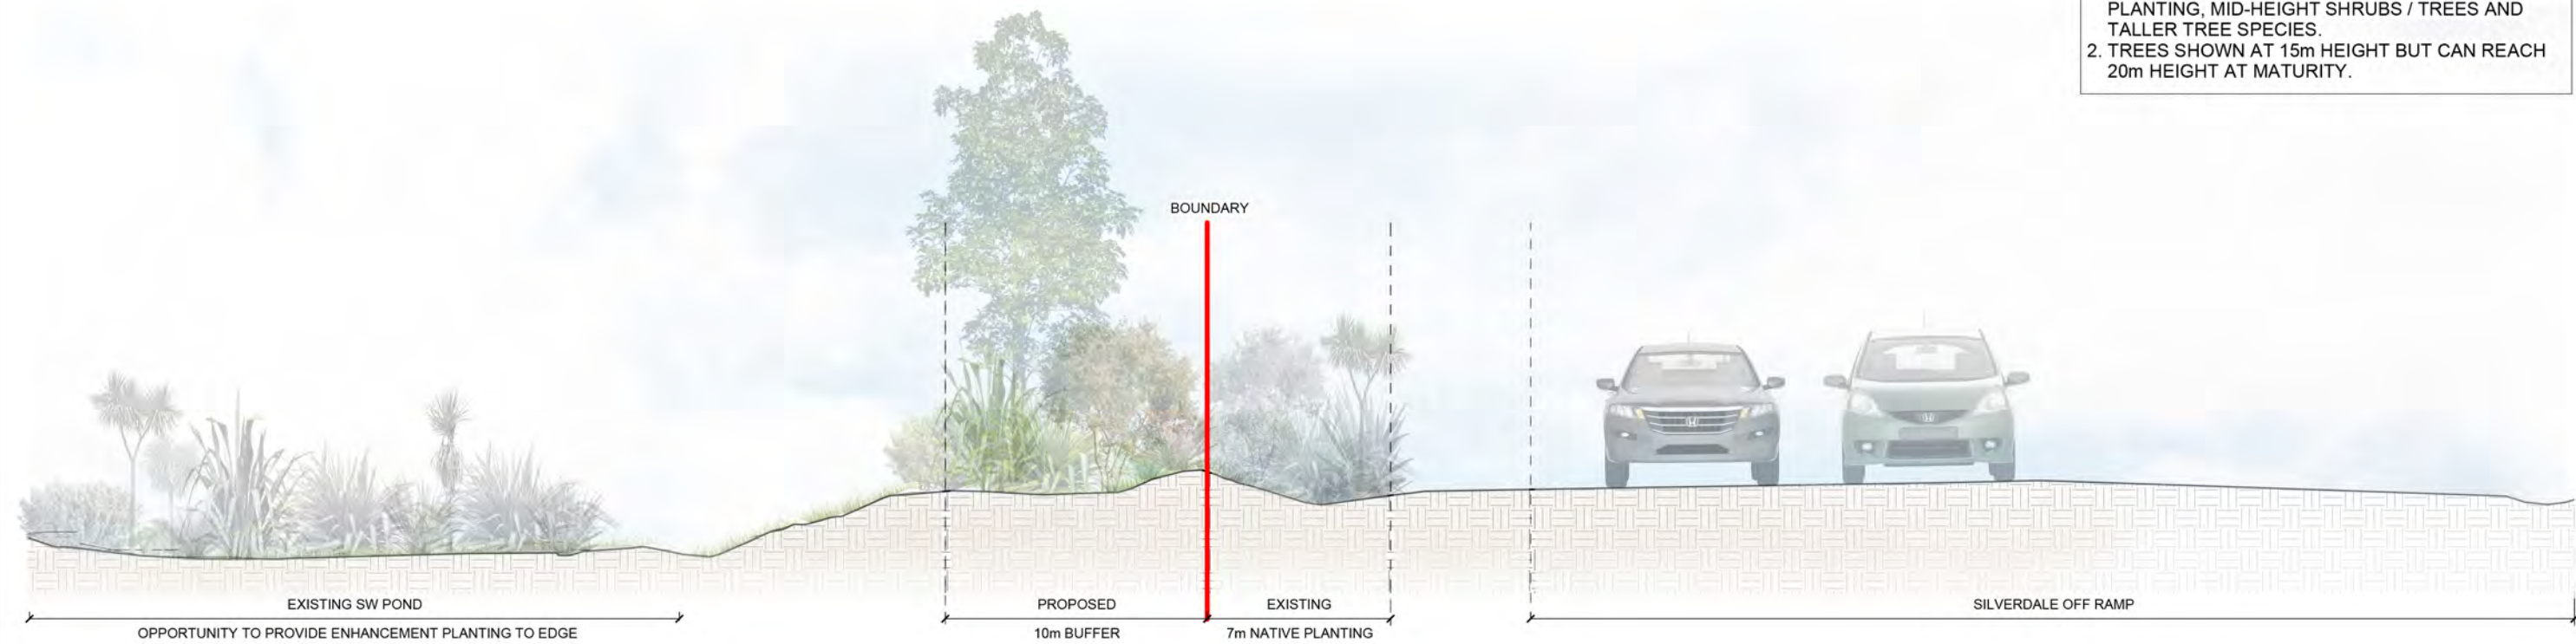

3. SEC 6 50 308591 - SEVERANCE VESTED IN CROWN
SCALE 1:250

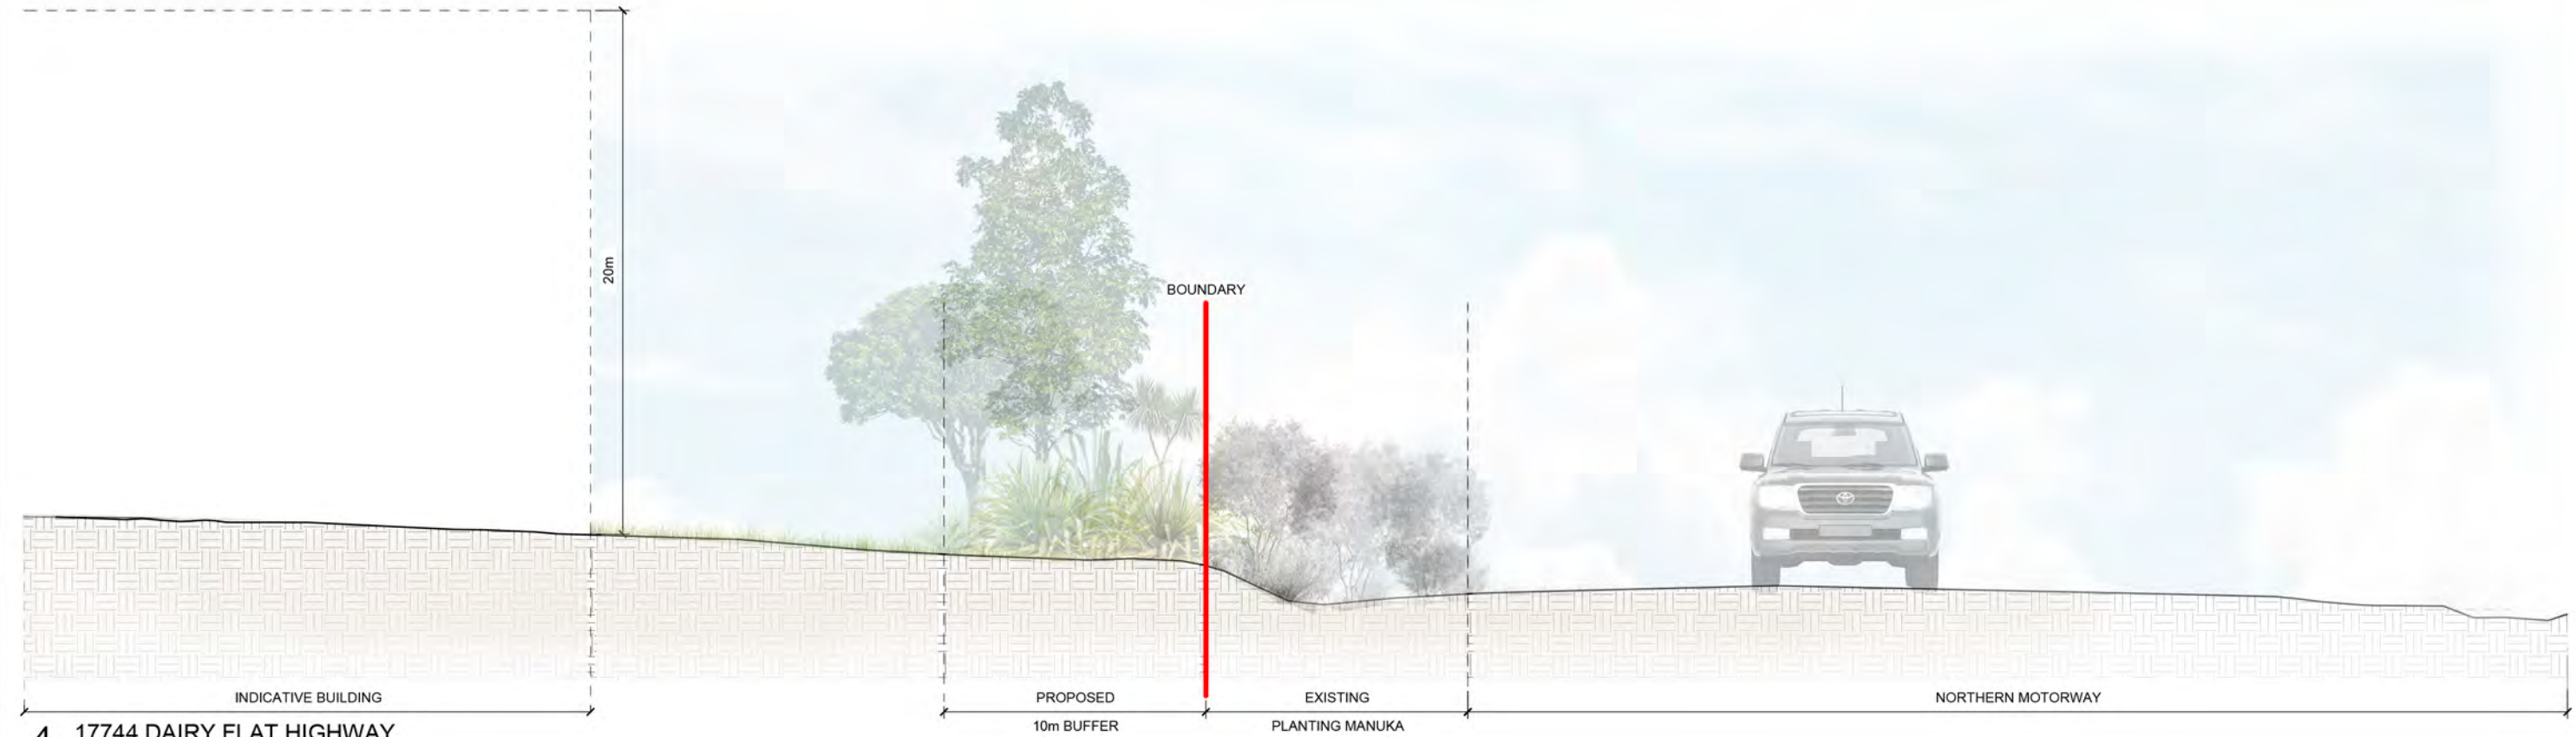


4. 17744 DAIRY FLAT HIGHWAY
SCALE 1:250

NOTE:
1. PLANTING SPECIES TO CREATE MULTI-LAYERED NATIVE PLANTING CONSISTING OF LOW EDGE PLANTING, MID-HEIGHT SHRUBS / TREES AND TALLER TREE SPECIES.
2. TREES SHOWN AT 15m HEIGHT BUT CAN REACH 20m HEIGHT AT MATURITY.



5. 1738 DAIRY FLAT HIGHWAY
SCALE 1:250

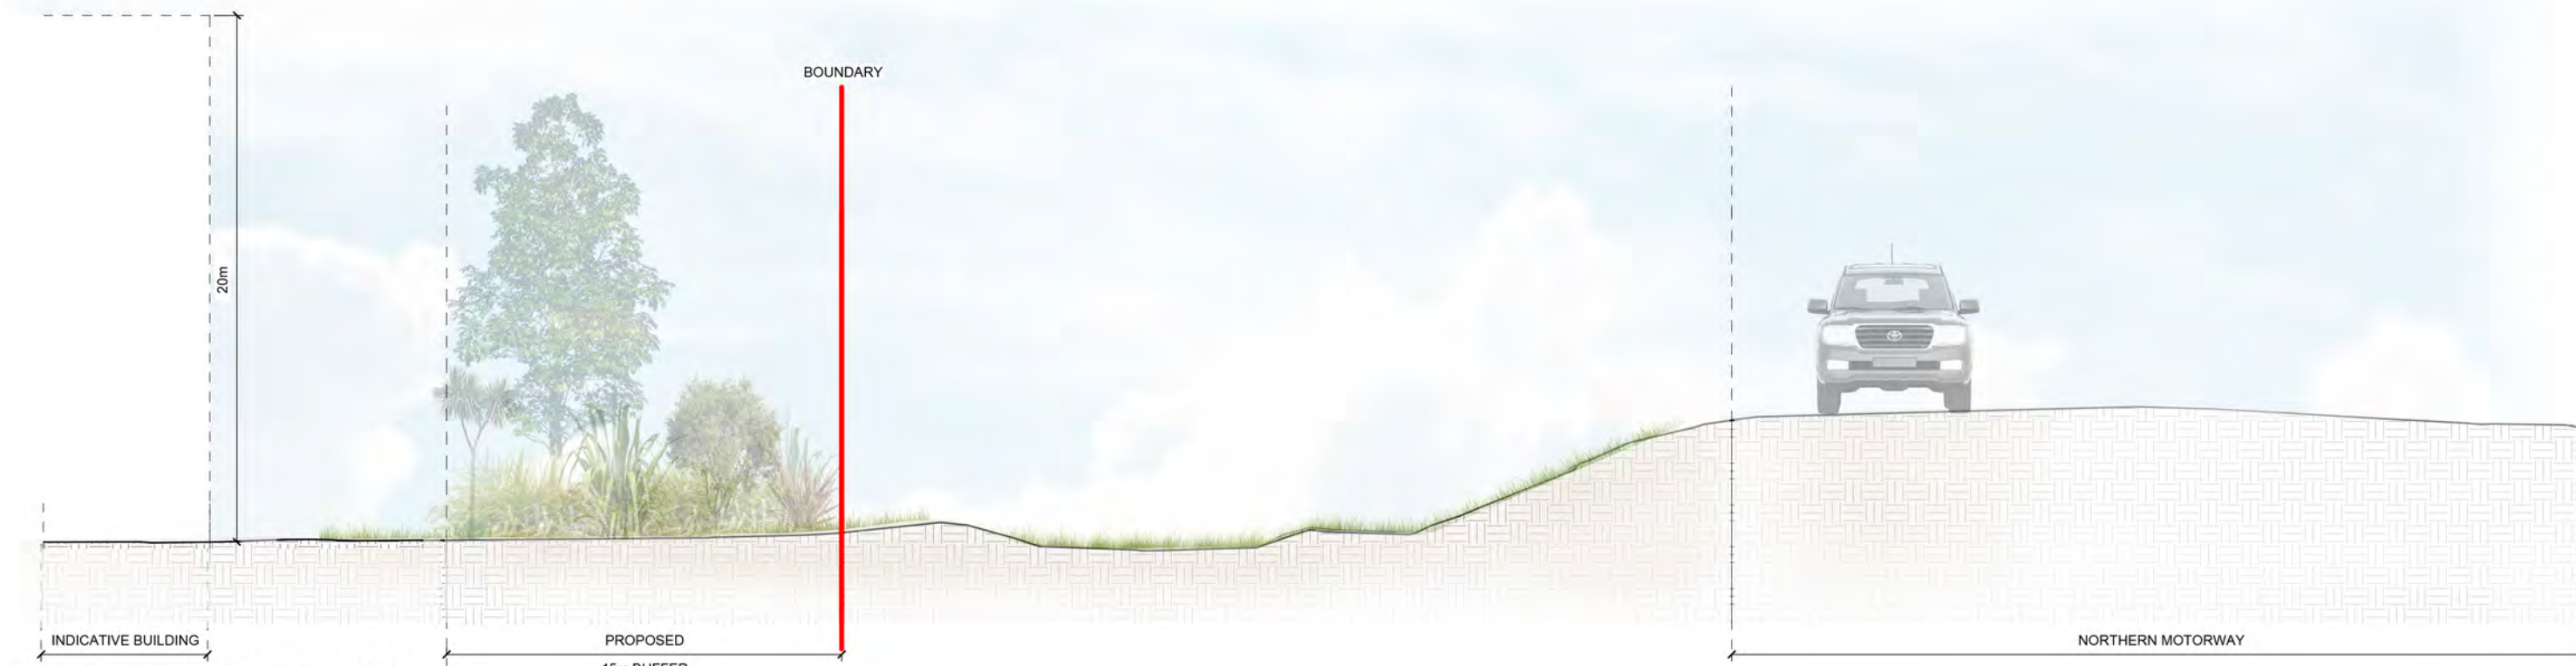

6. 1748A DAIRY FLAT HIGHWAY
SCALE 1:250

ORIGINAL IN COLOUR



Printed 9/11/2023 12:37:18 pm



REV	DATE	DESCRIPTION
-----	------	-------------

APR Silverdale Industrial
Area Masterplan LEA


LANDSCAPE EFFECTS ASSESSMENT
SECTIONS

Design	JWi	Scale		Date	
Drawn	OCo	1:250 @ A1		27.10.23	
Check	JWi	1:500 @ A3			


DRAWING NO.	REVISION
BM221155_311	

\\bmk\its1\NAT_designs\2022\BM221155_JWi_Silverdale_Industrial_Area_Masterplan_LEA\CAD\Revit\BM221155_Silverdale_Industrial_Area_ME2K_R23.rvt

NOTE:
1. PLANTING SPECIES TO CREATE MULTI-LAYERED NATIVE PLANTING CONSISTING OF LOW EDGE PLANTING, MID-HEIGHT SHRUBS / TREES AND TALLER TREE SPECIES.
2. TREES SHOWN AT 15m HEIGHT BUT CAN REACH 20m HEIGHT AT MATURITY.

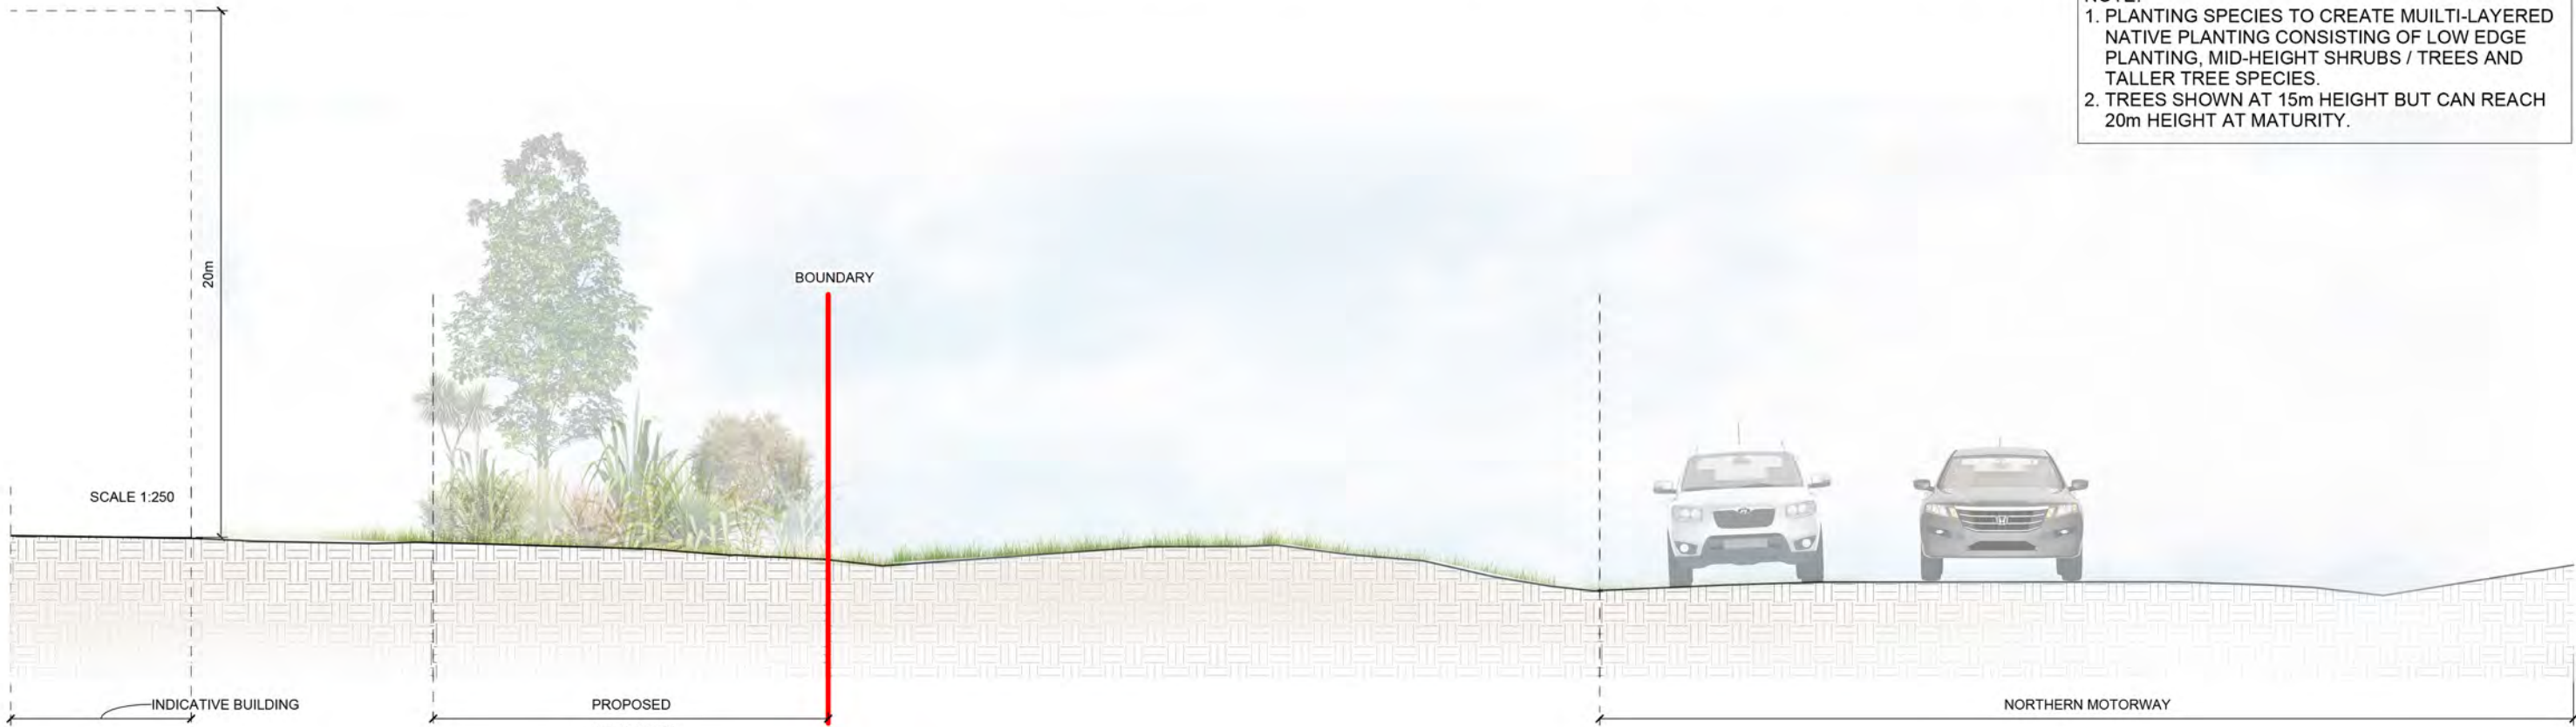

7. 1636 DAIRY FLAT HIGHWAY
SCALE 1:250

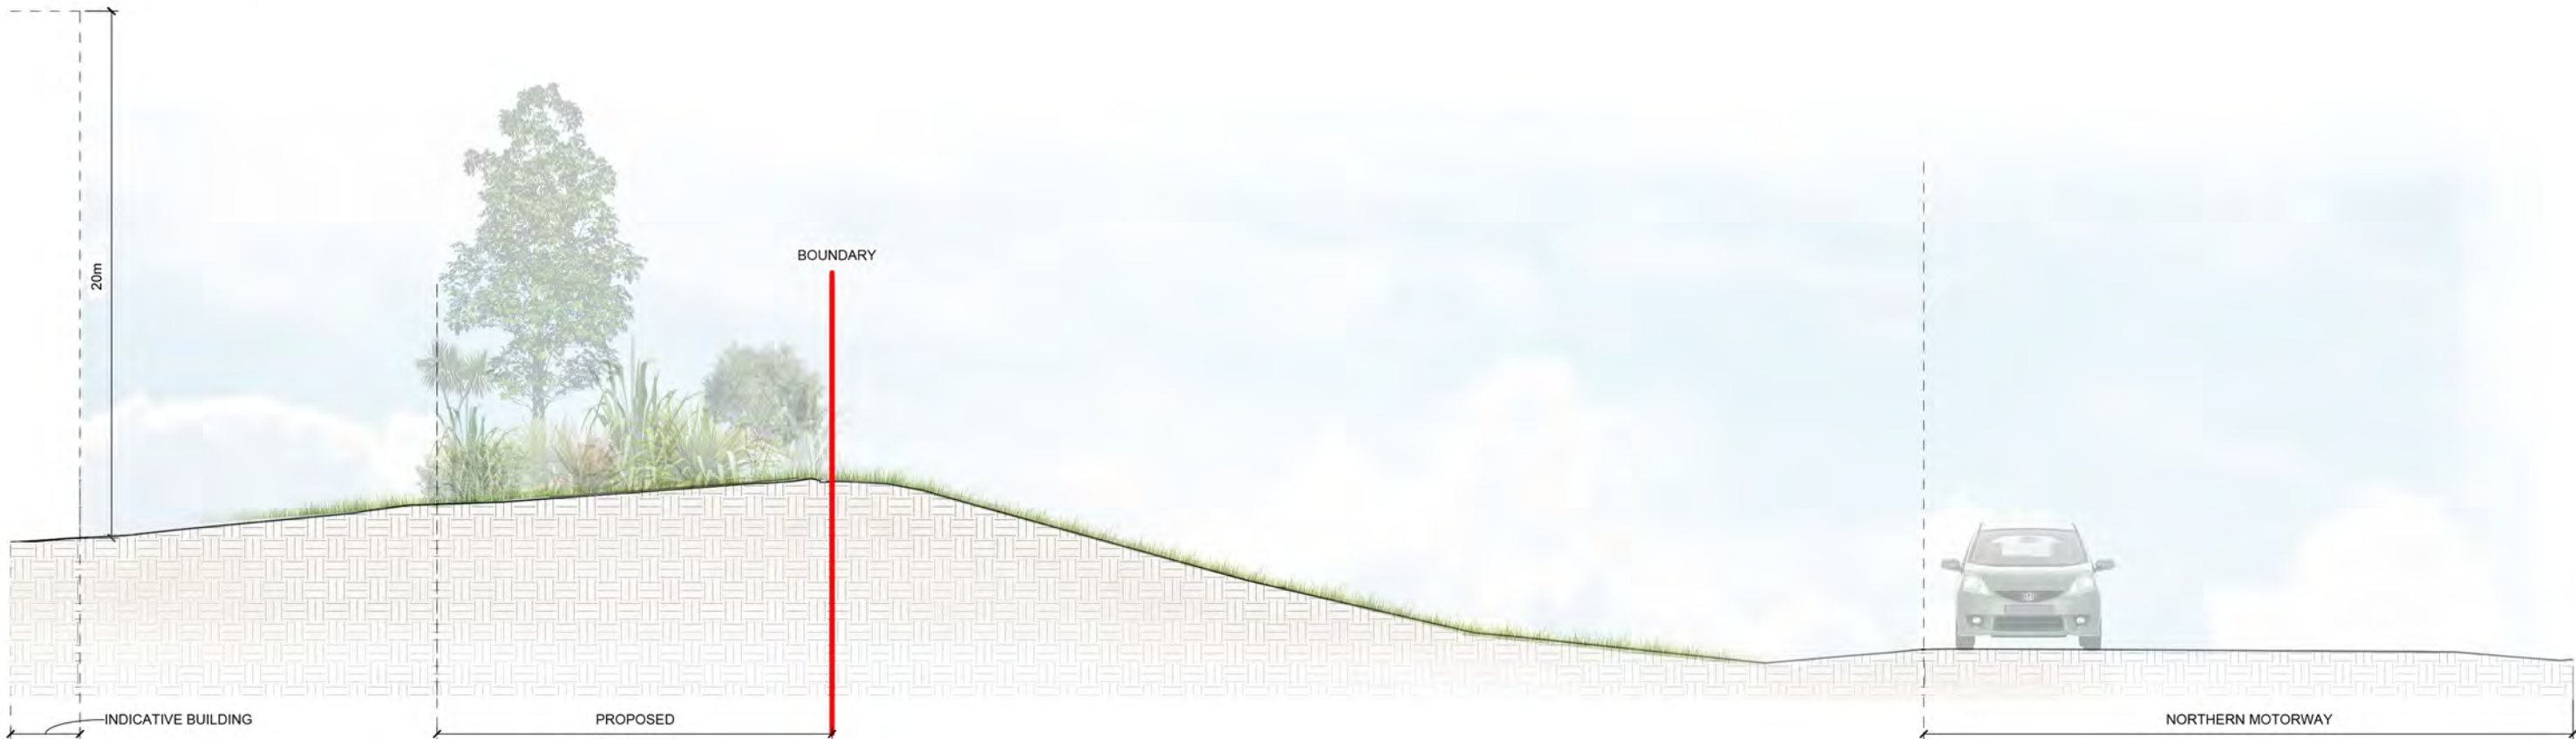

8. 193 WILKS ROAD
SCALE 1:250