Drawing Plotted: 14 Feb 2020 1:50 p.m.

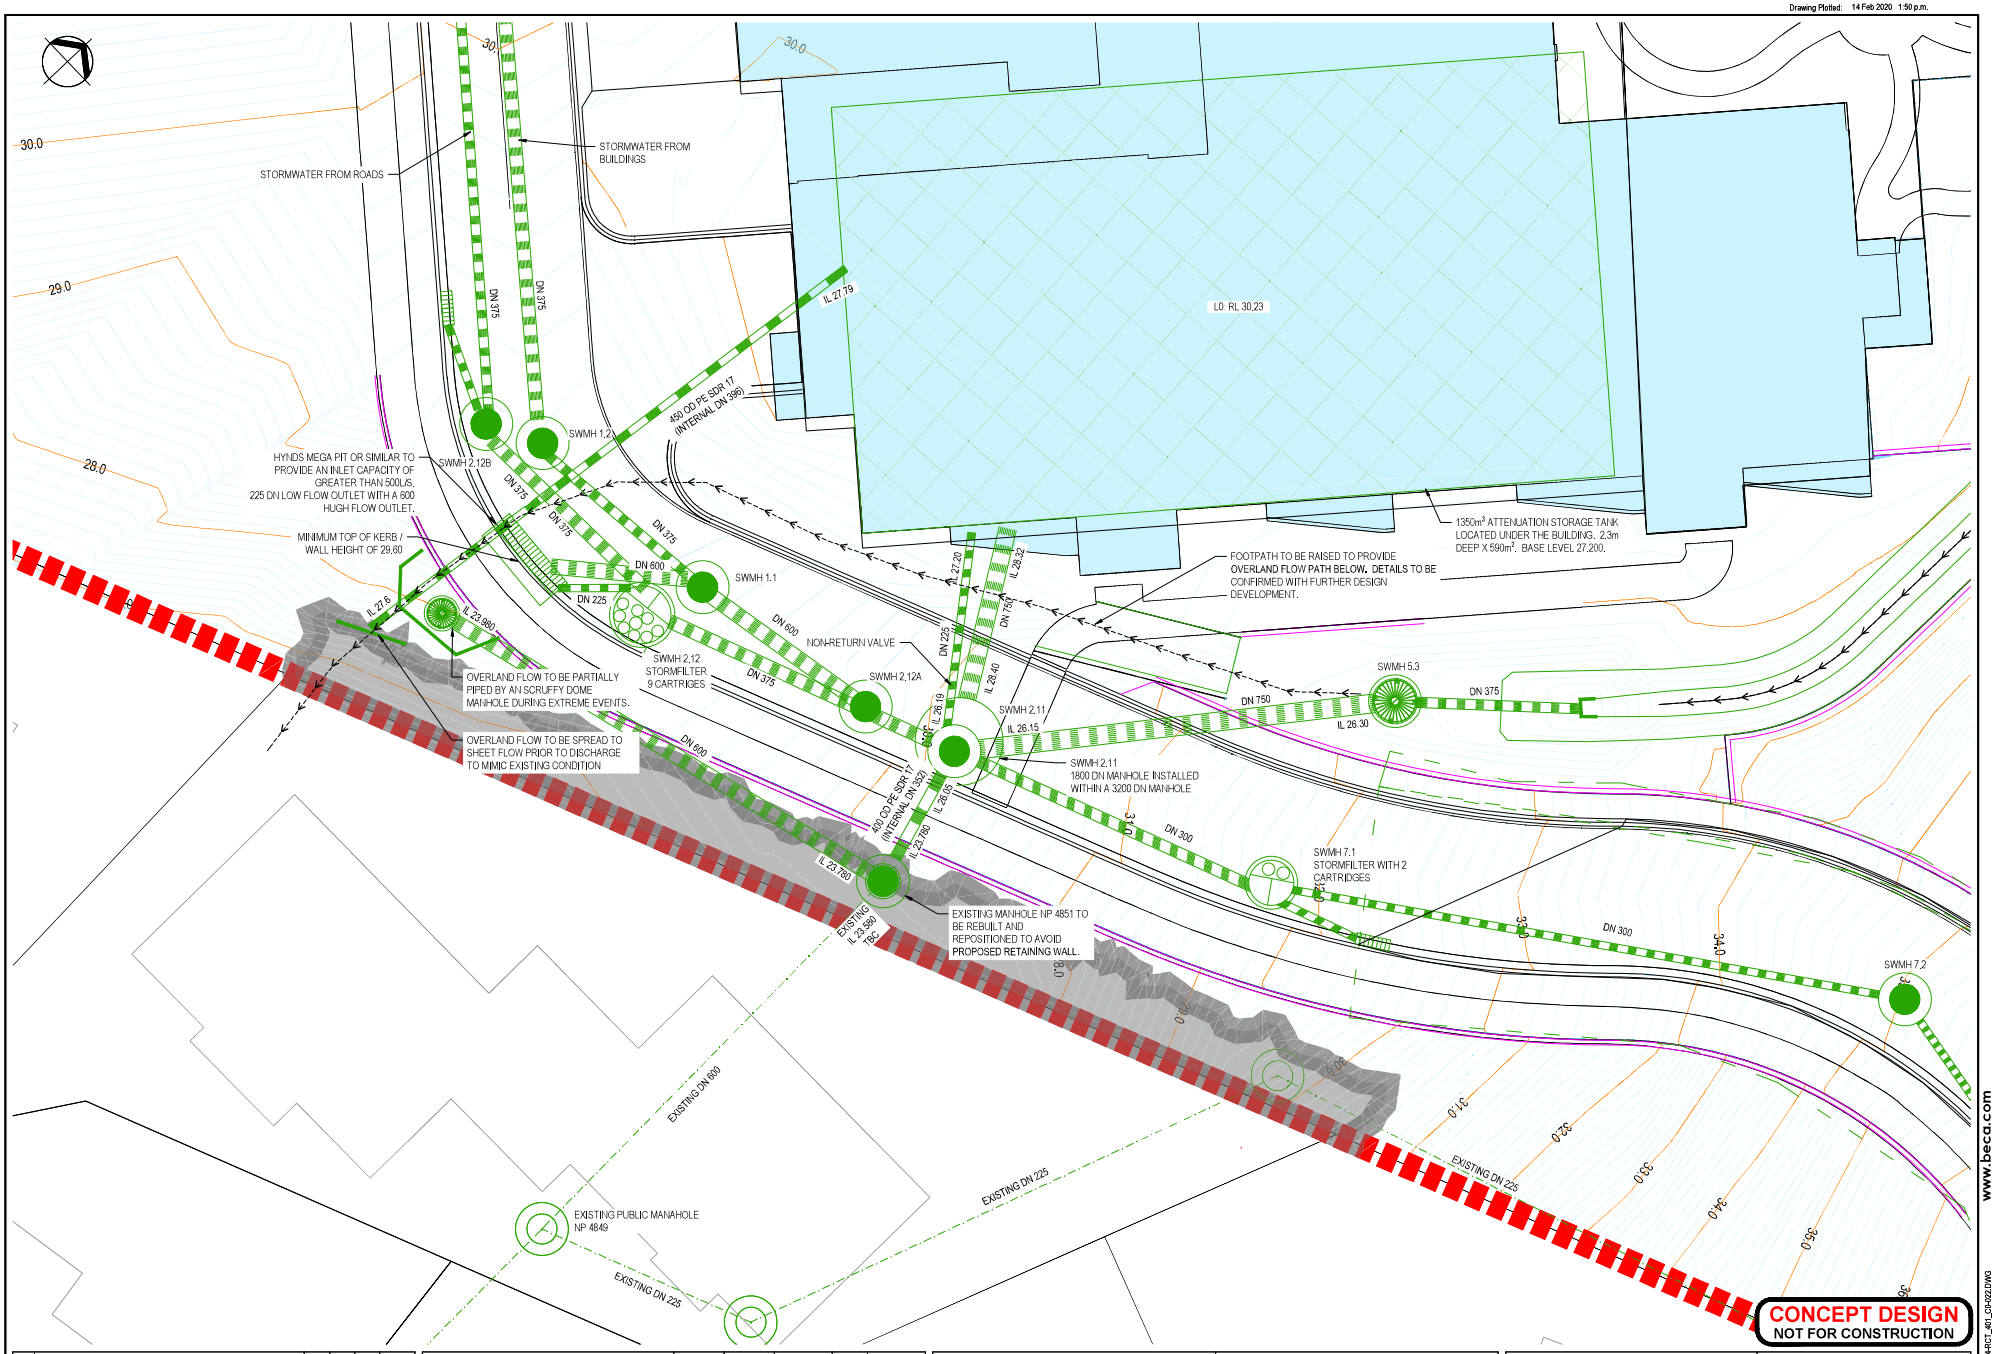

No.	Revision	By	Chk	Appd	Date
C	CONCEPT DESIGN	COB	RM	BC	13.02.20

Drawing Originator: Beca

Original Scale (A1)	1:100
Reduced Scale (A3)	1:200

Design	COB	06.02.20	Approved For Construction*
Drawn	SOB	06.02.20	
Dsg Verifier	RM	06.02.20	
Dwg Check	SS	06.02.20	Date

* Refer to Revision 1 for Original Signature

Client: RYMAN HEALTHCARE

Project: KOHIMARAMA RETIREMENT VILLAGE

Title: CONCEPT DESIGN GRADING AND DRAINAGE PLAN SHEET 2 OF 2

Discipline: CIVIL ENGINEERING

Drawing No.: 044-RCT_401_C0-022 Rev.: C

DO NOT SCALE

IF IN DOUBT ASK.

www.beca.com

Document No. 044-RCT_401_C0-022.DWG