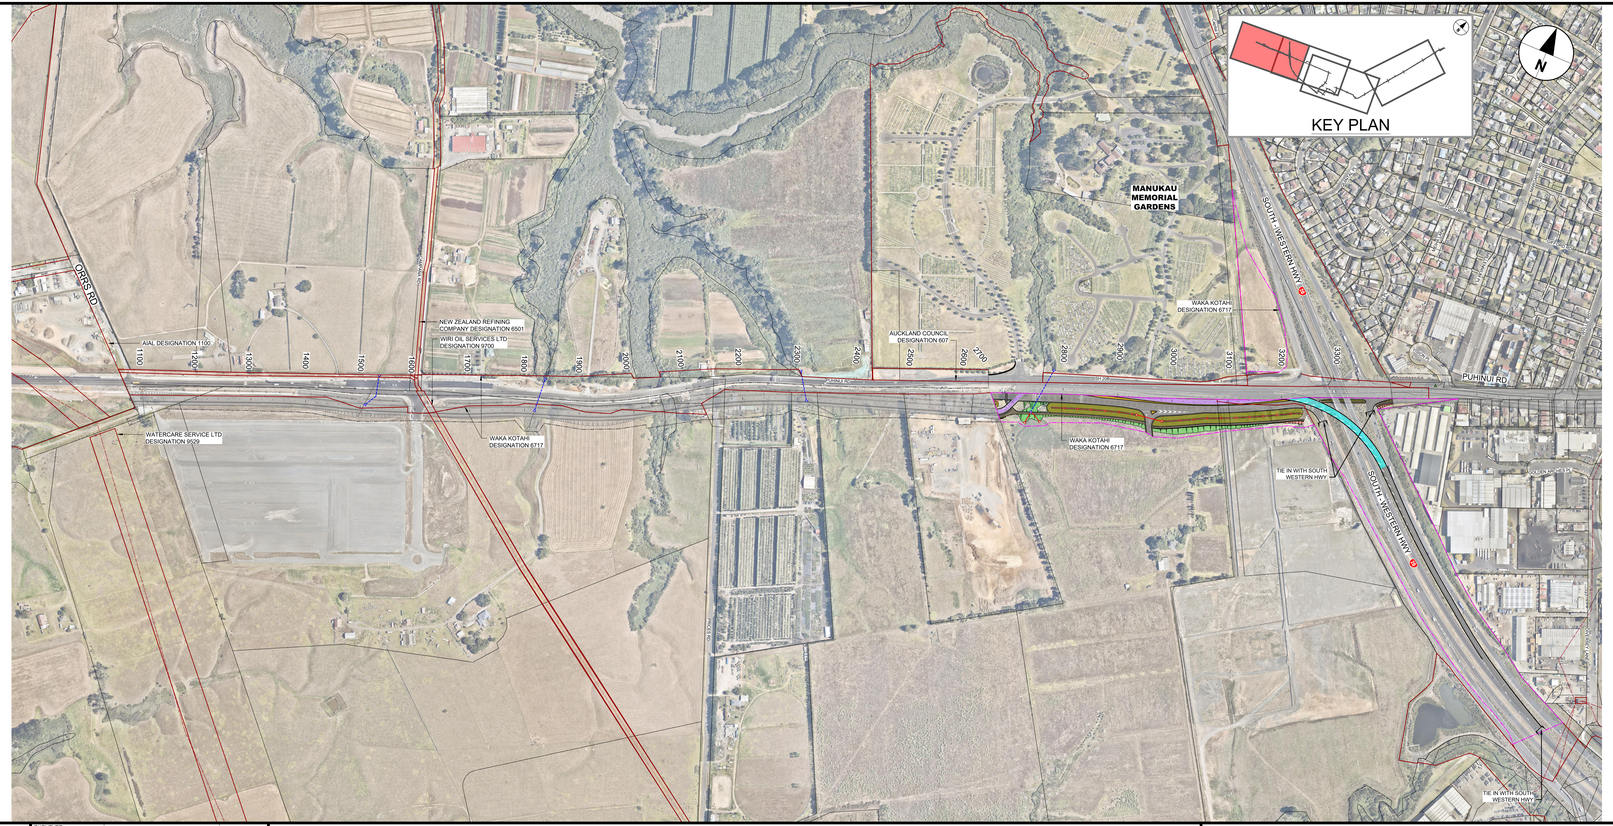

LEGEND GENERAL

- CONTROL LINE AND CHAINAGE
- EXISTING PROPERTY BOUNDARY
- OTHER DESIGNATIONS
- PROPOSED DESIGNATION BOUNDARY
- PROPOSED ROAD CORRIDOR
- PROPOSED FOOTPATH
- PROPOSED CYCLEWAY
- PROPOSED BERM
- PROPOSED FLUSH MEDIAN, RAISED MEDIAN OR TRAFFIC ISLAND
- FILL BATTER
- CUT BATTER
- PROPOSED RETAINING WALL
- PROPOSED BUS RAPID TRANSIT CORRIDOR
- PROPOSED BRIDGE
- HISTORIC HERITAGE
- NOTABLE TREE

LEGEND STORMWATER

- PROPOSED WETLAND / RAIN GARDEN
- PROPOSED CULVERT (SUBJECT TO FUTURE CONSENTING PROCESS)
- PROPOSED SWALE
- PROPOSED LINEAR DEVICE
- EXISTING CULVERT
- EXISTING TREATMENT POND

LEGEND EXISTING UTILITIES

- FIRST GAS PIPELINE
- FIBRE OPTIC
- FUEL PIPELINE
- FUEL PIPELINE
- WATERMAIN
- WASTEWATER
- TRANSPOWER OVERHEAD LINES
- TRANSPOWER PYLON

ORIGINAL IN COLOUR

"AERIAL IMAGERY SUPPLIED BY NEARMAP AUSTRALIA PTY LTD"

NOT FOR CONSTRUCTION

REV	REVISIONS	DRAWN	DATE
C	ISSUED FOR NOTICE OF REQUIREMENT LODGEMENT	VDLT	NOV. 2022
B	DRAFT ISSUE FOR REVIEW	JDT	SEPT. 2022
A	DRAFT ISSUE FOR REVIEW	JDT	MAY 2022

SURVEYED	N/A	
DRAWN	J. DELA TORRE	16.05.2022
DRAWING CHECK	B. VARGHESE	16.05.2022
DESIGN	P. HADWIN	16.05.2022
DESIGN REVIEW	P. BRADSHAW	09.12.2022
APPROVED	B. BUSNARDO	09.12.2022

TE TUPU NGĀTAHI Supporting Growth

WAKA KOTAHI NZ TRANSPORT AGENCY

Project:

SUPPORTING GROWTH PROGRAMME

AIRPORT TO BOTANY BUS RAPID TRANSIT

Drawing Title:

GENERAL ARRANGEMENT LAYOUT PLAN-NoR 4b ALTERATION TO DESIGNATION 6717
SH20/20B INTERCHANGE TO MANUKAU MEMORIAL GARDENS

Drawing Status: **FOR LODGEMENT**

Drawing Date: 09.12.2022

A1 Scales 1:1000 | A3 Scales 1:2000

Discipline: GENERAL

Drawing No. SGA-DRG-STH-07-GE-4500

Revision **C**