LEGEND GENERAL

- CONTROL LINE AND CHAINAGE
- EXISTING PROPERTY BOUNDARY
- EXISTING DESIGNATION BOUNDARY
- PROPOSED DESIGNATION BOUNDARY
- PROPOSED ROAD CORRIDOR
- PROPOSED FOOTPATH
- PROPOSED CYCLEWAY
- PROPOSED BERM
- PROPOSED FLUSH MEDIAN, RAISED MEDIAN OR TRAFFIC ISLAND
- FILL BATTER
- CUT BATTER
- PROPOSED ACTIVE MODE CORRIDOR
- RW — PROPOSED RETAINING WALL
- PROPOSED BRIDGE
- SIGNIFICANT ECOLOGICAL AREA (SEA)
- NATURAL STREAM MANAGEMENT AREA
- QEII COVENANTS
- RIVER & PERMANENT STREAM
- 6751 — EXISTING DESIGNATION NUMBER

LEGEND EXISTING UTILITIES

- TP — TRANSPOWER PYLON
- OH — TRANSPOWER OVERHEAD LINES
- W — WATERMAIN
- SW — STORMWATER

LEGEND STORMWATER

- PROPOSED STORMWATER TREATMENT / ATTENUATION DEVICE
- EXISTING STORMWATER CULVERT
- PROPOSED STORMWATER CULVERT
- PROPOSED SURFACE FLOW CONVEYANCE
- PROPOSED STORMWATER PIPE
- PROPOSED STORMWATER TREATMENT SWALE
- PROPOSED DIVERSION DRAIN / STREAM REALIGNMENT

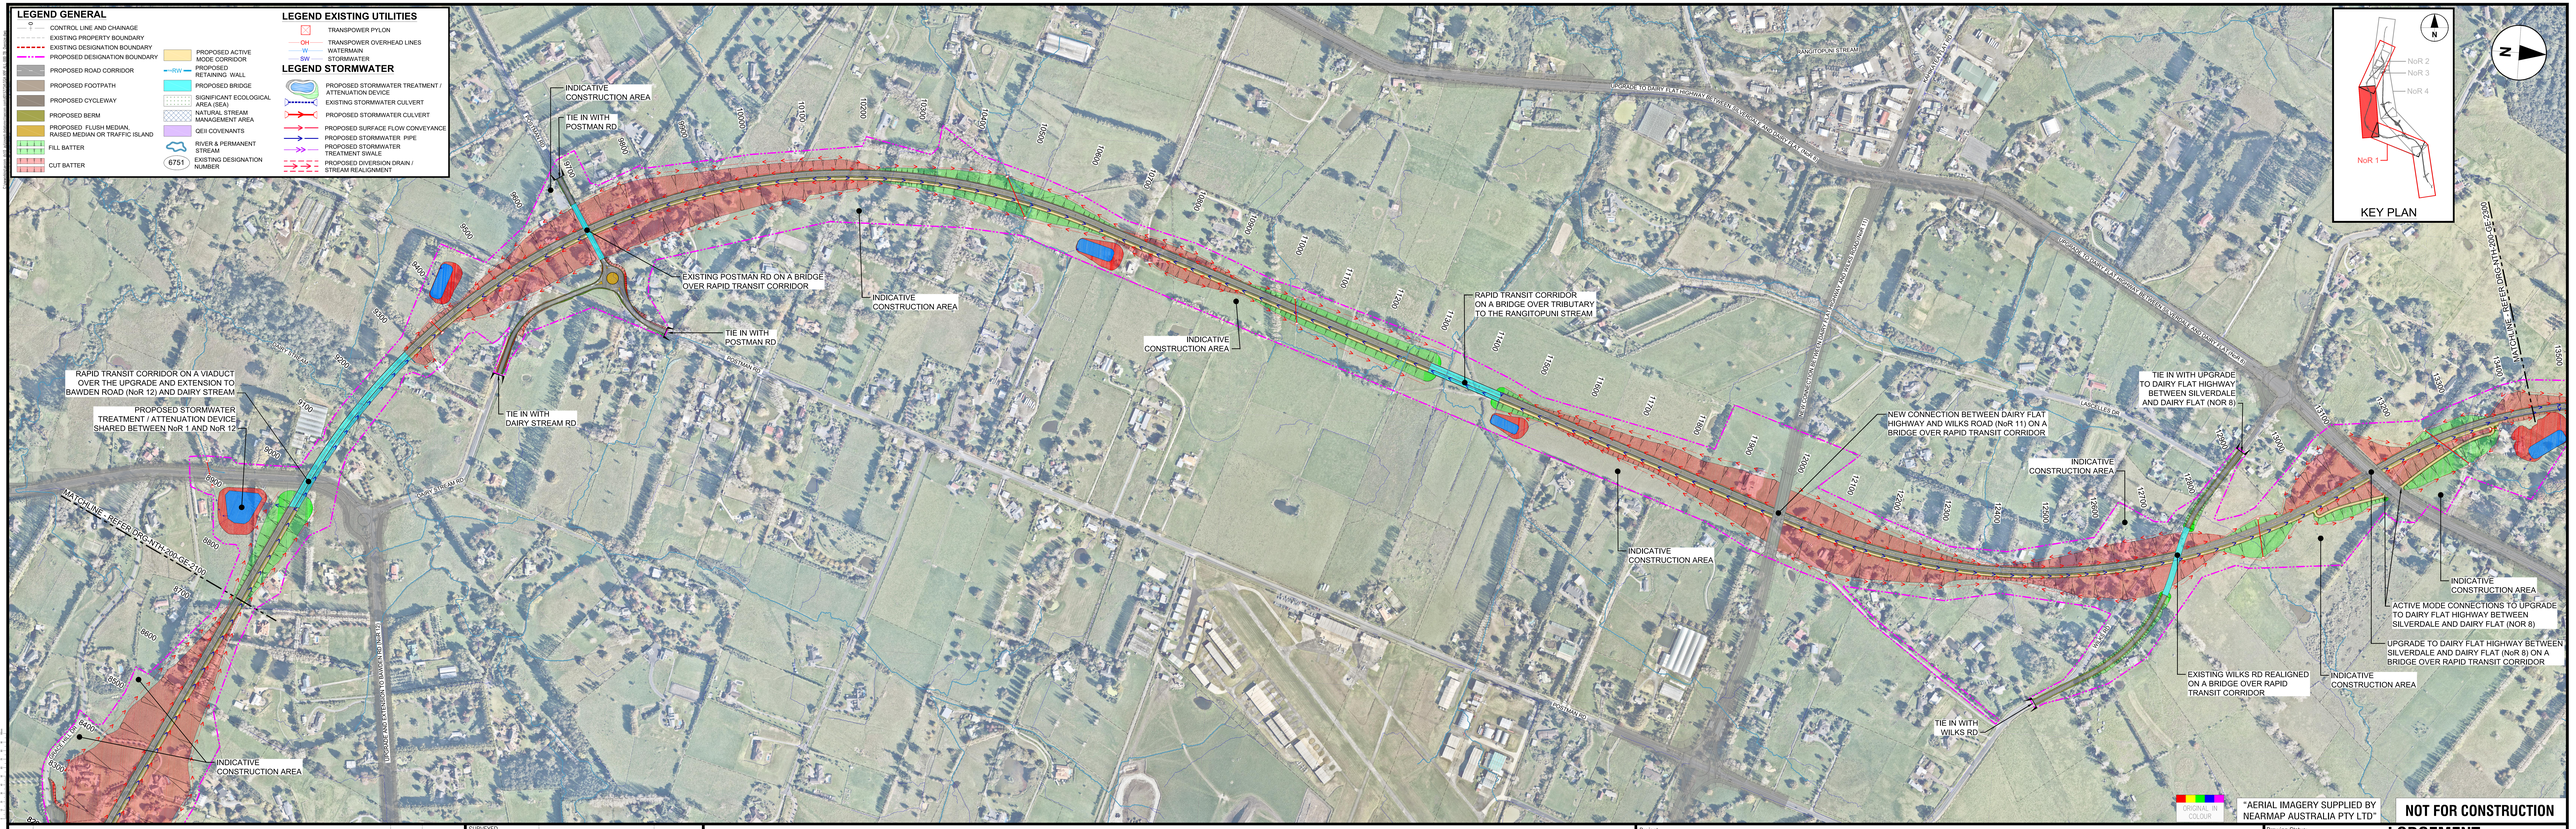

"AERIAL IMAGERY SUPPLIED BY NEARMAP AUSTRALIA PTY LTD"

NOT FOR CONSTRUCTION

REV	REVISIONS	DRAWN	DATE
C	THIRD ISSUE FOR LODGEMENT OF NOTICE OF REQUIREMENT	JDT	JUL. 2023
B	SECOND ISSUE FOR SOFT LODGEMENT	JDT	MAY 2023
A	FIRST ISSUE FOR AEE AND SME REVIEW	JDT	FEB. 2023

SURVEYED	N/A	N/A
DRAWN	I. MILLER / R. CRUZ	25.01.2023
DRAWING CHECK	J. DELA TORRE	25.01.2023
DESIGN	P. HADWIN	25.01.2023
DESIGN REVIEW	M. BARRIENTOS	25.01.2023
APPROVED	B. BUSNARDO	07.07.2023

TE TUPU NGĀTAHI Supporting Growth

WAKA KOTAHI NZ TRANSPORT AGENCY

Project: **SUPPORTING GROWTH PROGRAMME NORTH**

Drawing Title: GENERAL ARRANGEMENT LAYOUT PLAN
RAPID TRANSIT CORRIDOR (NoR 1) - SHEET 3 OF 4

Drawing Status: **LODGEMENT**

Drawing Date: 07.07.2023

Scales		Scales	
A1	1:1000	A3	1:2000

Discipline: GENERAL

Drawing No. SGA-DRG-NTH-200-GE-2200

Revision C