LEGEND GENERAL

- CONTROL LINE AND CHAINAGE
- EXISTING PROPERTY BOUNDARY
- EXISTING DESIGNATION BOUNDARY
- PROPOSED DESIGNATION BOUNDARY
- PROPOSED ROAD CORRIDOR
- PROPOSED FOOTPATH
- PROPOSED CYCLEWAY
- PROPOSED BERM
- PROPOSED FLUSH MEDIAN, RAISED MEDIAN OR TRAFFIC ISLAND
- FILL BATTER
- CUT BATTER
- PROPOSED RETAINING WALL
- PROPOSED BRIDGE
- SIGNIFICANT ECOLOGICAL AREA (SEA)
- NATURAL STREAM MANAGEMENT AREA
- QEII COVENANTS
- RIVER & PERMANENT STREAM
- 6751 EXISTING DESIGNATION NUMBER

LEGEND EXISTING UTILITIES

- TRANSPOWER PYLON
- OH TRANSPOWER OVERHEAD LINES
- W WATERMAIN
- SW STORMWATER

LEGEND STORMWATER

- PROPOSED STORMWATER TREATMENT / ATTENUATION DEVICE
- EXISTING STORMWATER CULVERT
- PROPOSED STORMWATER CULVERT
- PROPOSED SURFACE FLOW CONVEYANCE
- PROPOSED STORMWATER PIPE

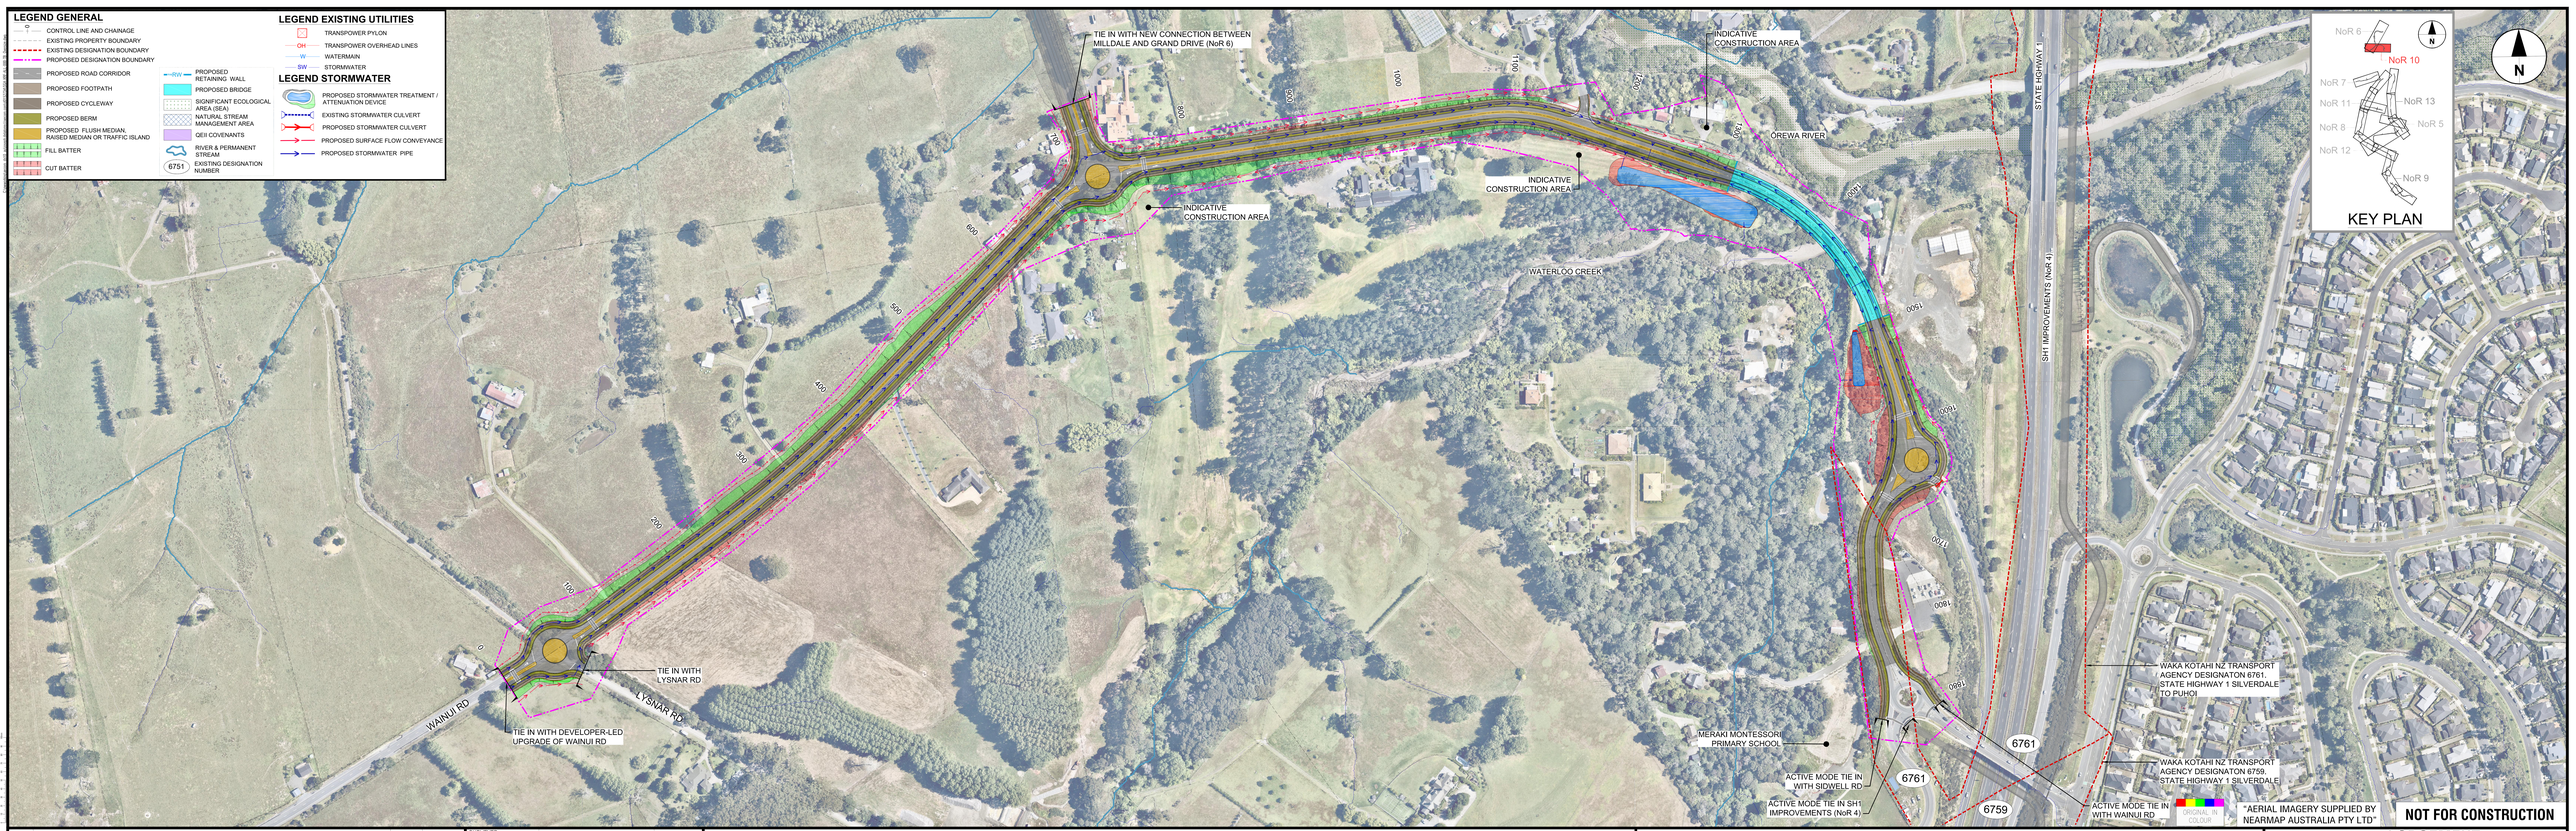

"AERIAL IMAGERY SUPPLIED BY NEARMAP AUSTRALIA PTY LTD"

NOT FOR CONSTRUCTION

REV	REVISIONS	DRAWN	DATE
C	THIRD ISSUE FOR LODGEMENT OF NOTICE OF REQUIREMENT	JDT	JUL. 2023
B	SECOND ISSUE FOR SOFT LODGEMENT	JDT	MAY 2023
A	DRAFT ISSUE FOR REVIEW	JDT	FEB. 2023

SURVEYED	N/A	N/A
DRAWN	I MILLER	01.12.2022
DRAWING CHECK	J. DELA TORRE	01.12.2022
DESIGN	P. HADWIN	01.12.2022
DESIGN REVIEW	M. BARRIENTOS	01.12.2022
APPROVED	B. BUSNARDO	07.07.2023

TE TUPU NGĀTAHI Supporting Growth

WAKA KOTAHI NZ TRANSPORT AGENCY

Project: **SUPPORTING GROWTH PROGRAMME NORTH**

Drawing Title: GENERAL ARRANGEMENT LAYOUT PLAN
UPGRADE TO WAINUI ROAD (NoR 10)

Drawing Status: **LODGEMENT**

Drawing Date: 07.07.2023

A1 Scales	1:500	A3 Scales	1:1000

Discipline: GENERAL

Drawing No. SGA-DRG-NTH-100-GE-6000

Revision C