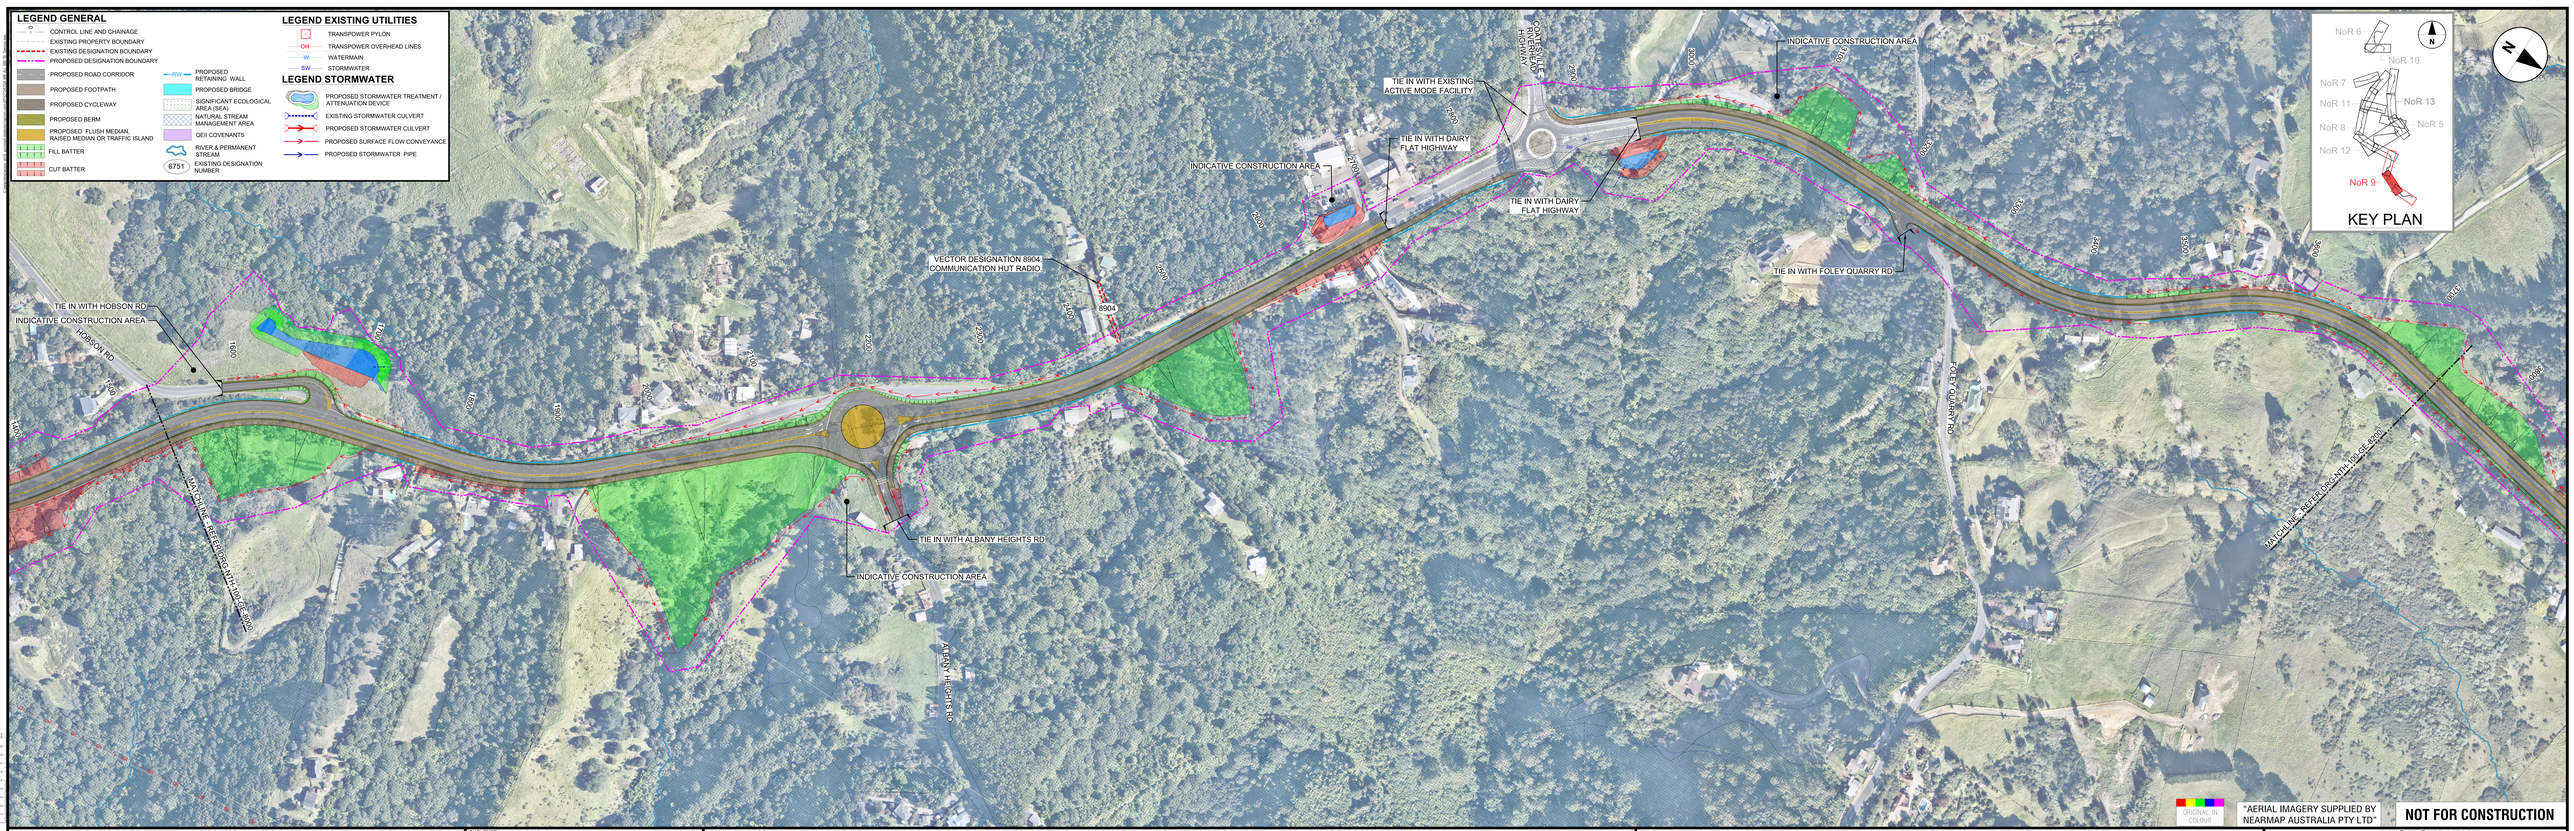

REV	REVISIONS	DRAWN	DATE
C	THIRD ISSUE FOR LODGEMENT OF NOTICE OF REQUIREMENT	JDT	JUL. 2023
B	SECOND ISSUE FOR SOFT LODGEMENT	JDT	MAY 2023
A	FIRST ISSUE FOR AEE AND SME REVIEW	JDT	15.03.2023

SURVEYED	N/A	N/A
DRAWN	I MILLER	15.03.2023
DRAWING CHECK	J. DELA TORRE	15.03.2023
DESIGN	P. HADWIN	15.03.2023
DESIGN REVIEW	M. BARRIENTOS	15.03.2023
APPROVED	B. BUSNARDO	07.07.2023

TE TUPU NGĀTAHI Supporting Growth

WAKA KOTAHI NZ TRANSPORT AGENCY

Project: **SUPPORTING GROWTH PROGRAMME NORTH**

Drawing Title: GENERAL ARRANGEMENT LAYOUT PLAN
DAIRY FLAT HIGHWAY UPGRADE RURAL SECTION (DUREY RD - ALBANY) (NoR 9) - SHEET 2 OF 3

Drawing Status: **LODGEMENT**

Drawing Date: 07.07.2023

A1 Scales	1:500	A3 Scales	1:1000

Discipline: GENERAL

Drawing No. SGA-DRG-NTH-100-GE-8100

Revision C